

CONSTRUCTION DOCUMENTS

LEHI CITY
LAKEVIEW PARK
4675 N AUTUMN VIEW DRIVE
LEHI, UTAH 84043



VE UPDATE - 6.4.2026

Approved for Construction

These plans have been reviewed by Lehi City for completeness and compliance with City Ordinances, Development Code and Master Plans. The City does not guarantee their technical accuracy and takes no responsibility for any errors or omissions. Should field or other previously unidentified conditions necessitate a change in these approved plans, the plans shall be referred back to the Public Works Dept. and Planning Division for reconsideration and revision(s).

Public Works Director	Community Dev. Director
Digitally signed by Norman Date: 2026.03.19 10:19:01-0600	Digitally signed by [Signature] Date: 2026.03.19 10:19:01-0600
Signed _____	Signed _____
Title _____	Title _____
Date _____	Date _____

This approval is valid for a period of two years from the above signed date.




Approved Construction Plans
03/18/2026

SITE MAP



VICINITY MAP

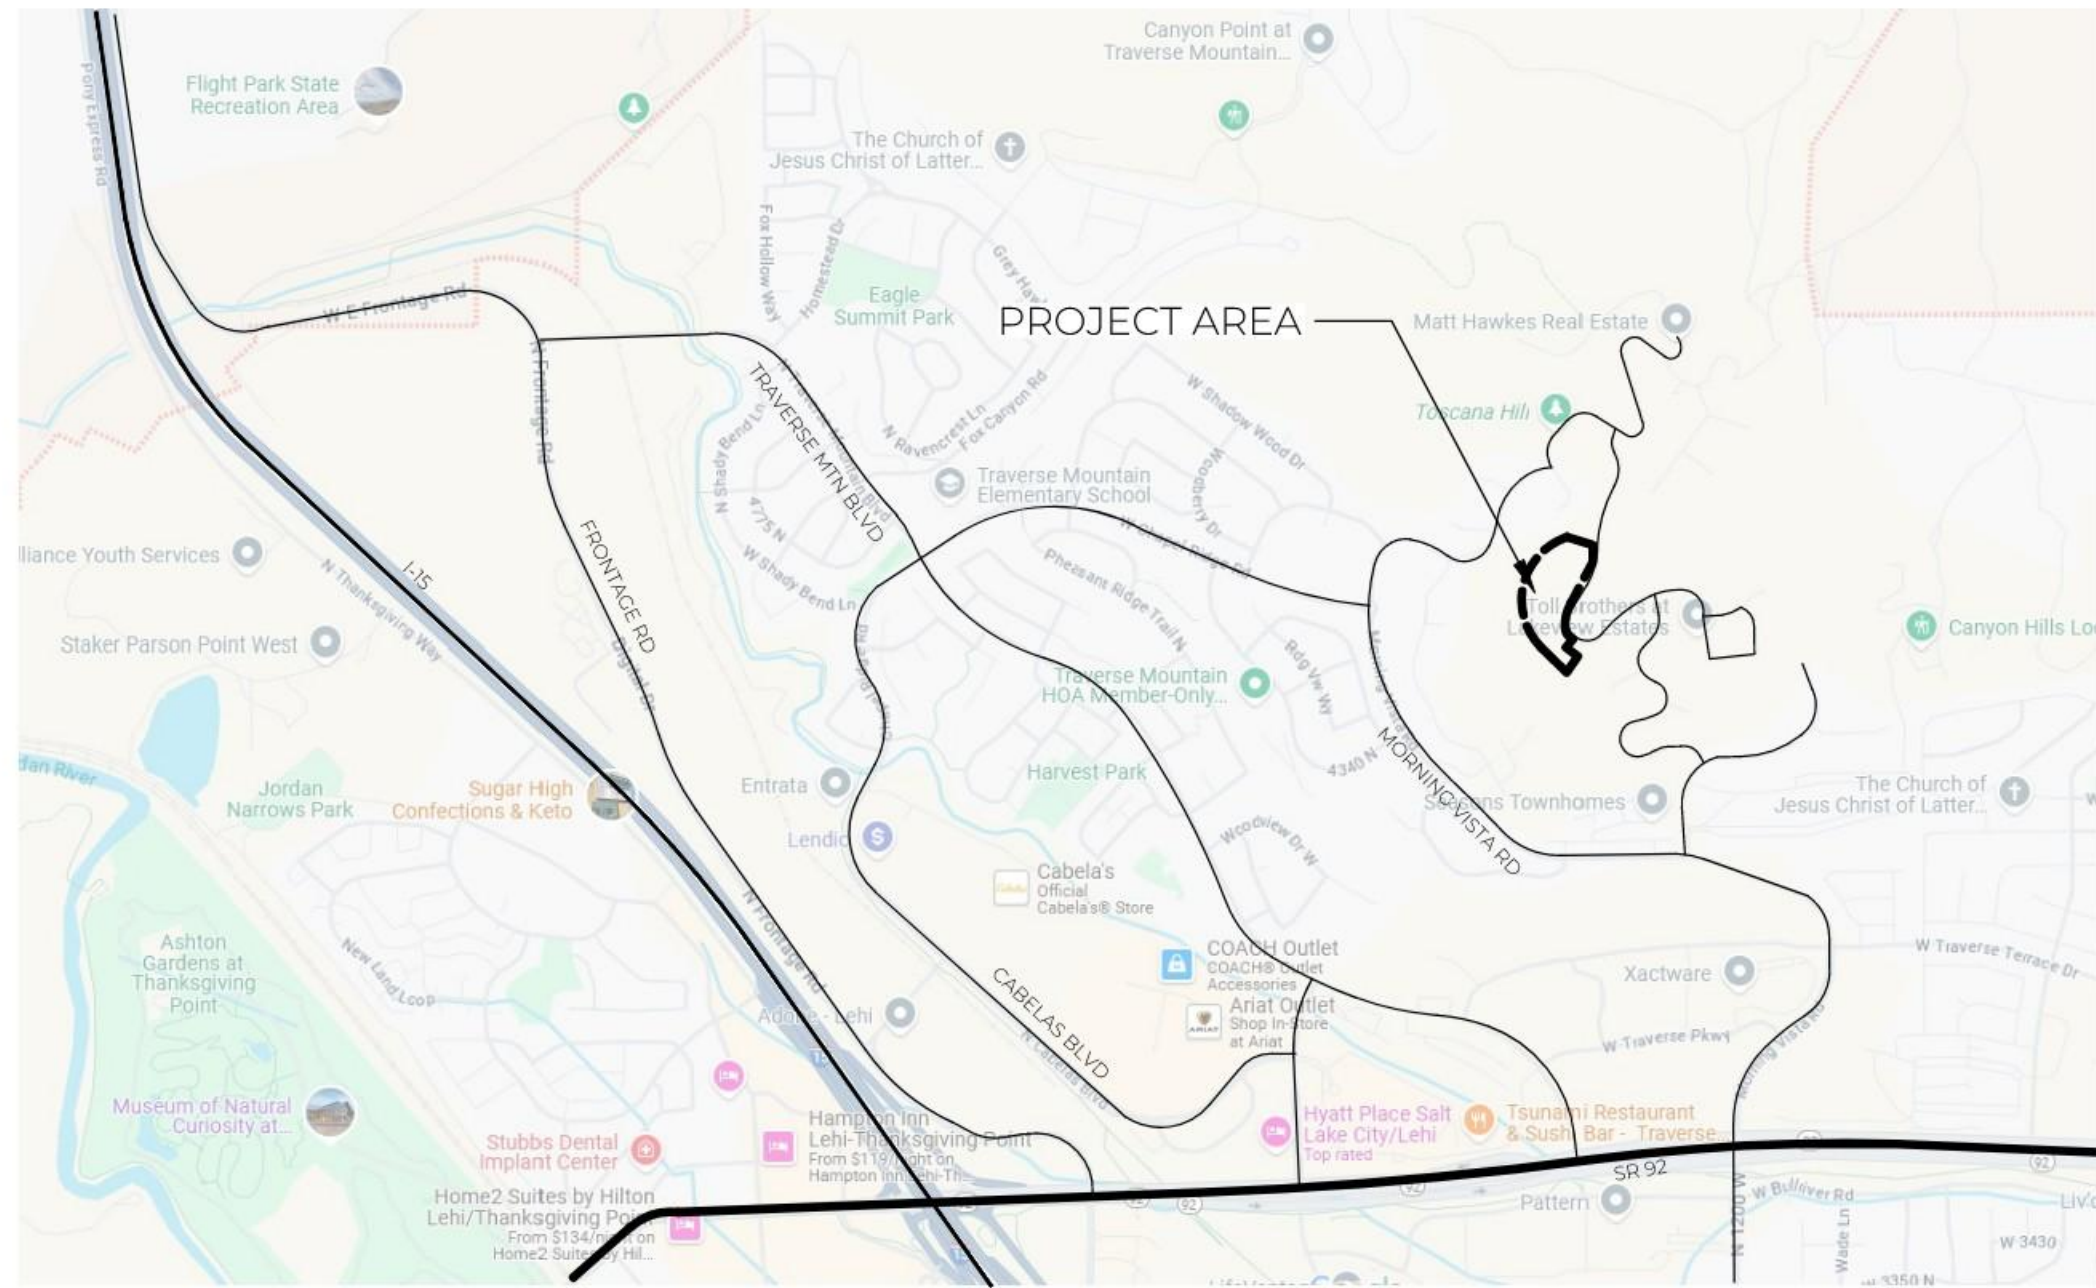

BID ALTERNATES

1. BASKETBALL & PICKLEBALL COURTS ARE TO BE BID ALTERNATES.
2. ALL BASE PREP GRADING EARTHWORK FOR BASKETBALL & PICKLEBALL COURTS SHALL BE PART OF BASE BID WORK.

TEAM

OWNER

LEHI CITY
2538 NORTH 300 WEST
LEHI, UTAH 84043
TRENT DYER
PHONE: 385.201.2714
EMAIL: tdyer@lehi-ut.gov



LANDSCAPE ARCHITECT

PRIME LANDSCAPE ARCHITECTURE
1524 W 3045 S
NIBLEY, UTAH 84321
DUSTIN HISLOP
PHONE: 801.528.2856
EMAIL: dustin.hislop@gmail.com



SURVEYOR / CIVIL ENGINEER

ENSIGN ENGINEERING
45 WEST 10000 SOUTH, SUITE 500
SANDY, UTAH 84070
PATRICK HARRIS / MICHAEL BUDGE
PHONE: 801.255.0529
EMAIL: pharris@ensignutah.com / mbudge@ensignutah.com



ELECTRICAL ENGINEER

ENVISION ENGINEERING
240 EAST MORRIS AVE, SUITE 200
SALT LAKE CITY, UTAH 84115
PHILIP BORUP
PHONE: 801.534.1130
EMAIL: pborup@envisioneng.com



GENERAL NOTES & SCOPE OF SERVICES

1. ALL CONSTRUCTION SHALL BE DONE IN ACCORDANCE WITH THE LATEST AMERICAN PUBLIC WORKS ASSOCIATION (APWA) AND LEHI CITY STANDARDS, SPECIFICATIONS, AND DETAILS. ALL WORK AND MATERIALS NOT IN CONFORMANCE WITH THESE ARE SUBJECT TO REMOVAL AND REPLACEMENT AT THE CONTRACTOR'S EXPENSE.
2. EXISTING UTILITIES, EASEMENTS, AND STRUCTURES SHOWN ON THE DRAWINGS ARE IN ACCORDANCE WITH AVAILABLE RECORDS. THE CONTRACTOR SHALL VERIFY THE EXACT LOCATION, SIZE, TYPE AND STRUCTURES TO BE ENCOUNTERED ON THE PROJECT PRIOR TO ANY EXCAVATION AND CONSTRUCTION IN THE VICINITY OF THE EXISTING UTILITIES AND STRUCTURES.
3. IT SHALL BE THE CONTRACTORS RESPONSIBILITY TO OBTAIN ALL REQUIRED PERMITS, LICENSES, AND APPROVALS REQUIRED TO LEGALLY AND RESPONSIBLY COMPLETE THE WORK.
4. THE CONTRACTOR IS RESPONSIBLE FOR THE REMOVAL, DISPOSAL OR RELOCATION OF ALL OBSTRUCTIONS AND DEBRIS WITHIN THE DELINEATED CONSTRUCTION AREA PRIOR TO STARTING NEW CONSTRUCTION. THE CONTRACTOR IS ALSO RESPONSIBLE FOR THE REMOVAL AND DISPOSAL OF ANY DEBRIS RESULTING FROM NEW CONSTRUCTION.
5. CONTRACTOR SHALL TAKE PRECAUTIONS TO AVOID DAMAGE TO EXISTING FEATURES AND FACILITIES SCHEDULED TO REMAIN AS PART OF THE FINISHED CONSTRUCTION. REPAIR, REPLACEMENT, AND/OR REMOVAL AS DETERMINED BY OWNER SHALL BE AT THE CONTRACTORS EXPENSE.
6. THE CONTRACTOR SHALL CALL BLUE STAKES FOR UNDERGROUND UTILITY LOCATIONS AT LEAST 48 HOURS PRIOR TO COMMENCEMENT OF ANY CONSTRUCTION OR EXCAVATION.
7. CONTRACTOR SHALL ROUGH GRADE TO WITHIN +/- A TENTH OF A FOOT FROM FINISH GRADE UNLESS OTHERWISE NOTED.
8. ALL SPOT ELEVATIONS ARE FINISH GRADE UNLESS OTHERWISE NOTED.
9. ALL CLARIFICATIONS OR DISCREPANCIES BETWEEN THE DRAWINGS AND THE SITE SHALL BE BROUGHT TO THE ATTENTION OF THE OWNERS REPRESENTATIVE PRIOR TO THE BEGINNING OF WORK.
10. CROSS SLOPES ON ALL NEW HARDSCAPE AND PAVEMENT SHALL NOT EXCEED 2% UNLESS OTHERWISE SHOWN.
11. ALL AREAS WITHIN AND AFFECTED BY THIS PROJECT SHALL HAVE POSITIVE DRAINAGE. POSITIVE DRAINAGE SHALL BE PROVIDED TO DIRECT STORMWATER AWAY FROM ALL STRUCTURES.
12. CONTRACTOR SHALL PROVIDE AND MAINTAIN A STORM WATER POLLUTION PREVENTION PLAN (SWPPP) AS REQUIRED BY LEHI CITY AND THE STATE OF UTAH.
13. SEE SURVEY FOR BENCH MARK INFORMATION.
14. CONTRACTOR TO VERIFY ALL EXISTING CONDITIONS, UTILITIES AND DIMENSIONS, CORNERS, CURBS, AND ANGLES PERTAINING TO THIS SET OF PLANS AND REPORT ANY DISCREPANCIES IMMEDIATELY TO THE LANDSCAPE ARCHITECT.
15. CONTRACTOR SHALL REPAIR ALL DAMAGES CAUSED BY OPERATIONS (WHICH OCCUR ON OR OFF SITE) TO THE LANDSCAPE ARCHITECTS AND OWNER'S SATISFACTION.
16. CONTRACTOR SHALL PATCH AND REPAIR EXISTING ASPHALT, CONCRETE, LANDSCAPING, ETC. AS REQUIRED WHERE NEW CONSTRUCTION MEETS EXISTING.
17. THE CONTRACTOR SHALL BE RESPONSIBLE FOR COORDINATING ALL CONCURRENT WORK BY OTHER TRADES. PROVIDE SLEEVES AS REQUIRED FOR DRAINAGE, IRRIGATION AND ELECTRICAL LINES, ETC. PRIOR TO PAVING AND LANDSCAPE WORK. COORDINATE WITH LEHI CITY SO ALL SLEEVES MAY BE SURVEYED BY THE CITY PRIOR TO BACKFILLING.
18. STAGING AND STORAGE AREA FOR CONTRACTOR'S EQUIPMENT AND MATERIALS ON SITE SHALL BE APPROVED BY THE OWNER'S REPRESENTATIVE OR AS SHOWN ON THE PLANS.
19. REFER TO SPECIFICATIONS FOR ADDITIONAL INFORMATION PERTAINING TO THE PROJECT MATERIALS. WORK INSTALLED NOT IN COMPLIANCE WITH SPECIFICATIONS IS SUBJECT TO REMOVAL AND REPLACEMENT WITHOUT ADDITIONAL COST TO THE OWNER.
20. CONTRACTOR SHALL BE RESPONSIBLE FOR DAILY YARD AND BUILDING CLEAN UP AND AT THE

- COMPLETION OF WORK.
21. TIE INTO EXISTING WALK WITH SMOOTH TRANSITION.
22. SMOOTH GRADES WHERE NEW MEETS EXISTING FOR SEAMLESS TRANSITION BETWEEN EXISTING GRASS AND FUTURE GRASS SURFACES.
23. INSTALL CONSTRUCTION FENCE ALONG CONSTRUCTION LIMIT LINE TO PROTECT ADJACENT PARK USERS AND PREVENT HAZARDS WITHIN CONSTRUCTION WORKING AREAS.
24. IMPORT TOPSOIL - 4" IN GRASS SOD AREAS, 2" IN NATIVE GRASS AREAS, AND PROVIDE TOP SOIL MIX IN TREE PITS. ENSURE TREE PITS ARE EXCAVATED TO 3 TIMES ROOT BALL SIZE.
25. IRRIGATION SYSTEM IS 2-WIRE WEATHERTRAK. LANDSCAPE & IRRIGATION SUB-CONSULTANT SHALL HAVE A MINIMUM OF FIVE SIMILAR PARK PROJECTS WITH MUNICIPALITIES OVER THE LAST THREE YEARS.
26. PLAYGROUND INSTALLATION SHALL BE COORDINATED WITH SONNTAG RECREATION. CONSTRUCT ALL CURBING AROUND PLAYGROUND AREAS AND BRING PLAYGROUND BASE UP TO PROPER ELEVATION PER DETAILS.
27. RESTROOM IS A PRE FAB BUILDING PURCHASED BY CITY. CONTRACTOR SHALL INSTALL ALL UTILITIES AND PREP PAD FOR RESTROOM, INCLUDING SET RESTROOM UPON DELIVERY AND PROVIDE FINAL HOOKUPS.
28. WATER AND FIRE PROTECTION MUST BE PROVIDED DURING ALL GRADING ACTIVITIES WITHIN THIS WILDLAND URBAN INTERFACE.

SHEET INDEX

G001	SHEET INDEX GENERAL NOTES
D001	DEMOLITION PLAN
C001	BOUNDARY & TOPOGRAPHY SURVEY
C002	EROSION CONTROL PLAN
C003	BMP CITY DETAILS
C004	BMP CITY DETAILS
C100	OVERALL LAYOUT PLAN
C101	LAYOUT PLAN
C102	LAYOUT PLAN
C103	LAYOUT PLAN
C200	OVERALL GRADING PLAN
C201	GRADING PLAN
C202	GRADING PLAN
C203	GRADING PLAN
C300	UTILITY NOTES
C301	UTILITY PLAN
C400	CONCEPTUAL GRAPHICS
C401	CONCEPTUAL GRAPHICS
C500	SITE DETAILS
C501	SITE DETAILS
C502	SITE DETAILS
C503	SITE DETAILS
C504	PAVILION DETAILS (FOR REFERENCE)
C505	RESTROOM DETAILS
C506	RESTROOM DETAILS
C507	UTILITY DETAILS
C508	UTILITY DETAILS
C509	UTILITY DETAILS
C510	PERGOLA DETAILS
C600	UTILITY DETAILS
C601	UTILITY DETAILS
C700	SITE SPECIFICATIONS
C701	SITE SPECIFICATIONS
C702	SITE SPECIFICATIONS
C703	SITE SPECIFICATIONS
L100	OVERALL PLANTING PLAN
L101	PLANTING PLAN
L102	PLANTING PLAN
L103	PLANTING PLAN
L200	OVERALL IRRIGATION PLAN
L201	IRRIGATION PLAN
L202	IRRIGATION PLAN
L203	IRRIGATION PLAN
L500	PLANTING DETAILS
L501	IRRIGATION DETAILS
L502	IRRIGATION DETAILS
L600	IRRIGATION SPECIFICATIONS
L601	IRRIGATION SPECIFICATIONS
L602	LANDSCAPE SPECIFICATIONS
L603	LANDSCAPE SPECIFICATIONS
E001	GENERAL NOTES & SYMBOLS
E002	SCHEDULES & RISER DIAGRAMS
E100	OVERALL SITE ELECTRICAL



SHEET INDEX GENERAL NOTES

TITLE	PROJECT	CLIENT	ADDRESS
	LAKEVIEW PARK	LEHI CITY	4675 N AUTUMN VIEW DRIVE, LEHI, UT 84043

REVISIONS

NO.	DATE	DESCRIPTION



DATE: 01-26-2026
JOB NUMBER: 80020
CHECKED BY: HISLOP

SHEET

G001





DEMOLITION NOTES



1. PRIOR TO THE COMMENCEMENT OF ANY WORK, THE CONTRACTOR SHALL VERIFY THE LOCATION OF ALL UNDERGROUND UTILITIES. THE CONTRACTOR SHALL PROTECT THOSE UTILITIES THAT ARE TO REMAIN AND BE RESPONSIBLE FOR THE REPAIR OF DAMAGES TO SUCH UTILITIES.
2. REMOVE OBSTRUCTIONS, TREES, SHRUBS, GRASS, AND OTHER VEGETATION TO PERMIT INSTALLATION OF NEW CONSTRUCTION.
3. CUT MINOR ROOTS AND BRANCHES OF TREES INDICATED TO REMAIN IN A CLEAN AND CAREFUL MANNER WHERE SUCH ROOTS AND BRANCHES OBSTRUCT INSTALLATION OF NEW CONSTRUCTION.
4. GRIND STUMPS AND REMOVE ROOTS, OBSTRUCTIONS, AND DEBRIS EXTENDING TO A DEPTH OF 18 INCHES BELOW EXPOSED SUBGRADE.
5. FILL DEPRESSIONS CAUSED BY CLEARING AND GRUBBING OPERATIONS WITH SATISFACTORY SOIL MATERIALS IN HORIZONTAL LAYERS NOT EXCEEDING 8" INCH LOOSE DEPTH, AND COMPACT EACH LAYER TO A DENSITY EQUAL TO ADJACENT GROUND.
6. STRIP SUITABLE TOPSOIL TO WHATEVER DEPTHS ARE ENCOUNTERED IN A MANNER TO PREVENT INTERMINGLING WITH UNDERLYING SUBSOIL OR OTHER WASTE MATERIALS.
7. STOCKPILE SURPLUS TOPSOIL MATERIALS AWAY FROM EDGE OF EXCAVATIONS WITHOUT INTERMIXING WITH SUBSOIL. GRADE AND SHAPE STOCKPILES TO DRAIN SURFACE WATER. COVER TO PREVENT WINDBLOWN DUST. COORDINATE LOCATION WITH OWNER'S REPRESENTATIVE OR AT LOCATION SHOWN ON PLANS.
8. REMOVE EXISTING ABOVE- AND BELOW-GRADE STRUCTURES AS INDICATED AND AS NECESSARY TO FACILITATE NEW CONSTRUCTIONS.
9. AT ALL LOCATIONS WHERE EXISTING PAVEMENT ABUTS NEW CONSTRUCTION, THE EDGE OF THE EXISTING PAVEMENT SHALL BE SAW CUT TO A CLEAN SMOOTH EDGE.
10. PROTECT EXISTING WALKS, DRIVES, CURBS, EXISTING VEGETATION, ETC. THAT ARE TO REMAIN. REPAIR ANY DAMAGES THAT MAY OCCUR TO EXISTING ITEMS TO BE PROTECTED.
11. ALL ITEMS TO BE REMOVED FROM THE PROJECT AND EXCESS MATERIALS SHALL BE LEGALLY DISPOSED OF OFFSITE BY THE CONTRACTOR.
12. CONTINUOUSLY CLEAN-UP AND REMOVE WASTE MATERIALS FROM SITE. DO NOT ALLOW MATERIALS TO ACCUMULATE ON SITE.
13. DO NOT BURN OR BURY MATERIALS ON SITE. LEAVE SITE IN CLEAN CONDITION.
14. BLUE STAKE SITE AND OBTAIN ALL REQUIRED LEHI CITY PERMITS.

REFERENCE NOTES SCHEDULE

CODE	DESCRIPTION
D-101	DEMOLISH & REMOVE ASPHALT TRAIL
D-102	SAW CUT LINE - ASPHALT OR CONCRETE

DEMOLITION HATCH LEGEND

- EXISTING CONCRETE TO REMOVE
- EXISTING ASPHALT TO REMOVE
- EXISTING CONCRETE SAW CUT LINE

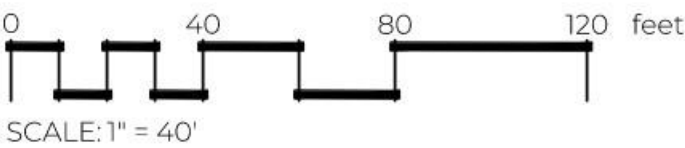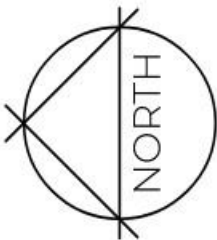

Approved Construction Plans
03/18/2026



TITLE	DEMOLITION
PROJECT	LAKEVIEW PARK
CLIENT	LEHI CITY
ADDRESS	4675 N AUTUMN VIEW DRIVE, LEHI, UT 84043

NO.	DATE	DESCRIPTION

DATE:	01-26-2026
JOB NUMBER:	80020
CHECKED BY:	HISLOP

SHEET
D001



811

CALL BLUESTAKES
@ 811 AT LEAST 48 HOURS
PRIOR TO THE
COMMENCEMENT OF ANY
CONSTRUCTION.

Know what's below.
Call before you dig.

BENCHMARK

SOUTHEAST CORNER OF SECTION 30,
TOWNSHIP 4 SOUTH, RANGE 1 EAST
SALT LAKE BASE AND MERIDIAN

ELEV = 4919.48'

VE UPDATE - 6.4.2026

EN SIGN

THE STANDARD IN ENGINEERING

SANDY

45 W 10000 S, Suite 500
Sandy, UT 84070
Phone: 801.255.0529

LAYTON

Phone: 801.547.1100

TOOELE

Phone: 435.843.3590

CEDAR CITY

Phone: 435.865.1453


RICHFIELD

Phone: 435.896.2983

WWW.ENSIGNENG.COM

FOR:
PRIME LANDSCAPE ARCHITECTURE
1524 WEST 3045 SOUTH
NIBLEY, UTAH 84321

CONTACT:
DUSTIN HISLOP
PHONE: 801-528-2856

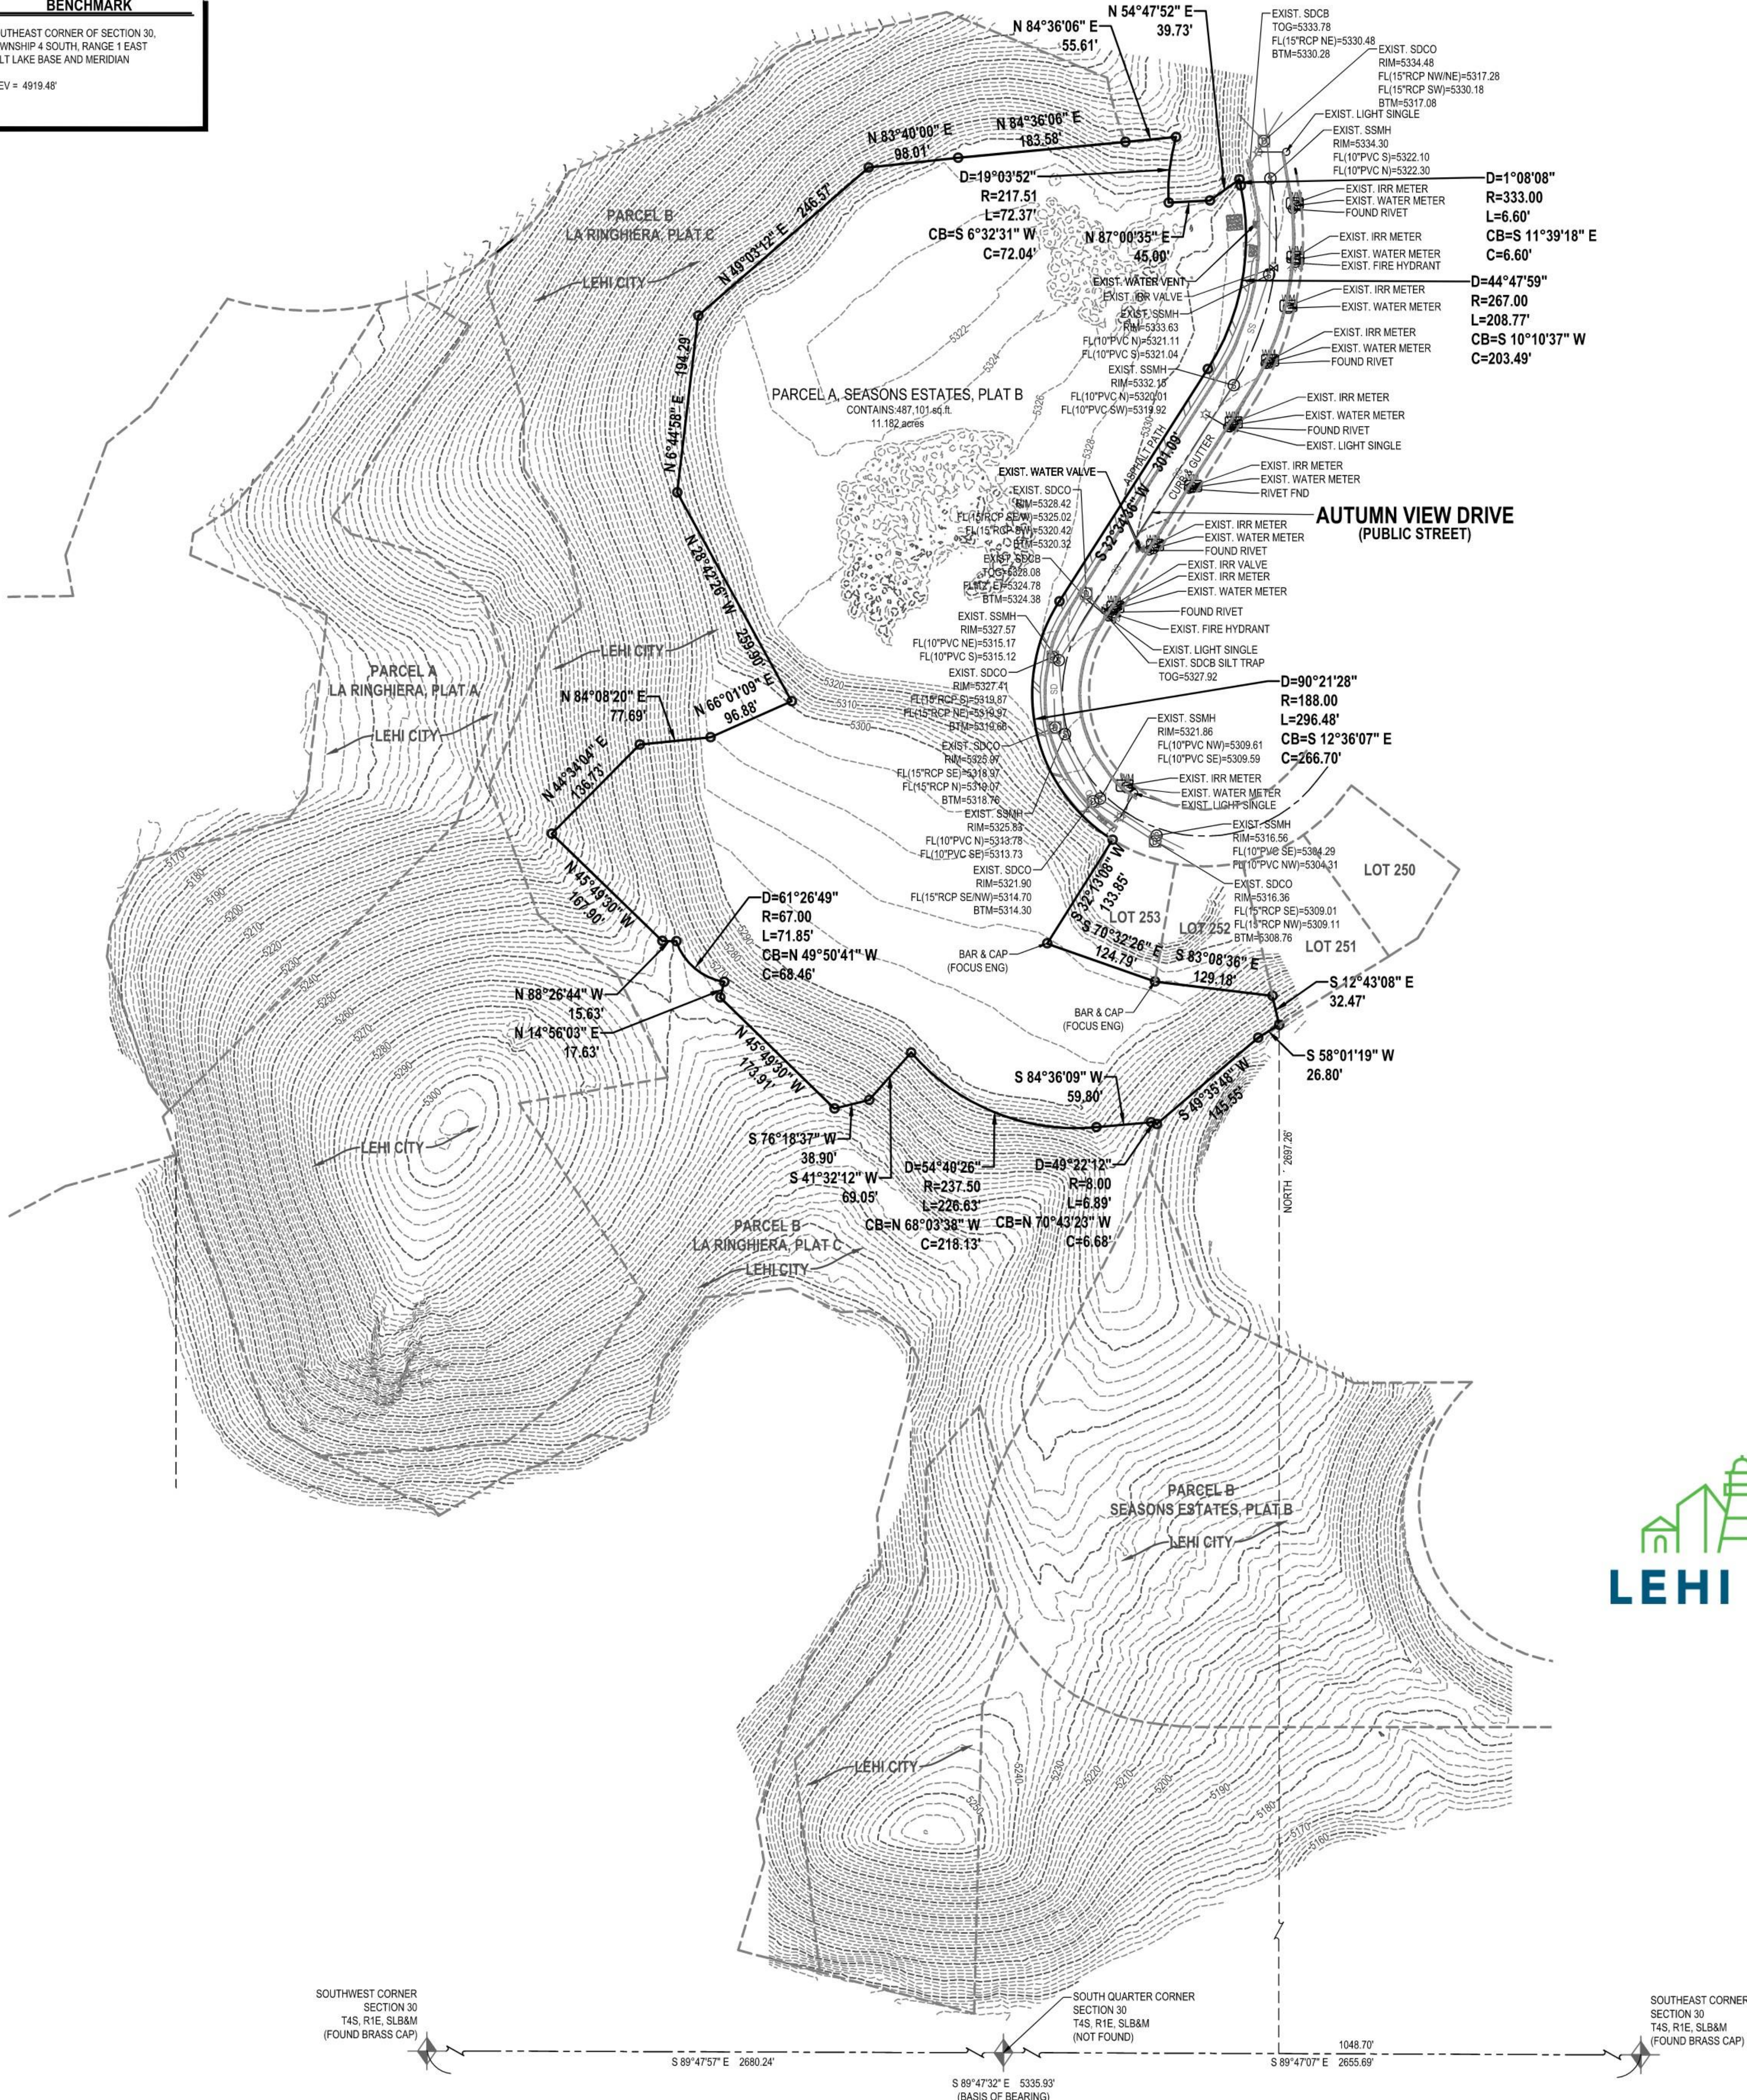

SURVEYOR'S NARRATIVE

I, Patrick M. Harris, do hereby state that I am a Professional Land Surveyor and that I hold certificate no. 286882 as prescribed by the laws of the State of Utah and represent that I have made a survey of the following described property. The Purpose of this survey is to provide a boundary and topography survey to our client. The Basis of Bearing is S89°47'32"E 5335.93' between the Southwest corner and the Southeast corner of Section 30, Township 4 South, Range 1 East, S.L.B.&M.

DEED DESCRIPTION

Parcel B, Public Open Space, Plat "B", SEASONS ESTATES, a Residential Subdivision, Lehi, Utah, according to the official plat thereof recorded as Entry No. 103941/2019, and Map Filing No. 16755, Utah County Records

12/14/23

Date

Patrick M. Harris

License no. 286882

LEGEND

SECTION CORNER

MONUMENT

EXIST REBAR AND CAP

SET ENSIGN REBAR AND CAP

WATER METER

WATER MANHOLE

WATER VALVE

FIRE HYDRANT

SECONDARY WATER VALVE

IRRIGATION VALVE

SANITARY SEWER MANHOLE

STORM DRAIN CLEAN OUT

STORM DRAIN CATCH BASIN

STORM DRAIN COMBO BOX

STORM DRAIN CULVERT

SIGN

ELECTRICAL BOX

UTILITY MANHOLE

UTILITY POLE

LIGHT

CABLE BOX

TELEPHONE BOX

GAS METER

TREE

SHRUB

ADJACENT RIGHT OF WAY

RIGHT OF WAY

CENTERLINE

PROPERTY LINE

ADJACENT PROPERTY LINE

DEED LINE

TANGENT LINE

EXIST DITCH FLOW LINE

FENCE

EDGE OF ASPHALT

SS SANITARY SEWER LINE

SD STORM DRAIN LINE

LD LAND DRAIN LINE

W CULINARY WATER LINE

SW SECONDARY WATER LINE

IRR IRRIGATION LINE

OHP OVERHEAD POWER LINE

E ELECTRICAL LINE

G GAS LINE

EXISTING CONTOURS

CONCRETE

BUILDING



PUBLIC DRAINAGE EASEMENT

DENSE VEGETATION PREVENTING ACCESS FOR ACCURATE SURVEY

NOTE: MAY CONTAIN SYMBOLS THAT ARE NOT USED IN THIS PLAN SET.



Approved Construction Plans
03/18/2026

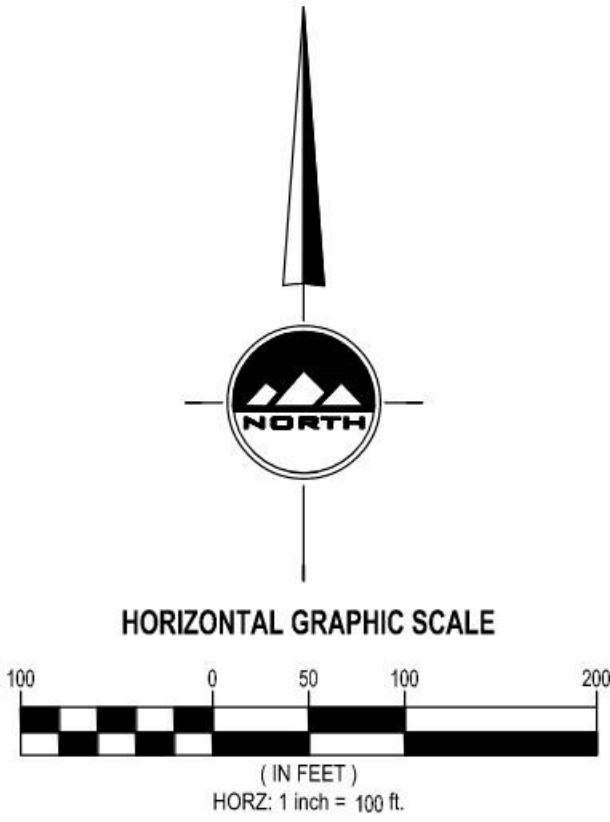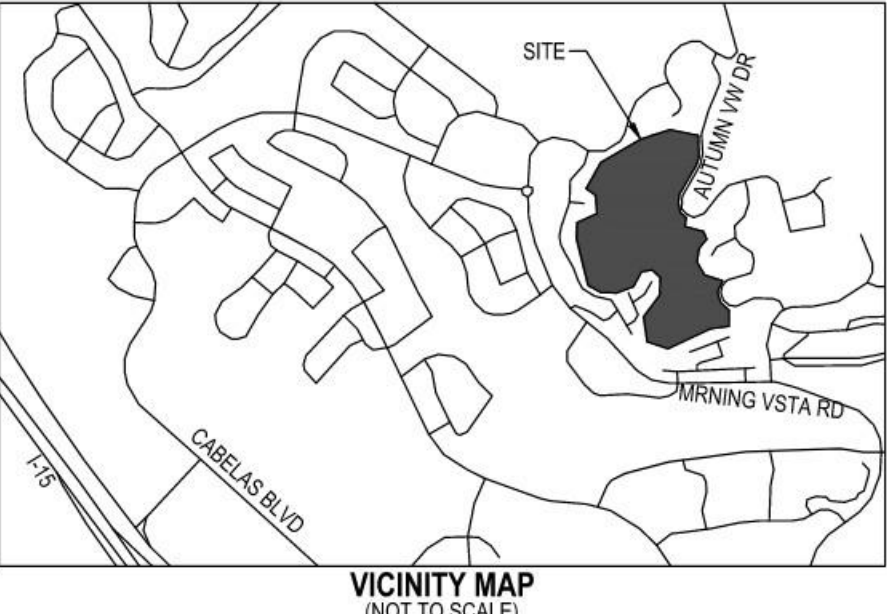

LOCATED IN THE EAST HALF
OF SECTION 30
TOWNSHIP 4 SOUTH, RANGE 1 EAST
SALT LAKE BASE AND MERIDIAN
LEHI, UTAH COUNTY, UTAH



BOUNDARY AND
TOPOGRAPHY SURVEY

PROJECT NUMBER
12855

PRINT DATE
2023-12-18

PROJECT MANAGER
PH


DESIGNED BY
MB

C001



Approved Construction Plans
03/18/2026

CONTRACTOR SHALL SUBMIT OFFICIAL SWPPP PRIOR TO PRE CONSTRUCTION MEETING PER LEHI CITY REQUIREMENTS & STANDARDS

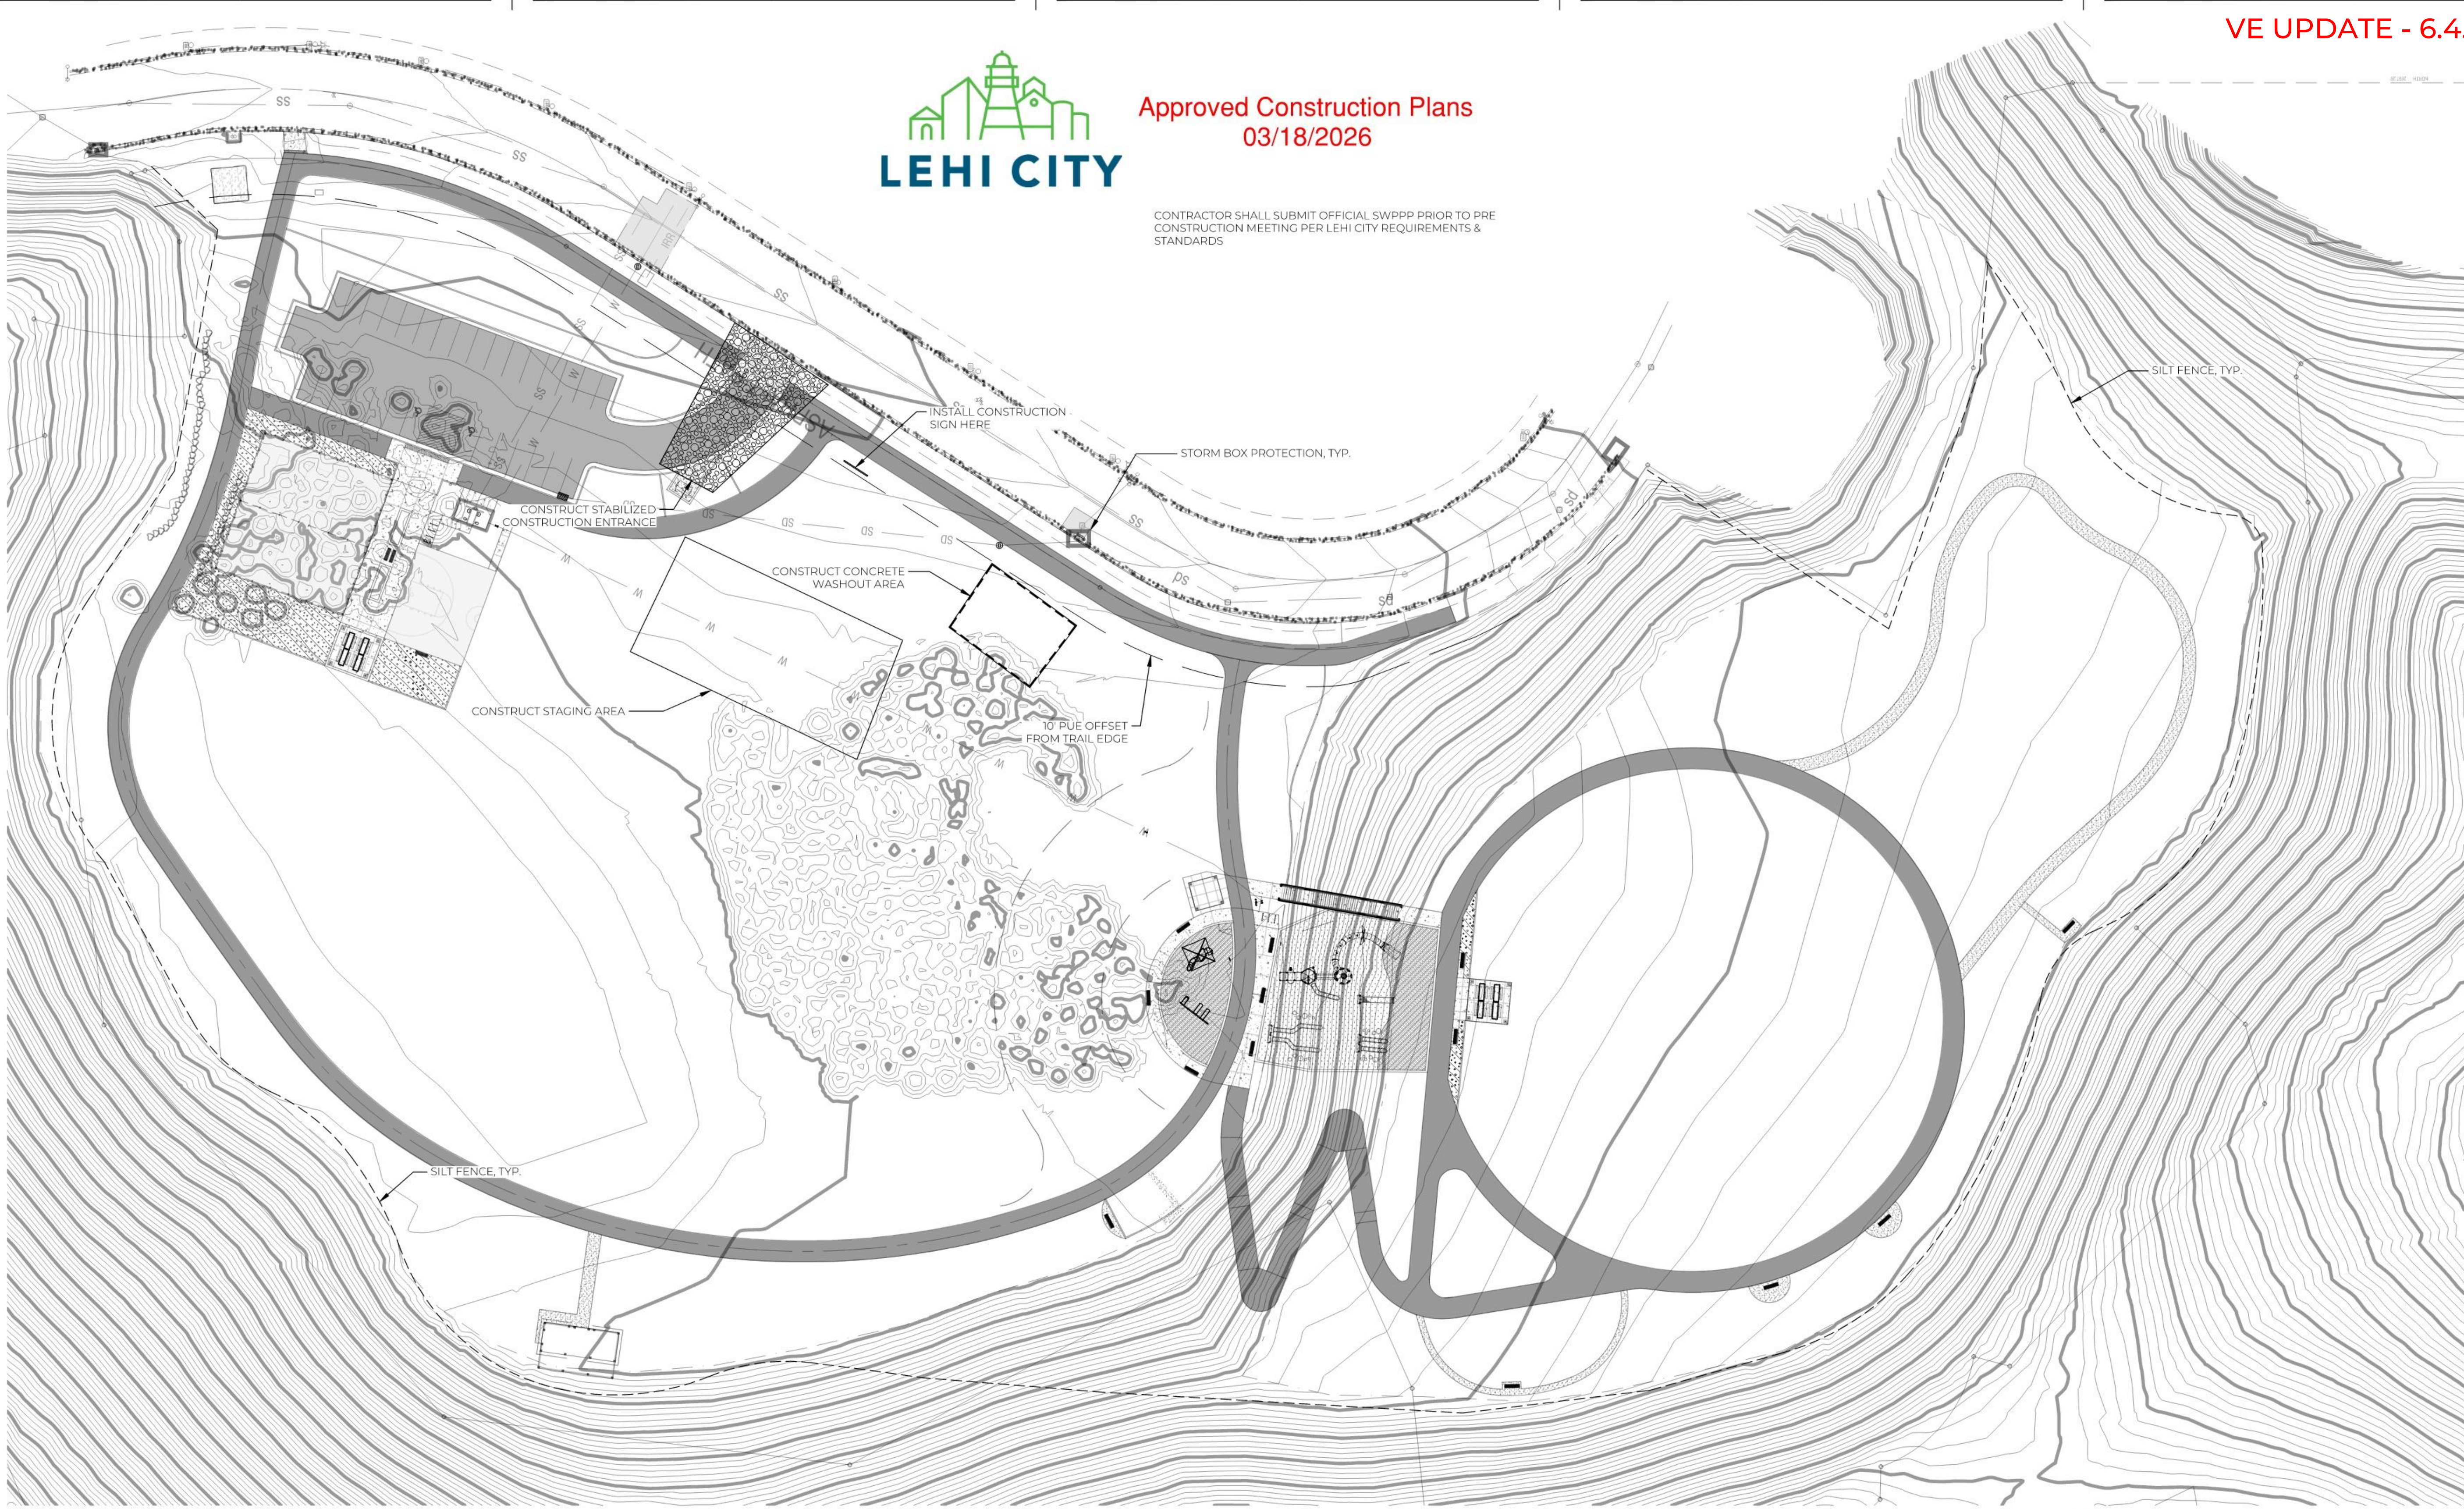


GENERAL NOTES

- THE EROSION CONTROL PLAN IS DIAGRAMATIC AND IS INTENDED TO BE VIEWED AS A GUIDELINE FOR LOCATING AND IMPLEMENTING EROSION CONTROL BEST MANAGEMENT PRACTICES (BMPs). IT IS THE CONTRACTORS RESPONSIBILITY TO FINALIZE THE TYPE AND LOCATION OF ALL BMPs IN ORDER TO MEET THE REGULATIONS OF THE STATE OF UTAH. CONTRACTOR TO IMPLEMENT CONSTRUCTION SEQUENCE IDENTIFIED IN THE STORMWATER POLLUTION PREVENTION PLAN.
- LIMITS OF DISTURBANCE: THE LIMITS OF DISTURBANCE LINE SHOWN ON THE DRAWING IS FOR MAJOR DEMOLITION AND EXCAVATION OF CIVIL RELATED ELEMENTS. IT IS ANTICIPATED THAT THERE MAY BEN SOME ADDITIONAL DISTURBANCE OUTSIDE OF THESE LIMITS, PRIMARILY RELATED TO IRRIGATION/REVEGETATION IMPROVEMENT. THE CONTRACTOR IS RESPONSIBLE FOR ENSURING EROSION CONTROL BMPs ARE IMPLEMENTED FOR ALL EARTH DISTURBING ACTIVITIES, AND THAT DISCHARGE OF SEDIMENT LADEN RUN-OFF IS NOT PERMITTED.
- STREET CLEANING: IF SEDIMENT IS TRANSPORTED ON TO THE STREET AND/OR EXISTING PARKING AREAS IT SHALL BE REMOVED ON A DAILY BASIS. SEDIMENT SHOULD BE SHOVELED AND/OR SWEEPED FROM THE ASPHALT OR CONCRETE SURFACE AND DISPOSED OF IN A MANNER, WHICH PREVENTS CONTAMINATION WITH STORMWATER OR SURFACE WATER. IN ADDITION, A STREET SWEEPER MAY BE USED TO MAINTAIN CLEAN HARDSCAPE AREAS ON AN ASO-NEEDED BASIS. ALL ADJACENT PARKING LOT AREAS TO THE SITE SHALL ALSO BE SWEEPED DURING WORK DAYS AND AT OTHER TIME AS NEEDED IN ORDER TO KEEP THE TRAVELED WAY CLEAN FROM MUD, DUST, SILT, AND DEBRIS.
- VEHICLE WASH-DOWN: THE STABILIZED CONSTRUCTION ACCESS MAY BE CONSTRUCTED TO SERVE AS A TEMPORARY TRUCK WASH STATION TO ENSURE CONTROL OF SEDIMENT AT THE CONSTRUCTION EXIT POINT OR A SEPARATE WASH-DOWN AREA SHALL BE PROVIDED.

- THE WASH-DOWN SYSTEM CONSISTS OF A COBBLE PAD (STABILIZED AREA) LINED BELOW WITH FILTER FABRIC, GRADED TO DRAIN AND CONNECT TO THE ADJACENT DRAINAGE SWALE AND CONVEY WATER TO A TEMPORARY SEDIMENTATION BASIN TO COLLECT WASH WATER FOR SETTLEMENT OF DEBRIS. WASH WATER MAY BE RE-USED AFTER SETTLING, INFILTRATED ON SITE, OR TRANSPORTED OFF SITE FOR DISPOSAL. ACCUMULATED SEDIMENTS MAY BE REUSED ON SITE OR ALLOWED TO INFILTRATE.
- CONCRETE CLEANOUT BASIN: A DUMPSTER OR LINED BASIN SHALL BE PLACED NEAR THE ENTRANCE/EXIT TO THE SITE AND ALL CONCRETE DELIVERY VEHICLES SHALL BE REQUIRED TO WASH OUT ONLY INTO THE DUMPSTER/BASIN. CONTRACTOR SHALL REMOVE WASTER AND DISPOSE OF IN A LAWFUL MANNER AS NECESSARY. CONCRETE WASH OUT MAY NOT BE DISPOSED OF ON-SITE OR ALLOWED TO INFILTRATE.
- DUST CONTROL: SOILS, GRAVELS, AND ETC., WHETHER STOCKPILED OR PLACED, SHALL BE KEPT COVERED AND/OR ADEQUATELY MOIST TO PREVENT AIRBORNE DUST FROM LEAVING THE SITE. ALL CONSTRUCTION AREAS AND EXISTING PAVED AREAS SHALL BE KEPT ADEQUATELY MOIST TO PREVENT AIRBORNE DUST FROM LEAVING THE SITE.
- DRAIN INLET PROTECTION: ALL EXISTING SOTRM DRAIN INLETS WITHIN THE PROJECT AREA OR WHICH MAY RECEIVE RUNOFF FROM THE PROJECT AREA SHALL BE PROTECTED ON-SITE. INLET PROTECTION TO BE INSTALLED AND APPROVED/INSPECTED PRIOR TO ANY EARTH DISTURBING ACTIVITIES. ALL SOTRM DRAINS, SUMPS, AND STORM DRAIN PIPES THAT ARE INSTALLED OR MADE OPERABLE DURING CONSTRUCTION SHALL BE PROTECTED TO PREVENT STORM WATER FROM ENTERING WITHOUT FIRST BEING FILTERED OR TREATED TO REMOVE SEDIMENT. METHOD OF PROTECTION SHALL BE AS SHOWN OR APPROPRIATE TO NEED.
- SILT FENCING: SILT FENCING SHALL BE INSTALLED ALONG GRADING LIMIT LINE AS SHOWN

- OR PLAN AND ALL OTHER LOW AREAS ALONG THE LIMIT OF DISTURBANCE LINE, IT IS THE CONTRACTORS RESPONSIBILITY TO WALK THE PERIMETER OF THE CONSTRUCTION SITE AND TO DETERMINE ALL APPROPRIATE LOCATIONS FOR SILT FENCING TO PREVENT SEDIMENT LADEN DISCHARGE FROM LEAVING THE SITE. SILT FENCING MAY BE COORDINATED AND INSTALLED IN CONJUNCTION WITH OTHER BMPs TO PREVENT RUNOFF FROM LEAVING THE SITE DURING CONSTRUCTION.
- TEMPORARY SWALE: A TEMPORARY SWALE MAY BE INSTALLED PROVIDING CONVEYANCE FROM THE CONSTRUCTION WASHDOWN AREA TO A TEMPORARY SEDIMENTATION BASIN LOCATED ON-SITE. THE SWALE SHALL BE SIZED AS NECESSARY TO MEET THE NEED, BUT SHALL NOT EXCEED 4' WIDE AND 6" DEEP. THE SWALE SHALL BE INSTALLED IN CONJUNCTION WITH THE OTHER SELECTED BMPs TO ENSURE NO UNFILTERED RUNOFF OS NOT CONTAINED AND IS LIKELY TO CONTAIN SEDIMENT.
- TEMPORARY SEDIMENTATION BASIN: A TEMPORARY SEDIMENTATION BASIN MAY BE USED TO ALLOW SEDIMENT TO FALL OUT OF RUNOFF FROM STORM EVENTS AND FROM THE WASHOUT AREA AND OTHER AREAS ON SITE WHERE RUNOFF IS NOT CONTAINED AND IS LIKELY TO CONTAIN SEDIMENT.
- INSTALLATION SEQUENCING: INLET PROTECTION, TEMPORARY SEDIMENT BASINS, SILT FENCE, AND OTHER BMPs INTENDED TO TRAP SEDIMENT ON SITE SHALL BE INSTALLED BEFORE LAND-DISTURBING ACTIVITIES TAKE PLACE. TEMPORARY SWALE/CONVEYANCE AND STABILIZED CONSTRUCTION ACCESS AND WASH-DOWN AREAS SHOULD BE CREATED IMMEDIATELY UPON INITIAL REMOVAL OF EXISTING MATERIAL AS A PRELIMINARY STEP N THE SITE DEMOLITION PROCESS. INLET PROTECTION MEASURES SHOULD REMAIN IN PLACE UNTIL CONSTRUCTION IS COMPLETE AND ALL FINISH GRADE MATERIALS HAVE BEEN PLACED.

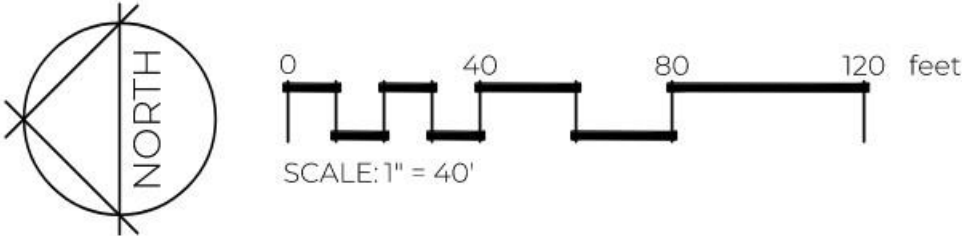

STABILIZATION & POST-CONSTRUCTION BEST
MANAGEMENT PRACTCES (BMPs)

- THE SITE SHALL BE STABILIZED ONCE FINAL GRADE HAS BEEN ACHIEVED AND LANDSCAPING HAS BEEN INSTALLED.
- ONCE CONSTRUCTION IS COMPLETE, THE STORM DRAIN AND STORMWATER DETENTION SYSTEM SHALL BE STABILIZED, INSPECTED, AND MAINTAINED.
- MAINTENANCE SHALL INCLUDE THE REMOVAL OF DEPOSITED SEDIMENT AS NECESSARY, ENSURING NO OBSTRUCTIONS OCCUR WHICH MAY IMPEDE DESIRED FLOWS.
- INSPECTIONS SHALL TAKE PLACE AS DEFINED IN THE SWPPP OR FOLLOWING STORM EVENTS. REFER TO LEHI CITY SOTRMWATER MANAGEMENT BMP FOR ADDITIONAL POST-CONSTRUCTION STORMWATER BMP MAINTENANCE INSTRUCTIONS.

STORM WATER POLLUTION PREVENTION PLAN

TITLE	STORM WATER POLLUTION PREVENTION PLAN
PROJECT	LAKEVIEW PARK
CLIENT	LEHI CITY
ADDRESS	4675 N AUTUMN VIEW DRIVE, LEHI, UT 84043

REVISIONS

NO.	DATE	DESCRIPTION

DATE: 01-26-2026
JOB NUMBER: 80020
CHECKED BY: HISLOP

SHEET

C002


PRIME
LANDSCAPE ARCHITECTURE




ALL DRAWINGS, SPECIFICATIONS, DESIGNS AND IDEAS REPRESENTED HEREIN ARE AND SHALL REMAIN THE PROPERTY OF THE DESIGNER. NO PART THEREOF SHALL BE COPIED AND/OR DISCLOSED TO OTHERS OR USED IN CONJUNCTION WITH ANY OTHER PROJECT OTHER THAN THE SPECIFIC PROJECT FOR WHICH THEY HAVE BEEN PREPARED WITHOUT THE WRITTEN CONSENT OF THE DESIGNER. WRITTEN DIMENSIONS OF THESE DRAWINGS SHALL HAVE PRECEDENCE OVER SCALED DIMENSIONS. CONTRACTORS SHALL VERIFY AND BE RESPONSIBLE FOR ANY VARIATIONS FROM THE DIMENSIONS AND CONDITIONS SHOWN BY THEIR DRAWINGS. COPYRIGHT 2025 PRIME LANDSCAPE ARCHITECTURE, LLC.

BMP: Contaminated or Erodible Surface Areas		CESA
	Objectives ☒ Housekeeping Practices ☐ Contain Waste ☐ Minimize Disturbed Areas ☐ Stabilize Disturbed Areas ☐ Protect Slopes/Channels ☐ Control Site Perimeter ☐ Control Internal Erosion	
	Targeted Pollutants H M L ☐ Sediment ☐ Nutrients ☐ Heavy Metals ☐ Toxic Materials ☐ Oil & Grease ☐ Floatable Materials ☐ Bacteria & Viruses ☐ Other Waste	
	Description: Prevent or reduce the discharge of pollutants to storm water from contaminated or erodible surface areas by leaving as much vegetation on-site as possible, minimizing soil exposure time, stabilizing exposed soils, and preventing storm water runoff and runoff. Application: This BMP addresses soils which are not so contaminated as to exceed criteria, but the soil is eroding and carrying pollutants off in the storm water. Installation / Application Criteria: Contaminated or erodible surface areas can be controlled by: Preservation of natural vegetation, revegetation, chemical stabilization, removal of contaminated soils, or geosynthetics	
	Limitations: Disadvantages of preserving natural vegetation or re-vegetating include: - Requires substantial planning to preserve and maintain the existing vegetation - May not be cost-effective with high land costs - Lack of rainfall and/or poor soils may limit the success of re-vegetated areas Disadvantages of chemical stabilization include: - Creation of impervious surfaces - May cause harmful effects on water quality - Is usually more expensive than vegetative cover Maintenance: Maintenance should be minimal, except possibly if irrigation of vegetation is necessary	
		Implementation Requirements H M L ☐ Capital Costs ☐ O&M Costs ☐ Maintenance ☐ Training ☐ Staffing ☐ Administrative H=High M=Medium L=Low  153 North 100 East Lehi, UT 84043


Materials Adapted from Salt Lake County Engineering Division Guidance Document and Other Sources

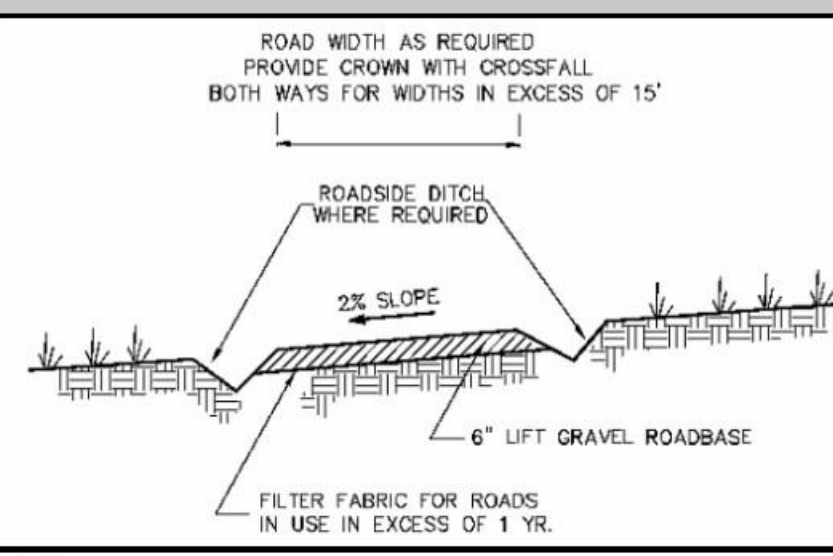BMP: Construction Road Stabilization		CR
	Objectives ☒ Housekeeping Practices ☐ Contain Waste ☐ Minimize Disturbed Areas ☐ Stabilize Disturbed Areas ☐ Protect Slopes/Channels ☐ Control Site Perimeter ☐ Control Internal Erosion	
	Targeted Pollutants H M L ☐ Sediment ☐ Nutrients ☐ Heavy Metals ☐ Toxic Materials ☐ Oil & Grease ☐ Floatable Materials ☐ Bacteria & Viruses ☐ Other Waste	
	Description: Temporary stabilization of on-site roadway by placement of gravel roadbase Application: - On-site roadways used daily by construction traffic (may not apply to gravelly type soils) - Parking or staging areas susceptible to erosion due to traffic use Installation / Application Criteria: - Grade temporary access roads with 2% cross fall. For two-way width provide crown - Provide roadside ditch and outlet controls where required - Place 6 inches of 2-inch to 4-inch crushed rock on driving area	
	Limitations: - May require removal of gravel roadbase at completion of activities if final cover is not impervious - May require controls for surface storm water runoff Maintenance: - Inspect after major rainfall events and at a minimum of once every two weeks - Place additional gravel as needed and repair any damaged areas - Maintain any roadside drainage controls	
		Implementation Requirements H M L ☐ Capital Costs ☐ O&M Costs ☐ Maintenance ☐ Training ☐ Staffing ☐ Administrative H=High M=Medium L=Low  153 North 100 East Lehi, UT 84043

Materials Adapted from Salt Lake County Engineering Division Guidance Document and Other Sources

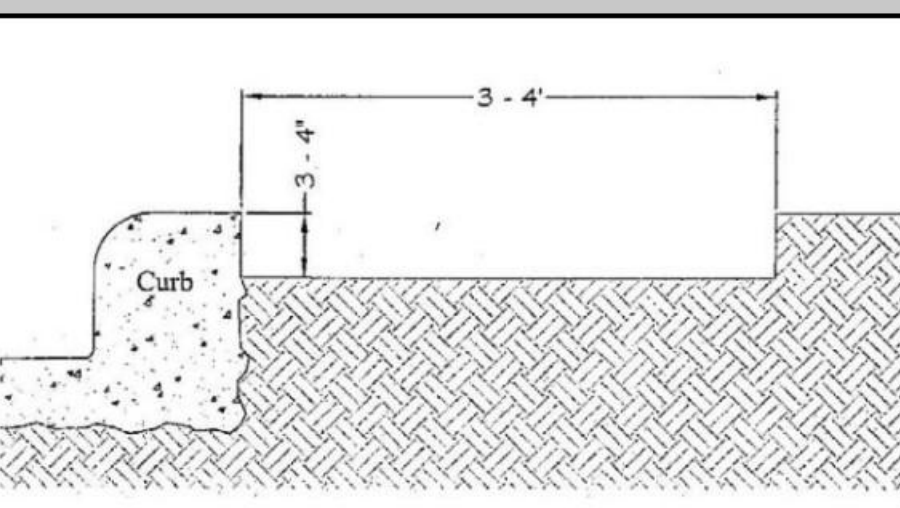BMP: Curb Sedimentation Trap		CST
	Objectives ☐ Housekeeping Practices ☐ Contain Waste ☐ Minimize Disturbed Areas ☐ Stabilize Disturbed Areas ☐ Protect Slopes/Channels ☐ Control Site Perimeter ☒ Control Internal Erosion	
	Targeted Pollutants H M L ☐ Sediment ☐ Nutrients ☐ Heavy Metals ☐ Toxic Materials ☐ Oil & Grease ☐ Floatable Materials ☐ Bacteria & Viruses ☐ Other Waste	
	Description: A temporary sediment trap formed by excavation behind the curb. Application: - Interception of runoff containing sediment from the lot during construction - Retain sediment on the lot during construction Installation / Application Criteria: - Excavate soil behind the curb to a depth of 3-4 inches - Extend excavation 3-4 feet behind the curb to form sediment trap Limitations: No limitations Maintenance: - Inspect after each rainfall event and at a minimum of once every two weeks - Remove accumulated sediment as it reaches 2/3 height of available storage - May require additional excavation if dirt from construction fills in the trap	
	Implementation Requirements H M L ☐ Capital Costs ☐ O&M Costs ☐ Maintenance ☐ Training ☐ Staffing ☐ Administrative H=High M=Medium L=Low  153 North 100 East Lehi, UT 84043	

Materials Adapted from Salt Lake County Engineering Division Guidance Document and Other Sources

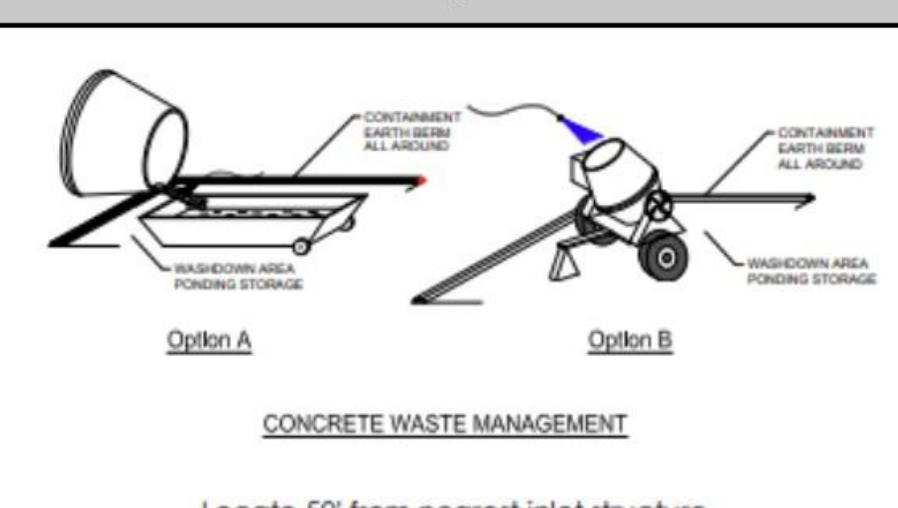BMP: Concrete Waste Management		CWM
	Objectives ☐ Housekeeping Practices ☐ Contain Waste ☐ Minimize Disturbed Areas ☐ Stabilize Disturbed Areas ☐ Protect Slopes/Channels ☐ Control Site Perimeter ☐ Control Internal Erosion	
	Targeted Pollutants H M L ☐ Sediment ☐ Nutrients ☐ Heavy Metals ☐ Toxic Materials ☐ Oil & Grease ☐ Floatable Materials ☐ Bacteria & Viruses ☐ Other Waste	
	Description: Prevent or reduce the discharge of pollutants to storm water from concrete waste by conducting washout off-site, performing on-site washout in a designated area, and training employees and subcontractors. Application: This technique is applicable to all types of sites Installation / Application Criteria: - Store dry materials under cover, away from drainage areas - Minimize excess mixing of fresh concrete, mortar or cement on site - Perform washout of concrete trucks in designated areas located at least 50' from the nearest inlet structure - Do not wash out concrete trucks into storm drains, open ditches, streets, or streams - Concrete, stucco, mortar, plaster, and grout rinse water must be contained in a rigid, leak proof container or leak proof lined pit designed so that no overflows can occur due to inadequate sizing or precipitation - When washing concrete to remove fine particles and expose the aggregate, avoid creating runoff by draining the water within a bermed or level area (6' tall by 6' wide) - Train employees and subcontractors in proper concrete waste management Maintenance: - Inspect subcontractors to ensure that concrete wastes are being properly managed - Concrete washout containers must be emptied or replaced when they reach 75% of capacity	
	Implementation Requirements H M L ☐ Capital Costs ☐ O&M Costs ☐ Maintenance ☐ Training ☐ Staffing ☐ Administrative H=High M=Medium L=Low  153 North 100 East Lehi, UT 84043	


Materials Adapted from Salt Lake County Engineering Division Guidance Document and Other Sources

BMP: Dust Controls		DC
	Objectives ☒ Housekeeping Practices ☐ Contain Waste ☐ Minimize Disturbed Areas ☐ Stabilize Disturbed Areas ☐ Protect Slopes/Channels ☐ Control Site Perimeter ☐ Control Internal Erosion	
	Targeted Pollutants H M L ☐ Sediment ☐ Nutrients ☐ Heavy Metals ☐ Toxic Materials ☐ Oil & Grease ☐ Floatable Materials ☐ Bacteria & Viruses ☐ Other Waste	
	Description: Dust control measures are used to stabilize soil from wind erosion and reduce dust from construction activities. Application: Dust control is useful in any process area, loading and unloading area, material handling area, or transfer area where dust is generated. Installation / Application Criteria: - Mechanical dust collection systems are designed according to the size of dust particles and the amount of air to be processed. Manufacturer's recommendations should be followed for installation (as well as the design of the equipment) - Water used to control dust should be used sparingly to prevent non-storm water discharges - Mechanical equipment should be operated according to the manufacturers' recommendations and should be inspected regularly. Limitations: - More elaborate equipment may be impossible to maintain by plant personnel - Is labor and equipment intensive and may not be effective for all pollutants Maintenance: If water sprayers are used, dust-contaminated waters should be collected and taken for treatment. Areas will probably need to be resprayed to keep dust from spreading.	
	Implementation Requirements H M L ☐ Capital Costs ☐ O&M Costs ☐ Maintenance ☐ Training ☐ Staffing ☐ Administrative H=High M=Medium L=Low  153 North 100 East Lehi, UT 84043	


Materials Adapted from Salt Lake County Engineering Division Guidance Document and Other Sources

BMP: Detention Infiltration Device Maintenance		DIDM
	Objectives ☒ Housekeeping Practices ☐ Contain Waste ☐ Minimize Disturbed Areas ☐ Stabilize Disturbed Areas ☐ Protect Slopes/Channels ☐ Control Site Perimeter ☐ Control Internal Erosion	
	Targeted Pollutants H M L ☐ Sediment ☐ Nutrients ☐ Heavy Metals ☐ Toxic Materials ☐ Oil & Grease ☐ Floatable Materials ☐ Bacteria & Viruses ☐ Other Waste	
	Description: Proper maintenance and siltation removal is required on both a routine and corrective basis to promote effective stormwater pollutant removal efficiencies for wet/dry detention pond and infiltration devices. Installation / Application Criteria: - Remove silt after sufficient accumulation - Periodically clean accumulated sediment and silt out of pre-treatment inlets - Infiltration device silt removal should occur when the infiltration rate drops below 1/2 inch per hour - Removal of accumulated paper, trash, and debris should occur every six months or as needed to prevent clogging of control devices - Vegetation growth should not be allowed to exceed 18 inches in height - Mow the slopes periodically and check for clogging, erosion, and tree growth on the embankment - Corrective maintenance may require more frequent attention (as required) - Create a public education campaign to explain the function of wet/dry detention ponds/infiltration device and their operation requirements for proper effectiveness - Encourage the public to report wet/dry detention pond/infiltration devices needing maintenance Limitations: - Wet detention pond dredging can produce slurred waste that often exceeds the requirements of many landfills - Frequent sediment removal is labor and cost intensive	
	Implementation Requirements H M L ☐ Capital Costs ☐ O&M Costs ☐ Maintenance ☐ Training ☐ Staffing ☐ Administrative H=High M=Medium L=Low  153 North 100 East Lehi, UT 84043	

Materials Adapted from Salt Lake County Engineering Division Guidance Document and Other Sources

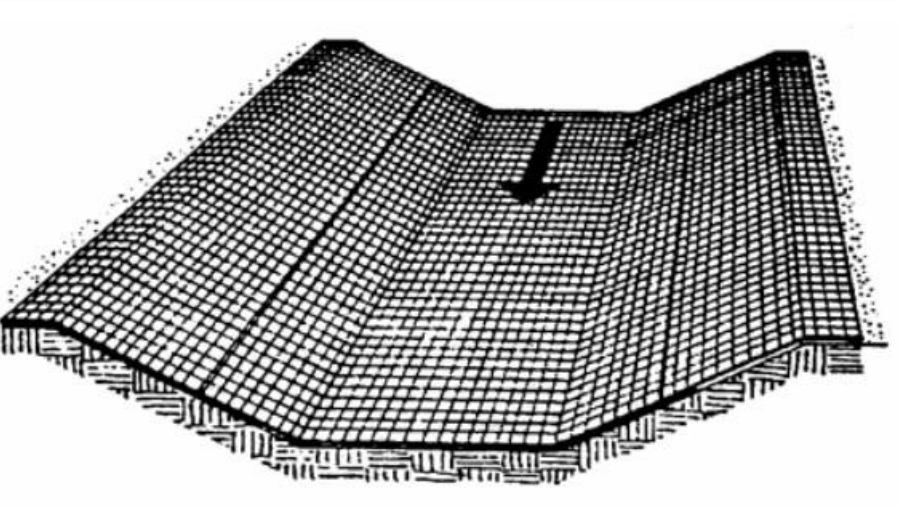BMP: Erosion Control Blankets		ECB
	Objectives ☐ Housekeeping Practices ☐ Contain Waste ☐ Minimize Disturbed Areas ☐ Stabilize Disturbed Areas ☐ Protect Slopes/Channels ☐ Control Site Perimeter ☐ Control Internal Erosion	
	Targeted Pollutants H M L ☐ Sediment ☐ Nutrients ☐ Heavy Metals ☐ Toxic Materials ☐ Oil & Grease ☐ Floatable Materials ☐ Bacteria & Viruses ☐ Other Waste	
	Description: Erosion control blankets are used on areas of high velocity runoff and/or steep grade, to aid in controlling erosion on critical areas by protecting young vegetation. Application: - Where vegetation is likely to grow too slowly to provide adequate stabilization - In areas subject to high winds where mulch would not be effective Installation / Application Criteria: - Install erosion control blankets parallel to the direction of the slope - In ditches, apply in direction of the flow - Place erosion control blankets loosely on soil – do not stretch - Ends of blankets should be buried no less than six inches deep - Staple the edges of the blanket at least every three feet – per manufacturers' specifications Limitations: - Not recommended in areas which are still under construction Maintenance: - Check for erosion and undermining periodically, particularly after rainstorms - Repair dislocations or failures immediately - If washouts occur, reinstall after repairing slope damage - Monitor until permanently stabilized	
	Implementation Requirements H M L ☐ Capital Costs ☐ O&M Costs ☐ Maintenance ☐ Training ☐ Staffing ☐ Administrative H=High M=Medium L=Low  153 North 100 East Lehi, UT 84043	

Materials Adapted from Salt Lake County Engineering Division Guidance Document and Other Sources

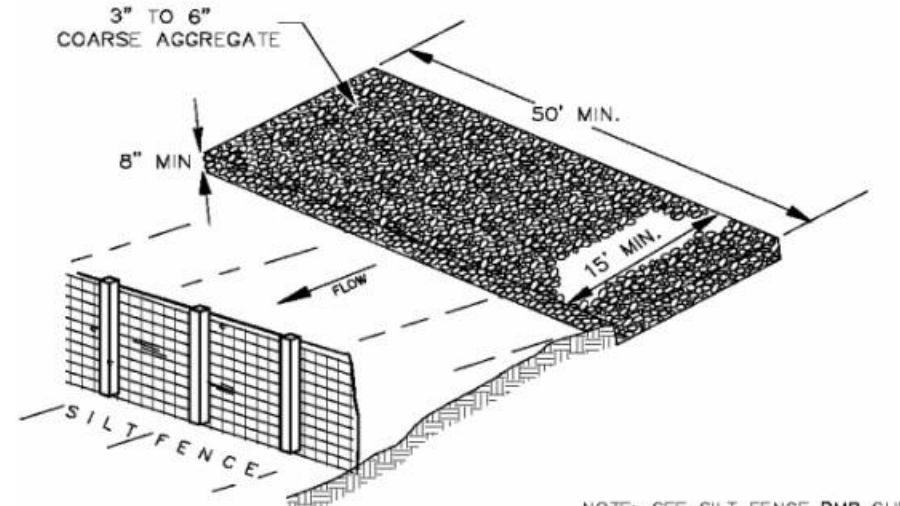BMP: Equipment and Vehicle Wash Down Area		EVWA
	Objectives ☒ Housekeeping Practices ☐ Contain Waste ☐ Minimize Disturbed Areas ☐ Stabilize Disturbed Areas ☐ Protect Slopes/Channels ☐ Control Site Perimeter ☐ Control Internal Erosion	
	Targeted Pollutants H M L ☐ Sediment ☐ Nutrients ☐ Heavy Metals ☐ Toxic Materials ☐ Oil & Grease ☐ Floatable Materials ☐ Bacteria & Viruses ☐ Other Waste	
	Description: A stabilized pad of crushed stone for general washing of equipment and construction vehicles. Application: At any site where regular washing of vehicles and equipment will occur. May also be used as a filling point for water trucks to limit erosion caused by overflow or spillage of water. Installation / Application Criteria: - Clear and grub area and grade to provide maximum slope of 1% - Compact subgrade and place filter fabric if desired (recommended for wash areas to remain in use for more than 3 months) - Place coarse aggregate, 1 to 2-1/2 inches in size, to a minimum depth of 8 inches - Install silt fence downgradient (see silt fence BMP information sheet) Limitations: Cannot be utilized for washing equipment or vehicles that may cause contamination of runoff such as fertilizer equipment or concrete equipment. Solely used to control sediment in wash water. Maintenance: - Inspect daily for loss of gravel or sediment buildup - Inspect adjacent area for sediment deposits and install additional controls as necessary - Repair area and replace gravel as required to maintain control in good working condition - Expand stabilized area as required to accommodate activities - Maintain silt fence as outlined in specific silt fence BMP information sheet	
	Implementation Requirements H M L ☐ Capital Costs ☐ O&M Costs ☐ Maintenance ☐ Training ☐ Staffing ☐ Administrative H=High M=Medium L=Low  153 North 100 East Lehi, UT 84043	

Materials Adapted from Salt Lake County Engineering Division Guidance Document and Other Sources



BMP CITY DETAILS	
TITLE	
PROJECT	LAKEVIEW PARK
CLIENT	LEHI CITY
ADDRESS	4675 N AUTUMN VIEW DRIVE, LEHI, UT 84043

REVISIONS		NO.	DATE	DESCRIPTION



DATE: 01-26-2026
JOB NUMBER: 80020
CHECKED BY: HISLOP

Materials Adapted from Salt Lake County Engineering Division Guidance Document and Other Sources

Materials Adapted from Salt Lake County Engineering Division Guidance Document and Other Source

Materials Adapted from Salt Lake County Engineering Division Guidance Document and Other Sources

Materials Adapted from Salt Lake County Engineering Division Guidance Document and Other Sources


Materials Adapted from Salt Lake County Engineering Division Guidance Document and Other Sources

REFERENCE SCHEDULE


1. THE CONTRACTOR SHALL INSPECT THE SITE & FULL CONSTRUCTION DRAWING SET TO BE FULLY AWARE OF ALL PERTINENT EXISTING CONDITIONS PRIOR TO SUBMITTING BID FOR AWARD.
2. NO WORK IS TO BEGIN UNTIL NECESSARY PERMITS HAVE BEEN OBTAINED. IT IS THE CONTRACTOR'S RESPONSIBILITY TO OBTAIN AND PAY FOR ALL PERMITS.
3. PRIOR TO THE COMMENCEMENT OF ANY WORK, THE CONTRACTOR SHALL VERIFY THE LOCATION OF ALL UNDERGROUND UTILITIES THAT MAY BE AFFECTED BY HIS WORK. THE CONTRACTOR SHALL PROTECT THOSE UTILITIES THAT ARE TO REMAIN AND BE RESPONSIBLE FOR THE REPAIR OF DAMAGES TO SUCH UTILITIES.
4. THE CONTRACTOR SHALL NOTIFY ALL UTILITY COMPANIES WHEN CONSTRUCTION WORK BEGINS NEAR ANY UTILITY LINES AND ARRANGE FOR A UTILITY REPRESENTATIVE TO BE PRESENT IF THE CONTRACTOR'S CLOSE OPERATIONS COULD CREATE A HAZARDOUS CONDITION.
5. SOME UTILITIES SHOWN ON PLAN ARE BASED OFF CITY DRAWING RECORDS AND MAY BE POSITIVE OR NEGATIVE FOR UNKNOWN DISCREPANCIES.
6. THE CONTRACTOR SHALL PROTECT EXISTING BUILDINGS, WALKS, DRIVES, CURBS, ETC. THAT ARE TO REMAIN AND SHALL REPAIR ANY DAMAGE THAT MAY RESULT FROM CONSTRUCTION OPERATIONS.
7. THE LANDSCAPE AND IRRIGATION CONTRACTORS SHALL COORDINATE THEIR WORK WITH ANY OTHER CONTRACTORS AND TRADES WORKING ON THIS PROJECT. PROVIDE SLEEVES AS REQUIRED FOR DRAINAGE, IRRIGATION AND ELECTRICAL LINES, ETC. PRIOR TO PAVING AND LANDSCAPE WORK.
8. THE CONTRACTOR IS RESPONSIBLE FOR ANY UNAUTHORIZED DAMAGE INSIDE AND OUTSIDE THE LIMIT OF WORK LINE DUE TO CONTRACT OPERATIONS AND SHALL RESTORE DAMAGED AREAS TO ORIGINAL CONDITIONS AT NO COST TO THE OWNER.
9. THE CONTRACTOR SHALL BE RESPONSIBLE FOR YARD AND BUILDING CLEANUP AT THE COMPLETION OF WORK.
10. STRIP ALL SUITABLE TOP SOIL AND STOCK PILE ON SITE FOR USE AS FINAL LANDSCAPE TOPSOIL IN GRASS AREAS.
11. STRIP ALL SUITABLE ALL WEATHER SURFACE ABOVE EXISTING UTILITY LINES AND STOCKPILE ON SITE FOR REINSTALL AS FINAL SURFACE.
12. INSTALL ALL MATERIALS PER LEHI CITY STANDARDS.

	ASPHALT TRAIL / PARKING
	CONCRETE
	ADA TRAIL DECOMPOSED GRANITE
	PLAYGROUND SURFACE BY OTHERS
	PLANTER BED
	CONCRETE MOWSTRIP
	RAISED PLANTER BED
	VINYL COATED CHAIN LINK FENCE
	HANDRAIL

4675 N AUTUMN VIEW DRIVE, LEHI, UT 84043

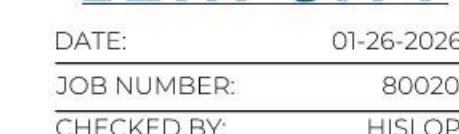[illegible]

C100

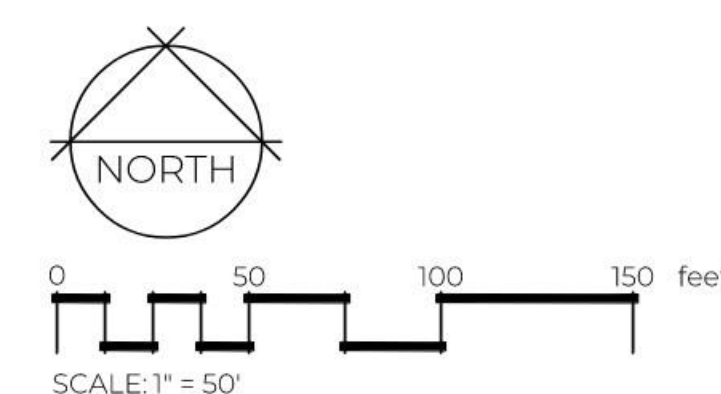

Approved Construction Plans
03/18/2026

VE UPDATE - 6.4.2026

REFERENCE SCHEDULE

CODE	DESCRIPTION
1	ASPHALT PARKING LOT
2	PAINTED PARKING LINE
3	RESTROOM CXT DENALI MODEL CITY TO PROVIDE RESTROOM, CONTRACTOR SHALL SET AND PROVIDE FINAL HOOKUPS
4	BIKE RACK
5	ADA SIGN
6	PICKLEBALL COURTS
7	ADA RAMP
8	20X20 PAVILION - FOOTINGS BY CONTRACTOR, STRUCTURE BY OTHERS. COORDINATE INSTALLATION.
9	RAISED CONCRETE PLANTER
10	BASKETBALL COURT
11	CONCRETE MOWSTRIP
12	BENCH SMITH STEELWORKS DOUGLAS FIR 6' BENCH W/ BACK
13	CONCRETE STAIRS
14	ASPHALT TRAIL
15	DRINKING FOUNTAIN HAWES 3612FR
16	ADA TRAIL
17	DUMPSTER WALL
18	INVERTED CURB & GUTTER
19	CONCRETE DRIVE APPROACH
20	CURB & GUTTER
21	CONCRETE WALK
22	PERGOLA SEE CONCEPTUAL DESIGN SHEET C510 PROVIDE FULL STAMPED DESIGN DRAWINGS AS PART OF PACKAGE
23	BACKLESS DOUGLAS FIR BENCH SMITH STEELWORKS 6'
24	PLAYGROUND EQUIPMENT & SURFACE BY CITY CONTRACTOR TO BRING GRADE UP TO LEVEL OF PLAYGROUND SURFACE MATERIAL PER DETAIL COORDINATE INSTALLATION TIMING OF PLAYGROUND WITH SONNTAG RECREATION.
25	BASKETBALL HOOP - MEGA SLAM 72" INSTALL PER MANUFACTURER RECCOMENDATIONS
26	PICNIC TABLE - BY CITY SMITH STEELWORKS ALUMINUM PICNIC TABLE 8' REGULAR POWDER COATED PROVIDE ONE QTY- ADA 2 TABLE
27	PLAYGROUND RAMP
28	PARKS DEPARTMENT STANDARD SIGN WITH PARK NAME
29	32 GAL. TRASH RECEPTACLE SMITH STEELWORKS CLASSIC FLARE W/ LEHI CITY LOGO
30	ADA HANDRAIL



A
B
C
D

1 2 3 4 5




LEHI CITY

Approved Construction Plans

03/18/2026

Approved Construction Plans
03/18/2026

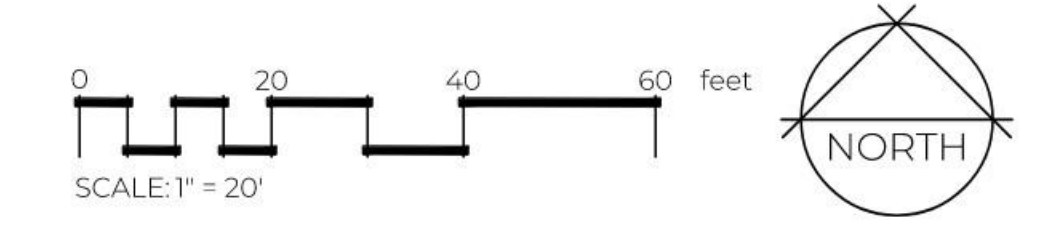

TITLE	LAYOUT PLAN
PROJECT	LAKEVIEW PARK
CLIENT	LEHI CITY
ADDRESS	4675 N AUTUMN VIEW DRIVE, LEHI, UT 84043

REVISIONS		
NO.	DATE	DESCRIPTION



LEHI CITY

DATE: 01-26-2026

JOB NUMBER: 80020

CHECKED BY: HISLOP


SHEET

C101



PRIME
LANDSCAPE ARCHITECTURE

ALL DRAWINGS, SPECIFICATIONS, DESIGNS AND IDEAS REPRESENTED HEREIN ARE AND SHALL REMAIN THE PROPERTY OF THE DESIGNER. NO PART THEREOF SHALL BE COPIED AND/OR DISCLOSED TO OTHERS OR USED IN CONNECTION WITH ANY OTHER PROJECT OTHER THAN THE SPECIFIC PROJECT FOR WHICH THEY HAVE BEEN PREPARED WITHOUT THE WRITTEN CONSENT OF THE DESIGNER. WRITTEN DIMENSIONS OF THESE DRAWINGS SHALL HAVE PRECEDENCE OVER SCALED DIMENSIONS. CONTRACTORS SHALL VERIFY AND BE RESPONSIBLE FOR ALL DIMENSIONS AND CONDITIONS ON THE JOB. NOTIFY DESIGNER OF ANY VARIATIONS FROM THE DIMENSIONS AND CONDITIONS SHOWN BY THEIR DRAWINGS. COPYRIGHT 2025 PRIME LANDSCAPE ARCHITECTURE, LLC.

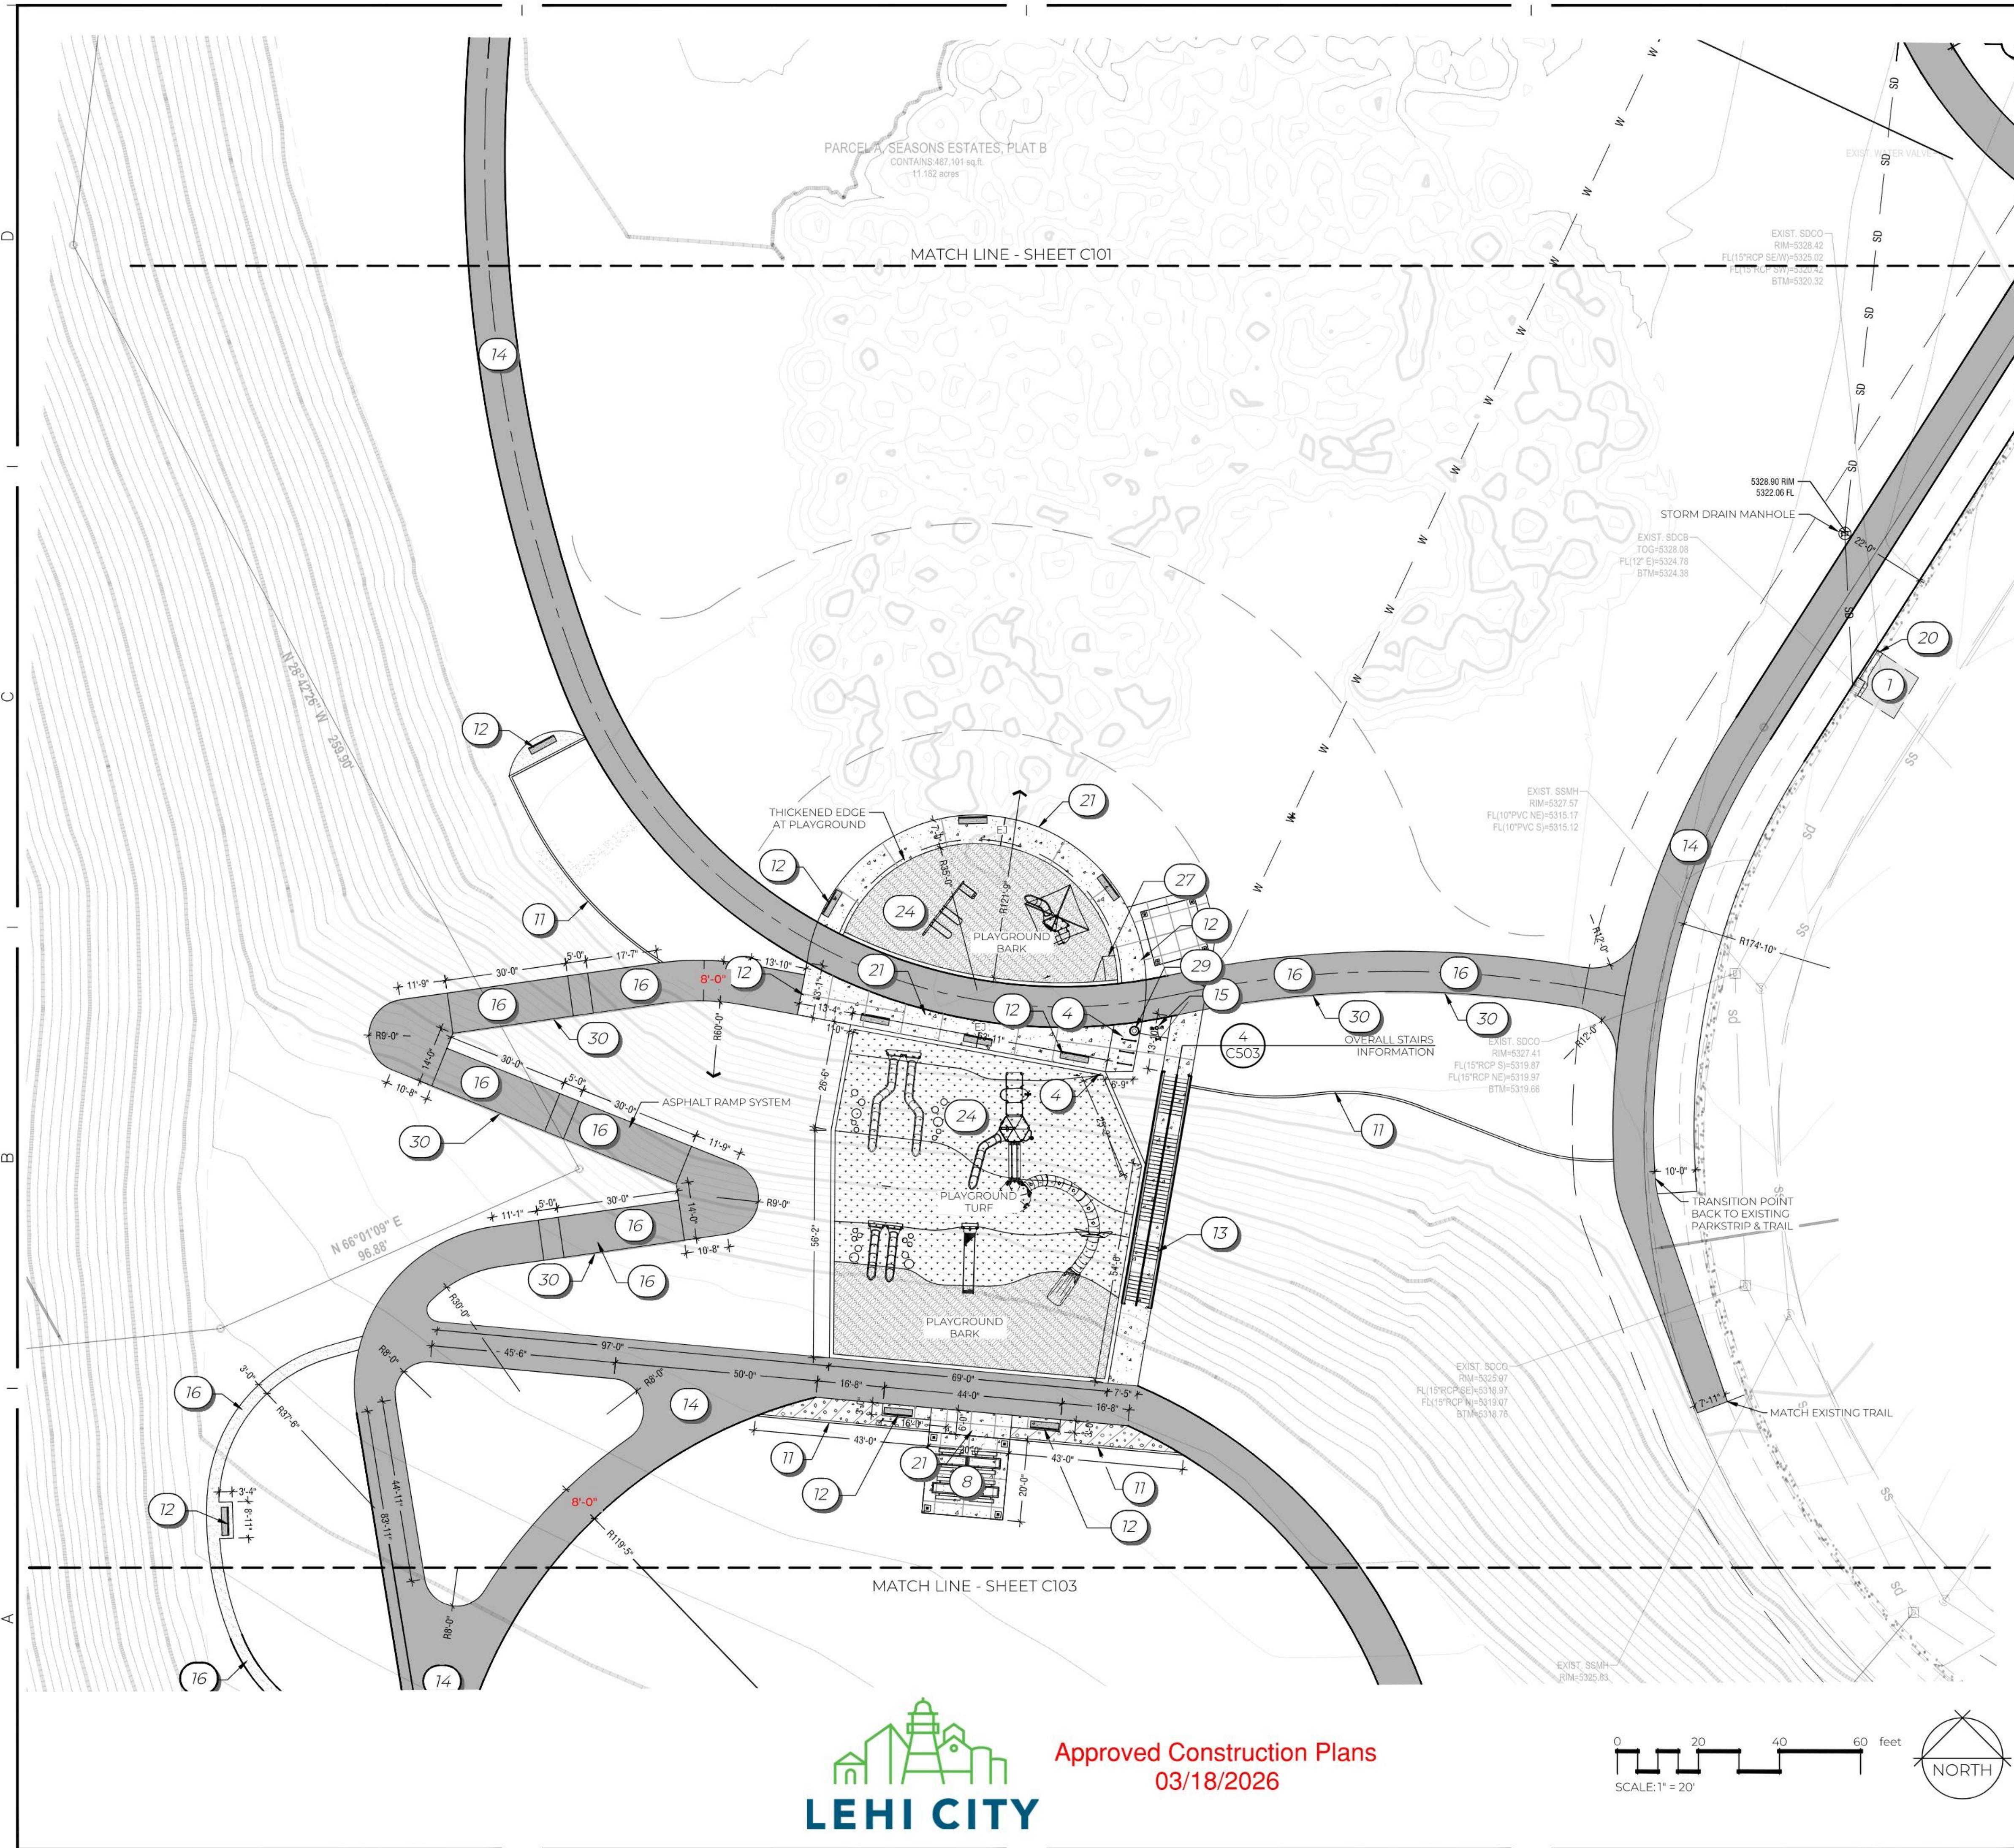

REFERENCE SCHEDULE

CODE	DESCRIPTION
1	ASPHALT PARKING LOT
2	PAINTED PARKING LINE
3	RESTROOM CXT DENALI MODEL CITY TO PROVIDE RESTROOM, CONTRACTOR SHALL SET AND PROVIDE FINAL HOOKUPS
4	BIKE RACK
5	ADA SIGN
6	PICKLEBALL COURTS
7	ADA RAMP
8	20X20 PAVILION - FOOTINGS BY CONTRACTOR, STRUCTURE BY OTHERS. COORDINATE INSTALLATION.
9	RAISED CONCRETE PLANTER
10	BASKETBALL COURT
11	CONCRETE MOWSTRIP
12	BENCH SMITH STEELWORKS DOUGLAS FIR 6' BENCH W/ BACK
13	CONCRETE STAIRS
14	ASPHALT TRAIL
15	DRINKING FOUNTAIN HAW'S 3612FR
16	ADA TRAIL
17	DUMPSTER WALL
18	INVERTED CURB & GUTTER
19	CONCRETE DRIVE APPROACH
20	CURB & GUTTER
21	CONCRETE WALK
22	PERGOLA SEE CONCEPTUAL DESIGN SHEET C510 PROVIDE FULL STAMPED DESIGN DRAWINGS AS PART OF PACKAGE
23	BACKLESS DOUGLAS FIR BENCH SMITH STEELWORKS 6'
24	PLAYGROUND EQUIPMENT & SURFACE BY CITY CONTRACTOR TO BRING GRADE UP TO LEVEL OF PLAYGROUND SURFACE MATERIAL PER DETAIL. COORDINATE INSTALLATION TIMING OF PLAYGROUND WITH SONNTAG RECREATION.
25	BASKETBALL HOOP - MEGA SLAM 72 INSTALL PER MANUFACTURER RECCOMENDATIONS
26	PICNIC TABLE - BY CITY SMITH STEELWORKS ALUMINUM PICNIC TABLE 8' REGULAR POWDER COATED PROVIDE ONE QTY- ADA 2 TABLE
27	PLAYGROUND RAMP
28	PARKS DEPARTMENT STANDARD SIGN WITH PARK NAME
29	32 GAL. TRASH RECEPTACLE SMITH STEELWORKS CLASSIC FLARE W/ LEHI CITY LOGO
30	ADA HANDRAIL



TITLE	LAYOUT PLAN
PROJECT	LAKEVIEW PARK
CLIENT	LEHI CITY
ADDRESS	4675 N AUTUMN VIEW DRIVE, LEHI, UT 84043

REVISIONS		
NO.	DATE	DESCRIPTION




LEHI CITY

DATE: 01-26-2026
JOB NUMBER: 80020
CHECKED BY: HISLOP



Approved Construction Plans
03/18/2026

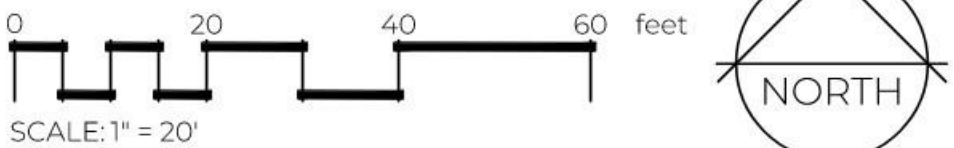

ALL DRAWINGS, SPECIFICATIONS, DESIGNS AND IDEAS REPRESENTED HEREIN ARE AND SHALL REMAIN THE PROPERTY OF THE DESIGNER. NO PART THEREOF SHALL BE COPIED AND/OR DISCLOSED TO OTHERS OR USED IN CONJUNCTION WITH ANY OTHER PROJECT OTHER THAN THE SPECIFIC PROJECT FOR WHICH THEY HAVE BEEN PREPARED WITHOUT THE WRITTEN CONSENT OF THE DESIGNER. WRITTEN DIMENSIONS OF THESE DRAWINGS SHALL HAVE PRECEDENCE OVER SCALED DIMENSIONS. CONTRACTORS SHALL VERIFY AND BE RESPONSIBLE FOR ALL DIMENSIONS AND CONDITIONS ON THE JOB. NOTIFY DESIGNER OF ANY VARIATIONS FROM THE DIMENSIONS AND CONDITIONS SHOWN BY THEIR DRAWINGS. COPYRIGHT 2025 PRIME LANDSCAPE ARCHITECTURE, LLC.

VE UPDATE - 6.4.2026
REFERENCE SCHEDULE

CODE	DESCRIPTION
1	ASPHALT PARKING LOT
2	PAINTED PARKING LINE
3	RESTROOM CITY TO PROVIDE RESTROOM, CONTRACTOR SHALL SET AND PROVIDE FINAL HOOKUPS
4	BIKE RACK
5	ADA SIGN
6	PICKLEBALL COURTS
7	ADA RAMP
8	20X20 PAVILION - FOOTINGS BY CONTRACTOR, STRUCTURE BY OTHERS. COORDINATE INSTALLATION.
9	RAISED CONCRETE PLANTER
10	BASKETBALL COURT
11	CONCRETE MOWSTRIP
12	BENCH SMITH STEELWORKS DOUGLAS FIR 6' BENCH W/ BACK
13	CONCRETE STAIRS
14	ASPHALT TRAIL
15	DRINKING FOUNTAIN HAWES 3612FR
16	ADA TRAIL
17	DUMPSTER WALL
18	INVERTED CURB & GUTTER
19	CONCRETE DRIVE APPROACH
20	CURB & GUTTER
21	CONCRETE WALK
22	PERGOLA SEE CONCEPTUAL DESIGN SHEET C510 PROVIDE FULL STAMPED DESIGN DRAWINGS AS PART OF PACKAGE
23	BACKLESS DOUGLAS FIR BENCH SMITH STEELWORKS 6'
24	PLAYGROUND EQUIPMENT & SURFACE BY CITY CONTRACTOR TO BRING GRADE UP TO LEVEL OF PLAYGROUND SURFACE MATERIAL PER DETAIL COORDINATE INSTALLATION TIMING OF PLAYGROUND WITH SONNTAG RECREATION.
25	BASKETBALL HOOP - MEGA SLAM 72 INSTALL PER MANUFACTURER RECCOMENDATIONS
26	PICNIC TABLE - BY CITY SMITH STEELWORKS ALUMINUM PICNIC TABLE 8' REGULAR POWDER COATED PROVIDE ONE QTY- ADA 2 TABLE
27	PLAYGROUND RAMP
28	PARKS DEPARTMENT STANDARD SIGN WITH PARK NAME
29	32 GAL TRASH RECEPTACLE SMITH STEELWORKS CLASSIC FLARE W/ LEHI CITY LOGO
30	ADA HANDRAIL



TITLE	LAYOUT PLAN
PROJECT	LAKEVIEW PARK
CLIENT	LEHI CITY
ADDRESS	4675 N AUTUMN VIEW DRIVE, LEHI, UT 84043

REVISIONS	
NO.	DATE DESCRIPTION



LEHI CITY

DATE: 01-26-2026

JOB NUMBER: 80020


CHECKED BY: HISLOP

SHEET

C103




BLUESTAKE

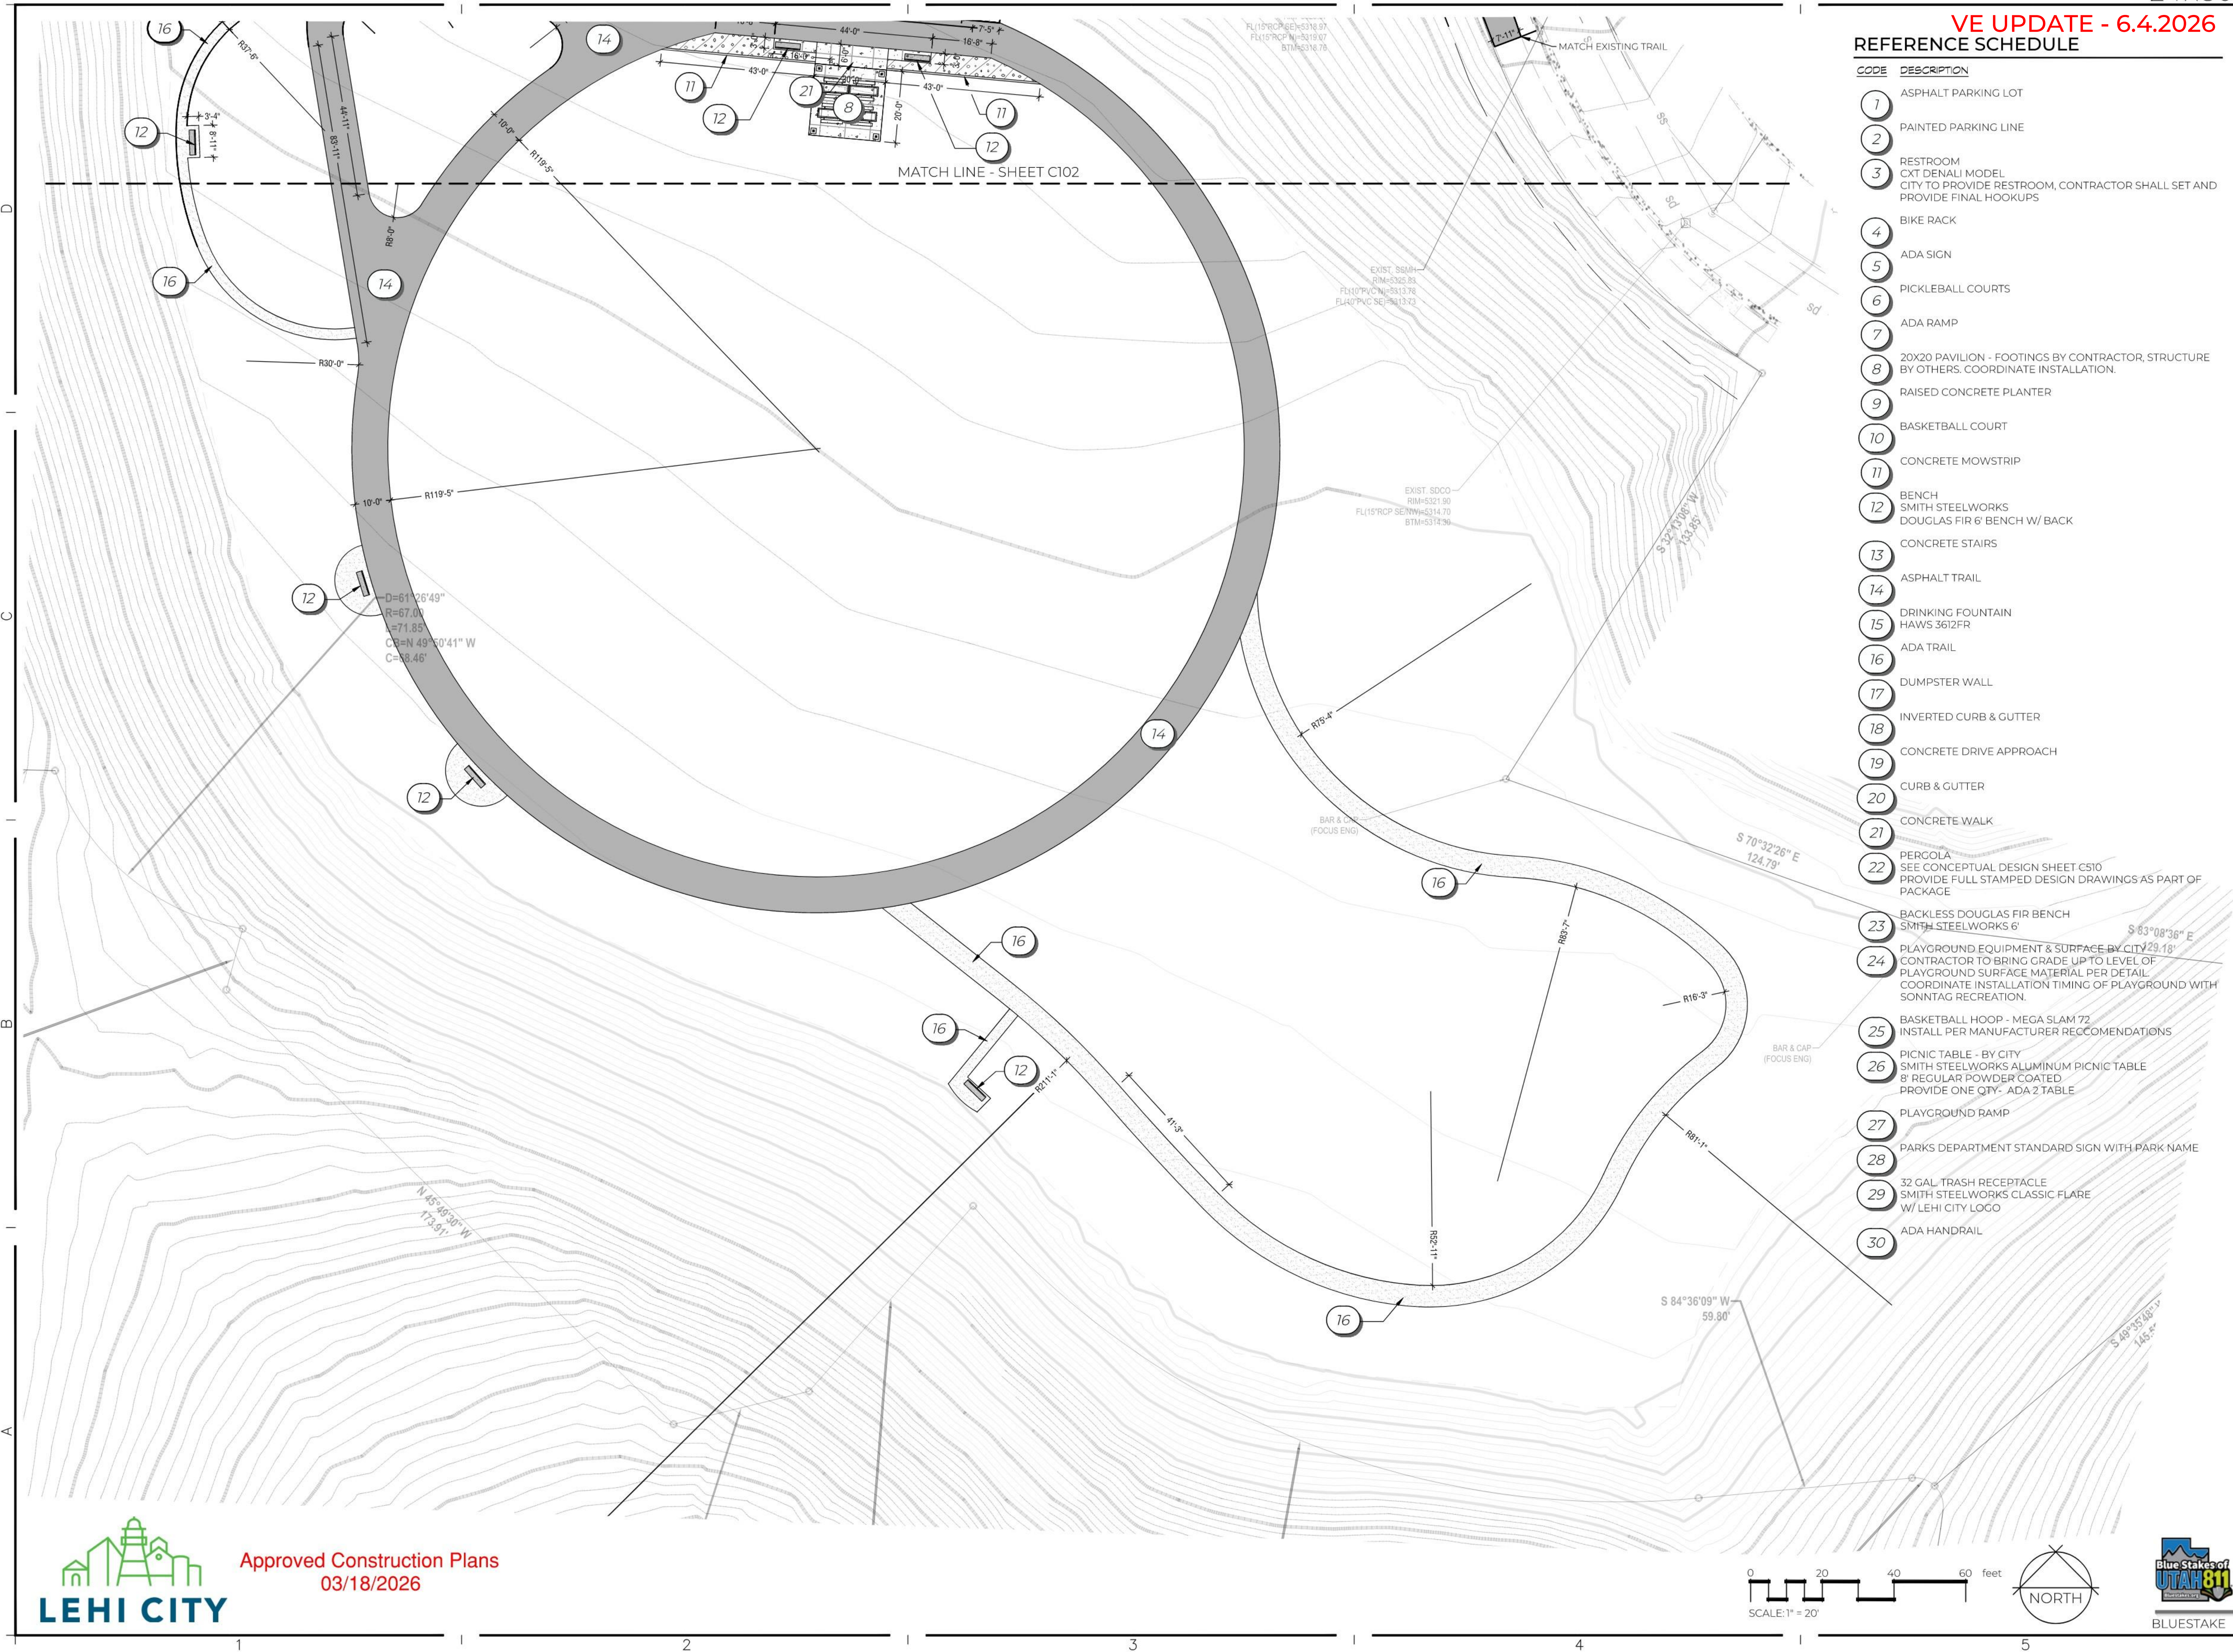

Approved Construction Plans
03/18/2026

ALL DRAWINGS, SPECIFICATIONS, DESIGNS AND IDEAS REPRESENTED HEREIN ARE AND SHALL REMAIN THE PROPERTY OF THE DESIGNER. NO PART THEREOF SHALL BE COPIED AND/OR DISCLOSED TO OTHERS OR USED IN CONJUNCTION WITH ANY OTHER PROJECT OTHER THAN THE SPECIFIC PROJECT FOR WHICH THEY HAVE BEEN PREPARED WITHOUT THE WRITTEN CONSENT OF THE DESIGNER. WRITTEN DIMENSIONS OF THESE DRAWINGS SHALL HAVE PRECEDENCE OVER SCALED DIMENSIONS. CONTRACTORS SHALL VERIFY AND BE RESPONSIBLE FOR ALL DIMENSIONS AND CONDITIONS ON THE JOB. NOTIFY DESIGNER OF ANY VARIATIONS FROM THE DIMENSIONS AND CONDITIONS SHOWN BY THEIR DRAWINGS. COPYRIGHT 2025 PRIME LANDSCAPE ARCHITECTURE, LLC.

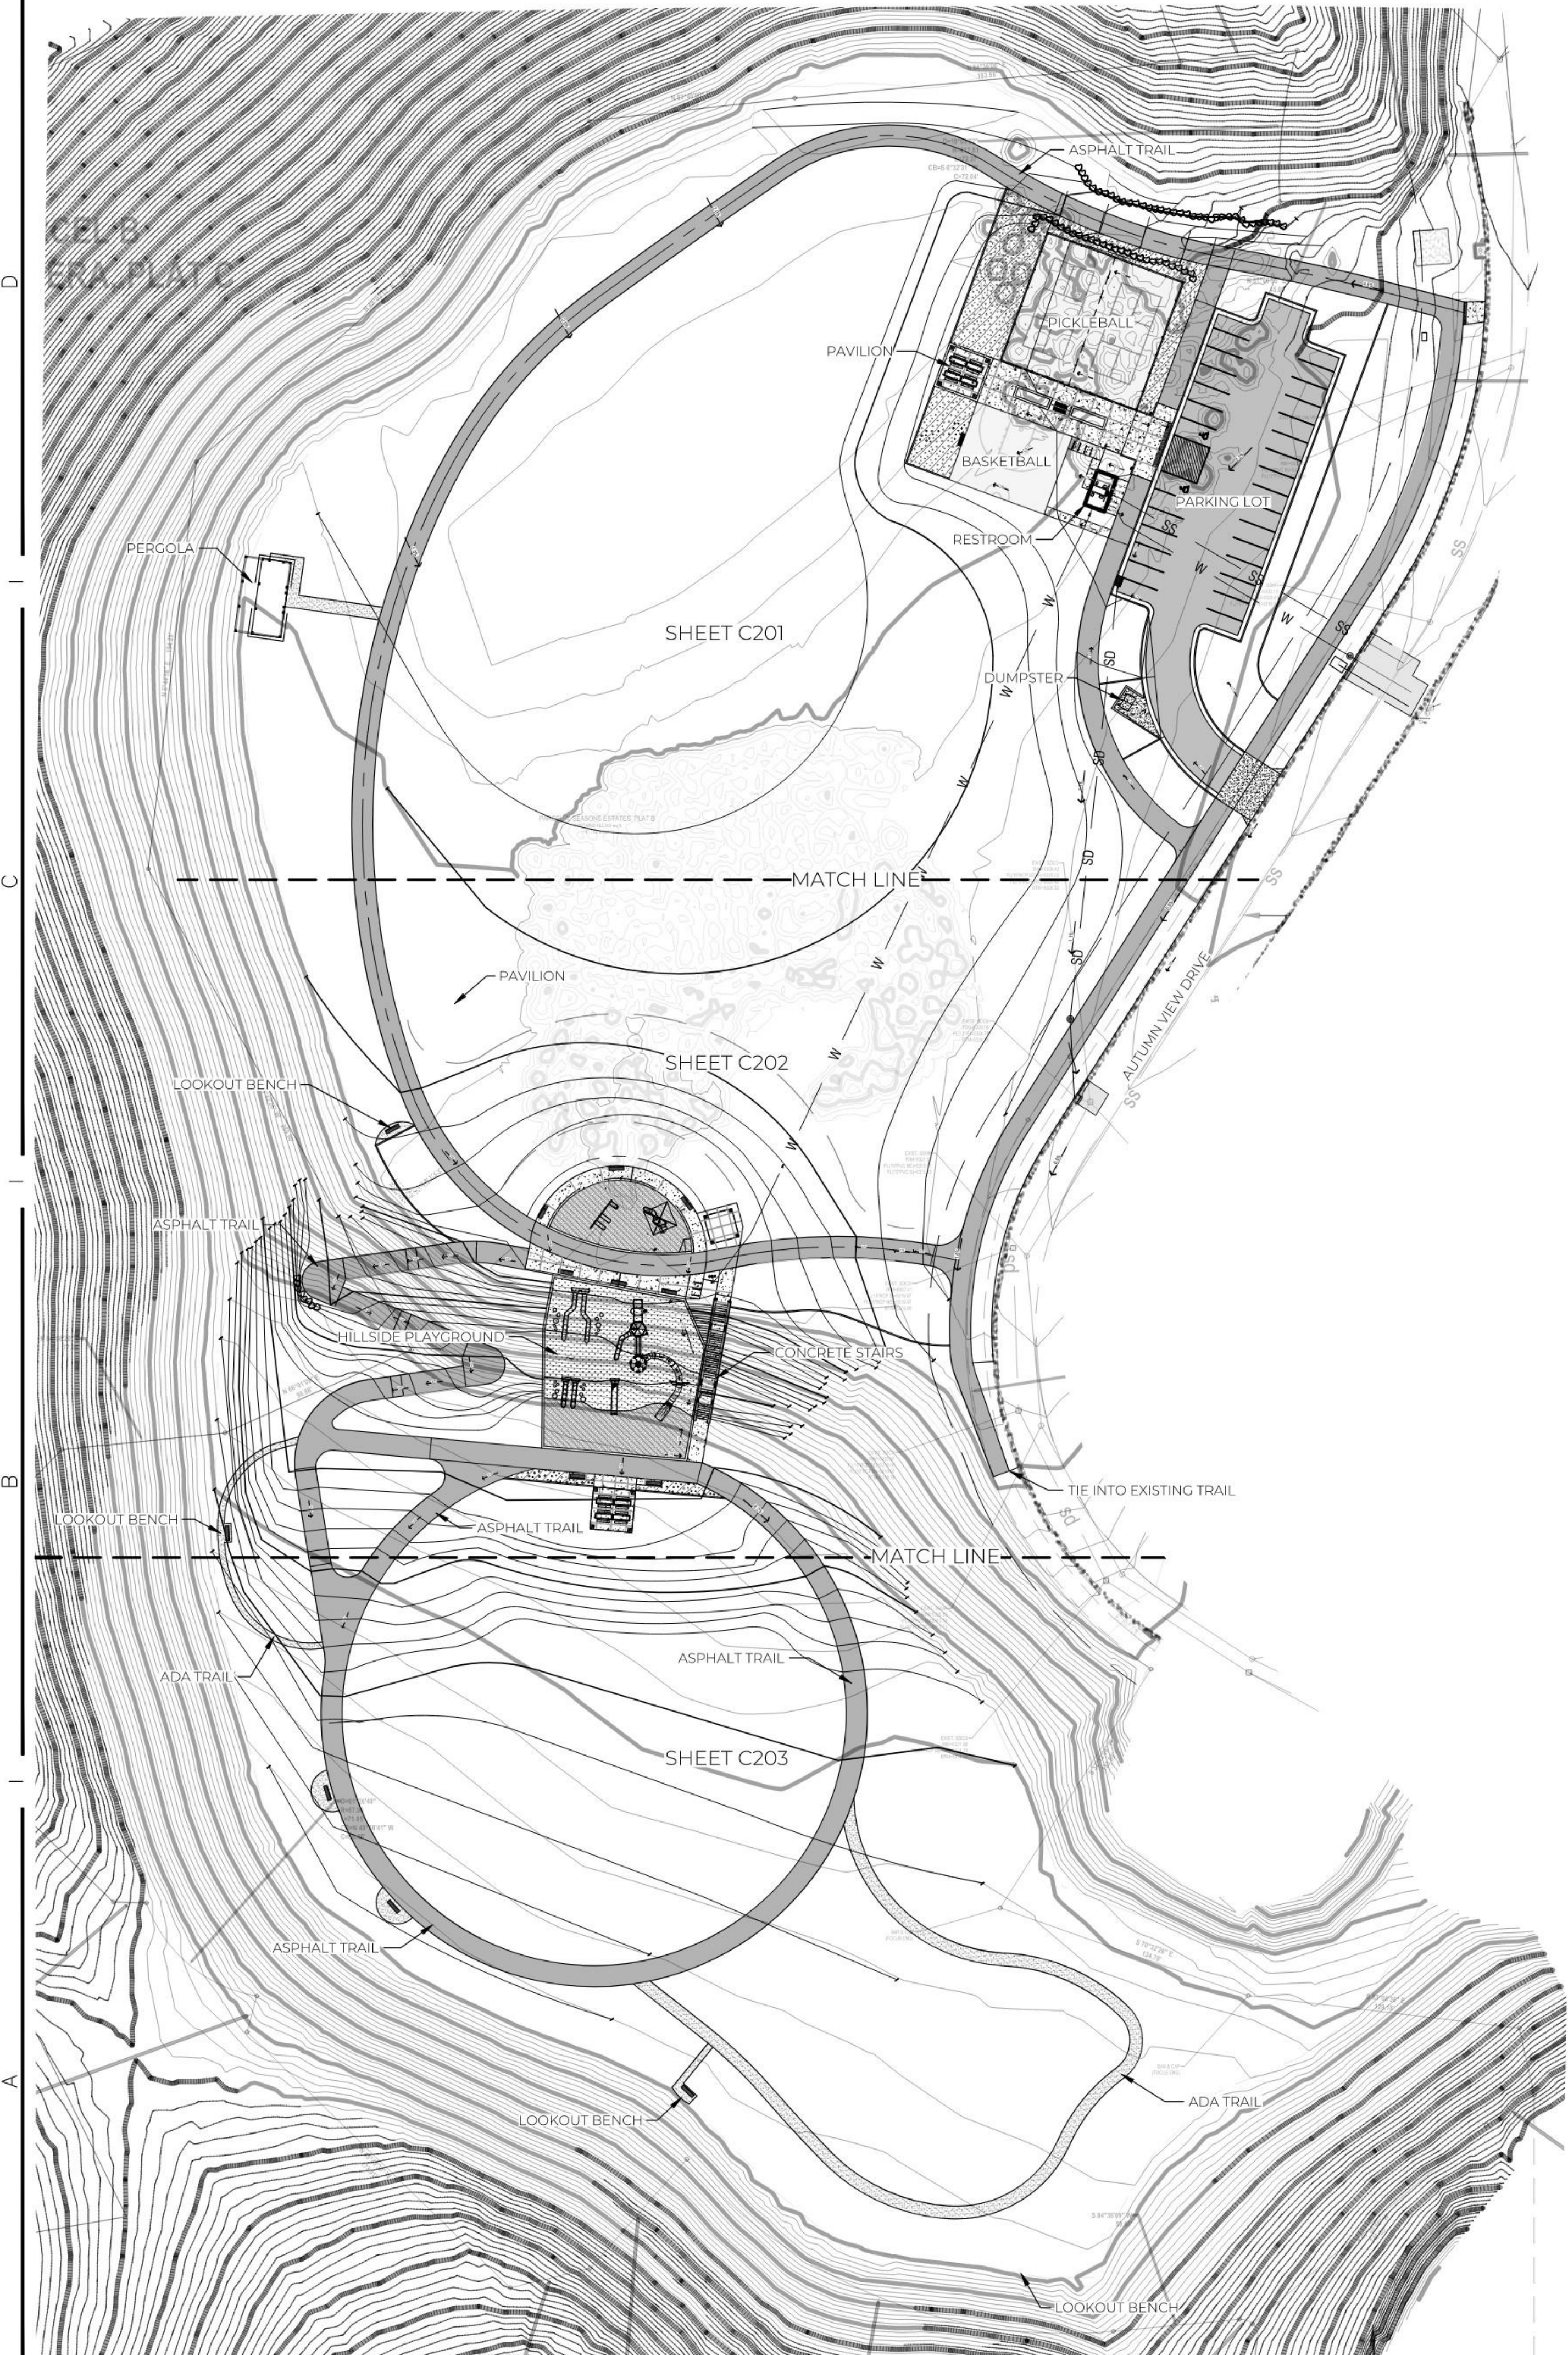

GRADING LEGEND

CALLOUT	DEFINITION
XXXX FG	FINISH GRADE
XXXX FL	FLOW LINE
XXXX ME	MATCH EXISTING
XXXX EC	EDGE OF CONCRETE
XXXX TC	TOP OF CONCRETE
XXXX EX	EXISTING
XXXX TBC	TOP BACK OF CURB
XXXX BC	BOTTOM OF CURB
XXXXTR	TOP OF RAMP
XXXX BR	BOTTOM OF RAMP
XXXX EA	EDGE OF ASPHALT
XXXX EPT	EDGE OF POST TENSION

GRADING NOTES

1. CUT AND CAP UTILITY LINES TO BE ABANDONED AS REQUIRED. REMOVE ALL UTILITIES NECESSARY FOR NEW CONSTRUCTION AND COORDINATE WITH OTHER DISCIPLINES AND UTILITY PURVEYORS.
2. CONTRACTOR SHALL FIELD LOCATE ALL EXISTING UTILITIES AND PRESERVE AND PROTECT THE LINES OR REROUTE THEM AS NECESSARY.
3. CONTRACTOR SHALL REPAIR ALL DAMAGES CAUSED BY OPERATIONS (WHICH OCCUR ON OR OFF SITE) TO THE OWNER'S SATISFACTION.
4. CONTRACTOR SHALL PATCH OR REPLACE EXISTING ASPHALT, CONCRETE, LANDSCAPING, ETC. AS REQUIRED WHERE NEW CONSTRUCTION MEETS EXISTING.
5. PROVIDE SMOOTH GRADE TRANSITION IN ALL LANDSCAPE AREAS AND BETWEEN NEW EARTH WORK AREA AND EXISTING.
6. ALL IRRIGATION SLEEVING SHALL BE COORDINATED WITH CONCRETE AND ASPHALT CONTRACTORS & BE AT PROPER DEPTHS PER REQUIREMENTS.
7. THE ELEVATION OF THE SUB-GRADE SHALL BE SET SO THE FINAL GRADE CAN BE MET BY THE ADDITION OF THE SPECIFIED DEPTH OF TOP SOIL OR PAVEMENT CROSS SECTION. PROVIDE 4" OF TOP SOIL IN LAWN AREAS.
8. CURB RAMP ARE NOT TO EXCEED 1:12 SLOPE. LANDINGS AND TOP AND BOTTOM OF RAMP ARE TO BE A MAXIMUM OF 2 % IN ANY DIRECTION FOR AN AREA OF 5 FEET BY 5 FEET.
9. WALKS SHALL NOT EXCEED 5% SLOPE IN THE DIRECTION OF TRAVEL. THE CROSS SLOPE ON WALKS SHALL NOT EXCEED 2%.
10. AVOID SHARP PEAKS, SMOOTH TRANSITIONS TO APPEAR NATURAL TOPSOIL SHALL BE DEPTH REQUIRED PER SPECIFICATIONS.
11. SWALES SHALL BE CONSTRUCTED WITH SMOOTH TRANSITIONS.
12. SWALES, BERMS AND FINAL GRADING TO BE REVIEWED ON-SITE BY OWNER BEFORE FINAL APPROVAL OF COMPLETION.
13. PROVIDE WILDLAND FIRE PROTECTION AT ALL TIMES DURING GRADING ACTIVITIES.
14. ENSURE PROPER COMPACTION OF ALL FILL AREAS.
15. ALL BASE GRADING TO BE DONE WITH ORIGINAL BID.
16. PROVIDE SMOOTH TRANSITION ALONG ALL EDGES OF PARK AND TOP OF SLOPE TO TIE INTO EXISTING HILLSIDE.
17. ALL GRASS SOD AREAS SHALL RECEIVE 4" OF IMPORTED TOPSOIL, NATIVE GRASS SEEDED AREAS SHALL RECEIVE 2" OF IMPORTED TOPSOIL AND ALL PLANTS SHALL RECEIVE TOPSOIL IN PLANT PIT PER DETAILS.
18. NO EXPORT IS INTENDED AS PART OF EARTHWORK. COORDINATE WITH OWNER IF EXCESS MATERIAL IS AVAILABLE.
19. WATER AND FIRE PROTECTION MUST BE PROVIDED DURING ALL GRADING ACTIVITIES WITHIN THIS WILDLAND URBAN INTERFACE.



OVERALL GRADING PLAN

TITLE	LAKEVIEW PARK
PROJECT	LAKEVIEW PARK
CLIENT	LEHI CITY
ADDRESS	4675 N AUTUMN VIEW DRIVE, LEHI, UT 84043

REVISIONS

NO.	DATE	DESCRIPTION

LEHI CITY
DATE: 01-26-2026
JOB NUMBER: 80020
CHECKED BY: HISLOP

SHEET
C200



Approved Construction Plans
03/18/2026




WATER AND FIRE PROTECTION MUST BE PROVIDED DURING ALL GRADING ACTIVITIES
WITHIN THIS WILDLAND URBAN INTERFACE.

VE UPDATE - 6.4.2026



Approved Construction Plans
03/18/2026

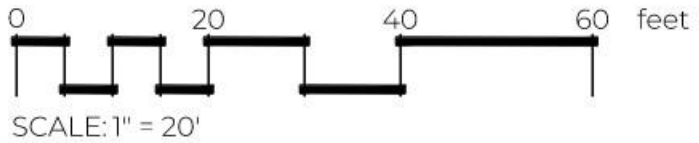

TITLE	GRADING PLAN
PROJECT	LAKEVIEW PARK
CLIENT	LEHI CITY
ADDRESS	4675 N AUTUMN VIEW DRIVE, LEHI, UT 84043

REVISIONS		
NO.	DATE	DESCRIPTION


DATE:	01-26-2026
JOB NUMBER:	80020
CHECKED BY:	HISLOP

SHEET
C201



ALL DRAWINGS, SPECIFICATIONS, DESIGNS AND IDEAS REPRESENTED HEREIN ARE AND SHALL REMAIN THE PROPERTY OF THE DESIGNER. NO PART THEREOF SHALL BE COPIED AND/OR DISCLOSED TO OTHERS OR USED IN CONJUNCTION WITH ANY OTHER PROJECT OTHER THAN THE SPECIFIC PROJECT FOR WHICH THEY HAVE BEEN PREPARED WITHOUT THE WRITTEN CONSENT OF THE DESIGNER. WRITTEN DIMENSIONS OF THESE DRAWINGS SHALL HAVE PRECEDENCE OVER SCALED DIMENSIONS. CONTRACTORS SHALL VERIFY AND BE RESPONSIBLE FOR ALL DIMENSIONS AND CONDITIONS ON THE JOB. NOTIFY DESIGNER OF ANY VARIATIONS FROM THE DIMENSIONS AND CONDITIONS SHOWN BY THEIR DRAWINGS. COPYRIGHT 2025 PRIME LANDSCAPE ARCHITECTURE, LLC.

VE UPDATE - 6.4.2026

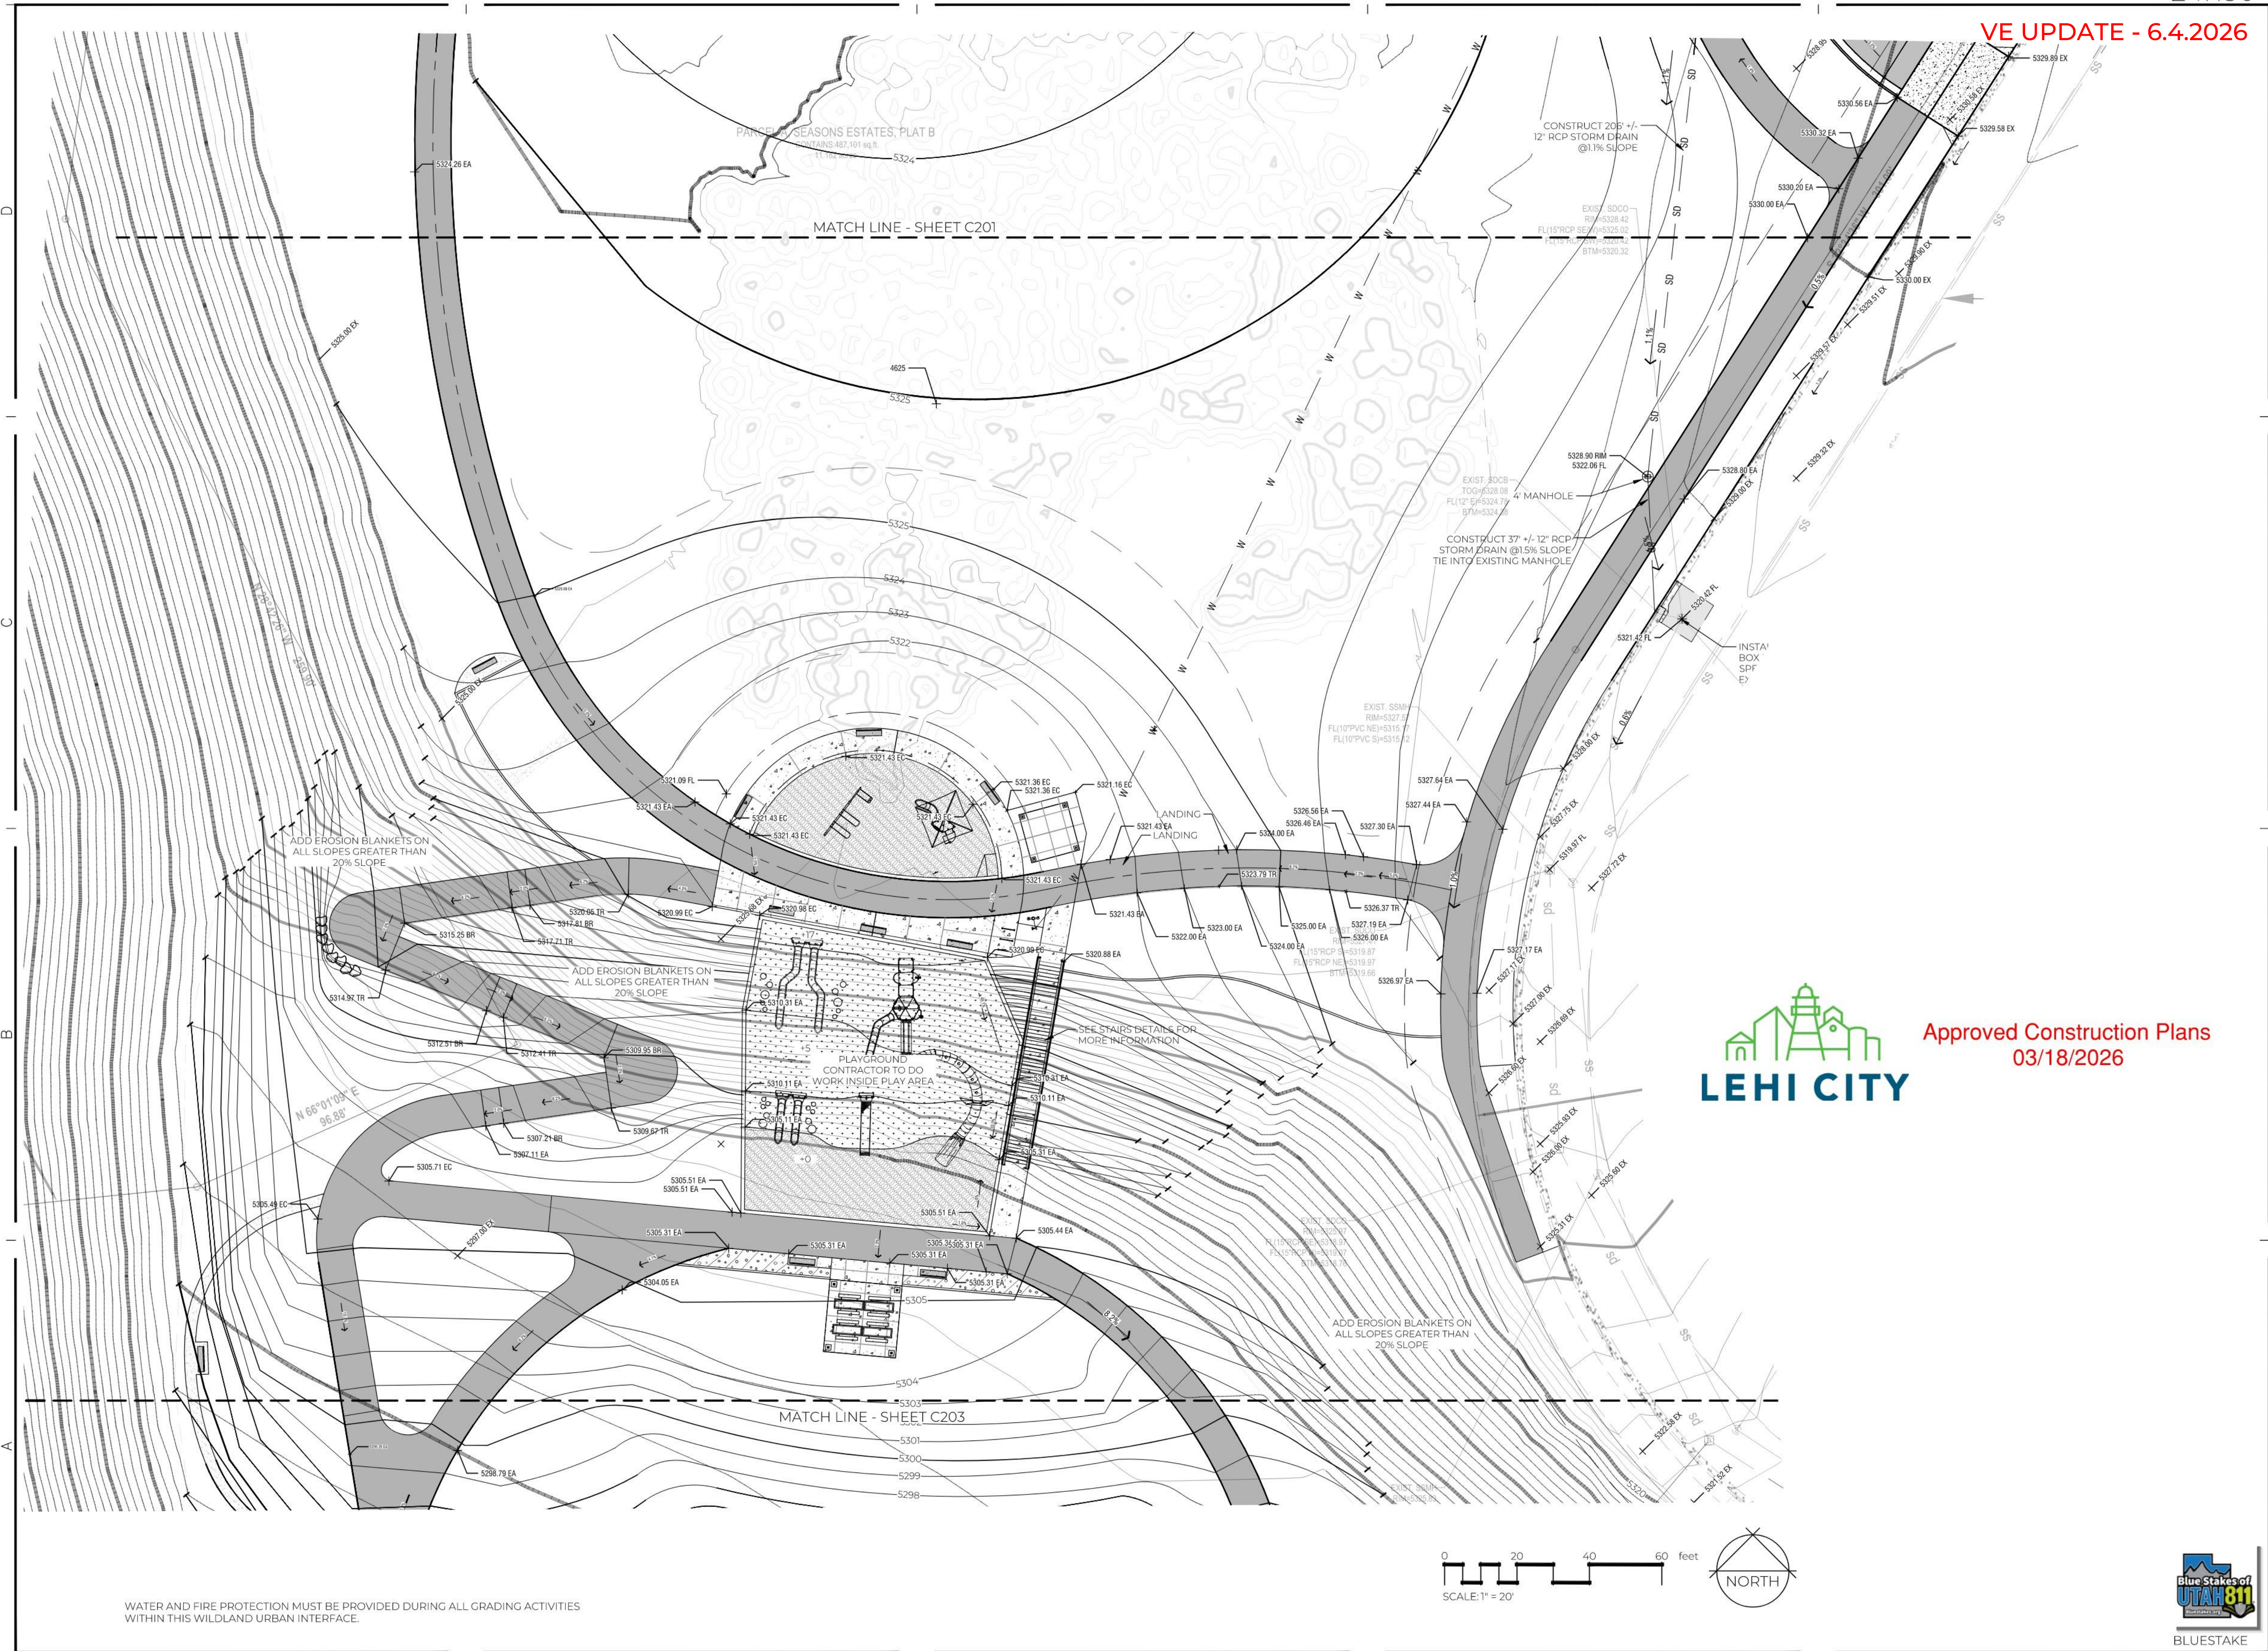

Approved Construction Plans
03/18/2026



TITLE	GRADING PLAN
PROJECT	LAKEVIEW PARK
CLIENT	LEHI CITY
ADDRESS	4675 N AUTUMN VIEW DRIVE, LEHI, UT 84043

REVISIONS	
NO.	DESCRIPTION

DATE:

01-26-2026

JOB NUMBER:


80020

CHECKED BY:

HISLOP


SHEET
C202

WATER AND FIRE PROTECTION MUST BE PROVIDED DURING ALL GRADING ACTIVITIES
WITHIN THIS WILDLAND URBAN INTERFACE.

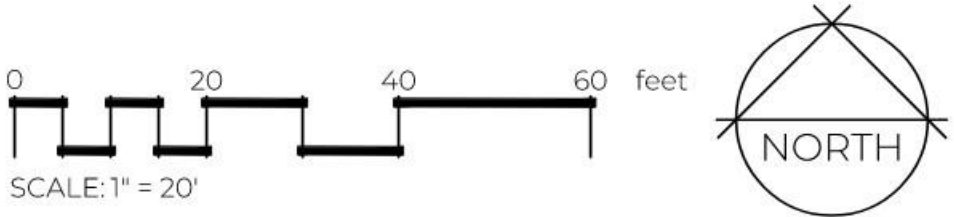

ALL DRAWINGS, SPECIFICATIONS, DESIGNS AND IDEAS REPRESENTED HEREIN ARE AND SHALL REMAIN THE PROPERTY OF THE DESIGNER. NO PART THEREOF SHALL BE COPIED AND/OR DISCLOSED TO OTHERS OR USED IN CONJUNCTION WITH ANY OTHER PROJECT OTHER THAN THE SPECIFIC PROJECT FOR WHICH THEY HAVE BEEN PREPARED WITHOUT THE WRITTEN CONSENT OF THE DESIGNER. WRITTEN DIMENSIONS OF THESE DRAWINGS SHALL HAVE PRECEDENCE OVER SCALED DIMENSIONS. CONTRACTORS SHALL VERIFY AND BE RESPONSIBLE FOR ALL DIMENSIONS AND CONDITIONS ON THE JOB. NOTIFY DESIGNER OF ANY VARIATIONS FROM THE DIMENSIONS AND CONDITIONS SHOWN BY THEIR DRAWINGS. COPYRIGHT 2025 PRIME LANDSCAPE ARCHITECTURE, LLC.

VE UPDATE - 6.4.2026

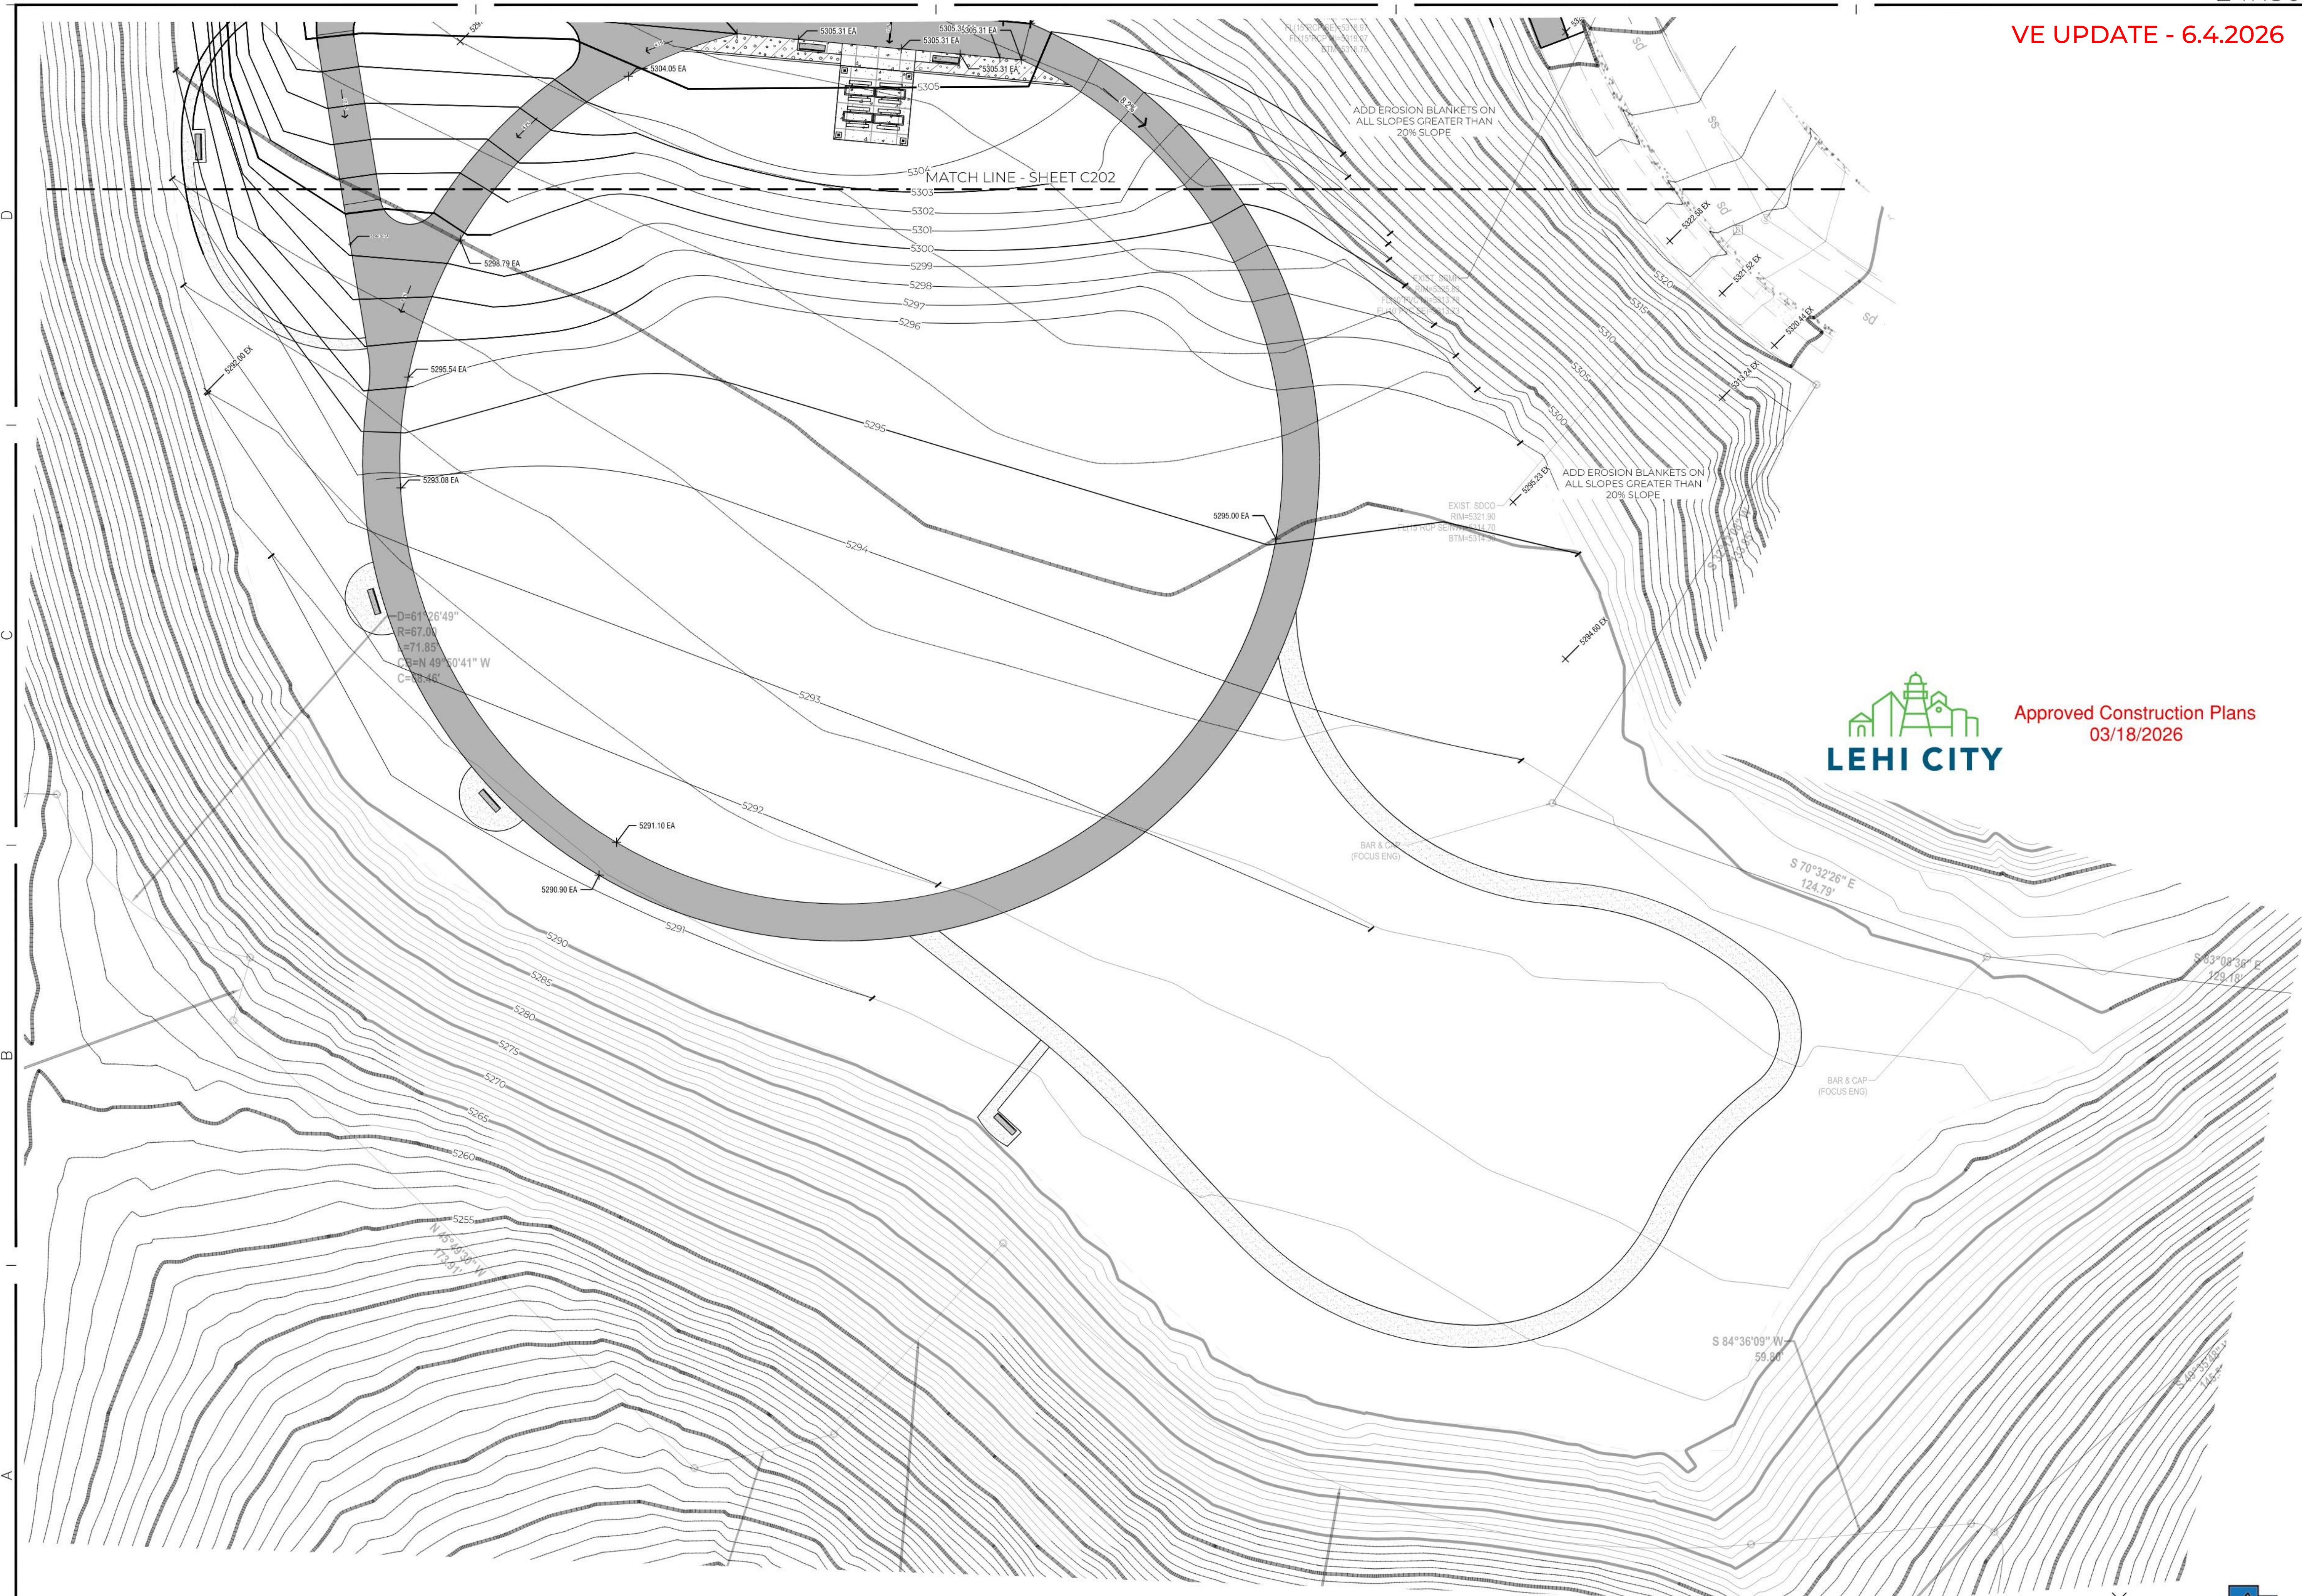

TITLE	GRADING PLAN
PROJECT	LAKEVIEW PARK
CLIENT	LEHI CITY
ADDRESS	4675 N AUTUMN VIEW DRIVE, LEHI, UT 84043


REVISIONS		
NO.	DATE	DESCRIPTION

LEHI CITY
 DATE: 01-26-2026
 JOB NUMBER: 80020
 CHECKED BY: HISLOP

SHEET
C203



Approved Construction Plans
03/18/2026

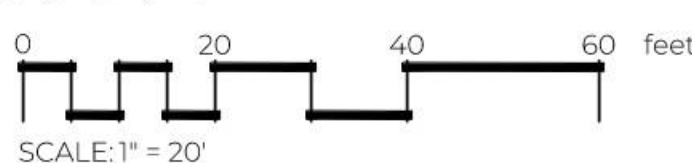

ALL DRAWINGS, SPECIFICATIONS, DESIGNS AND IDEAS REPRESENTED HEREIN ARE AND SHALL REMAIN THE PROPERTY OF THE DESIGNER. NO PART THEREOF SHALL BE COPIED AND/OR DISCLOSED TO OTHERS OR USED IN CONJUNCTION WITH ANY OTHER PROJECT OTHER THAN THE SPECIFIC PROJECT FOR WHICH THEY HAVE BEEN PREPARED WITHOUT THE WRITTEN CONSENT OF THE DESIGNER. WRITTEN DIMENSIONS OF THESE DRAWINGS SHALL HAVE PRECEDENCE OVER SCALED DIMENSIONS. CONTRACTORS SHALL VERIFY AND BE RESPONSIBLE FOR ALL DIMENSIONS AND CONDITIONS ON THE JOB. NOTIFY DESIGNER OF ANY VARIATIONS FROM THE DIMENSIONS AND CONDITIONS SHOWN BY THEIR DRAWINGS. COPYRIGHT 2025 PRIME LANDSCAPE ARCHITECTURE, LLC.

VE UPDATE - 6.4.2026

D
C
B
A



Approved Construction Plans
03/18/2026



CONCEPTUAL GRAPHICS

PROJECT LAKEVIEW PARK

CLIENT LEHI CITY

ADDRESS 4675 N AUTUMN VIEW DRIVE, LEHI, UT 84043

REVISIONS

NO.	DATE	DESCRIPTION


DATE: 01-26-2026
JOB NUMBER: 80020
CHECKED BY: HISLOP

SHEET
C400

IMAGES ARE CONCEPTUAL
SEE PLANS FOR DETAILED
INFORMATION & DESIGN

ALL DRAWINGS, SPECIFICATIONS, DESIGNS AND IDEAS REPRESENTED HEREIN ARE AND SHALL REMAIN THE PROPERTY OF THE DESIGNER. NO PART THEREOF SHALL BE COPIED AND/OR DISCLOSED TO OTHERS OR USED IN CONNECTION WITH ANY OTHER PROJECT OTHER THAN THE SPECIFIC PROJECT FOR WHICH THEY HAVE BEEN PREPARED WITHOUT THE WRITTEN CONSENT OF THE DESIGNER. WRITTEN DIMENSIONS OF THESE DRAWINGS SHALL HAVE PRECEDENCE OVER SCALED DIMENSIONS. CONTRACTORS SHALL VERIFY AND BE RESPONSIBLE FOR ALL DIMENSIONS AND CONDITIONS ON THE JOB. NOTIFY PRIME LANDSCAPE ARCHITECTURE, LLC. OF ANY VARIATIONS FROM THE DIMENSIONS AND CONDITIONS SHOWN BY THEIR DRAWINGS. COPYRIGHT 2025 PRIME LANDSCAPE ARCHITECTURE, LLC.



SANDY
45 W 10000 S, Suite 500
Sandy, UT 84070
Phone: 801.255.0529

LAYTON
Phone: 801.547.1100

TOOELE
Phone: 435.843.3590

CEDAR CITY
Phone: 435.865.1453

RICHFIELD
Phone: 435.896.2983

WWW.ENSIGNENG.COM



TITLE	PROJECT	CLIENT	ADDRESS
UTILITY NOTES	LAKEVIEW PARK	LEHI CITY	AUTUMN VIEW DRIVE, LEHI, UT 84043

REVISIONS		
NO.	DATE	DESCRIPTION



DATE: 01/26/2026
JOB NUMBER: 80020
CHECKED BY: M. BUDGE

SHEET
C300

GENERAL NOTES

- ALL CONSTRUCTION MUST STRICTLY FOLLOW THE STANDARDS AND SPECIFICATIONS SET FORTH BY: THE DESIGN ENGINEER, LOCAL AGENCY JURISDICTION, APWA (CURRENT EDITION) AND THE MANUAL ON UNIFORM TRAFFIC CONTROL DEVICES (M.U.T.C.D.). THE ORDER LISTED ABOVE IS ARRANGED BY SENIORITY. THE LATEST EDITION OF ALL STANDARDS AND SPECIFICATIONS MUST BE ADHERED TO. IF A CONSTRUCTION PRACTICE IS NOT SPECIFIED BY ANY OF THE ABOVE SOURCES, CONTRACTOR MUST CONTACT DESIGN ENGINEER FOR DIRECTION.
- CONTRACTOR TO STRICTLY FOLLOW THE MOST CURRENT COPY OF THE SOILS REPORT FOR THIS PROJECT. ALL GRADING INCLUDING BUT NOT LIMITED TO CUT, FILL, COMPACTION, ASPHALT SECTION, SUBBASE, TRENCH EXCAVATION/BACKFILL, SITE GRUBBING, AND FOOTINGS MUST BE COORDINATED DIRECTLY WITH SOILS REPORT.
- CONTRACTOR MUST VERIFY ALL EXISTING CONDITIONS BEFORE BIDDING, AND BRING UP ANY QUESTIONS BEFORE SUBMITTING BID.
- CONTRACTOR SHALL PROVIDE A CONSTRUCTION SCHEDULE IN ACCORDANCE WITH THE CITY, STATE, OR COUNTY REGULATIONS FOR WORKING IN THE PUBLIC WAY.
- CONTRACTOR SHALL BE RESPONSIBLE FOR DUST CONTROL ACCORDING TO GOVERNING AGENCY STANDARDS. WET DOWN DRY MATERIALS AND RUBBISH TO PREVENT BLOWING.
- CONTRACTOR SHALL BE RESPONSIBLE FOR ANY DAMAGE TO ADJACENT SURFACE IMPROVEMENTS.
- CONTRACTOR SHALL BE RESPONSIBLE FOR CORRECTING ANY SETTLEMENT OF OR DAMAGE TO EXISTING UTILITIES.
- THE CONTRACTOR IS RESPONSIBLE TO FURNISH ALL MATERIALS TO COMPLETE THE PROJECT.
- ALL EXPOSED SURFACES WILL HAVE A TEXTURED FINISH, RUBBED, OR BROOMED. ANY "PLASTERING" OF NEW CONCRETE WILL BE DONE WHILE IT IS STILL "GREEN".
- PRIOR TO STARTING CONSTRUCTION, THE CONTRACTOR SHALL BE RESPONSIBLE FOR VERIFYING THAT ALL REQUIRED PERMITS AND APPROVALS HAVE BEEN OBTAINED. NO CONSTRUCTION OR FABRICATION SHALL BEGIN UNTIL THE CONTRACTOR HAS RECEIVED AND THOROUGHLY REVIEWED ALL PLANS AND OTHER DOCUMENTS APPROVED BY ALL OF THE PERMITTING AUTHORITIES.
- THE LOCATIONS OF UNDERGROUND FACILITIES SHOWN ON THESE PLANS ARE BASED ON FIELD SURVEYS AND LOCAL UTILITY COMPANY RECORDS. IT SHALL BE THE CONTRACTOR'S FULL RESPONSIBILITY TO CONTACT THE VARIOUS UTILITY COMPANIES TO LOCATE THEIR FACILITIES PRIOR TO PROCEEDING WITH CONSTRUCTION. NO ADDITIONAL COMPENSATION SHALL BE PAID TO THE CONTRACTOR FOR DAMAGE AND REPAIR TO THESE FACILITIES CAUSED BY HIS WORK FORCE. CONTRACTOR SHALL START INSTALLATION AT LOW POINT OF ALL NEW GRAVITY UTILITY LINES.
- ALL DIMENSIONS, GRADES, AND UTILITY DESIGN SHOWN ON THE PLANS SHALL BE VERIFIED BY THE CONTRACTOR PRIOR TO CONSTRUCTION. CONTRACTOR SHALL NOTIFY THE ENGINEER IF ANY DISCREPANCIES EXIST. PRIOR TO PROCEEDING WITH CONSTRUCTION FOR NECESSARY PLAN OR GRADE CHANGES. NO EXTRA COMPENSATION SHALL BE PAID TO THE CONTRACTOR FOR WORK HAVING TO BE REDONE DUE TO THE DIMENSIONS OR GRADES SHOWN INCORRECTLY ON THESE PLANS, IF SUCH NOTIFICATION HAS NOT BEEN GIVEN.
- NO CHANGE IN DESIGN LOCATION OR GRADE WILL BE MADE BY THE CONTRACTOR WITHOUT THE WRITTEN APPROVAL OF THE PROJECT ENGINEER.
- NATURAL VEGETATION AND SOIL COVER SHALL NOT BE DISTURBED PRIOR TO ACTUAL CONSTRUCTION OF A REQUIRED FACILITY OR IMPROVEMENT. MASS CLEARING OF THE SITE IN ANTICIPATION OF CONSTRUCTION SHALL BE AVOIDED.
- CONTRACTOR SHALL BE RESPONSIBLE FOR FURNISHING, MAINTAINING, OR RESTORING ALL MONUMENTS AND MONUMENT REFERENCE MARKS WITHIN THE PROJECT SITE. CONTACT THE CITY OR COUNTY SURVEYOR FOR MONUMENT LOCATIONS AND CONSTRUCTION DETAILS.
- EXISTING UTILITY INFORMATION SHOWN IS FOR INFORMATIONAL PURPOSES ONLY. IT IS DERIVED FROM ON-SITE SURVEY AND/OR UTILITY MAPPING PROVIDED TO THE ENGINEER, AND THEREFORE UTILITIES MAY NOT BE LOCATED CORRECTLY, EITHER HORIZONTALLY OR VERTICALLY, AND MAY NOT BE ALL INCLUSIVE. CONTRACTOR IS REQUIRED TO FOLLOW THE PROCEDURE OUTLINED BELOW:
 - CONTRACTOR IS REQUIRED TO LOCATE AND POT-HOLE ALL EXISTING UTILITY LINES (BOTH HORIZONTALLY AND VERTICALLY) THAT AFFECT THE PROJECT CONSTRUCTION, EITHER ON-SITE OR OFF-SITE, AND DETERMINE IF THERE ARE ANY CONFLICTS WITH THE DESIGN OF THE SITE AS SHOWN ON THE APPROVED PLANS PRIOR TO ANY CONSTRUCTION. IF IT IS DETERMINED THAT CONFLICTS EXIST BETWEEN EXISTING UTILITIES AND DESIGN UTILITIES (OR ANOTHER ASPECT OF PROPOSED CONSTRUCTION) THE ENGINEER MUST BE NOTIFIED IMMEDIATELY TO CORRECT THE CONFLICTS BEFORE ANY WORK CAN BEGIN. IF THE CONTRACTOR FAILS TO FOLLOW THIS ABSOLUTE REQUIREMENT AND CONFLICTS ARISE DURING CONSTRUCTION THE CONTRACTOR WILL BEAR THE SOLE RESPONSIBILITY TO FIX THE CONFLICTS.
 - CONTRACTOR IS REQUIRED TO VERIFY THAT PROPER COVER AND PROTECTION OF EXISTING UTILITY LINES IS MAINTAINED OR ATTAINED WITHIN THE DESIGN ONCE VERIFICATION OF THE EXISTING UTILITIES IS COMPLETED AS OUTLINED IN 16.1 ABOVE.
 - IN ADDITION TO 16.1 AND 16.2 ABOVE THE CONTRACTOR WILL VERIFY DEPTHS OF UTILITIES IN THE FIELD BY "POT-HOLING" A MINIMUM OF 300 FEET AHEAD OF PROPOSED PIPELINE CONSTRUCTION TO AVOID POTENTIAL CONFLICTS WITH DESIGNED PIPELINE ALIGNMENT AND GRADE AND EXISTING UTILITIES.
 - IF A CONFLICT ARISES BETWEEN EXISTING UTILITIES AND DESIGN UTILITIES (OR ANOTHER ASPECT OF PROPOSED CONSTRUCTION) AS DETERMINED UNDER 16.1, 16.2 OR 16.3 THE CONTRACTOR WILL NOTIFY THE ENGINEER IMMEDIATELY TO RESOLVE THE CONFLICT.
 - IF A CONFLICT ARISES BETWEEN EXISTING UTILITIES AND DESIGN UTILITIES (OR ANOTHER ASPECT OF PROPOSED CONSTRUCTION) RESULTING FROM THE CONTRACTOR'S NEGLIGENCE TO IDENTIFY AND/OR "POT-HOLE" EXISTING UTILITIES AS REQUIRED IN 16.1, 16.2 AND 16.3 ABOVE, THE CONTRACTOR WILL BE REQUIRED TO RESOLVE THE CONFLICT WITHOUT ADDITIONAL COST OR CLAIM TO THE OWNER OR ENGINEER.
- ANY AREA OUTSIDE THE LIMIT OF WORK THAT IS DISTURBED SHALL BE RESTORED TO ITS ORIGINAL CONDITION AT NO COST TO OWNER.
- CONSULT ALL OF THE DRAWINGS AND SPECIFICATIONS FOR COORDINATION REQUIREMENTS BEFORE COMMENCING CONSTRUCTION.
- AT ALL LOCATIONS WHERE EXISTING PAVEMENT ABUTS NEW CONSTRUCTION, THE EDGE OF THE EXISTING PAVEMENT SHALL BE SAWCUT TO A CLEAN, SMOOTH EDGE.
- ALL CONSTRUCTION AND MATERIALS SHALL BE IN ACCORDANCE WITH THE MOST RECENT, ADOPTED EDITION OF ADA ACCESSIBILITY GUIDELINES.
- CONTRACTOR SHALL, AT THE TIME OF BIDDING AND THROUGHOUT THE PERIOD OF THE CONTRACT, BE LICENSED IN THE STATE OF UTAH AND SHALL BE BONDABLE FOR AN AMOUNT REQUIRED BY THE OWNER.
- CONTRACTOR SHALL BE RESPONSIBLE TO PROVIDE ALL WATER, POWER, SANITARY FACILITIES AND TELEPHONE SERVICES AS REQUIRED FOR THE CONTRACTOR'S USE DURING CONSTRUCTION.
- CONTRACTOR SHALL BE RESPONSIBLE FOR ADEQUATELY SCHEDULING INSPECTION AND TESTING OF ALL FACILITIES CONSTRUCTED UNDER THIS CONTRACT. ALL TESTING SHALL CONFORM TO THE REGULATORY AGENCY'S STANDARD SPECIFICATIONS. ALL RE-TESTING AND/OR RE-INSPECTION SHALL BE PAID FOR BY THE CONTRACTOR.
- IF EXISTING IMPROVEMENTS NEED TO BE DISTURBED AND/OR REMOVED FOR THE PROPER PLACEMENT OF IMPROVEMENTS TO BE CONSTRUCTED BY THESE PLANS, THE CONTRACTOR SHALL BE RESPONSIBLE FOR PROTECTING EXISTING IMPROVEMENTS FROM DAMAGE. COST OF REPLACING OR REPAIRING EXISTING IMPROVEMENTS SHALL BE INCLUDED IN THE UNIT PRICE BID FOR ITEMS REQUIRING REMOVAL AND/OR REPLACEMENT. THERE WILL BE NO EXTRA COST DUE TO THE CONTRACTOR FOR REPLACING OR REPAIRING EXISTING IMPROVEMENTS.
- WHENEVER EXISTING FACILITIES ARE REMOVED, DAMAGED, BROKEN, OR CUT IN THE INSTALLATION OF THE WORK COVERED BY THESE PLANS OR SPECIFICATIONS, SAID FACILITIES SHALL BE REPLACED AT THE CONTRACTOR'S EXPENSE WITH MATERIALS EQUAL TO OR BETTER THAN THE MATERIALS USED IN THE ORIGINAL EXISTING FACILITIES. THE FINISHED PRODUCT SHALL BE SUBJECT TO THE APPROVAL OF THE OWNER, THE ENGINEER, AND THE RESPECTIVE REGULATORY AGENCY.
- CONTRACTOR SHALL MAINTAIN A NEATLY MARKED SET OF FULL-SIZE RECORD DRAWINGS SHOWING THE FINAL LOCATION AND LAYOUT OF ALL STRUCTURES AND OTHER FACILITIES. RECORD DRAWINGS SHALL REFLECT CHANGE ORDERS, ACCOMMODATIONS, AND ADJUSTMENTS TO ALL IMPROVEMENTS CONSTRUCTED, WHERE NECESSARY. SUPPLEMENTAL DRAWINGS SHALL BE PREPARED AND SUBMITTED BY THE CONTRACTOR PRIOR TO ACCEPTANCE OF THE PROJECT. THE CONTRACTOR SHALL DELIVER TO THE ENGINEER ONE SET OF NEATLY MARKED RECORD DRAWINGS SHOWING THE INFORMATION REQUIRED ABOVE. RECORD DRAWINGS SHALL BE REVIEWED AND THE COMPLETE RECORD DRAWING SET SHALL BE CURRENT WITH ALL CHANGES AND DEVIATIONS REDLINED AS A PRECONDITION TO THE FINAL PROGRESS PAYMENT APPROVAL AND/OR FINAL ACCEPTANCE.
- WHERE THE PLANS OR SPECIFICATIONS DESCRIBE PORTIONS OF THE WORK IN GENERAL TERMS BUT NOT IN COMPLETE DETAIL, IT IS UNDERSTOOD THAT ONLY THE BEST GENERAL PRACTICE IS TO PREVAIL AND THAT ONLY MATERIALS AND WORKMANSHIP OF THE FIRST QUALITY ARE TO BE USED.
- ALL EXISTING GATES AND FENCES TO REMAIN UNLESS OTHERWISE NOTED ON PLANS. PROTECT ALL GATES AND FENCES FROM DAMAGE.
- ALL EXISTING TREES ARE TO REMAIN UNLESS OTHERWISE NOTED ON PLANS. PROTECT ALL TREES FROM DAMAGE.
- ASPHALT MIX DESIGN MUST BE SUBMITTED AND APPROVED BY THE GOVERNING AGENCY PRIOR TO THE PLACEMENT.
- CONTRACTORS ARE RESPONSIBLE FOR ALL OSHA REQUIREMENTS ON THE PROJECT SITE.
- A UPDES (UTAH POLLUTANT DISCHARGE ELIMINATION SYSTEM) PERMIT IS REQUIRED FOR ALL CONSTRUCTION ACTIVITIES 1 ACRE OR MORE AS WELL AS A STORM WATER POLLUTION PREVENTION PLAN.

UTILITY NOTES

- ALL CONSTRUCTION AND MATERIALS SHALL BE IN ACCORDANCE WITH THESE CONTRACT DOCUMENTS, CITY AND STATE REQUIREMENTS AND THE MOST RECENT EDITIONS OF THE FOLLOWING: THE INTERNATIONAL PLUMBING CODE, UTAH DRINKING WATER REGULATIONS, APWA MANUAL OF STANDARD PLANS AND SPECIFICATIONS. THE CONTRACTOR IS REQUIRED TO ADHERE TO ALL OF THE ABOVE-MENTIONED DOCUMENTS UNLESS OTHERWISE NOTED AND APPROVED BY THE ENGINEER.
- CONTRACTOR SHALL COORDINATE LOCATION OF NEW "DRY UTILITIES" WITH THE APPROPRIATE UTILITY COMPANY, INCLUDING BUT NOT LIMITED TO: TELEPHONE & INTERNET SERVICE, GAS SERVICE, CABLE, AND POWER.
- EXISTING UTILITIES HAVE BEEN SHOWN ON THE PLANS BASED ON ON-SITE SURVEY. PRIOR TO COMMENCING ANY WORK, IT SHALL BE THE CONTRACTOR'S RESPONSIBILITY TO HAVE EACH UTILITY COMPANY LOCATE, IN THE FIELD, THEIR MAIN AND SERVICE LINES. THE CONTRACTOR SHALL NOTIFY BLUE STAKES AT 1-800-662-4111 48 HOURS IN ADVANCE OF PERFORMING ANY EXCAVATION WORK. THE CONTRACTOR SHALL RECORD THE BLUE STAKES ORDER NUMBER AND FURNISH ORDER NUMBER TO OWNER AND ENGINEER PRIOR TO ANY EXCAVATION. IT WILL BE THE CONTRACTOR'S SOLE RESPONSIBILITY TO DIRECTLY CONTACT ANY OTHER UTILITY COMPANIES THAT ARE NOT MEMBERS OF BLUE STAKES. IT SHALL BE THE CONTRACTOR'S SOLE RESPONSIBILITY TO PROTECT ALL EXISTING UTILITIES SO THAT NO DAMAGE RESULTS TO THEM DURING THE PERFORMANCE OF THIS CONTRACT. ANY REPAIRS NECESSARY TO DAMAGED UTILITIES SHALL BE PAID FOR BY THE CONTRACTOR. THE CONTRACTOR SHALL BE REQUIRED TO COOPERATE WITH OTHER CONTRACTORS AND UTILITY COMPANIES INSTALLING NEW STRUCTURES, UTILITIES AND SERVICE TO THE PROJECT.
- CARE SHOULD BE TAKEN IN ALL EXCAVATIONS DUE TO POSSIBLE EXISTENCE OF UNRECORDED UTILITY LINES. EXCAVATION REQUIRED WITHIN PROXIMITY OF EXISTING UTILITY LINES SHALL BE DONE BY HAND. CONTRACTOR SHALL REPAIR ANY DAMAGE TO EXISTING UTILITY LINES OR STRUCTURES INCURRED DURING CONSTRUCTION OPERATIONS AT CONTRACTOR'S EXPENSE.
- TRENCH BACKFILL MATERIAL AND COMPACTION TESTS ARE TO BE TAKEN PER APWA STANDARD SPECIFICATIONS (CURRENT EDITION), SECTION 33 05 20 - BACKFILLING TRENCHES, OR AS REQUIRED BY THE GEOTECHNICAL REPORT IF NATIVE MATERIALS ARE USED. NO NATIVE MATERIALS ARE ALLOWED IN THE PIPE ZONE. THE MAXIMUM LIFT FOR BACKFILLING EXCAVATIONS IS DETERMINED BY THE GEOTECHNICAL RECOMMENDATIONS.
- THE CONTRACTOR IS SOLELY RESPONSIBLE FOR CONFORMING TO LOCAL AND FEDERAL CODES GOVERNING SHORING AND BRACING OF EXCAVATIONS AND TRENCHES AND FOR THE PROTECTION OF WORKERS.
- THE CONTRACTOR IS REQUIRED TO KEEP ALL CONSTRUCTION ACTIVITIES WITHIN THE APPROVED PROJECT LIMITS. THIS INCLUDES, BUT IS NOT LIMITED TO VEHICLE AND EQUIPMENT STAGING, MATERIAL STORAGE AND LIMITS OF TRENCH EXCAVATION. IT IS THE CONTRACTOR'S RESPONSIBILITY TO OBTAIN PERMISSION AND/OR EASEMENTS FROM THE APPROPRIATE GOVERNING ENTITY AND/OR INDIVIDUAL PROPERTY OWNER(S) FOR WORK OR STAGING OUTSIDE OF THE PROJECT LIMITS.
- THE CONTRACTOR IS RESPONSIBLE FOR REPAIRING ANY DAMAGE, CAUSED BY ANY CONDITION INCLUDING SETTLEMENT, TO EXISTING UTILITIES FROM WORK PERFORMED AT OR NEAR EXISTING UTILITIES. THE CONTRACTOR SHALL TAKE ALL MEASURES NECESSARY TO PROTECT ALL EXISTING PUBLIC AND PRIVATE ROADWAY AND UTILITY FACILITIES. DAMAGE TO EXISTING FACILITIES CAUSED BY THE CONTRACTOR MUST BE REPAIRED BY THE CONTRACTOR AT HIS/HER EXPENSE TO THE SATISFACTION OF THE OWNER OF SAID FACILITIES.
- ALL WATER LINE AND SEWER LINE INSTALLATION AND TESTING TO BE IN ACCORDANCE WITH LOCAL GOVERNING AGENCY'S STANDARDS AND SPECIFICATIONS.
- ALL MANHOLES, HYDRANTS, VALVES, CLEANOUT BOXES, CATCH BASINS, METERS, ETC. MUST BE RAISED OR LOWERED TO FINAL GRADE PER APWA (CURRENT EDITION) STANDARDS AND INSPECTOR REQUIREMENTS. CONCRETE COLLARS MUST BE CONSTRUCTED ON ALL MANHOLES, CLEANOUT BOXES, CATCH BASINS, AND VALVES PER APWA STANDARDS. ALL MANHOLE, CATCH BASIN, OR CLEANOUT BOX CONNECTIONS MUST BE MADE WITH THE PIPE CUT FLUSH WITH THE INSIDE OF THE BOX AND GROUTED OR SEALED.
- CONTRACTOR SHALL NOT ALLOW ANY GROUNDWATER OR DEBRIS TO ENTER THE NEW OR EXISTING PIPE DURING CONSTRUCTION.
- SILT AND DEBRIS ARE TO BE CLEANED OUT OF ALL STORM DRAIN BOXES. CATCH BASINS ARE TO BE MAINTAINED IN A CLEANED CONDITION AS NEEDED UNTIL AFTER THE FINAL BOND RELEASE INSPECTION.
- CONTRACTOR SHALL CLEAN ASPHALT, TAR OR OTHER ADHESIVES OFF OF ALL MANHOLE LIDS AND INLET GRATES TO ALLOW ACCESS.
- EACH TRENCH SHALL BE EXCAVATED SO THAT THE PIPE CAN BE LAID TO THE ALIGNMENT AND GRADE AS REQUIRED. THE TRENCH WALL SHALL BE SO BRACED THAT THE WORKMEN MAY WORK SAFELY AND EFFICIENTLY. ALL TRENCHES SHALL BE DRAINED SO THE PIPE LAYING MAY TAKE PLACE IN DEWATERED CONDITIONS.
- CONTRACTOR SHALL PROVIDE AND MAINTAIN AT ALL TIMES AMPLE MEANS AND DEVICES WITH WHICH TO REMOVE PROMPTLY AND TO PROPERLY DISPOSE OF ALL WATER ENTERING THE TRENCH EXCAVATION.
- ALL SEWER LINES AND SEWER SERVICES SHALL HAVE A MINIMUM SEPARATION OF 10 FEET, EDGE TO EDGE, FROM THE WATER LINES. IF A 10 FOOT SEPARATION CAN NOT BE MAINTAINED, CONSTRUCT PER GOVERNING AGENCY'S MINIMUM SEPARATION STANDARDS.
- CONTRACTOR SHALL INSTALL THRUST BLOCKING AT ALL WATERLINE ANGLE POINTS AND TEES.
- ALL UNDERGROUND UTILITIES SHALL BE IN PLACE PRIOR TO INSTALLATION OF CURB, GUTTER, SIDEWALK AND STREET PAVING.
- CONTRACTOR SHALL INSTALL MAGNETIC LOCATING TAPE CONTINUOUSLY OVER ALL NONMETALLIC PIPE.

TRAFFIC CONTROL AND SAFETY NOTES

- TRAFFIC CONTROL AND STRIPING TO CONFORM TO THE CURRENT MANUAL OF UNIFORM TRAFFIC CONTROL DEVICES (M.U.T.C.D.).
- BARRICADING AND DETOURING SHALL BE IN CONFORMANCE WITH THE REQUIREMENTS OF THE CURRENT M.U.T.C.D.
- NO STREET SHALL BE CLOSED TO TRAFFIC WITHOUT WRITTEN PERMISSION FROM THE APPROPRIATE AGENCY, EXCEPT WHEN DIRECTED BY LAW ENFORCEMENT OR FIRE OFFICIALS.
- THE CONTRACTOR SHALL MAKE EVERY EFFORT TO PROVIDE FOR SMOOTH TRAFFIC FLOW AND SAFETY. ACCESS SHALL BE MAINTAINED FOR ALL PROPERTIES ADJACENT TO THE WORK.
- DETOURING OPERATIONS FOR A PERIOD OF SIX CONSECUTIVE CALENDAR DAYS, OR MORE, REQUIRE THE INSTALLATION OF TEMPORARY STREET STRIPING AND REMOVAL OF INTERFERING STRIPING BY SANDBLASTING. THE DETOURING STRIPING PLAN OR CONSTRUCTION TRAFFIC CONTROL PLAN MUST BE SUBMITTED TO THE GOVERNING AGENCY FOR REVIEW AND APPROVAL.
- ALL TRAFFIC CONTROL DEVICES SHALL BE RESTORED TO THEIR ORIGINAL CONDITION AT THE END OF THE WORK TO THE SATISFACTION OF THE GOVERNING AGENCY.
- TRAFFIC CONTROL DEVICES (TCDs) SHALL REMAIN VISIBLE AND OPERATIONAL AT ALL TIMES.
- ALL PERMANENT TRAFFIC CONTROL DEVICES CALLED FOR HEREON SHALL BE IN PLACE AND IN FINAL POSITION PRIOR TO ALLOWING ANY PUBLIC TRAFFIC ONTO THE PORTIONS OF THE ROAD(S) BEING IMPROVED HEREUNDER, REGARDLESS OF THE STATUS OF COMPLETION OF PAVING OR OTHER OFF-SITE IMPROVEMENTS CALLED FOR BY THESE PLANS.
- THE CONTRACTOR SHALL PROVIDE BARRICADES, SIGNS, FLASHERS, OTHER EQUIPMENT AND FLAG PERSONS NECESSARY TO INSURE THE SAFETY OF WORKERS AND VISITORS.
- THE CONTRACTOR SHALL BE RESPONSIBLE FOR NOTIFYING UTAH TRANSIT AUTHORITY (UTA) IF THE CONSTRUCTION INTERRUPTS OR RELOCATES A BUS STOP OR HAS AN ADVERSE EFFECT ON BUS SERVICE ON THAT STREET TO ARRANGE FOR TEMPORARY RELOCATION OF STOP.

DEMOLITION NOTES

- EXISTING UTILITY INFORMATION SHOWN IS FOR INFORMATIONAL PURPOSES ONLY. IT IS DERIVED FROM ON-SITE SURVEY AND MAY NOT BE LOCATED CORRECTLY AND IS NOT ALL INCLUSIVE. CONTRACTOR SHALL FIELD LOCATE ALL UTILITIES WITHIN THE PROJECT LIMITS BEFORE BEGINNING DEMOLITION/CONSTRUCTION.
- THERE MAY BE BURIED UTILITIES WITHIN THE LIMITS OF DISTURBANCE THAT ARE NOT SHOWN ON THE PLANS DUE TO LACK OF MAPPING OR RECORD INFORMATION. CONTRACTOR SHALL NOTIFY THE ENGINEER WHEN UNEXPECTED UTILITIES ARE DISCOVERED.
- THE CONTRACTOR SHALL BE FULLY RESPONSIBLE FOR LOCATING AND PROTECTING FROM DAMAGE ALL EXISTING UTILITIES AND IMPROVEMENTS WHETHER OR NOT SHOWN ON THESE PLANS. THE FACILITIES AND IMPROVEMENTS ARE BELIEVED TO BE CORRECTLY SHOWN BUT THE CONTRACTOR IS REQUIRED TO SATISFY HIMSELF AS TO THE COMPLETENESS AND ACCURACY OF THE LOCATIONS. ANY CONTRACTOR PERFORMING WORK ON THIS PROJECT SHALL FAMILIARIZE HIMSELF WITH THE SITE AND SHALL BE HELD SOLELY RESPONSIBLE FOR ANY DAMAGE TO EXISTING FACILITIES RESULTING DIRECTLY, OR INDIRECTLY, FROM HIS OPERATIONS, WHETHER OR NOT SAID FACILITIES ARE SHOWN ON THESE PLANS.

GRADING AND DRAINAGE NOTES

- SITE GRADING SHALL BE PERFORMED IN ACCORDANCE WITH THESE PLANS AND SPECIFICATIONS AND THE RECOMMENDATIONS SET FORTH IN THE GEOTECHNICAL REPORT AND ALL RELATED ADDENDUMS.
- THE CONTRACTOR SHALL STRIP AND CLEAR THE TOPSOIL, MAJOR ROOTS AND ORGANIC MATERIAL FROM ALL PROPOSED BUILDING AND PAVEMENT AREAS PRIOR TO SITE GRADING. (THE TOPSOIL MAY BE STOCKPILED FOR LATER USE IN LANDSCAPED AREAS.)
- THE CONTRACTOR SHALL REMOVE ALL ORGANIC MATERIAL AND OTHER DELETERIOUS MATERIALS PRIOR TO PLACING GRADING FILL OR BASE COURSE. THE AREA SHOULD BE PROOF-ROLLED TO IDENTIFY ANY SOFT AREAS. WHERE SOFT AREAS ARE ENCOUNTERED, THE CONTRACTOR SHALL REMOVE THE SOIL AND REPLACE WITH COMPACTED FILL.
- ALL DEBRIS PILES AND BERMS SHOULD BE REMOVED AND HAULED AWAY FROM SITE OR USED AS GENERAL FILL IN LANDSCAPED AREAS.
- THE CONTRACTOR SHALL CONSTRUCT THE BUILDING PAD TO THESE DESIGN PLANS AS PART OF THE SITE GRADING CONTRACT, AND STRICTLY ADHERE TO THE SITE PREPARATION AND GRADING REQUIREMENTS OUTLINED IN THE GEOTECHNICAL REPORT.
- THE CONTRACTOR SHALL GRADE THE PROJECT SITE TO PROVIDE A SMOOTH TRANSITION BETWEEN NEW AND EXISTING ASPHALT, CURB AND GUTTER, AND ADJOINING SITE IMPROVEMENTS.
- THE CONTRACTOR SHALL BE RESPONSIBLE FOR DAMAGE AND DEBRIS ON ADJACENT STREETS WHEN EQUIPMENT IS TRAVELING THOSE STREETS.
- THE CONTRACTOR SHALL BE FAMILIAR WITH ALL CONDITIONS AND RECOMMENDATIONS OUTLINED IN THE GEOTECHNICAL REPORT AND TAKE ALL NECESSARY PRECAUTIONS AND RECOMMENDED PROCEDURES TO ASSURE SOUND GRADING PRACTICES.
- THE CONTRACTOR SHALL TAKE APPROPRIATE GRADING MEASURES TO DIRECT STORM SURFACE RUNOFF TOWARDS CATCH BASINS.
- THE LOCATIONS OF UNDERGROUND FACILITIES SHOWN ON THESE PLANS ARE BASED ON ON-SITE SURVEY. IT SHALL BE THE CONTRACTORS' FULL RESPONSIBILITY TO CONTACT THE VARIOUS UTILITY COMPANIES TO LOCATE THEIR FACILITIES PRIOR TO PROCEEDING WITH CONSTRUCTION. NO ADDITIONAL COMPENSATION SHALL BE PAID TO THE CONTRACTOR FOR DAMAGE AND REPAIR TO THESE FACILITIES CAUSED BY HIS WORK FORCE.
- IT SHALL BE THE RESPONSIBILITY OF THE CONTRACTOR TO PERFORM ALL NECESSARY CUTS AND FILLS WITHIN THE LIMITS OF THIS PROJECT AND THE RELATED OFF-SITE WORK, SO AS TO GENERATE THE DESIRED SUBGRADE, FINISH GRADES, AND SLOPES SHOWN.
- THE CONTRACTOR IS WARNED THAT AN EARTHWORK BALANCE WAS NOT NECESSARILY THE INTENT OF THIS PROJECT. ANY ADDITIONAL MATERIAL REQUIRED OR LEFTOVER MATERIAL FOLLOWING EARTHWORK OPERATIONS BECOMES THE RESPONSIBILITY OF THE CONTRACTOR.
- THE GRADING CONTRACTOR IS RESPONSIBLE TO COORDINATE WITH THE OWNER TO PROVIDE FOR THE REQUIREMENTS OF THE PROJECT STORM WATER POLLUTION PREVENTION PLAN (SWPPP) AND ASSOCIATED PERMIT. ALL CONTRACTOR ACTIVITIES 1 ACRE OR MORE IN SIZE ARE REQUIRED TO PROVIDE A STORM WATER POLLUTION PREVENTION PLAN.
- ALL CUT AND FILL SLOPES SHALL BE PROTECTED UNTIL EFFECTIVE EROSION CONTROL HAS BEEN ESTABLISHED.
- THE USE OF POTABLE WATER WITHOUT A SPECIAL PERMIT FOR BUILDING OR CONSTRUCTION PURPOSES INCLUDING CONSOLIDATION OF BACKFILL OR DUST CONTROL IS PROHIBITED. THE CONTRACTOR SHALL OBTAIN ALL NECESSARY PERMITS FOR CONSTRUCTION WATER FROM GOVERNING AGENCY.
- THE CONTRACTOR SHALL MAINTAIN THE STREETS, SIDEWALKS, AND ALL OTHER PUBLIC RIGHT-OF-WAYS IN A CLEAN, SAFE AND USABLE CONDITION. ALL SPILLS OF SOIL, ROCK OR CONSTRUCTION DEBRIS SHALL BE PROMPTLY REMOVED FROM THE PUBLICLY-OWNED PROPERTY DURING CONSTRUCTION AND UPON COMPLETION OF THE PROJECT. ALL ADJACENT PROPERTY, PRIVATE OR PUBLIC, SHALL BE MAINTAINED IN A CLEAN, SAFE, AND USABLE CONDITION.

ABBREVIATIONS

APWA	AMERICAN PUBLIC WORKS ASSOCIATION
AR	ACCESSIBLE ROUTE
ASTM	AMERICAN SOCIETY FOR TESTING AND MATERIALS
AHWA	AMERICAN HIGHWAY WORKS ASSOCIATION
BOS	BOTTOM OF STEP
BVC	BEGIN VERTICAL CURVE
C	CURVE
CB	CATCH BASIN
CF	CURB FACE OR CUBIC FEET
CL	CENTER LINE
CO	CLEAN OUT
COMM	COMMUNICATION
CONC	CONCRETE
CONT	CONTINUOUS
DIA	DIAMETER
DIP	DUCTILE IRON PIPE
ELEC	ELECTRICAL
ELEV	ELEVATION
EOA	EDGE OF ASPHALT
EVC	END OF VERTICAL CURVE
EW	EACH WAY
EXIST	EXISTING
FF	FINISH FLOOR
FG	FINISH GRADE
FH	FIRE HYDRANT
FL	FLOW LINE OR FLANGE
GB	GRADE BREAK
GF	GARAGE FLOOR
GV	GATE VALVE
HC	HANDICAP
HP	HIGH POINT
IRR	IRRIGATION
K	RATE OF VERTICAL CURVATURE
LD	LAND DRAIN
LF	LINEAR FEET
LP	LOW POINT
MEX	MATCH EXISTING
MH	MANHOLE
MJ	MECHANICAL JOINT
NG	NATURAL GROUND
NC	NOT IN CONTRACT
NO	NUMBER
OC	ON CENTER
OCEW	ON CENTER EACH WAY
OHP	OVERHEAD POWER
PC	POINT OF CURVATURE OR PRESSURE CLASS
PCC	POINT OF COMPOUND CURVATURE
PI	POINT OF INTERSECTION
PV	POST INDICATOR VALVE
PL	PROPERTY LINE
PRC	POINT OF REVERSE CURVATURE
PRO	PROPOSED
PT	POINT OF TANGENCY
PVC	POINT OF VERTICAL CURVATURE
PVI	POINT OF VERTICAL INTERSECTION
PVT	POINT OF VERTICAL TANGENCY
R	RADIUS
RD	ROOF DRAIN
ROW	RIGHT OF WAY
S	SLOPE
SAN SWR	SANITARY SEWER
SD	STORM DRAIN
SEC	SECONDARY
SS	SANITARY SEWER
STA	STATION
SW	SECONDARY WATER LINE
TBC	TOP BACK OF CURB
TG	TOP OF GRATE
TOA	TOP OF ASPHALT
TOC	TOP OF CONCRETE
TOF	TOP OF FOUNDATION
TOW	TOP OF WALL
TOS	TOP OF STEP
TYP	TYPICAL
VC	VERTICAL CURVE
WV	WALL INDICATOR VALVE
W	WATER LINE

NOTE: MAY CONTAIN ABBREVIATIONS THAT ARE NOT USED IN THIS PLAN SET.

LEGEND

	SECTION CORNER		EXISTING EDGE OF ASPHALT
	EXISTING MONUMENT		PROPOSED EDGE OF ASPHALT
	PROPOSED MONUMENT		EXISTING STRIPING
	EXISTING REBAR AND CAP		PROPOSED STRIPING
	SET ENSIGN REBAR AND CAP		EXISTING FENCE
	EXISTING WATER METER		PROPOSED FENCE
	PROPOSED WATER METER		EXISTING FLOW LINE
	EXISTING WATER MANHOLE		PROPOSED FLOW LINE
	PROPOSED WATER MANHOLE		GRADE BREAK
	EXISTING WATER BOX		EXISTING STORM DRAIN LINE
	EXISTING WATER VALVE		PROPOSED STORM DRAIN LINE
	PROPOSED WATER VALVE		ROOF DRAIN LINE
	EXISTING FIRE HYDRANT		CATCHMENTS
	PROPOSED FIRE HYDRANT		HIGHWATER LINE
	PROPOSED FIRE DEPARTMENT CONNECTION		EXISTING SANITARY SEWER
	EXISTING SECONDARY WATER VALVE		PROPOSED SANITARY SEWER LINE
	PROPOSED SECONDARY WATER VALVE		PROPOSED SAN. SWR. SERVICE LINE
	EXISTING IRRIGATION BOX		EXISTING LAND DRAIN LINE
	EXISTING IRRIGATION VALVE		PROPOSED LAND DRAIN LINE
	PROPOSED IRRIGATION VALVE		PROPOSED LAND DRAIN SERVICE LINE
	EXISTING SANITARY SEWER MANHOLE		EXISTING CULINARY WATER LINE
	PROPOSED SANITARY SEWER MANHOLE		PROPOSED CULINARY WATER LINE
	EXISTING SANITARY CLEAN OUT		PROPOSED CULINARY WATER SERVICE LINE
	EXISTING STORM DRAIN CLEAN OUT BOX		EXISTING SECONDARY WATER LINE
	PROPOSED STORM DRAIN CLEAN OUT BOX		PROPOSED SECONDARY WATER LINE
	EXISTING STORM DRAIN INLET BOX		PROPOSED SEC. WATER SERVICE LINE
	EXISTING STORM DRAIN CATCH BASIN		EXISTING IRRIGATION LINE
	PROPOSED STORM DRAIN CATCH BASIN		PROPOSED IRRIGATION LINE
	EXISTING STORM DRAIN COMBO BOX		EXISTING OVERHEAD POWER LINE
	PROPOSED STORM DRAIN COMBO BOX		EXISTING ELECTRICAL LINE
	EXISTING STORM DRAIN CLEAN OUT		EXISTING GAS LINE
	EXISTING STORM DRAIN CULVERT		EXISTING TELEPHONE LINE
	PROPOSED STORM DRAIN CULVERT		ACCESSIBLE ROUTE
	TEMPORARY SAG INLET PROTECTION		SAW CUT LINE
	TEMPORARY IN-LINE INLET PROTECTION		STRAW WATTLE
	ROOF DRAIN		TEMPORARY BERM
	EXISTING ELECTRICAL MANHOLE		TEMPORARY SILT FENCE
	EXISTING ELECTRICAL BOX		LIMITS OF DISTURBANCE
	EXISTING TRANSFORMER		EXISTING WALL
	EXISTING UTILITY POLE		PROPOSED WALL
	EXISTING LIGHT		EXISTING CONTOURS
	PROPOSED LIGHT		PROPOSED CONTOURS
	EXISTING GAS METER		BUILDABLE AREA WITHIN SETBACKS
	EXISTING GAS MANHOLE		PUBLIC DRAINAGE EASEMENT
	EXISTING GAS VALVE		EXISTING ASPHALT TO BE REMOVED
	EXISTING TELEPHONE MANHOLE		PROPOSED ASPHALT
	EXISTING TELEPHONE BOX		EXISTING CURB AND GUTTER
	EXISTING TELEPHONE SIGNAL BOX		PROPOSED CURB AND GUTTER
	EXISTING CABLE BOX		PROPOSED REVERSE PAN CURB AND GUTTER
	EXISTING BOLLARD		TRANSITION TO REVERSE PAN CURB
	PROPOSED BOLLARD		CONCRETE TO BE REMOVED
	EXISTING SIGN		EXISTING CONCRETE
	PROPOSED SIGN		PROPOSED CONCRETE
	EXISTING SPOT ELEVATION		BUILDING TO BE REMOVED
	PROPOSED SPOT ELEVATION		EXISTING BUILDING
	EXISTING FLOW DIRECTION		PROPOSED BUILDING
	EXISTING TREE		
	DENSE VEGETATION		

NOTE: MAY CONTAIN SYMBOLS THAT ARE NOT USED IN THIS PLAN SET.



Approved Construction Plans
03/18/2026

ALL DRAWINGS, SPECIFICATIONS, DESIGNS AND IDEAS REPRESENTED HEREIN ARE AND SHALL REMAIN THE PROPERTY OF THE DESIGNER. NO PART THEREOF SHALL BE COPIED AND/OR DISCLOSED TO OTHERS OR USED IN CONNECTION WITH ANY OTHER PROJECT OTHER THAN THE SPECIFIC PROJECT FOR WHICH THEY HAVE BEEN PREPARED WITHOUT THE WRITTEN CONSENT OF THE DESIGNER. WRITTEN DIMENSIONS OF THESE DRAWINGS SHALL HAVE PRECEDENCE OVER SCALED DIMENSIONS. CONTRACTORS SHALL VERIFY AND BE RESPONSIBLE FOR ALL DIMENSIONS AND CONDITIONS ON THE JOB. NOTIFY DESIGNER OF ANY VARIATIONS FROM THE DIMENSIONS AND CONDITIONS SHOWN BY THEIR DRAWINGS. COPYRIGHT 2025 PRIME LANDSCAPE ARCHITECTURE, LLC.

IRRIGATION SUMMARY	
IRRIGATED AREA:	7.12 ACRE
SERVICE SIZE:	4" IRRIGATION METER

GENERAL NOTES

- ALL WORK TO COMPLY WITH THE GOVERNING AGENCY'S STANDARDS AND SPECIFICATIONS.
- EXISTING UNDERGROUND UTILITIES AND IMPROVEMENTS ARE SHOWN IN THEIR APPROXIMATE LOCATIONS BASED UPON RECORD INFORMATION AVAILABLE AT THE TIME OF PREPARATION OF THESE PLANS. LOCATIONS MAY NOT HAVE BEEN VERIFIED IN THE FIELD AND NO GUARANTEE IS MADE AS TO THE ACCURACY OR COMPLETENESS OF THE INFORMATION SHOWN. IT SHALL BE THE RESPONSIBILITY OF THE CONTRACTOR TO DETERMINE THE EXISTENCE AND LOCATION OF THE UTILITIES SHOWN ON THESE PLANS OR INDICATED IN THE FIELD BY LOCATING SERVICES. ANY ADDITIONAL COSTS INCURRED AS A RESULT OF THE CONTRACTOR'S FAILURE TO VERIFY THE LOCATIONS OF EXISTING UTILITIES PRIOR TO THE BEGINNING OF CONSTRUCTION IN THEIR VICINITY SHALL BE BORNE BY THE CONTRACTOR AND ASSUMED INCLUDED IN THE CONTRACT. THE CONTRACTOR IS TO VERIFY ALL CONNECTION POINTS WITH THE EXISTING UTILITIES. THE CONTRACTOR IS RESPONSIBLE FOR ANY DAMAGE CAUSED TO THE EXISTING UTILITIES AND UTILITY STRUCTURES THAT ARE TO REMAIN. IF CONFLICTS WITH EXISTING UTILITIES OCCUR, THE CONTRACTOR SHALL NOTIFY THE ENGINEER PRIOR TO CONSTRUCTION TO DETERMINE IF ANY FIELD ADJUSTMENTS SHOULD BE MADE.
- ALL SANITARY SEWER INFRASTRUCTURE TO BE INSTALLED PER LEHI CITY STANDARD PLANS AND SPECIFICATIONS.
- ALL WATER INFRASTRUCTURE TO BE INSTALLED PER LEHI CITY OR APWA STANDARD PLANS AND SPECIFICATIONS.
- DEFLECT OR LOOP ALL WATERLINES TO AVOID CONFLICTS WITH OTHER UTILITIES PER GOVERNING AGENCY'S STANDARDS AND SPECIFICATIONS.
- PROJECT SHALL COMPLY WITH ALL UTAH DIVISION OF DRINKING WATER RULES AND REGULATIONS INCLUDING, BUT NOT LIMITED TO, THOSE PERTAINING TO BACKFLOW PROTECTION AND CROSS CONNECTION PREVENTION.
- THE CONTRACTOR IS TO COORDINATE ALL UTILITIES WITH MECHANICAL/PLUMBING PLANS.
- NOTIFY ENGINEER OF ANY DISCREPANCIES IN DESIGN OR STAKING BEFORE PLACING UTILITY STRUCTURES OR PIPES.
- THE CONTRACTOR SHALL ADJUST TO GRADE ALL EXISTING UTILITIES AS NEEDED PER LOCAL GOVERNING AGENCY'S STANDARDS AND SPECIFICATIONS.
- THE CONTRACTOR IS TO PROTECT AND PRESERVE ALL EXISTING IMPROVEMENTS, UTILITIES, AND SIGNS, ETC. UNLESS OTHERWISE NOTED ON THESE PLANS.



Know what's below.
Call before you dig.



CALL BLUESTAKES
@ 811 AT LEAST 48 HOURS
PRIOR TO THE
COMMENCEMENT OF ANY
CONSTRUCTION.

BENCHMARK

SOUTHEAST CORNER OF SECTION 30,
TOWNSHIP 4 SOUTH, RANGE 1 EAST
SALT LAKE BASE AND MERIDIAN

ELEV = 4919.48'

VE UPDATE - 6.4.2026

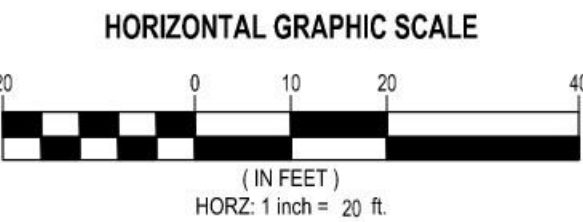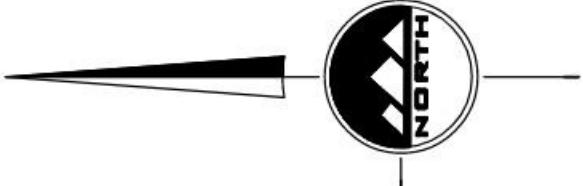

Approved Construction Plans
03/18/2026



SANDY
45 W 10000 S, Suite 500
Sandy, UT 84070
Phone: 801.255.0529

LAYTON
Phone: 801.547.1100

TOOELE
Phone: 435.843.3590

CEDAR CITY
Phone: 435.865.1453

RICHFIELD
Phone: 435.896.2983

WWW.ENSIGNENG.COM




TITLE	UTILITY PLAN
PROJECT	LAKEVIEW PARK
CLIENT	LEHI CITY
ADDRESS	AUTUMN VIEW DRIVE, LEHI, UT 84043

REVISIONS		
NO.	DATE	DESCRIPTION



DATE: 01/26/2026
JOB NUMBER: 80020
CHECKED BY: M. BUDGE

SHEET
C301

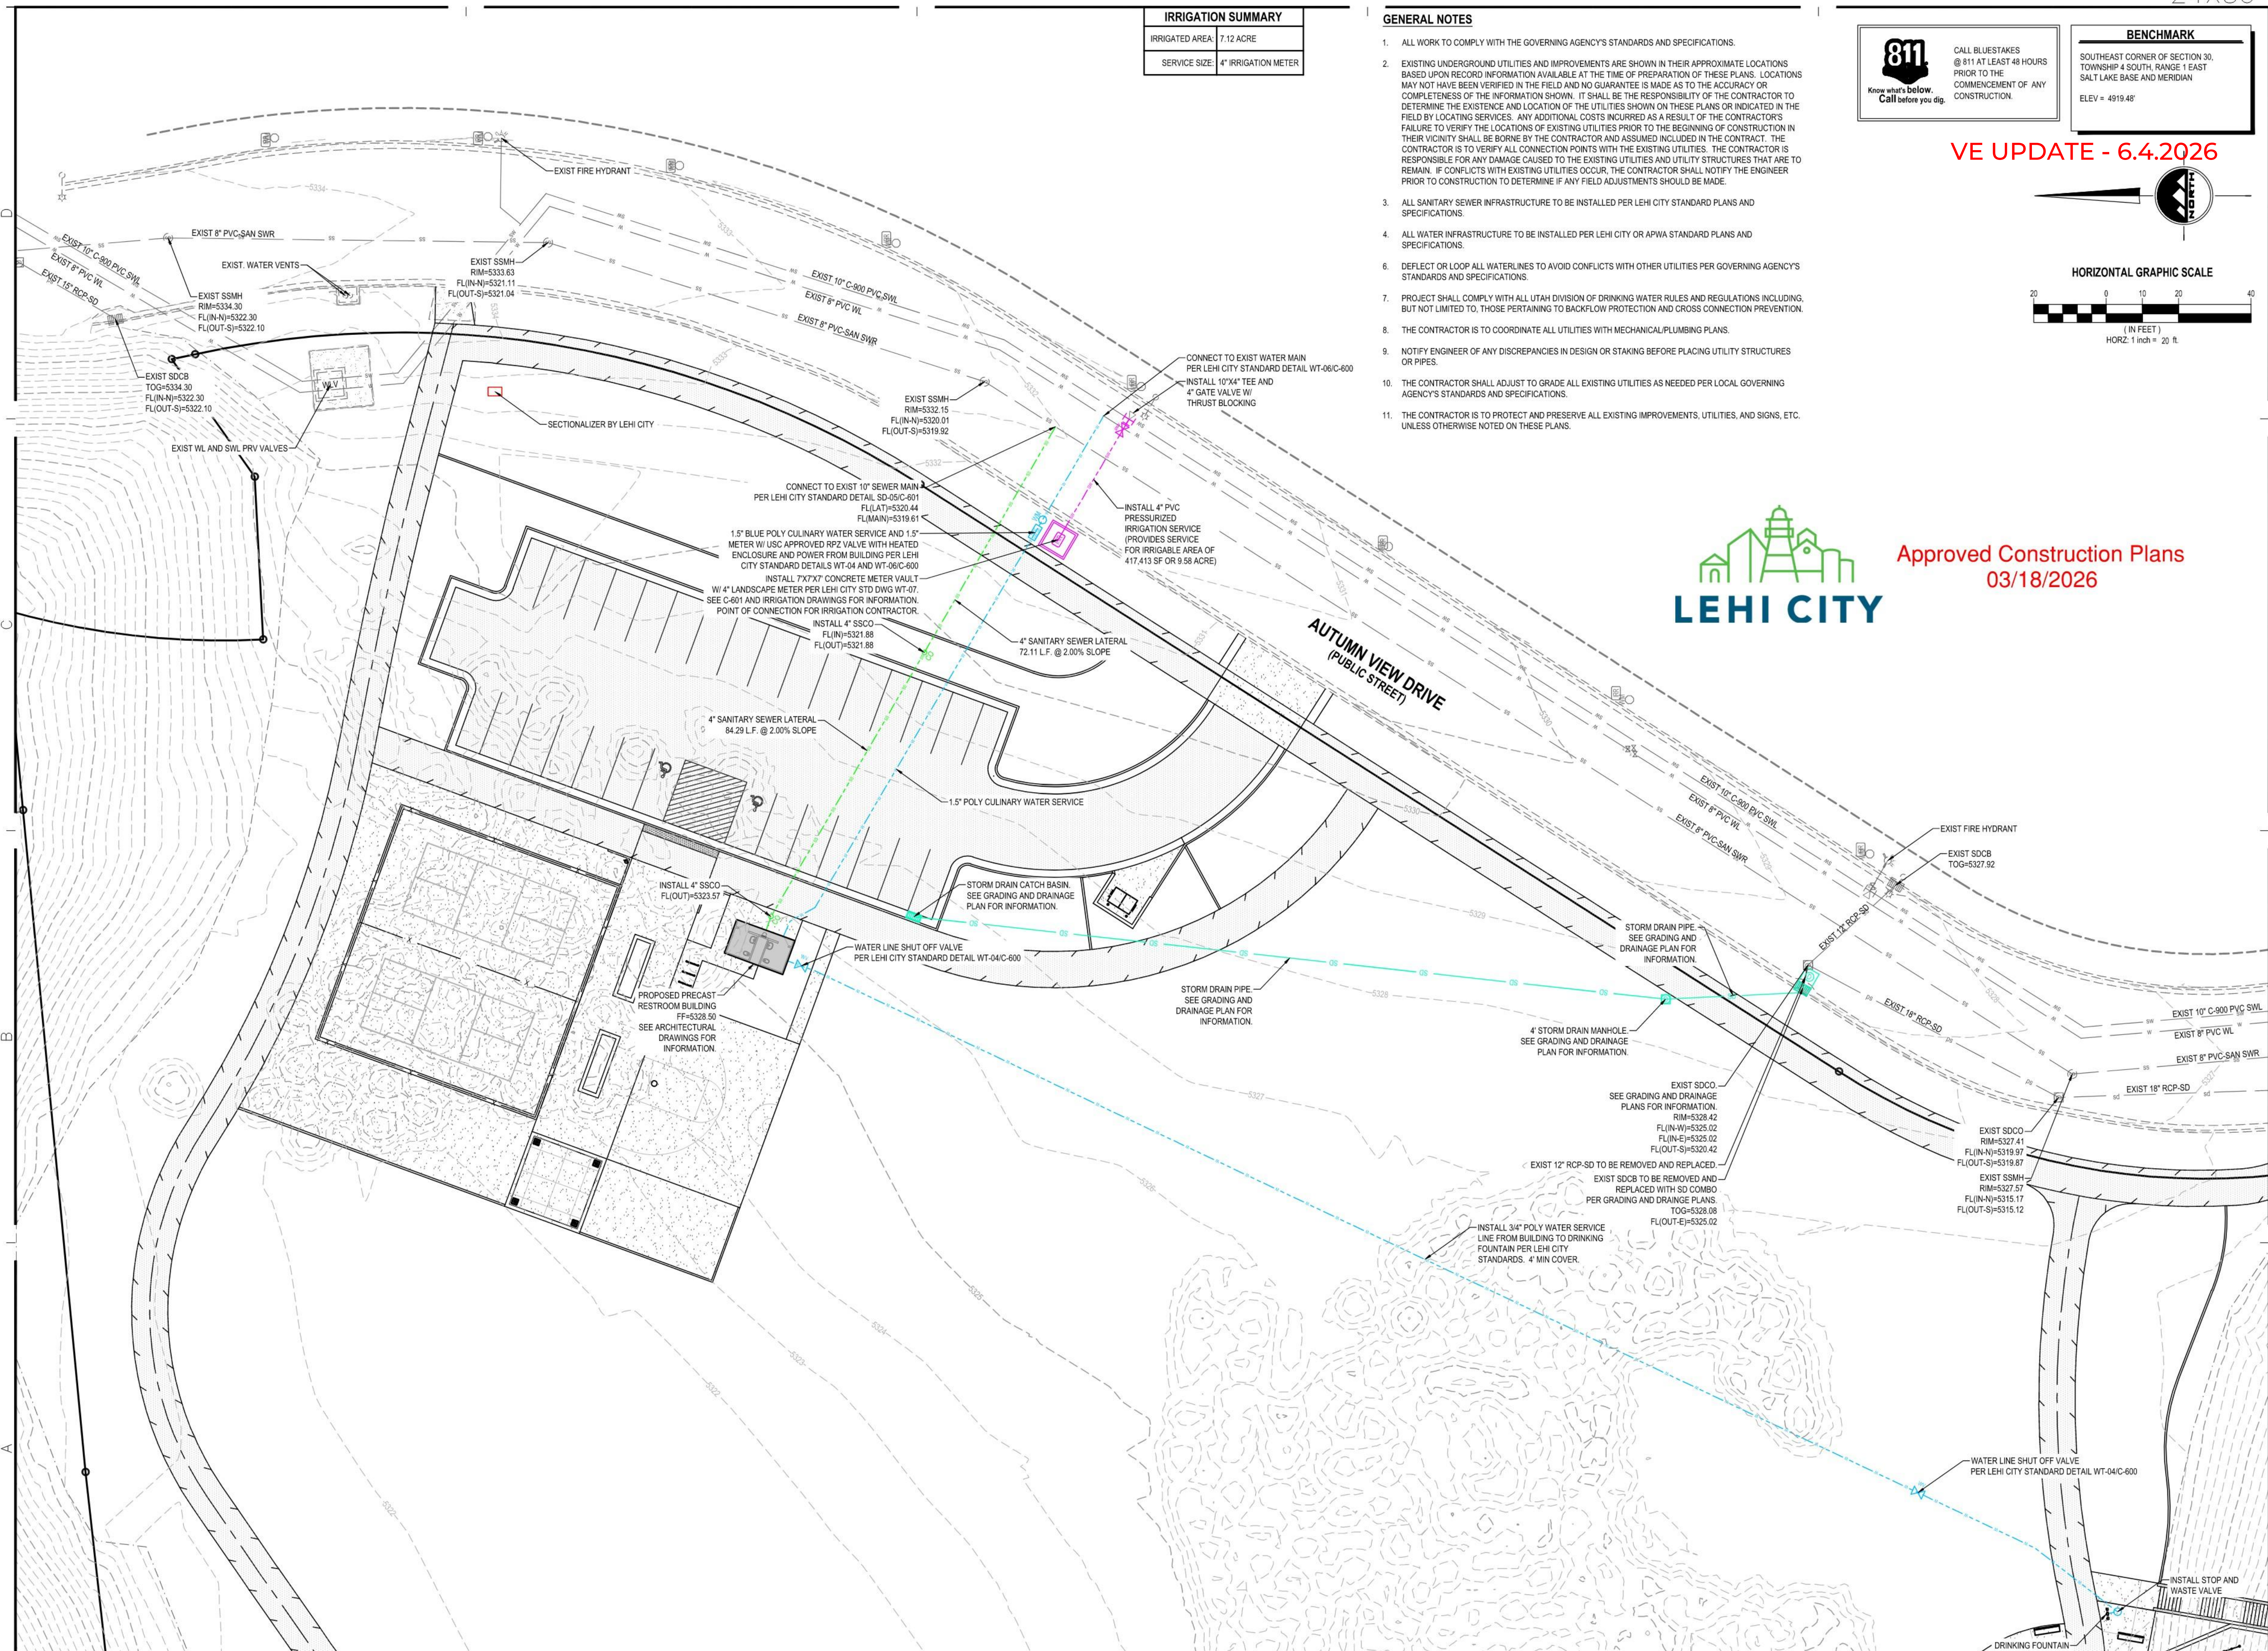

ALL DRAWINGS, SPECIFICATIONS, DESIGNS AND IDEAS REPRESENTED HEREIN ARE AND SHALL REMAIN THE PROPERTY OF THE DESIGNER. NO PART THEREOF SHALL BE COPIED AND/OR DISCLOSED TO OTHERS OR USED IN CONNECTION WITH ANY OTHER PROJECT FOR WHICH THEY HAVE BEEN PREPARED WITHOUT THE WRITTEN CONSENT OF THE DESIGNER. WRITTEN DIMENSIONS OF THESE DRAWINGS SHALL HAVE PRECEDENCE OVER SCALED DIMENSIONS. CONTRACTORS SHALL VERIFY AND BE RESPONSIBLE FOR ANY VARIATIONS FROM THE DIMENSIONS AND CONDITIONS SHOWN BY THEIR DRAWINGS. COPYRIGHT 2025 PRIME LANDSCAPE ARCHITECTURE, LLC.

VE UPDATE - 6.4.2026



Approved Construction Plans
03/18/2026



CONCEPTUAL GRAPHICS

TITLE	LAKEVIEW PARK
PROJECT	LEHI CITY
CLIENT	LEHI CITY
ADDRESS	4675 N AUTUMN VIEW DRIVE, LEHI, UT 84043

REVISIONS	
NO.	DESCRIPTION



SHEET
C401

IMAGES ARE CONCEPTUAL.
SEE PLANS FOR DETAILED
INFORMATION & DESIGN

ALL DRAWINGS, SPECIFICATIONS, DESIGNS AND IDEAS REPRESENTED HEREIN ARE AND SHALL REMAIN THE PROPERTY OF THE DESIGNER. NO PART THEREOF SHALL BE COPIED AND/OR DISCLOSED TO OTHERS OR USED IN CONJUNCTION WITH ANY OTHER PROJECT OTHER THAN THE SPECIFIC PROJECT FOR WHICH THEY HAVE BEEN PREPARED WITHOUT THE WRITTEN CONSENT OF THE DESIGNER. WRITTEN DIMENSIONS OF THESE DRAWINGS SHALL HAVE PRECEDENCE OVER SCALED DIMENSIONS. CONTRACTORS SHALL VERIFY AND BE RESPONSIBLE FOR ALL DIMENSIONS AND CONDITIONS ON THE JOB. NOTIFY DESIGNER OF ANY VARIATIONS FROM THE DIMENSIONS AND CONDITIONS SHOWN BY THEIR DRAWINGS. COPYRIGHT 2025 PRIME LANDSCAPE ARCHITECTURE, LLC.



SITE DETAILS	
TITLE	LAKEVIEW PARK
PROJECT	LEHI CITY
CLIENT	LEHI CITY
ADDRESS	4675 N AUTUMN VIEW DRIVE, LEHI, UT 84043


REVISIONS	
NO.	DATE




LEHI CITY

DATE: 01-26-2026
JOB NUMBER: 80020
CHECKED BY: HISLOP


ALL DRAWINGS, SPECIFICATIONS, DESIGNS AND IDEAS REPRESENTED HEREIN ARE AND SHALL REMAIN THE PROPERTY OF THE DESIGNER. NO PART THEREOF SHALL BE COPIED AND/OR DISCLOSED TO OTHERS OR USED IN CONJUNCTION WITH ANY OTHER PROJECT OTHER THAN THE SPECIFIC PROJECT FOR WHICH THEY HAVE BEEN PREPARED WITHOUT THE WRITTEN CONSENT OF THE DESIGNER. WRITTEN DIMENSIONS OF THESE DRAWINGS SHALL HAVE PRECEDENCE OVER SCALED DIMENSIONS. CONTRACTORS SHALL VERIFY AND BE RESPONSIBLE FOR ALL DIMENSIONS AND CONDITIONS ON THE JOB. NOTIFY DESIGNER OF ANY VARIATIONS FROM THE DIMENSIONS AND CONDITIONS SHOWN BY THEIR DRAWINGS. COPYRIGHT 2025 PRIME LANDSCAPE ARCHITECTURE, LLC.

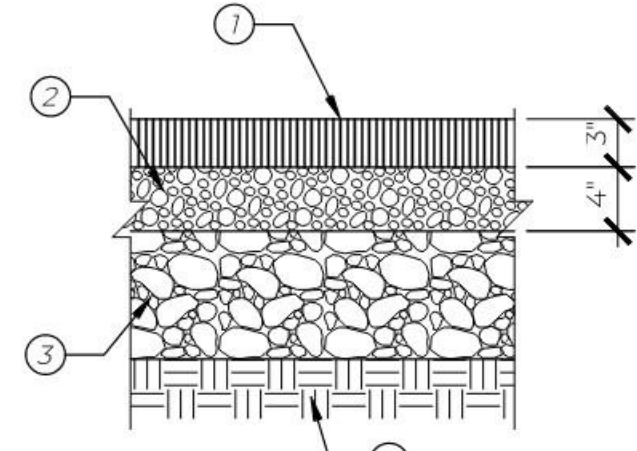

- 1 HOT-MIX ASPHALT PAVING
- 2 ROAD BASE
- 3 COMPACTED EXISTING
- 4 COMPACTED SUB-GRADE

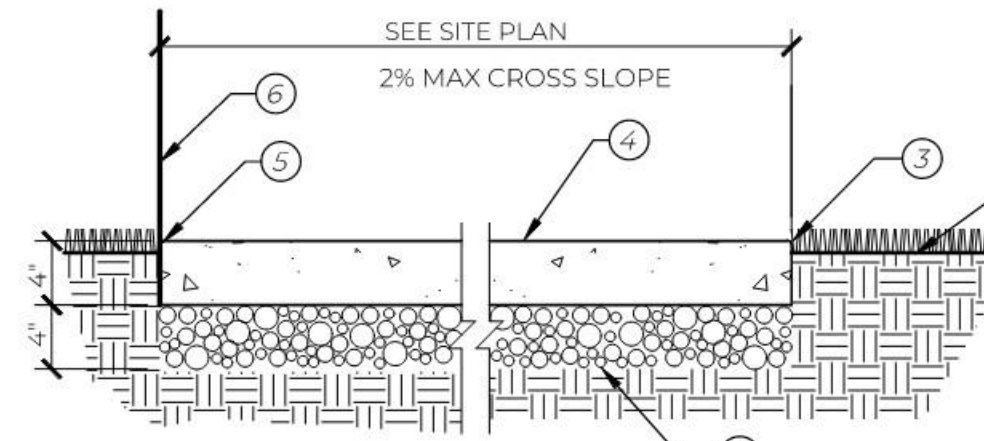

- 1 4" AGGREGATE BASE
- 2 FINISH GRADE 1" BELOW TOP OF WALK FOR SOD & 1-1/2" FOR SEED LAWN
- 3 TOOL EDGES
- 4 4" CONCRETE PAVEMENT ROUGH BROOM FINISH
- 5 EXPANSION JOINT WHERE BUILDING OCCURS
- 6 LINE OF BUILDING WHERE OCCURS

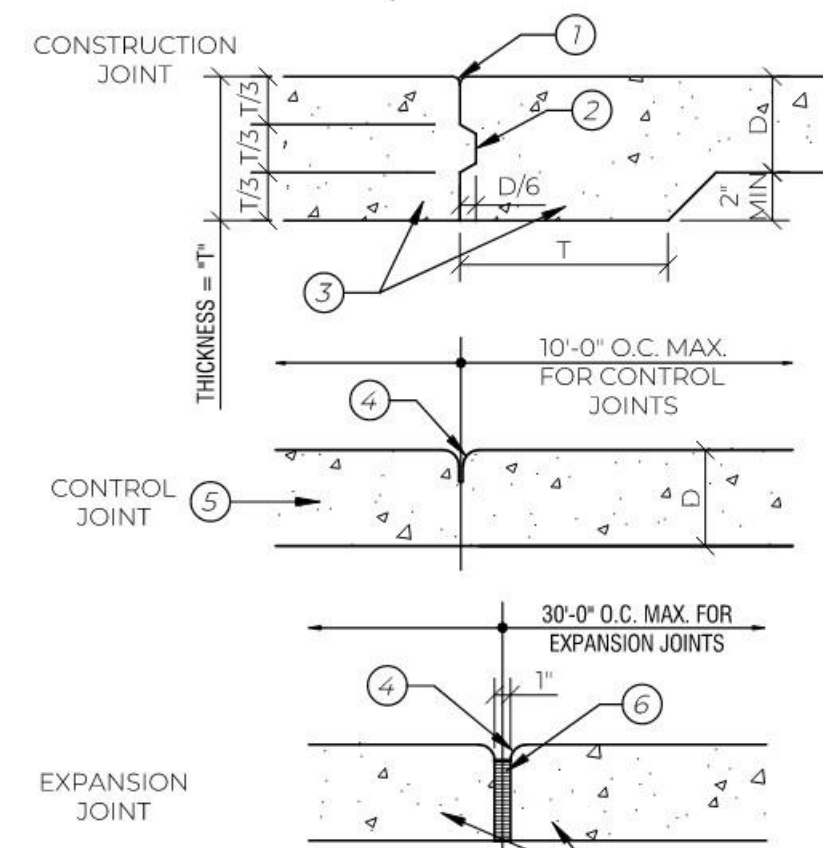


NOTE: TO BE USED AT POUR BREAKS AND WHERE SPECIFIED.

- 1 1/4" RADIUS
- 2 METAL OR WOOD FORMED KEYWAY
- 3 THICKEN SLABS TO 6" MINIMUM AT CONSTRUCTION JOINTS
- 4 1/2" RADIUS TROWELED JOINT
- 5 TYPICAL SLAB-ON-GRADE
- 6 EXPANSION JOINT FILLER

3 JOINT SECTIONS

1 1/2" = 1'-0"

P-PA-LEH2-59

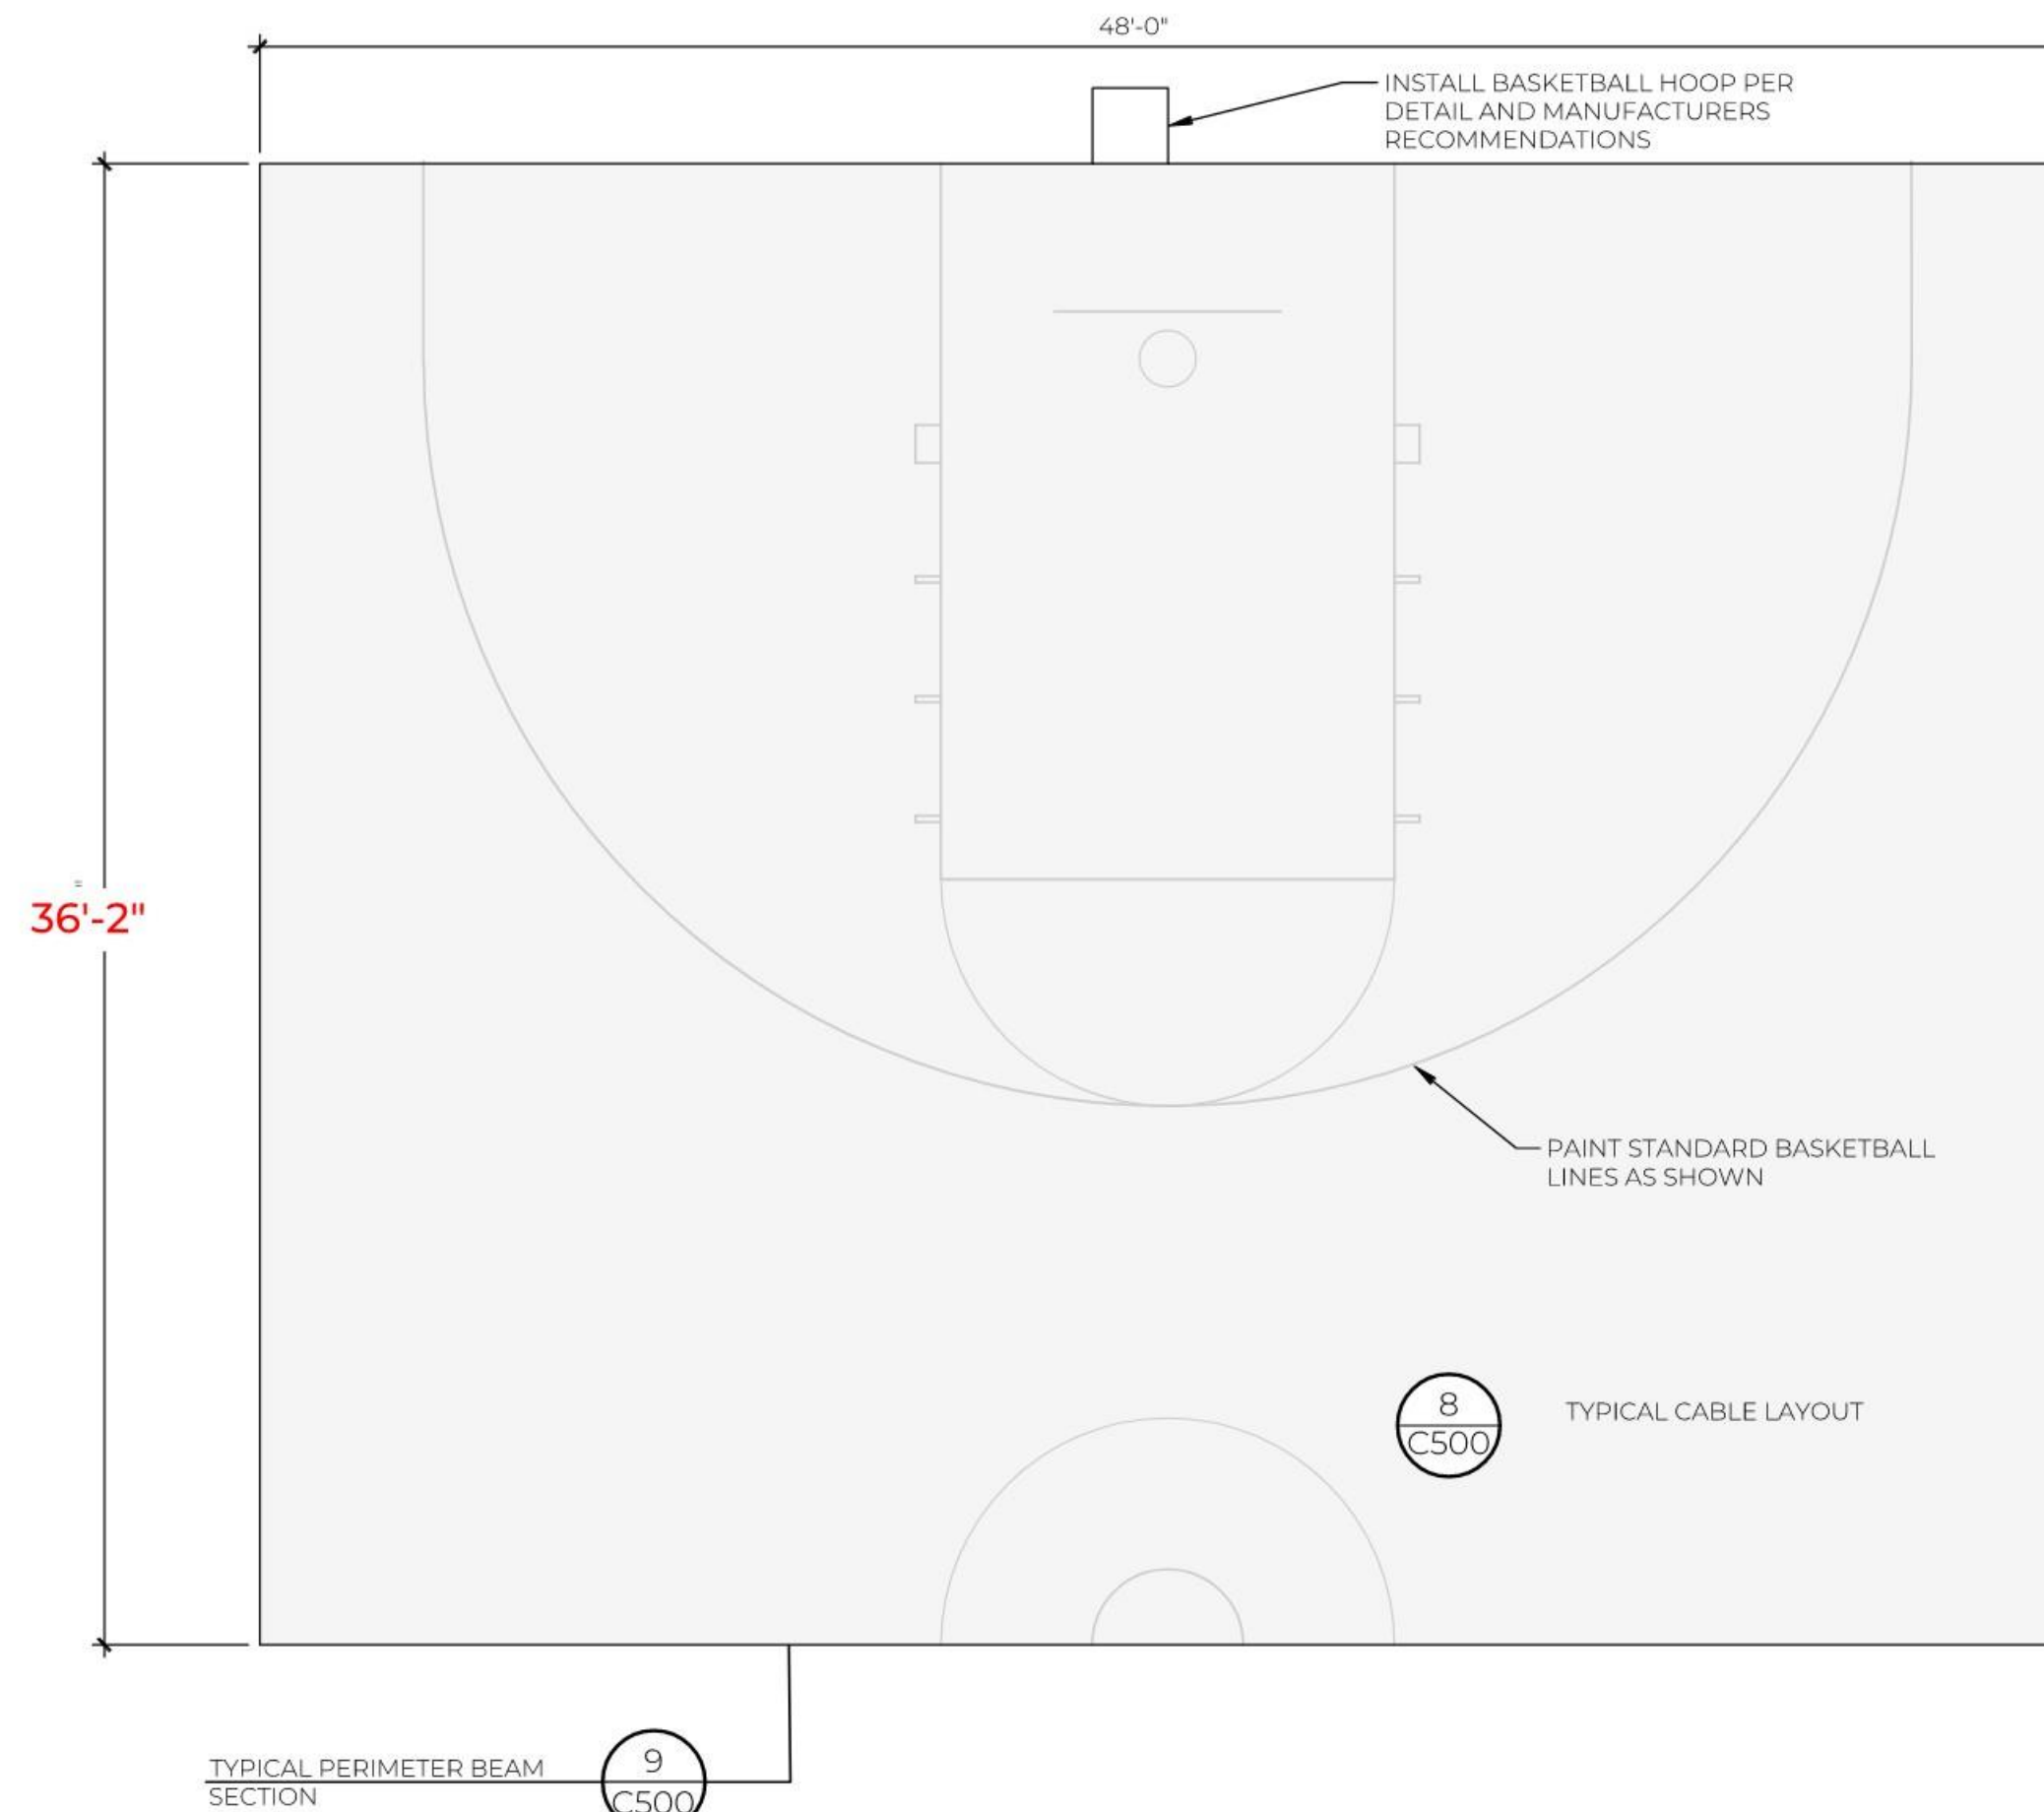

6 POST TENSION BASKETBALL COURT LAYOUT PLAN


1" = 5'

P-PA-LEH2-113

5 POST TENSION PICKLEBALL COURT LAYOUT

1" = 5'

P-PA-LEH2-112

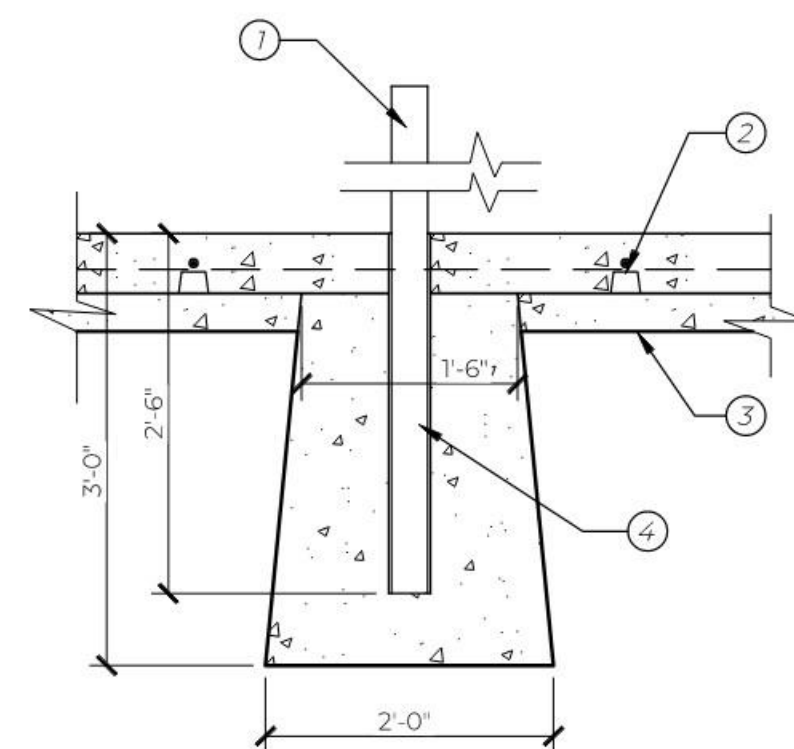


- 1 STANDARD NET POST
- 2 2" CHAIR AT EVERY CABLE CROSSING
- 3 TOP OF ROUGH GRADE
- 4 REMOVABLE NET POST SET IN GALVANIZED STEEL PIPE SLEEVE

7 TYPICAL NET POST FOUNDATION

3/4" = 1'-0"

P-PA-LEH2-24

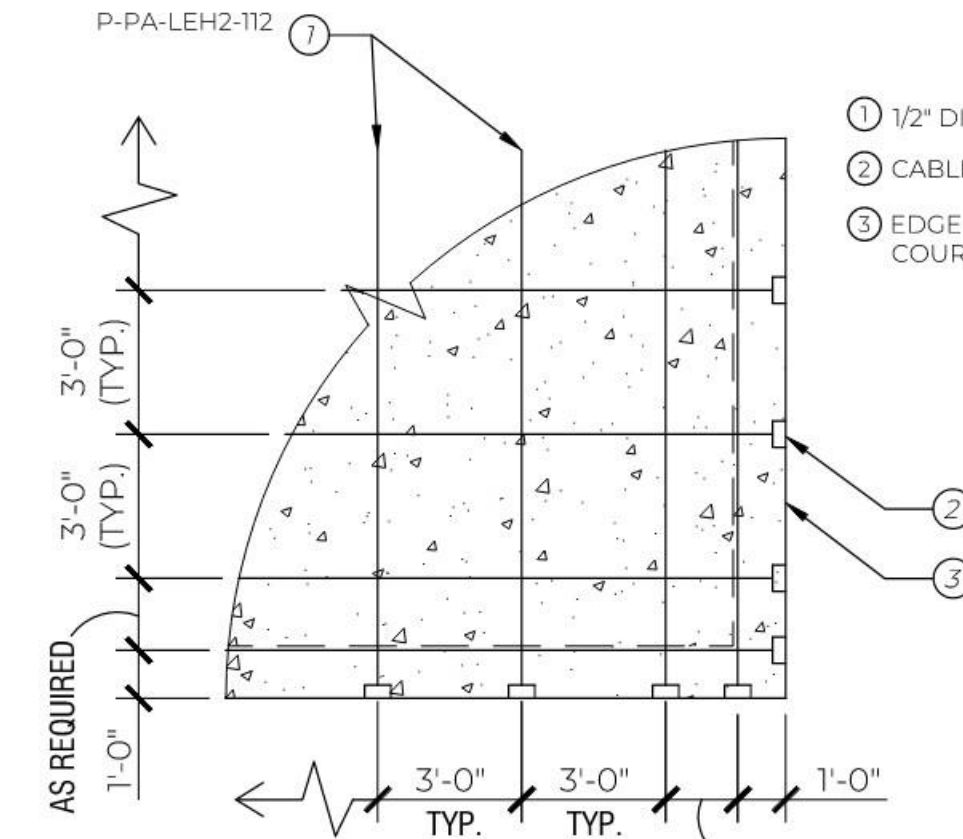


- 1 1/2" DIAMETER CIRCLES
- 2 CABLE ANCHOR, TYP.
- 3 EDGE OF TENNIS COURT SLAB

8 TYPICAL CABLE LAYOUT

1/4" = 1'-0"

P-PA-LEH2-25

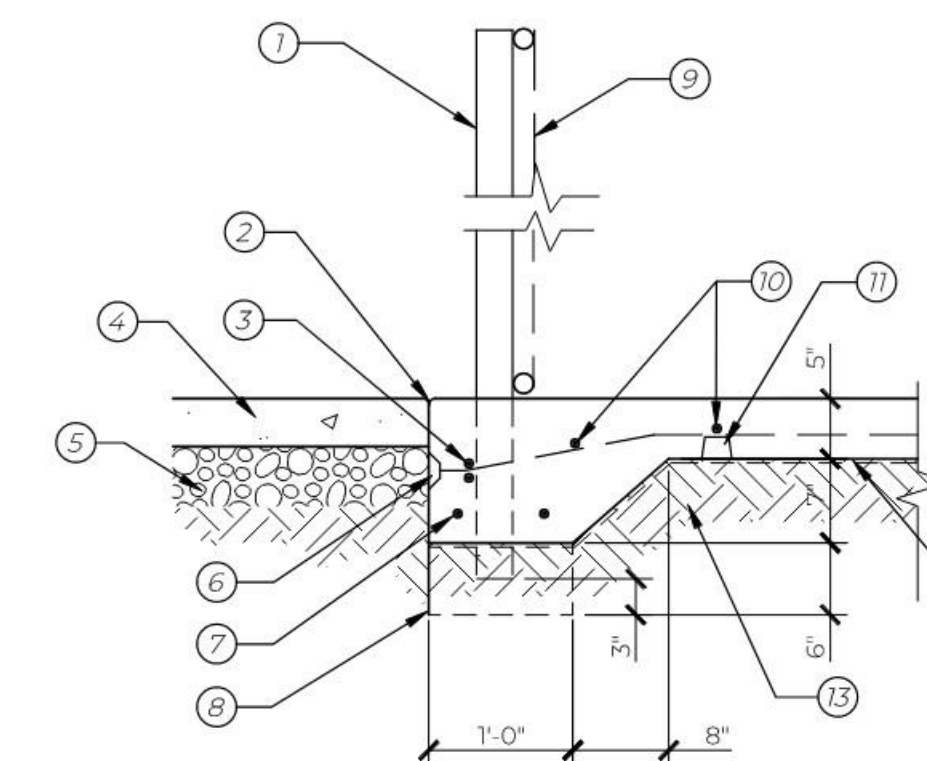


- 1 CHAIN LINK FENCE POSTS BEYOND MAXIMUM SPACING 10'-0" O.C.
- 2 1/2" RADIUS
- 3 #4 REBAR CONTINUOUS TIED IN AT ANCHOR ABOVE & BELOW
- 4 CONCRETE WALK
- 5 4" COMPACTED BASE
- 6 FLUSH CONCRETE MORTAR PATCH ALL CABLE ANCHORS AFTER FINAL TIGHTENING
- 7 (2) #4 CONTINUOUS WITH 2" CLEAR
- 8 FENCE POST FOUNDATION BEYOND SEE FENCING SPECIFICATIONS
- 9 PLACE FABRIC ON THE COURT SIDE OF POSTS
- 10 1/2" DIAMETER CABLES
- 11 2" CHAIR AT EVERY CABLE CROSSING
- 12 TWO LAYERS 6 MIL APPROVED POLYETHYLENE VAPOR BARRIER
- 13 4" COMPACTED UNTREATED BASE COURSE LAYER OVER COMPACTED SUBGRADE

9 TYPICAL PERIMETER BEAM SECTION

3/4" = 1'-0"


P-PA-LEH2-26



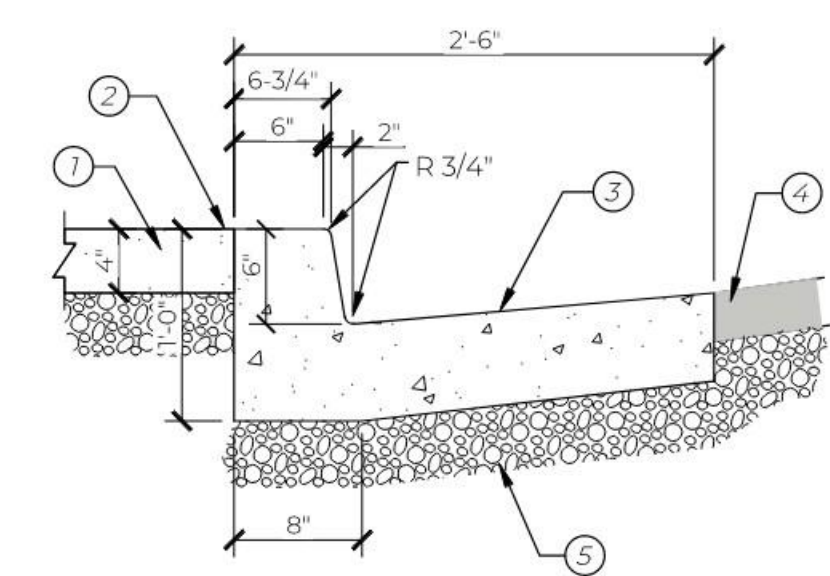


- 1 CONCRETE WALK
- 2 ONE LAYER BUILDING FELT PAPER EXPANSION JOINT
- 3 CONCRETE CURB AND GUTTER
- 4 ASPHALT
- 5 COMPACTED GRAVEL

1 STANDARD CURB & GUTTER
1" = 1'-0"
P-PA-LEH2-21

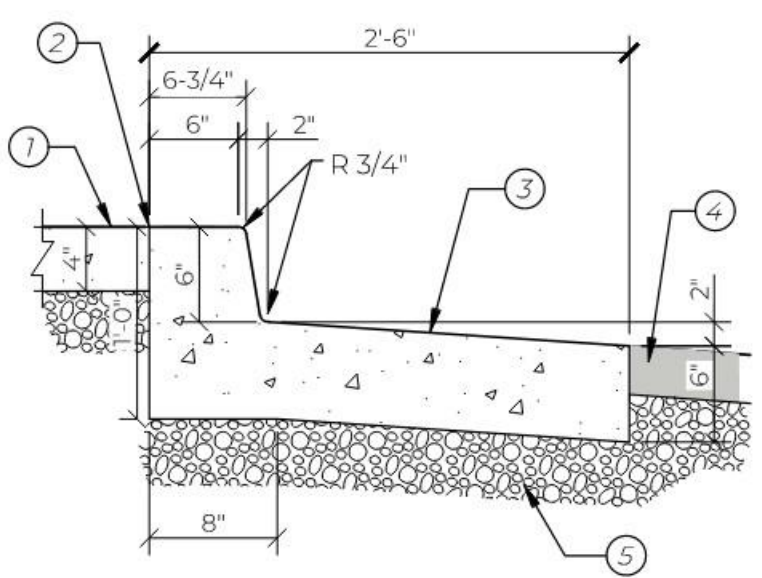

- 1 CONCRETE WALK
- 2 ONE LAYER BUILDING FELT PAPER EXPANSION JOINT
- 3 CONCRETE CURB AND GUTTER
- 4 ASPHALT
- 5 COMPACTED GRAVEL


2 INVERTED CURB & GUTTER
1" = 1'-0"
P-PA-LEH2-60

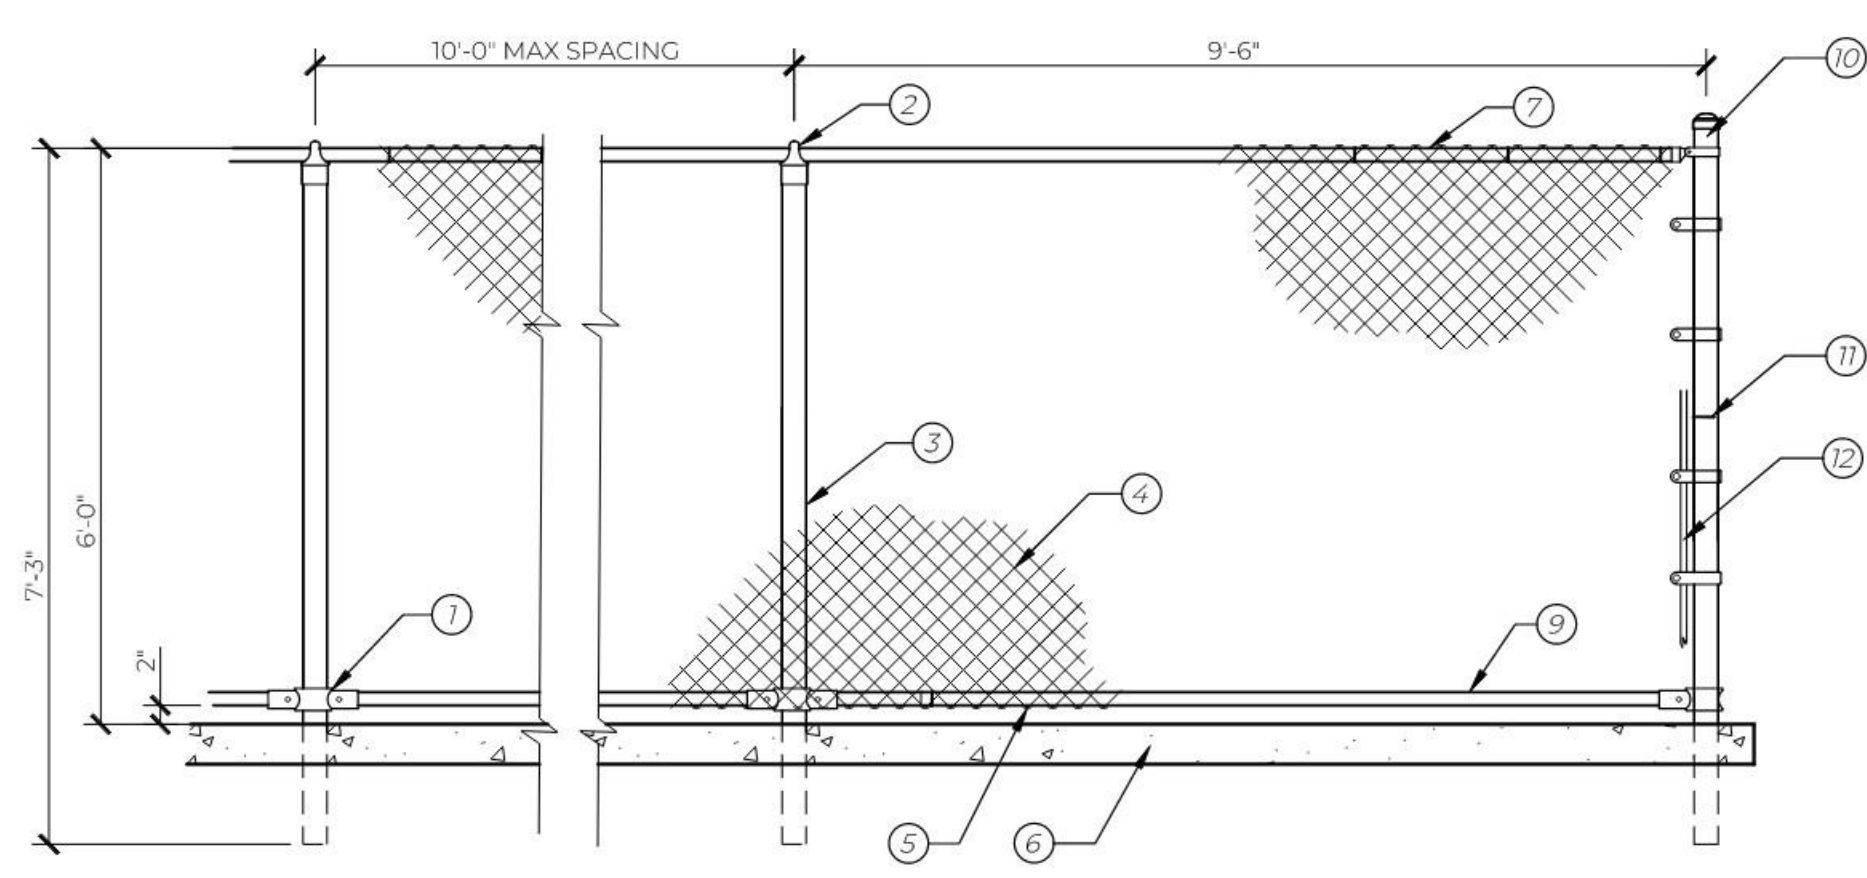


- 1 BOULEVARD CLAMP
- 2 LOOP CAP
- 3 LINE POST
- 4 FENCE FABRIC
- 5 BOTTOM SELVAGE KNUCKLED
- 6 SEE POST TENSION CONCRETE DETAILS
- 7 TOP RAIL, 1-5/8" O.D.
- 8 MIDDLE RAIL, 1-5/8" O.D.
- 9 BOTTOM RAIL, 1-5/8" O.D.
- 10 ROUND END AND CORNER POST WIRE TIE
- 11 TENSION BAR

3 PICKLEBALL COURT FENCE
1/2" = 1'-0"
P-PA-LEH2-27

NOTE: ALL FENCING TO BE BLACK VINYL COATED

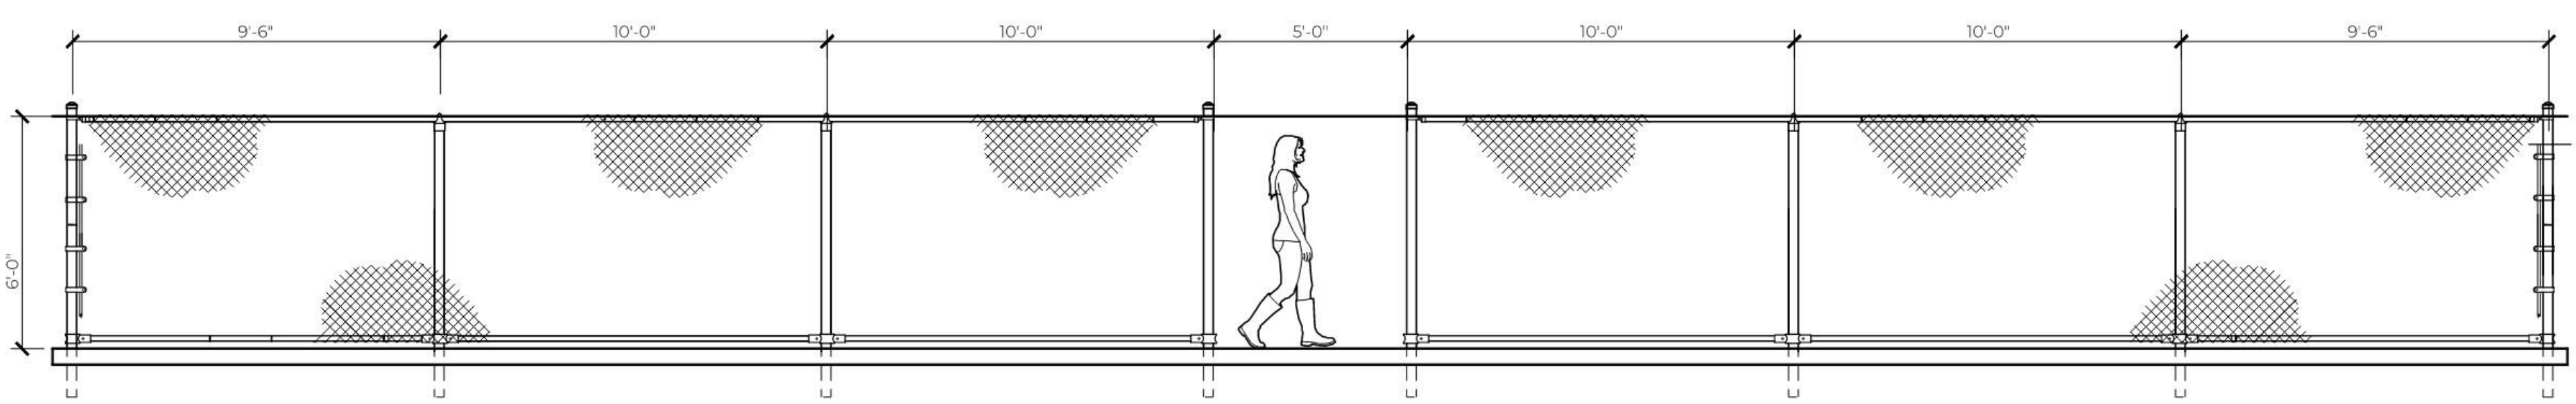


4 PICKLEBALL INSIDE AND OUTSIDE FENCE
1" = 4'-0"

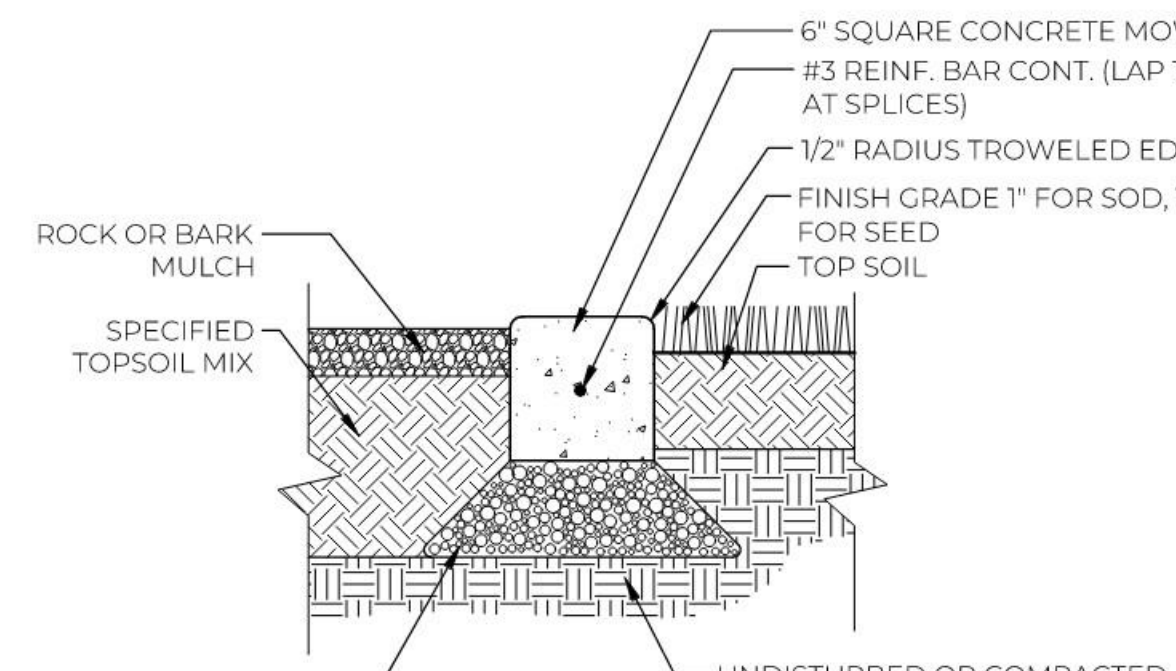


NOTE: PROVIDE CONSTRUCTION OR CONTROL JOINTS AT 5' O.C. MAX.


5 CONCRETE MOWSTRIP
1 1/2" = 1'-0"
P-PA-LEH2-30

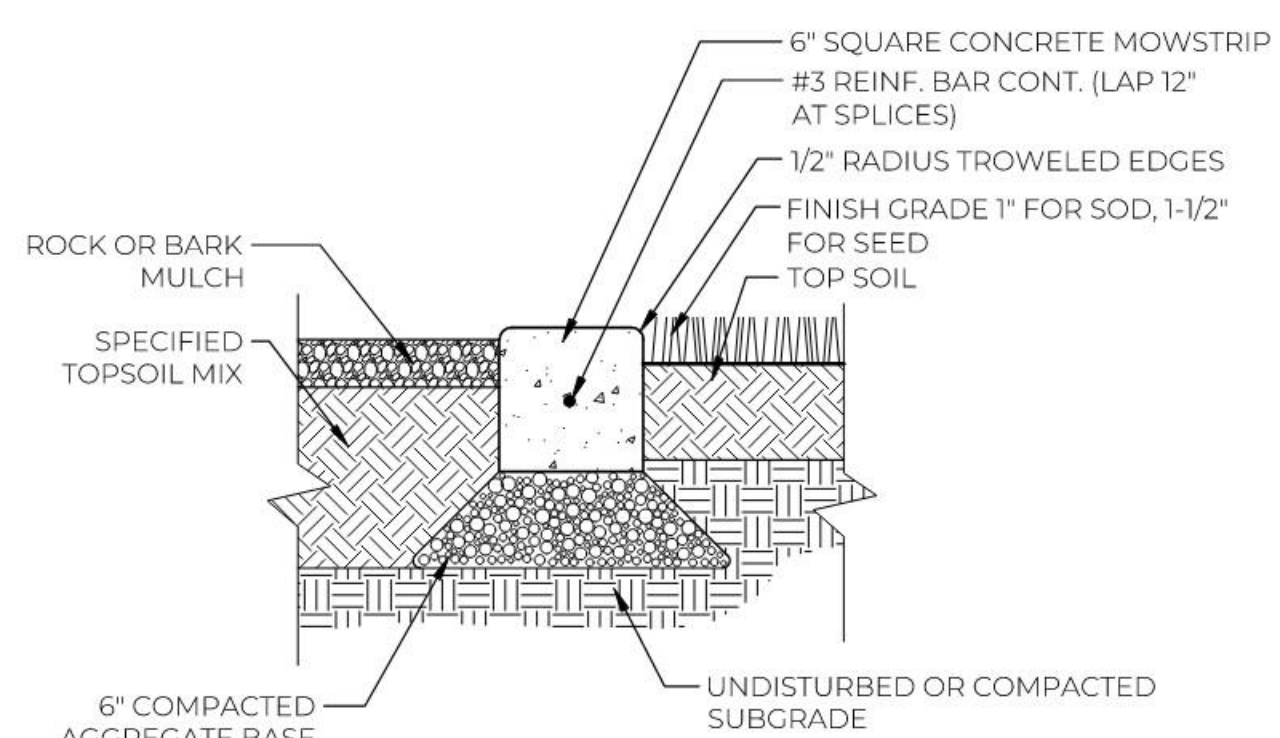

6 CONCRETE MOWSTRIP
1 1/2" = 1'-0"
P-PA-LEH2-33

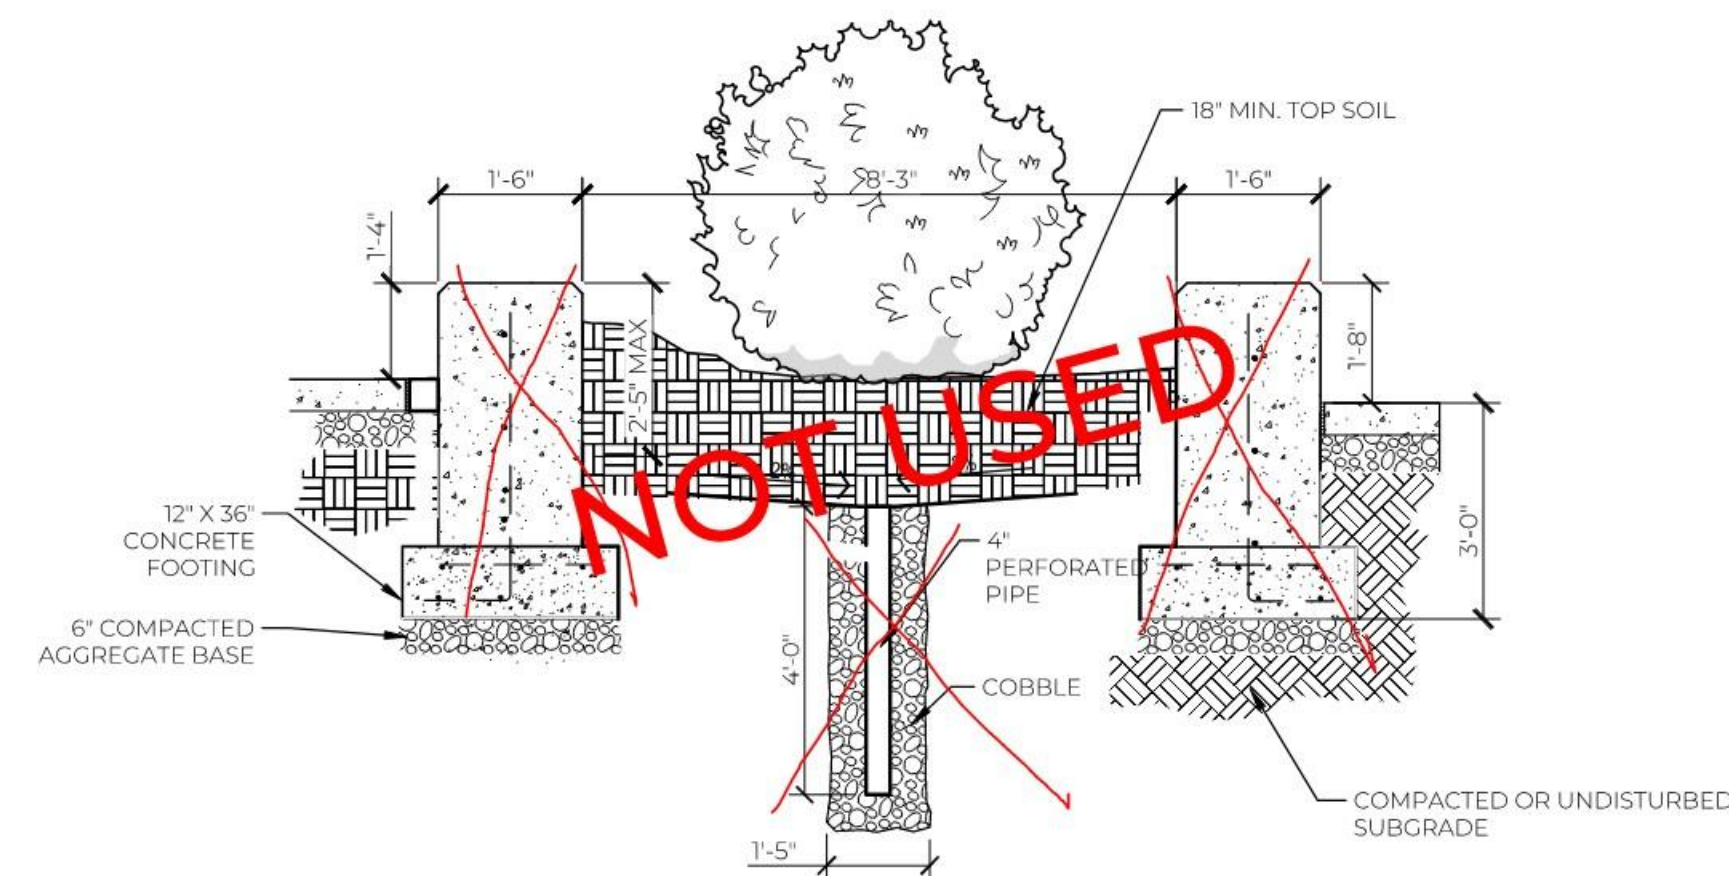


7 CONCRETE PLANTER DRAINAGE
3/8" = 1'-0"
P-PA-LEH2-37

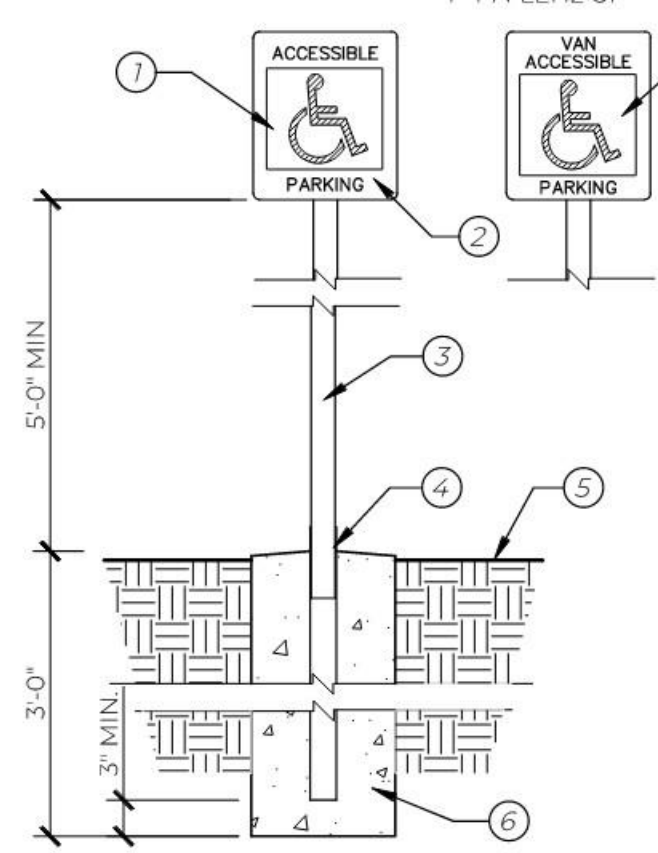


8 ADA SIGN
3/4" = 1'-0"
P-PA-LEH2-29

- 1 REFLECTORIZED LETTERING AND SYMBOL
- 2 12" X 14" X 1/16" ALUMINUM WITH 1" MINIMUM WHITE SILK SCREENED LETTER AND SYMBOL ON BLUE BACKGROUND
- 3 2" SQUARE GALVANIZED STEEL TUBE UNISTRUT OR APPROVED EQUAL
- 4 TELESAR ANCHOR SYSTEM OR APPROVED EQUAL
- 5 GRADE OF PAVING OR LANDSCAPE. SEE PLAN
- 6 12" DIA. CONCRETE FOOTING
- 7 VAN ACCESSIBLE SIGN AT STALLS ADJACENT TO 8'-6" WIDE ACCESSIBLE AISLES

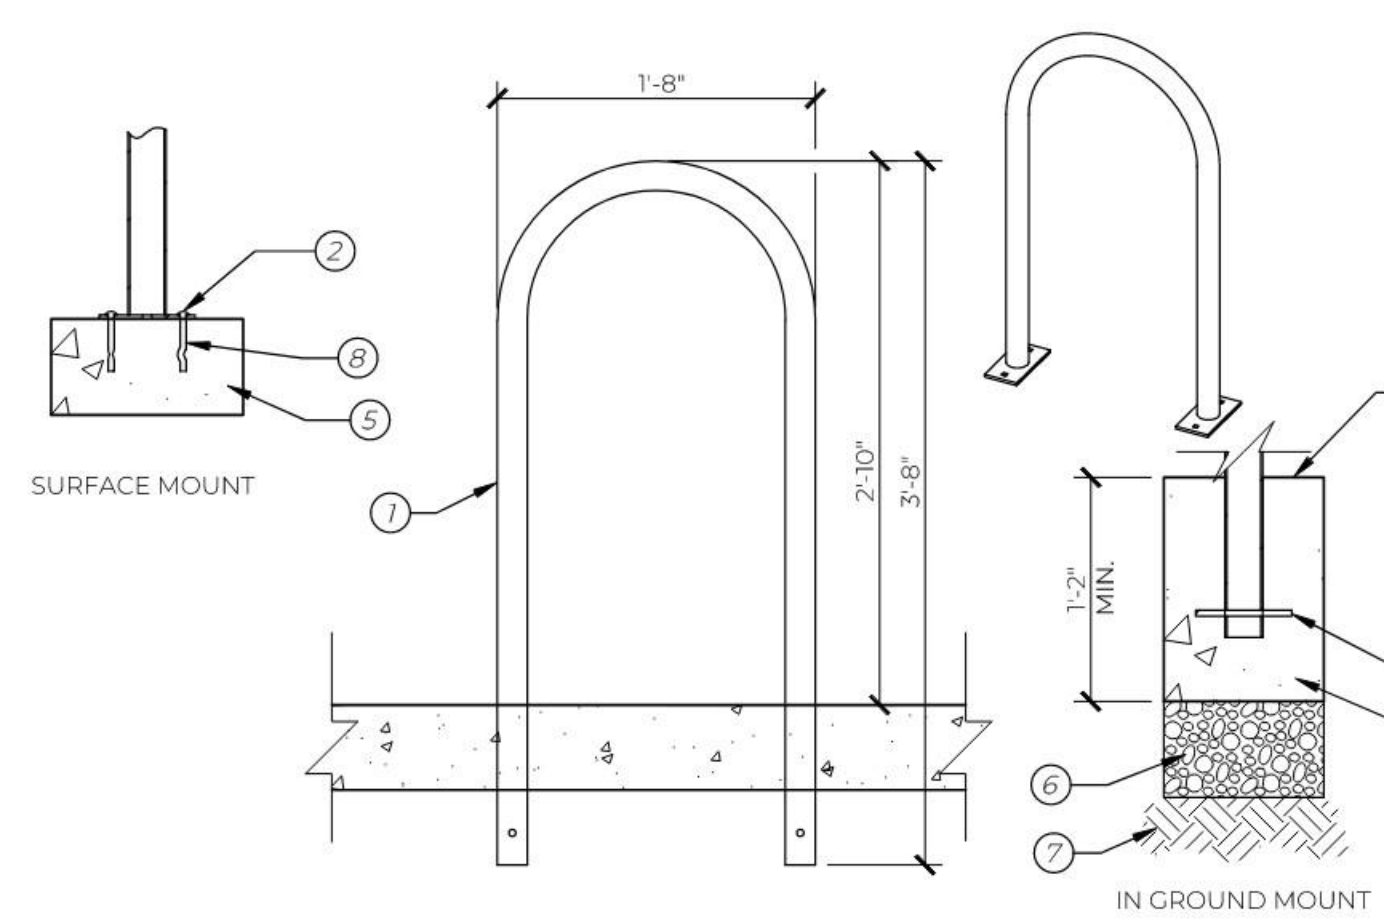

9 MADRAX ORION "U" BIKE RACK
1" = 1'-0"
P-PA-LEH2-22


- 1 17/8" STEEL TUBING
 - 2 1/4" X 3" X 6" STEEL PLATE WITH 2 EACH 7/16" DIA. MOUNTING HOLES
 - 3 GRADE
 - 4 3/8" ANCHOR ROD THROUGH HOLE (INCLUDED BY MADRAX)
 - 5 CONCRETE
 - 6 AGGREGATE BASE
 - 7 COMPACTED SUBGRADE
 - 8 SPIKE
- NOTES:
1. USE MADRAX ORION "U" BIKE RACK OR APPROVED EQUAL.
2. INSTALL BIKE RACKS ACCORDING TO MANUFACTURER'S SPECIFICATIONS.
3. ARCHITECT AND OWNER TO SELECT FINISH, SEE MANUFACTURER'S SPECIFICATIONS.
4. SEE SITE PLANS FOR LOCATION.

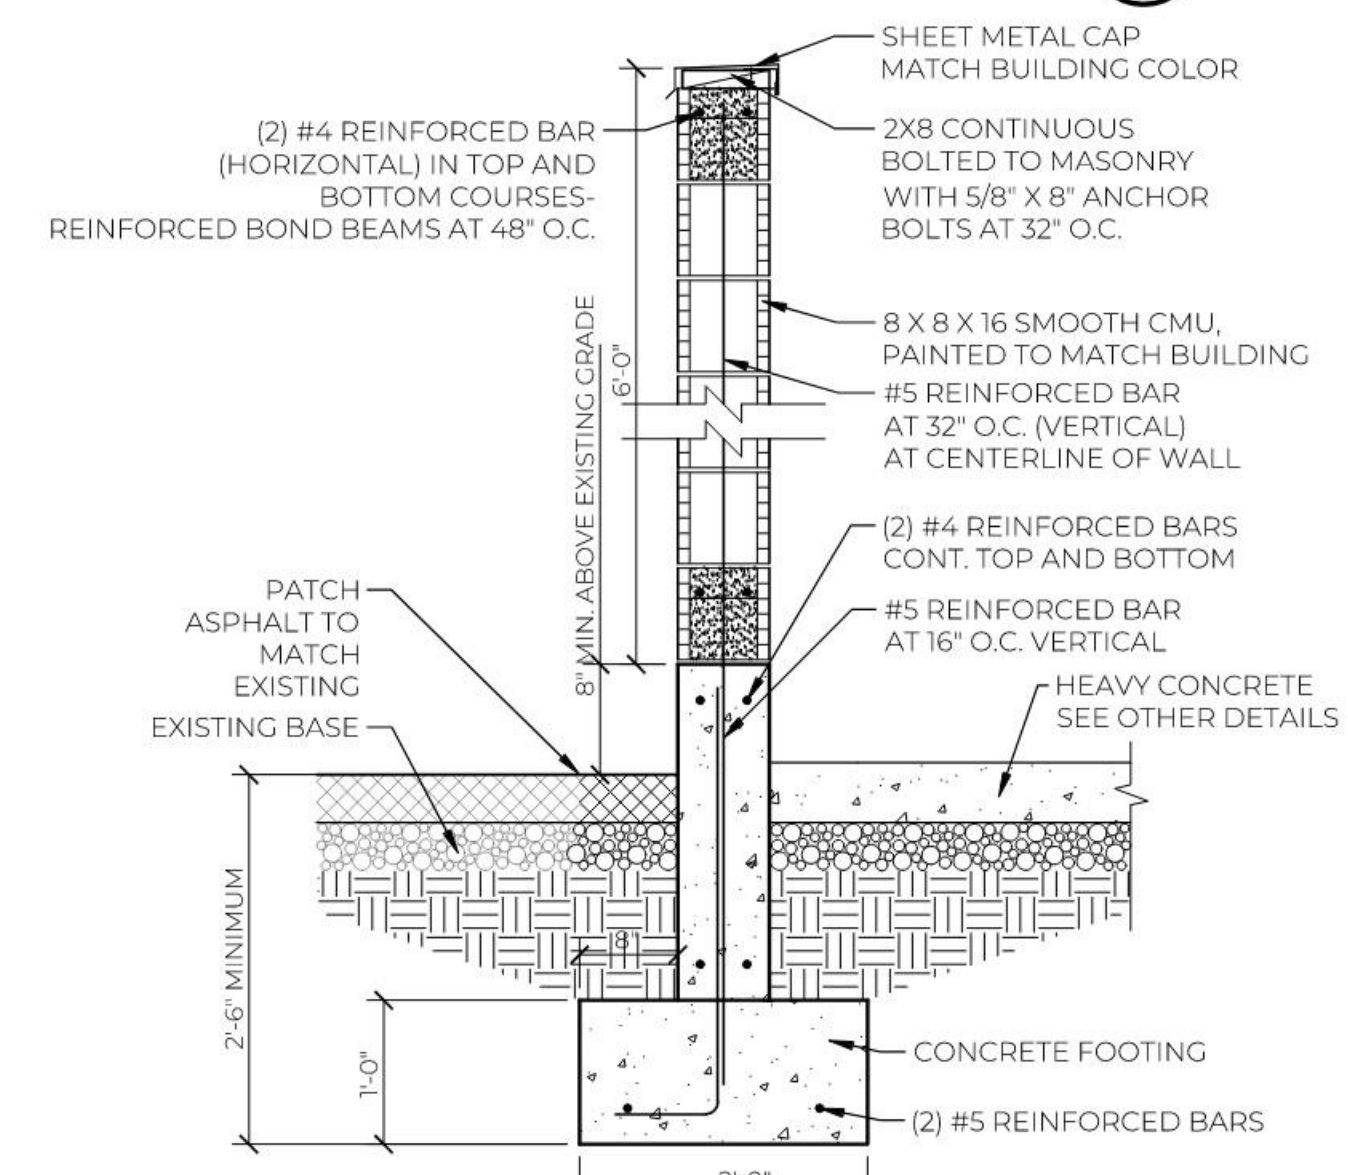

10 CMU DUMPSTER SCREEN WALL
3/4" = 1'-0"
P-PA-LEH2-50



Approved Construction Plans
03/18/2026

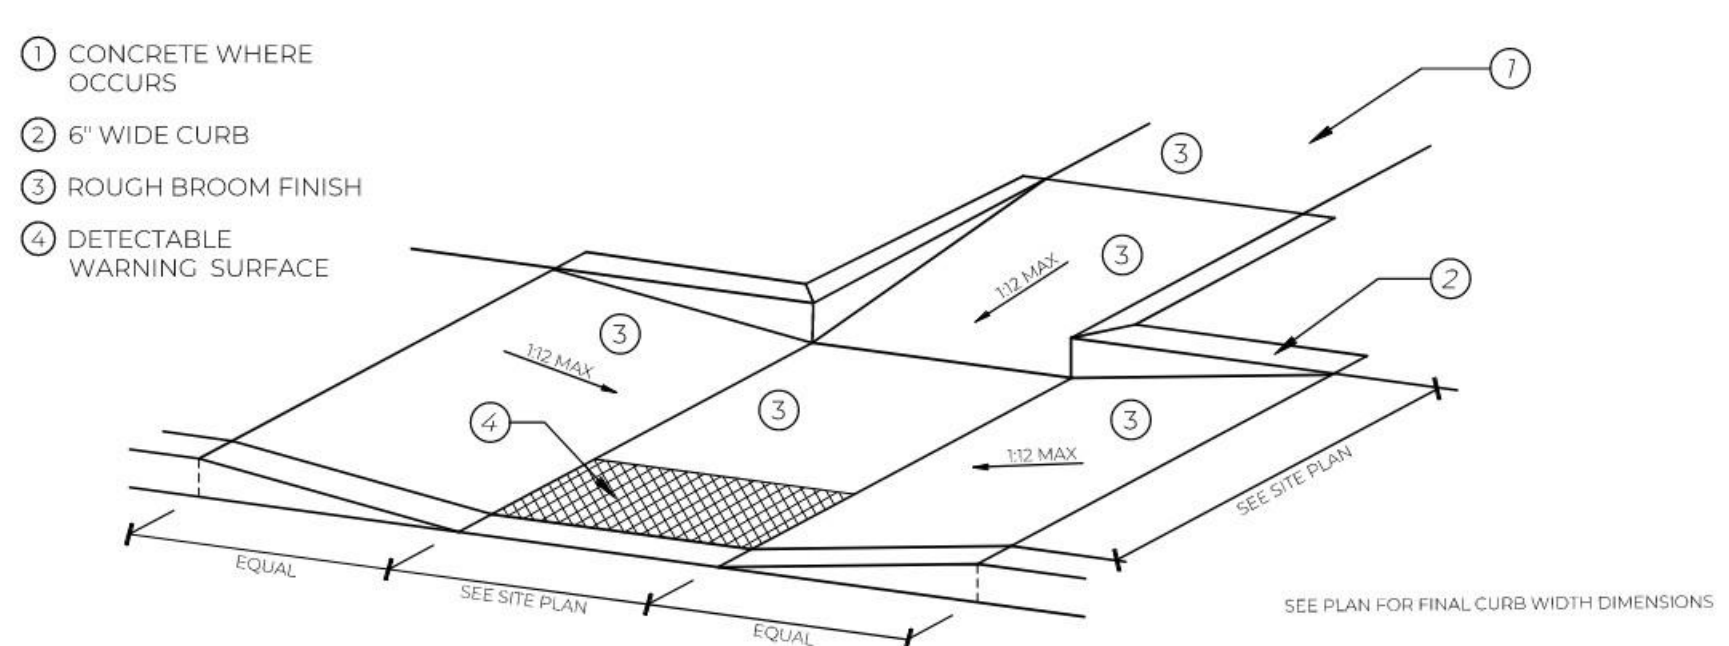

11 PARALLEL COMBINATION CURB RAMP
3/8" = 1'-0"
P-PA-LEH2-75




SITE DETAILS			
TITLE	PROJECT	CLIENT	ADDRESS
	LAKEVIEW PARK	LEHI CITY	4675 N AUTUMN VIEW DRIVE, LEHI, UT 84043

REVISIONS		
NO.	DATE	DESCRIPTION


LEHI CITY
DATE: 01-26-2026
JOB NUMBER: 80020
CHECKED BY: HISLOP

SHEET
C501


ALL DRAWINGS, SPECIFICATIONS, DESIGNS AND IDEAS REPRESENTED HEREIN ARE AND SHALL REMAIN THE PROPERTY OF THE DESIGNER. NO PART THEREOF SHALL BE COPIED AND/OR DISCLOSED TO OTHERS OR USED IN CONNECTION WITH ANY OTHER PROJECT OTHER THAN THE SPECIFIC PROJECT FOR WHICH THEY HAVE BEEN PREPARED WITHOUT THE WRITTEN CONSENT OF THE DESIGNER. WRITTEN DIMENSIONS OF THESE DRAWINGS SHALL HAVE PRECEDENCE OVER SCALED DIMENSIONS. CONTRACTORS SHALL VERIFY AND BE RESPONSIBLE FOR ALL DIMENSIONS AND CONDITIONS ON THE JOB. NOTIFY PRIME LANDSCAPE ARCHITECTURE, LLC. OF ANY VARIATIONS FROM THE DIMENSIONS AND CONDITIONS SHOWN BY THEIR DRAWINGS. COPYRIGHT 2025 PRIME LANDSCAPE ARCHITECTURE, LLC.

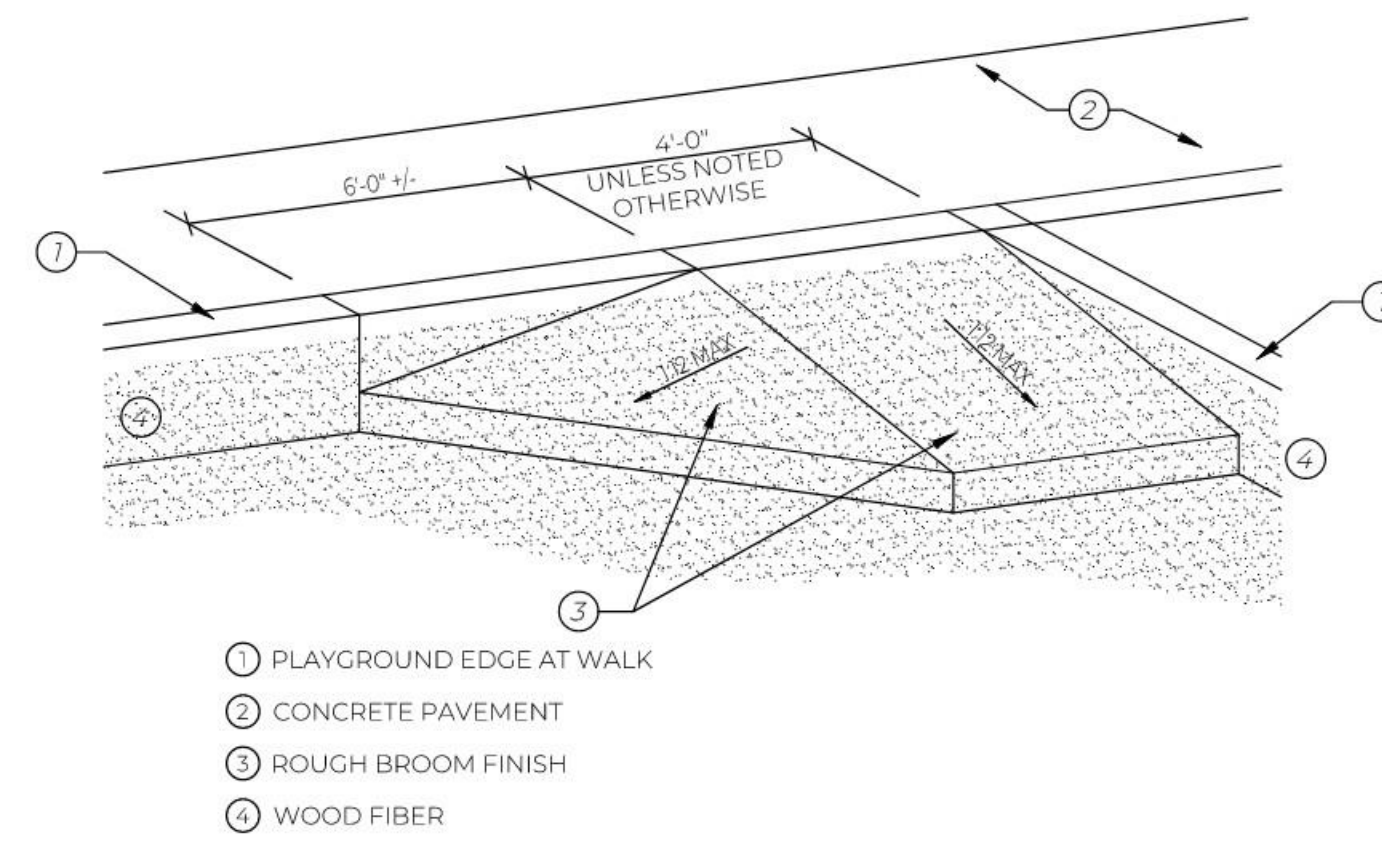

- 1 SEE PLAYGROUND EDGE AT WALK DETAIL
- 2 POURED IN PLACE SYSTEM BY OTHERS
- 3 (4) #4 BAR CONT. STEEL REINFORCEMENT
- 4 COMPACTED SUB-GRADE
- 5 4" LAYER OF 3/4" MINUS IRREGULAR STONE WITH FINES COMPACTED TO 95% IN 2" WATERED LIFTS

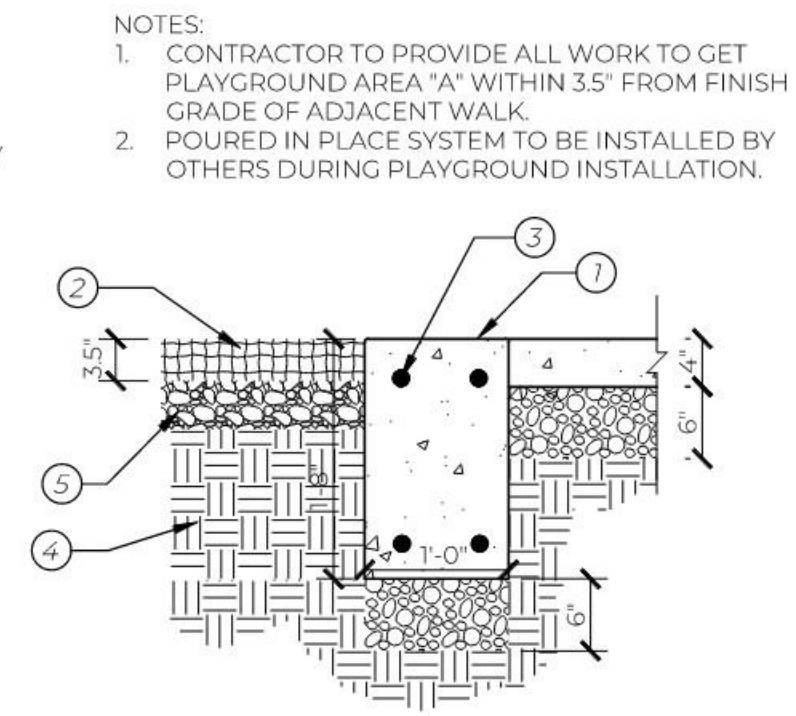

PLAYGROUND AREA "A"

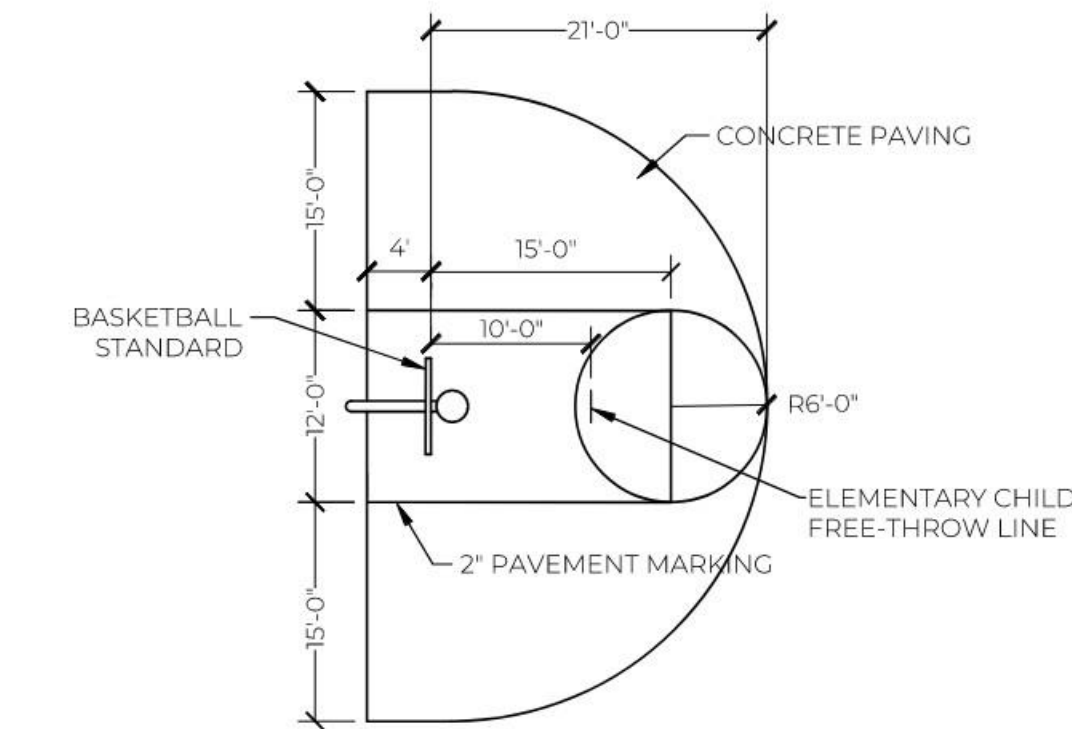


- NOTES:
- 1. ALL DIMENSIONS AT STRIPED AREAS ARE TO CENTERLINE OF THE STRIPE.
- 2. OWNER TO SELECT LINE COLOR

1 PLAYGROUND RAMP
3/8" = 1'-0"
P-PA-LEH2-85


2 PLAYGROUND AREA WORK
3/4" = 1'-0"
P-PA-LEH2-79

3 BASKETBALL COURT PAINTED LINES
NTS
P-PA-LEH2-87

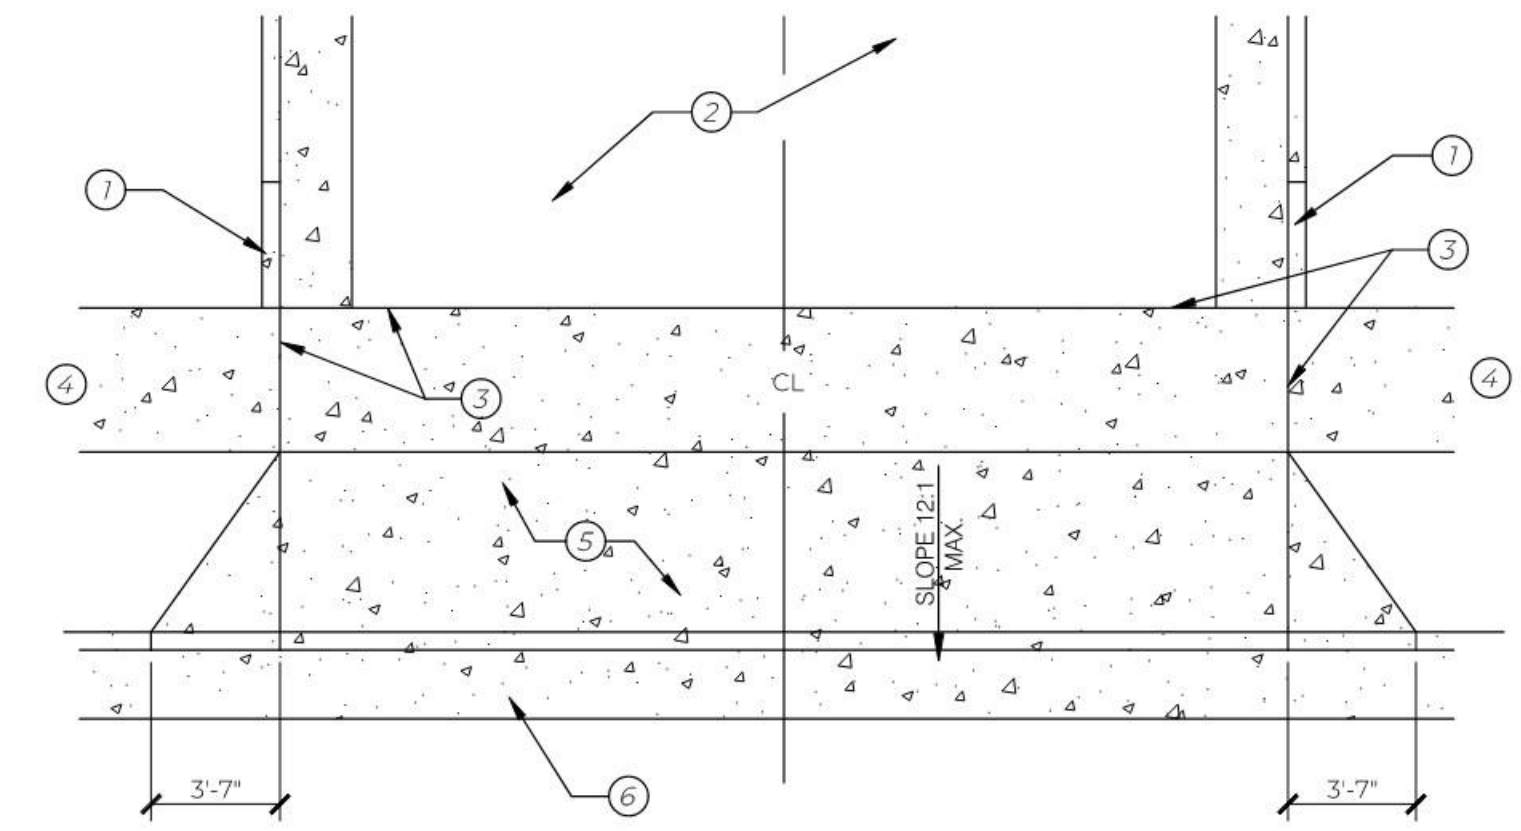


- 1 TAPER CURB
- 2 HOT-MIX ASPHALT PAVING
- 3 EXPANSION JOINT
- 4 CONCRETE WALK
- 5 CONCRETE APRON
- 6 CURB & GUTTER

4 DRIVE APPROACH - PLAN VIEW
3/16" = 1'-0"
P-PA-LEH2-77

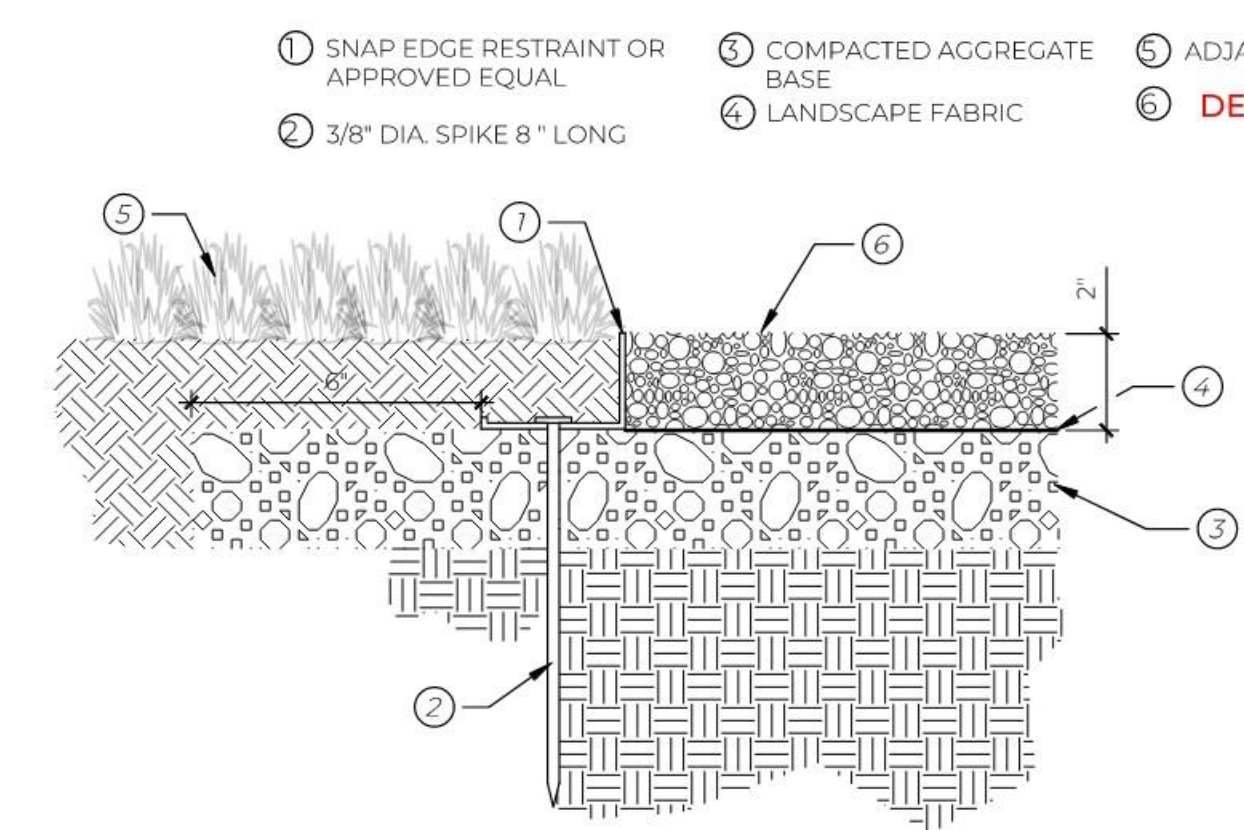



- NOTES:
- 1. EXTEND TRAIL BASE SIX INCHES BEYOND SNAP EDGE RESTRAINT BOTH SIDES.
- 2. KEEP TRAIL CLEAN FROM TOPSOIL DURING ADJACENT LANDSCAPE INSTALLATION & HYDROSEED APPLICATION IF DONE PRIOR TO TRAIL INSTALL.

5 GRAVEL TRAIL & EDGING
3' = 1'-0"
P-PA-LEH2-69

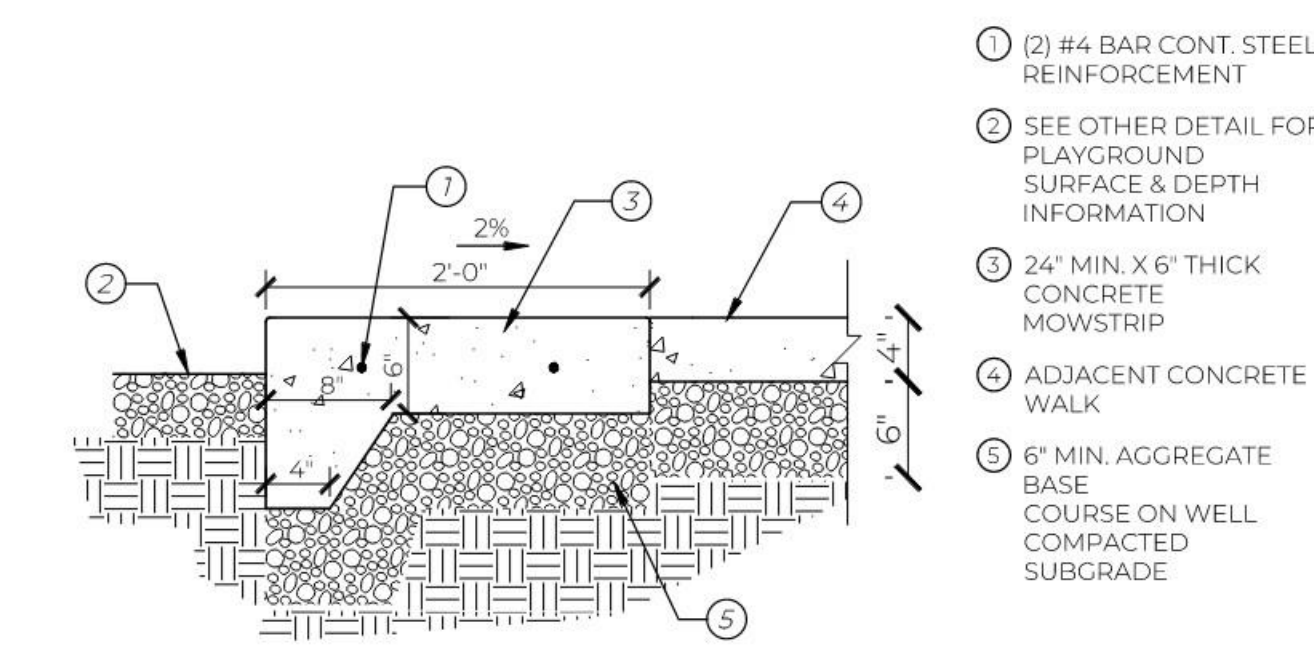

- 1 (2) #4 BAR CONT. STEEL REINFORCEMENT
- 2 SEE OTHER DETAIL FOR PLAYGROUND SURFACE & DEPTH INFORMATION
- 3 24" MIN. X 6" THICK CONCRETE MOWSTRIP
- 4 ADJACENT CONCRETE WALK
- 5 6" MIN. AGGREGATE BASE COURSE ON WELL COMPACTED SUBGRADE


6 THICKENED EDGE MOWSTRIP AT PLAYGROUND
1" = 1'-0"
P-PA-LEH2-68

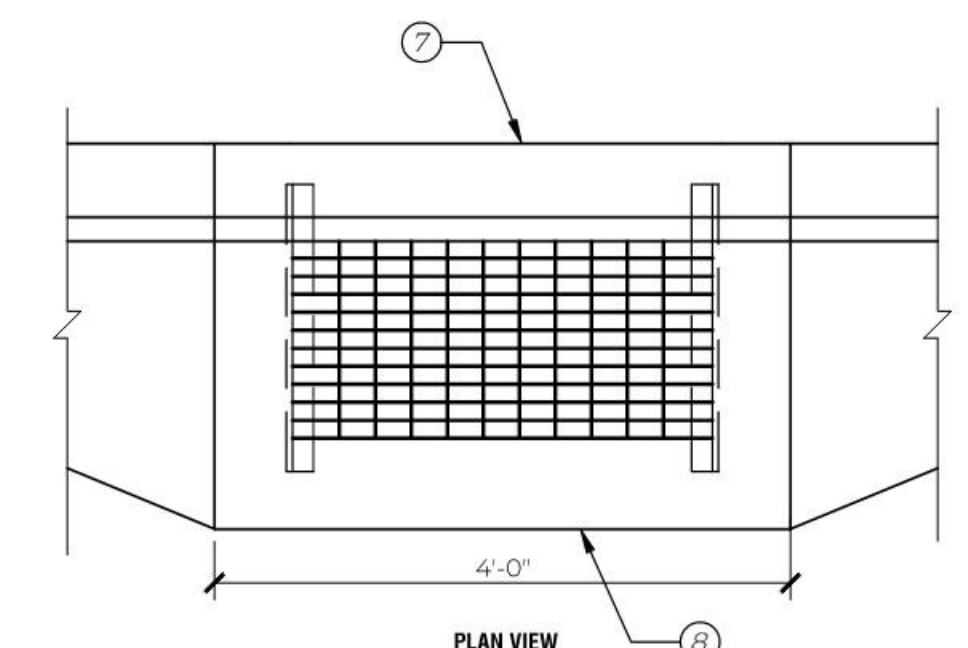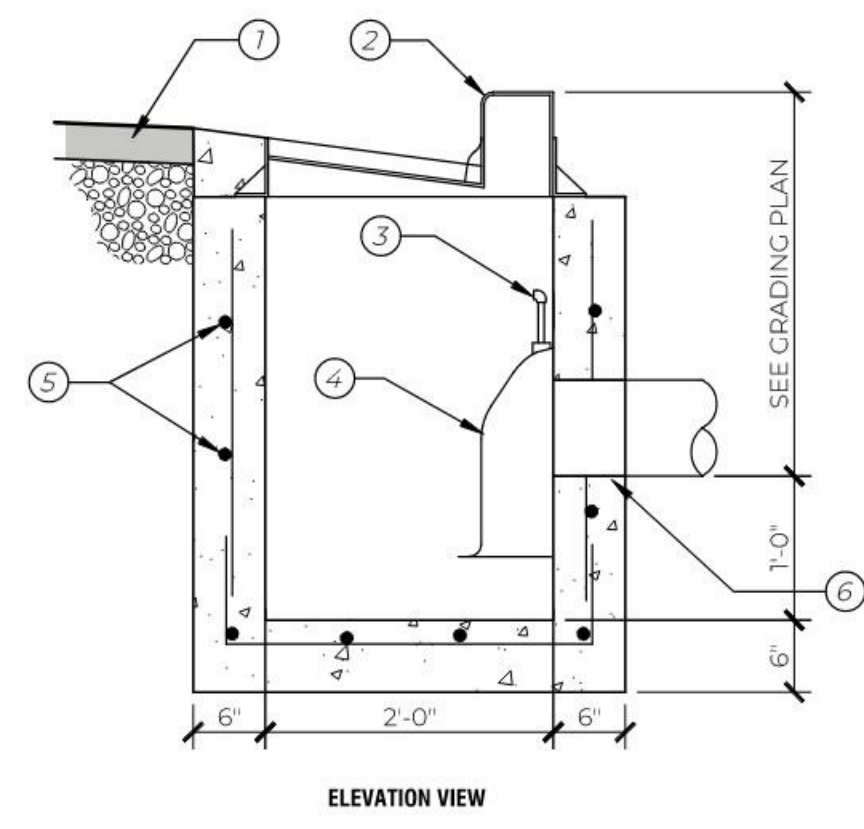

- 1 ASPHALT PAVING AND BASE COURSES
- 2 CURB INLET HOOD
- 3 ANTI-SIPHON DEVICE
- 4 'SNOUT' OIL AND DEBRIS STOP
- 5 #4 BARS AT +/- 12" O.C.
- 6 STORM DRAIN PIPE - SEE GRADING PLAN FOR SIZE AND
- 7 EDGE OF CURB
- 8 CURB BOX


- NOTES:
- 1. PROVIDE SNOUT AT LOCATION SHOWN ON PLAN
- 2. ALL GRATES SHALL BE HS-20 RATED
- 3. BICYCLE SAFE REQUIRED.

7 CATCH BASIN W/ HOOD
3/4" = 1'-0"
P-PA-LEH2-66

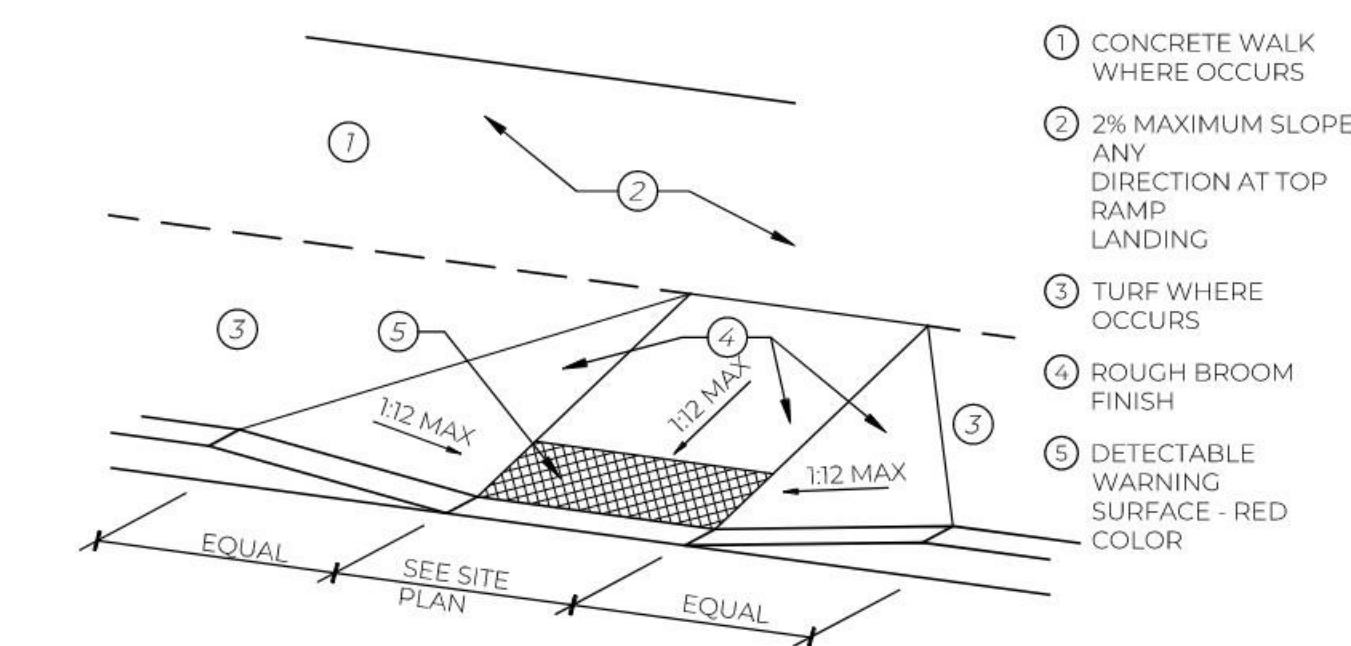


- 1 CONCRETE WALK WHERE OCCURS
- 2 2% MAXIMUM SLOPE ANY DIRECTION AT TOP RAMP LANDING
- 3 TURF WHERE OCCURS
- 4 ROUGH BROOM FINISH
- 5 DETECTABLE WARNING SURFACE - RED COLOR

8 PERPENDICULAR CURB RAMP
1/4" = 1'-0"
P-PA-LEH2-62

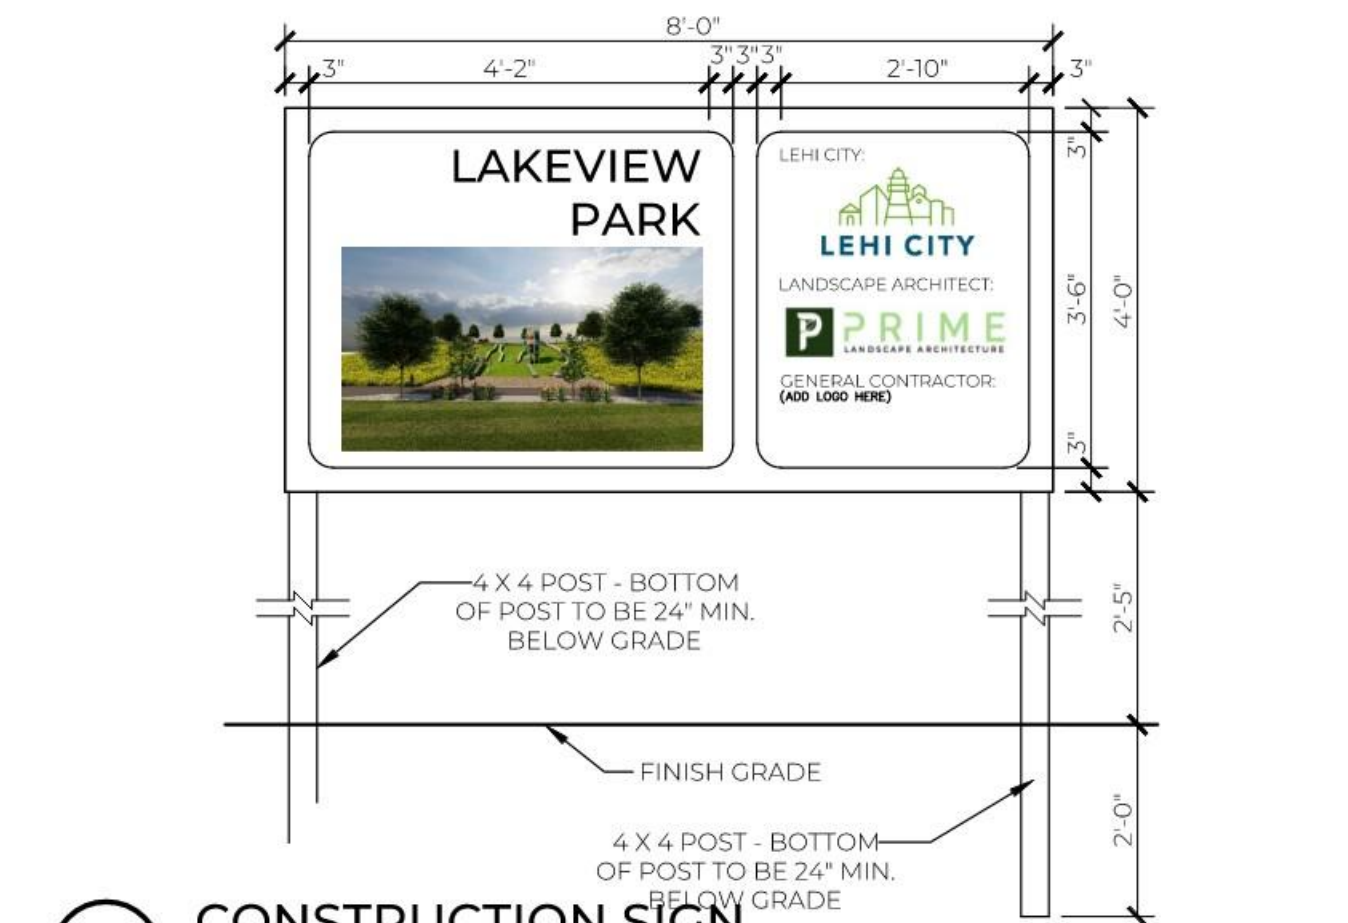

9 CONSTRUCTION SIGN
1/2" = 1'-0"
P-PA-LEH2-78

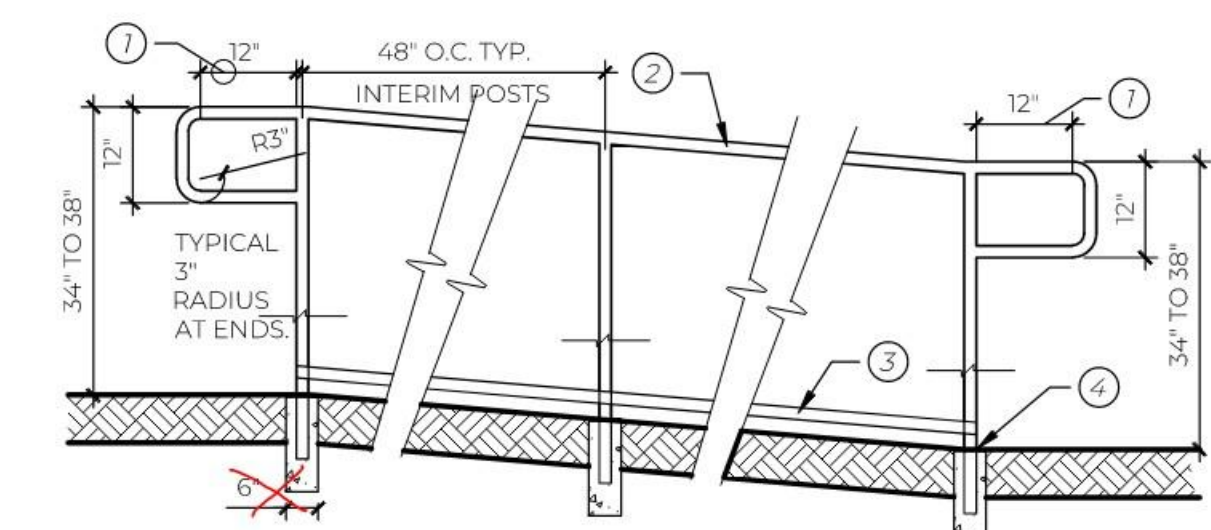

- NOTES:
- 1. EXTEND 12" MIN. LEVEL DISTANCE TO LANDING SURFACE BEFORE RETURNED. PROVIDE 90° TURN TO FOLLOW WALK ON ONE SIDE.
- 2. 1-1/2" DIAMETER SCHED 40 STEEL PIPE HANDRAIL.
- 3. 1-1/2"x1" GUIDERAIL WELD ST INSIDE OF HANDRAIL SYSTEM. CENTER OF GUIDERAIL AT 3" ABOVE FINISHED GRADE.
- 4. BASE PLATE & ANCHOR MOUNT

10 HANDRAIL AT RAMP
1/2" = 1'-0"
P-PA-LEH2-120



Approved Construction Plans
03/18/2026



SITE DETAILS			
TITLE	PROJECT	CLIENT	ADDRESS
	LAKEVIEW PARK	LEHI CITY	4675 N AUTUMN VIEW DRIVE, LEHI, UT 84043

REVISIONS		
NO.	DATE	DESCRIPTION

LEHI CITY	
DATE:	01-26-2026
JOB NUMBER:	80020
CHECKED BY:	HISLOP

SHEET
C502

ALL DRAWINGS, SPECIFICATIONS, DESIGNS AND IDEAS REPRESENTED HEREIN ARE AND SHALL REMAIN THE PROPERTY OF THE DESIGNER. NO PART THEREOF SHALL BE COPIED AND/OR DISCLOSED TO OTHERS OR USED IN CONJUNCTION WITH ANY OTHER PROJECT OTHER THAN THE SPECIFIC PROJECT FOR WHICH THEY HAVE BEEN PREPARED WITHOUT THE WRITTEN CONSENT OF THE DESIGNER. WRITTEN DIMENSIONS OF THESE DRAWINGS SHALL HAVE PRECEDENCE OVER SCALED DIMENSIONS. CONTRACTORS SHALL VERIFY AND BE RESPONSIBLE FOR ALL DIMENSIONS AND CONDITIONS ON THE JOB. NOTIFY DESIGNER OF ANY VARIATIONS FROM THE DIMENSIONS AND CONDITIONS SHOWN BY THEIR DRAWINGS. COPYRIGHT 2025 PRIME LANDSCAPE ARCHITECTURE, LLC.



4675 N AUTUMN VIEW DRIVE, LEHI, UT 84043

SITE DETAILS

TITLE	LAKEVIEW PARK
PROJECT	LAKEVIEW PARK
CLIENT	LEHI CITY
ADDRESS	4675 N AUTUMN VIEW DRIVE, LEHI, UT 84043

REVISIONS

NO.	DATE	DESCRIPTION




DATE: 01-26-2026
JOB NUMBER: 80020
CHECKED BY: HISLOP

SHEET

C503


ALL DRAWINGS, SPECIFICATIONS, DESIGNS AND IDEAS REPRESENTED HEREIN ARE AND SHALL REMAIN THE PROPERTY OF THE DESIGNER. NO PART THEREOF SHALL BE COPIED AND/OR DISCLOSED TO OTHERS OR USED IN CONJUNCTION WITH ANY OTHER PROJECT OTHER THAN THE SPECIFIC PROJECT FOR WHICH THEY HAVE BEEN PREPARED WITHOUT THE WRITTEN CONSENT OF THE DESIGNER. WRITTEN DIMENSIONS OF THESE DRAWINGS SHALL HAVE PRECEDENCE OVER SCALED DIMENSIONS. CONTRACTORS SHALL VERIFY AND BE RESPONSIBLE FOR ALL DIMENSIONS AND CONDITIONS ON THE JOB. NOTIFY DESIGNER OF ANY VARIATIONS FROM THE DIMENSIONS AND CONDITIONS SHOWN BY THEIR DRAWINGS. COPYRIGHT 2025 PRIME LANDSCAPE ARCHITECTURE, LLC.

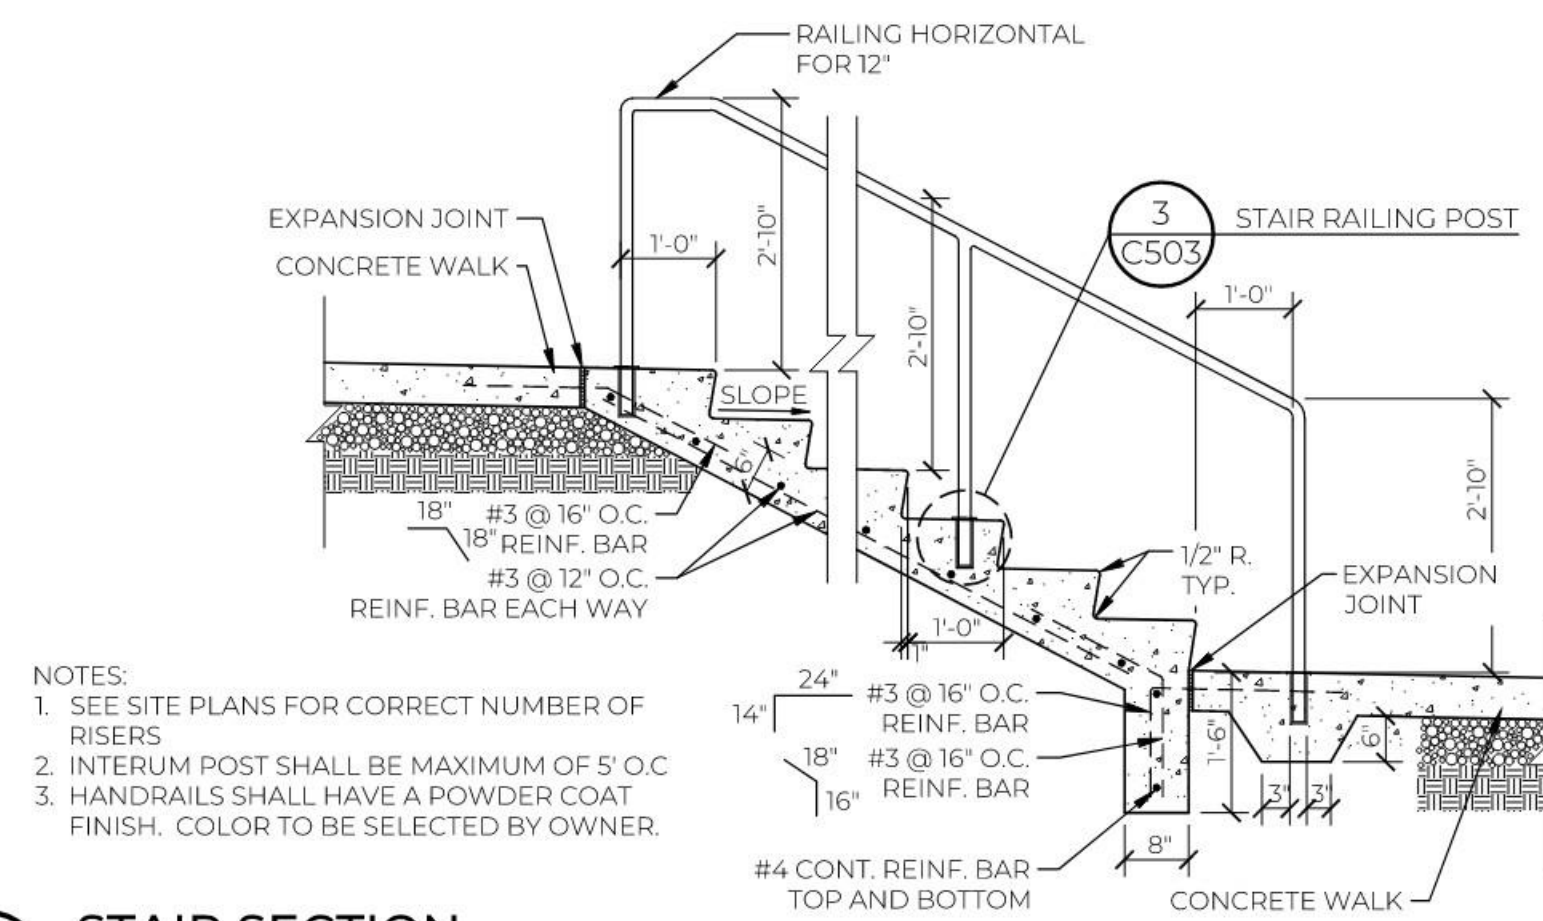

- NOTES:
1. SEE SITE PLANS FOR CORRECT NUMBER OF RISERS
 2. INTERUM POST SHALL BE MAXIMUM OF 5' O.C
 3. HANDRAILS SHALL HAVE A POWDER COAT FINISH. COLOR TO BE SELECTED BY OWNER.


1 STAIR SECTION
1/2" = 1'-0"

P-PA-LEH2-52

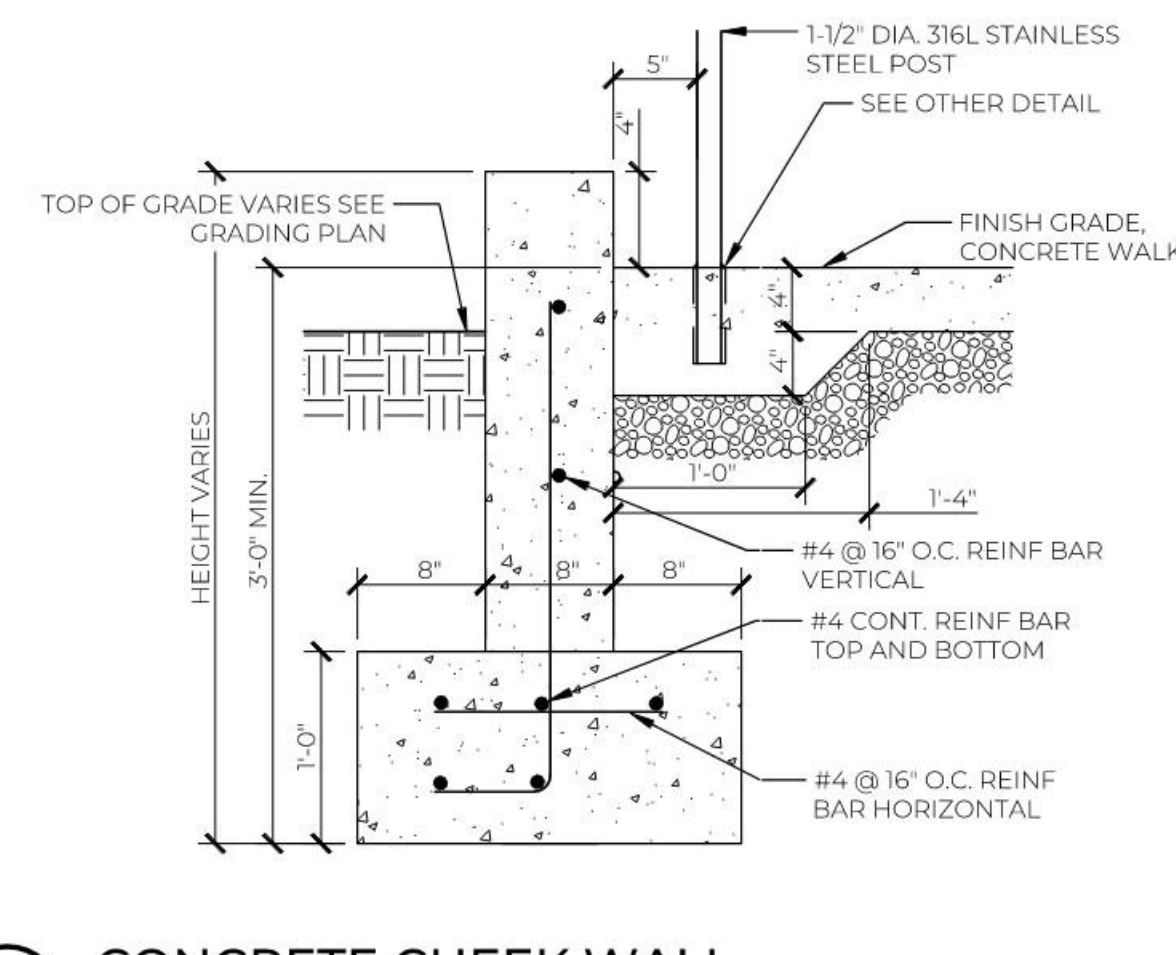


2 CONCRETE CHEEK WALL
1" = 1'-0"

P-PA-LEH2-56

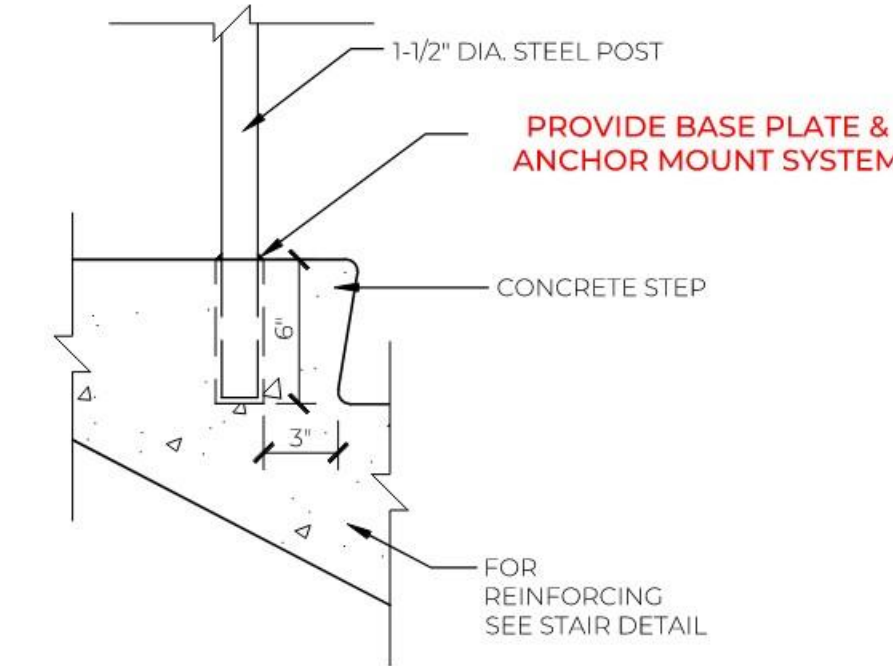


3 STAIR RAILING POST
1/8" = 1'-0"

P-PA-LEH2-57

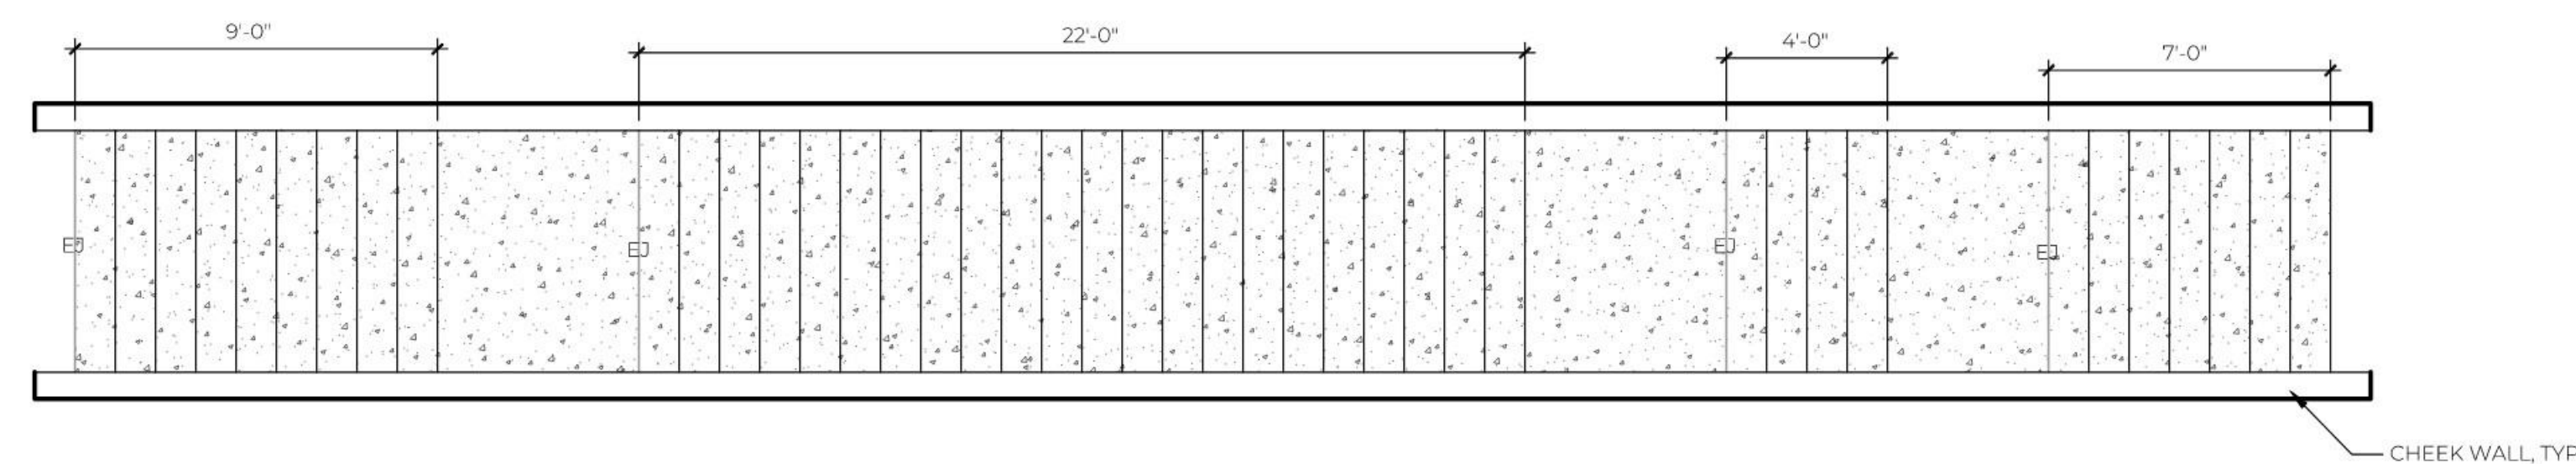

STAIRS PLAN VIEW

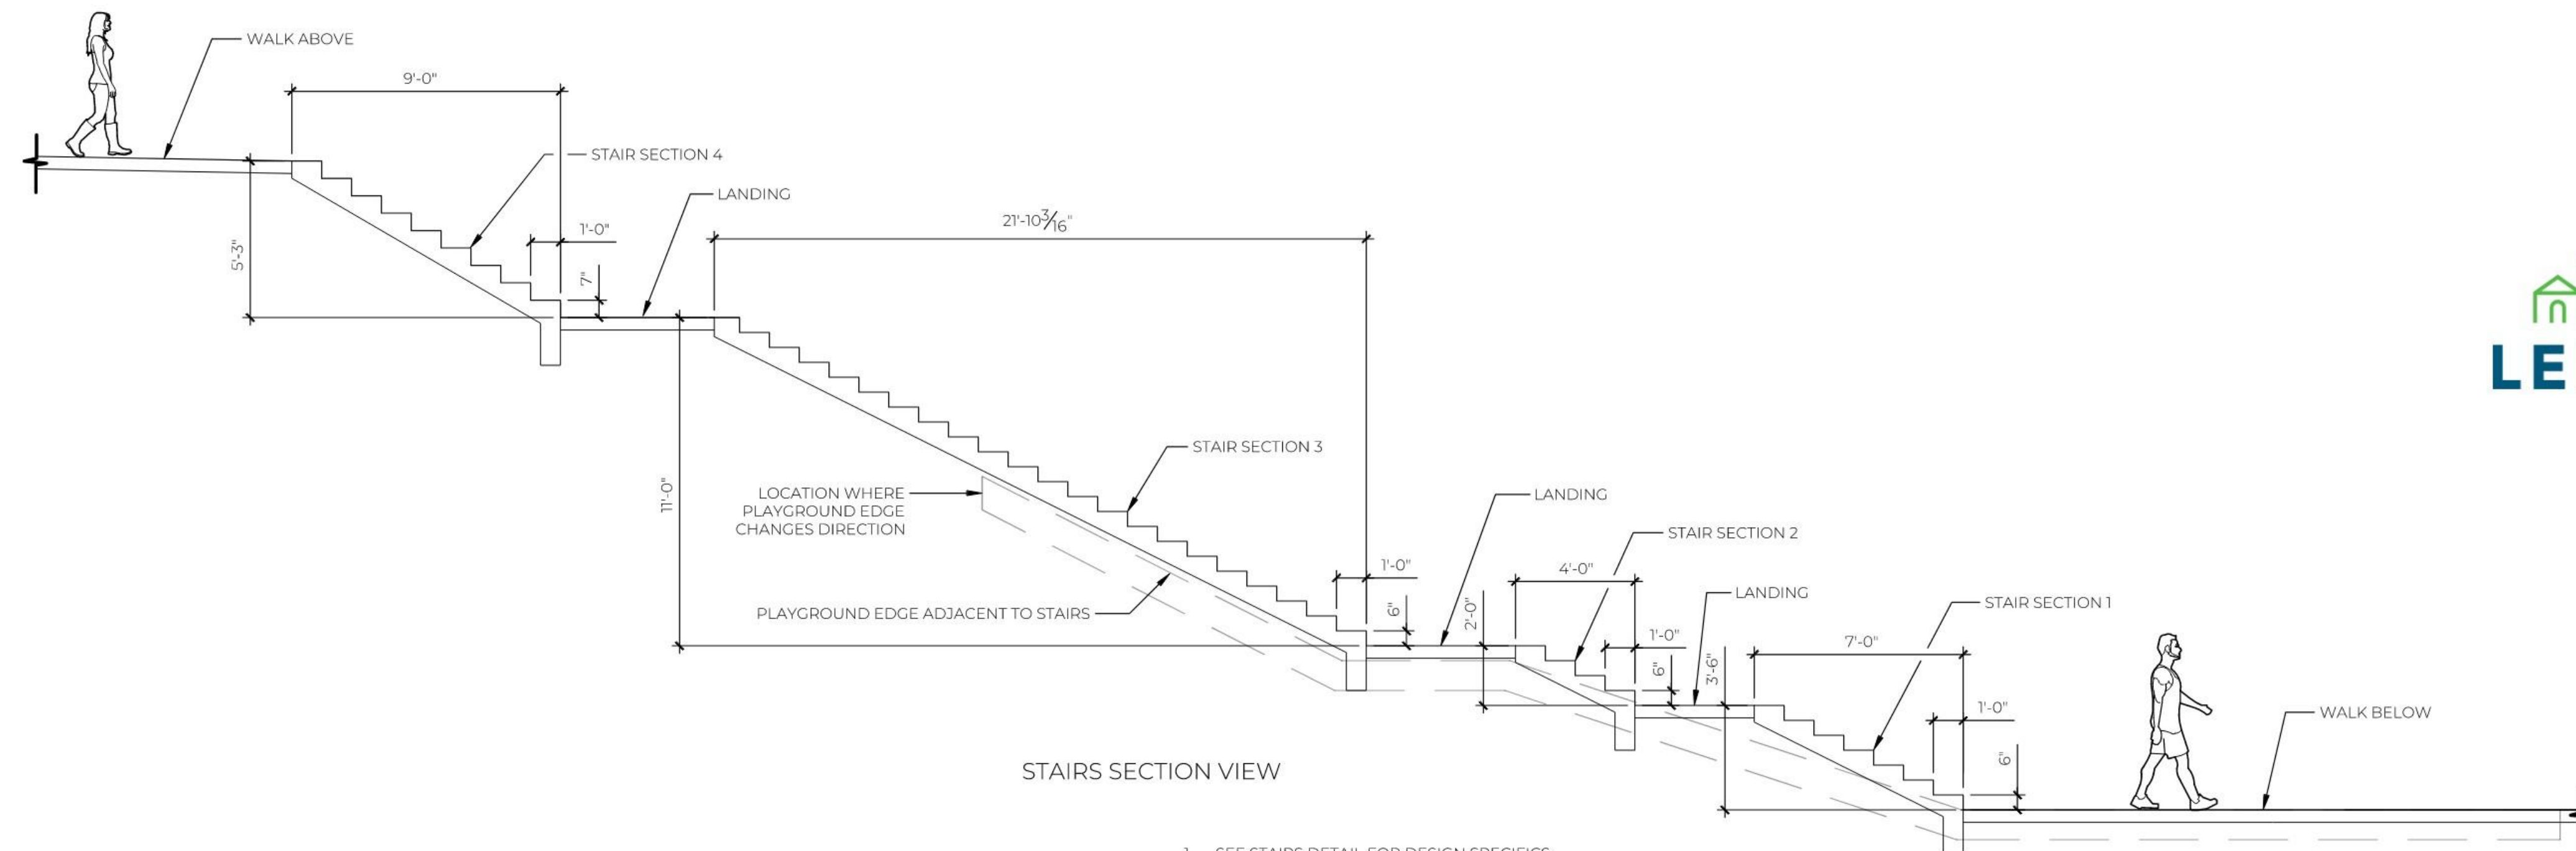

STAIRS SECTION VIEW

1. SEE STAIRS DETAIL FOR DESIGN SPECIFICS
2. HAND RAILS NOT SHOWN
3. CHEEK WALL NOT SHOWN

4 OVERALL STAIRS INFORMATION
1/4" = 1'-0"

P-PA-LEH2-119



Approved Construction Plans
03/18/2026



TITLE	PAVILION DETAILS
PROJECT	LAKEVIEW PARK
CLIENT	LEHI CITY
ADDRESS	

NO.	DATE	DESCRIPTION



DATE: 01-26-2026
JOB NUMBER: 80020
CHECKED BY: HISLOP

SHEET
C504

Approved Construction Plans
03/18/2026



GENERAL STRUCTURAL NOTES

- GENERAL**
1. Contractor shall be responsible for the design of the structure and shall not be required to provide, copy, or reproduce any drawings or specifications of the structure. The contractor shall be responsible for the design of the structure and shall not be required to provide, copy, or reproduce any drawings or specifications of the structure.
 2. General notes and typical details are provided as a supplement to the construction documents and apply where specific notes and details are not provided. Details and notes are not intended to override the provisions of the code and shall be subject to the provisions of the code.
 3. The contractor shall be responsible for the design of the structure and shall not be required to provide, copy, or reproduce any drawings or specifications of the structure.
- SOIL AND FOUNDATIONS**
1. General notes and typical details are provided as a supplement to the construction documents and apply where specific notes and details are not provided. Details and notes are not intended to override the provisions of the code and shall be subject to the provisions of the code.
 2. The contractor shall be responsible for the design of the structure and shall not be required to provide, copy, or reproduce any drawings or specifications of the structure.
- CONCRETE**
1. Concrete materials, quality control, and construction shall comply with 2021 BIC Chapter 19 and ACI 318-19.
 2. Compressive strength (minimum specified at 28 days):
 - 2.1. Footing: 4,000 psi (2021 BIC 1906.1.1) (2,500 psi used in design)
 - 2.2. Slab: 4,000 psi (2021 BIC 1906.1.1) (2,500 psi used in design)
 - 2.3. Exterior floor slab on grade: 4,000 psi
 - 2.4. Basement slab: 4,000 psi
 - 2.5. Walls: 4,000 psi (2021 BIC 1906.1.1) for R2, R3 occupancies and appurtenances; 4,000 psi for other occupancies
 3. Materials:
 - 3.1. Concrete (ASTM C150): Concrete exposed to freezing and thawing or deicing chemicals shall conform to the minimum water-cementitious material ratio and minimum compressive strength requirements of ACI 318-19 Table 19.3.1.1 & 19.3.1.2.
 - 3.2. Aggregates (ASTM C33): nominal maximum size of coarse aggregate shall not be larger than 1/5 the narrowest dimension between forms, nor 1/3 the depth of slab, nor 3/4 the minimum clear spacing between reinforcing bars or other sections, or ASTM C33-19 29.2.2.1.
 - 3.3. Water used in making concrete shall conform to ASTM C1602 (ACI 318-19 29.2.2.1).
 - 3.4. Air-entrainment shall be subject to prior approval by the registered design professional in responsible charge (ACI 318-19 29.2.2.1.1b).
 - 3.5. Concrete exposed to freezing and thawing or deicing chemicals shall be de-aired with air content indicated in ACI 318-19 Table 19.3.1.1. Tolerance on air content as indicated shall be plus/minus 1.5 percent (ACI 318-19 29.2.2.1.1b).
 4. Steel Reinforcement:
 - 4.1. Deformed bars:
 - a. #6 (ASTM A615)
 - b. #4 (ASTM A615)
 - 4.2. Welded steel fabric:
 - a. #4 (ASTM A1054)
 - b. #3 (ASTM A1054)
 - 4.3. Deformed bar anchors (DBA) (ASTM A1054):
 - a. Headed Bar Anchors (HBA) (ASTM A1054)
 - b. Deformed Bar Anchors (DBA) (ASTM A1054)
 - 4.4. All deformed bar anchors shall be free from hooks, bends, or other deformations that would reduce the bond.
 - 4.5. Reinforcement shall be accurately placed and adequately supported before concrete is placed, and shall be secured against displacement (ACI 318-19 29.2.2.1.1b).
 - 4.6. Details of reinforcement shall conform to ACI 318-19 Chapter 25.
 5. Minimum concrete cover (ACI 318-19 Table 20.2.2.1.1):
 - 5.1. Concrete cast against and exposed to earth: 3 inches
 - 5.2. Concrete exposed to earth or weather: 2 inches
 - 5.3. Concrete not exposed to earth or weather: 1.5 inches
 - 5.4. Slabs, walls, joists No. 11 bar and smaller: 1.75 inches

- DESIGN CRITERIA** Chadron Nelson Lehi Family Park Pavilion (Lehi) 130324
1. Building code: Utah Code, Title 15A
 - 1.1. Model building code: 2021 BIC
 - 1.2. Use and occupancy classification: U (Utility and miscellaneous)
 - 1.3. Risk Category: II (Not occupancy category II, III, IV)
 2. Dead loads:
 - 2.1. Roof: 15 psf (15 psf top chord, 0 psf bottom chord)
 - 2.2. Floor: 40 psf
 - 2.3. Walls: 0 psf (interior walls), 0 psf (exterior walls)
 3. Live loads:
 - 3.1. Medium (15-minute duration) rainfall intensity: 4.02 in/hr
 - 3.2. Medium (60-minute duration) rainfall intensity: 1.27 in/hr
 4. Wind loads:
 - 4.1. Ground snow load, P_g : 35 psf (elevation 4730 ft)
 - 4.2. Exposure factor, C_e : 1
 - 4.3. Thermal factor, C_t : 1.2
 - 4.4. Snow importance factor, I_s : 1
 - 4.5. Flat roof snow load, P_f : 20 psf
 - 4.6. Roof slope factor, C_d : 0
 5. Earthquake design data:
 - 5.1. Mapped acceleration parameters:
 - 5.1.1. Uniform, Longitudinal: 0.412, -0.11, 0.42
 - 5.1.2. MCE short period: $S_s = 1.28$, $S_{D1} = 0.85$
 - 5.1.3. MCE 10-sec period: $S_1 = 0.46$, $S_{D1} = 0.57$
 - 5.2. Seismic design category: D
 - 5.3. Seismic importance factor, I_p : 1
 - 5.4. Seismic structural system: C (reinforced column systems detailed)
 - 5.5. Seismic force-resisting system: CMF
 - 5.6. Response modification factor:
 - 6.6.1. System overstrength factor: $R = 1.25$
 - 6.6.2. System redundancy factor: $\Omega = 1.25$
 - 6.6.3. Seismic response coefficient: $C_d = 1.25$
 - 6.6.4. Equivalent Lateral Force Procedure: $C_u = 0.68$
 - 6.6.5. Seismic base shear (SRF): $V = 2056$ k
 7. Wind design data:
 - 7.1. Exposure category: C
 - 7.2. Basic design wind speed, V : 105 mph
 - 7.3. Components and cladding pressure: 21 psf (end), 17 psf (parallel), 81 psf (sides), 51 psf (roof)
 - 7.4. Internal pressure coeff., G_c : 0
 8. Geotechnical design data:
 - 8.1. Lehi Family Park, CMT No. 15055, 28 MAR 2023
 - 8.2. Soil class: D
 - 8.3. Soil conditions:
 - 8.3.1. Lateral earth pressure:
 - 8.3.1.1. Active: $K_a = 0.3$
 - 8.3.1.2. Passive: $K_p = 3.0$
 - 8.3.2. Allowable bearing capacity: $q_a = 2000$ psf
 - 8.3.3. Allowable lateral displacement: $\Delta = 2.5$ in
 - 8.3.4. Coefficient of friction: $\mu = 0.3$
 - 8.3.5. Minimum frost depth: 30 in

- DEFERRED SUBMITTALS**
1. The following items are to be submitted subsequent to the time of application (deferred submittals):
 - 1.1. None
 2. Deferred submittals shall have the prior approval of the building official (2021 BIC 107.3.4.1).
 3. Deferred submittals shall be submitted to the registered design professional in responsible charge who shall review and forward them to the building official with a notation indicating that the documents have been reviewed and found to be in general conformance to the design of the building (2021 BIC 107.3.4.1).
 4. Deferred submittals shall not be installed until the design and submittal documents have been approved by the building official (2021 BIC 107.3.4.1).



NO.	DATE	DESCRIPTION

GENERAL PAVILION INFO PROVIDED FOR REFERENCE ONLY.

CONTRACTOR SHALL INSTALL PAVILION FOOTINGS AND CONCRETE FLATWORK, COORDINATE WITH CITY ON FOOTING INSTALLATION.

CITY WILL HIRE THIRD PARTY CONTRACTOR TO PROVIDE & INSTALL PAVILION. DETAILS SHOWN ABOVE FOR GENERAL REFERENCE AND MAY CHANGE

ACUTE ENGINEERING, INC.
Phone: 801.224.0030
Fax: 801.224.0030
info@acuteengineering.com
www.acuteengineering.com

THESE STRUCTURAL DRAWINGS ARE BASED ON ARCHITECTURAL DRAWINGS. SEE CURRENT ISSUE OR REVISION DATE.


REVISIONS AND EXPLANATIONS ARE SUPPLIED BY THE ARCHITECT. THEY MAY BE PROVIDED ON THE STRUCTURAL PLANS AND TABLES FOR THE CONVENIENCE OF THE CONTRACTOR. VERIFY DIMENSIONS AND EXPLANATIONS WITH ARCHITECTURAL DRAWINGS.





Project Name: Chadron Nelson Lehi Family Park Pavilion (Lehi) 130324
Project Number: 80020

NOTES:

1. ALL TUBE COLUMNS SPEC'D AS 6X6X1/4 MAY BE INSTALLED AS HSS6X6X3/16
2. ALL TUBE BEAMS SPEC'D AS 10X4X1/4 MAY BE INSTALLED AS HSS10X4X3/16
3. ALL TUBE PURLINS SPEC'D AS 6X2X1/4 MAY BE INSTALLED AS HSS6X2X3/16
4. ALL TUBE PURLINS SPEC'D AS 2X2 MAY BE INSTALLED AS HSS2X2X1/8
5. ALL WELD SIZES SPEC'D ARE TO MATCH THE THINNER OF THE TWO MEMBERS BEING WELDED TOGETHER.

(4) 3/4" Ø F1554 GR. 36 HEAVY HEX BOLTS, EMBED 15" MIN INTO PIER. ANCHORS MUST BE CAST-IN-PLACE AND CANNOT BE RETROFIT AFTER CONCRETE IS CURED.

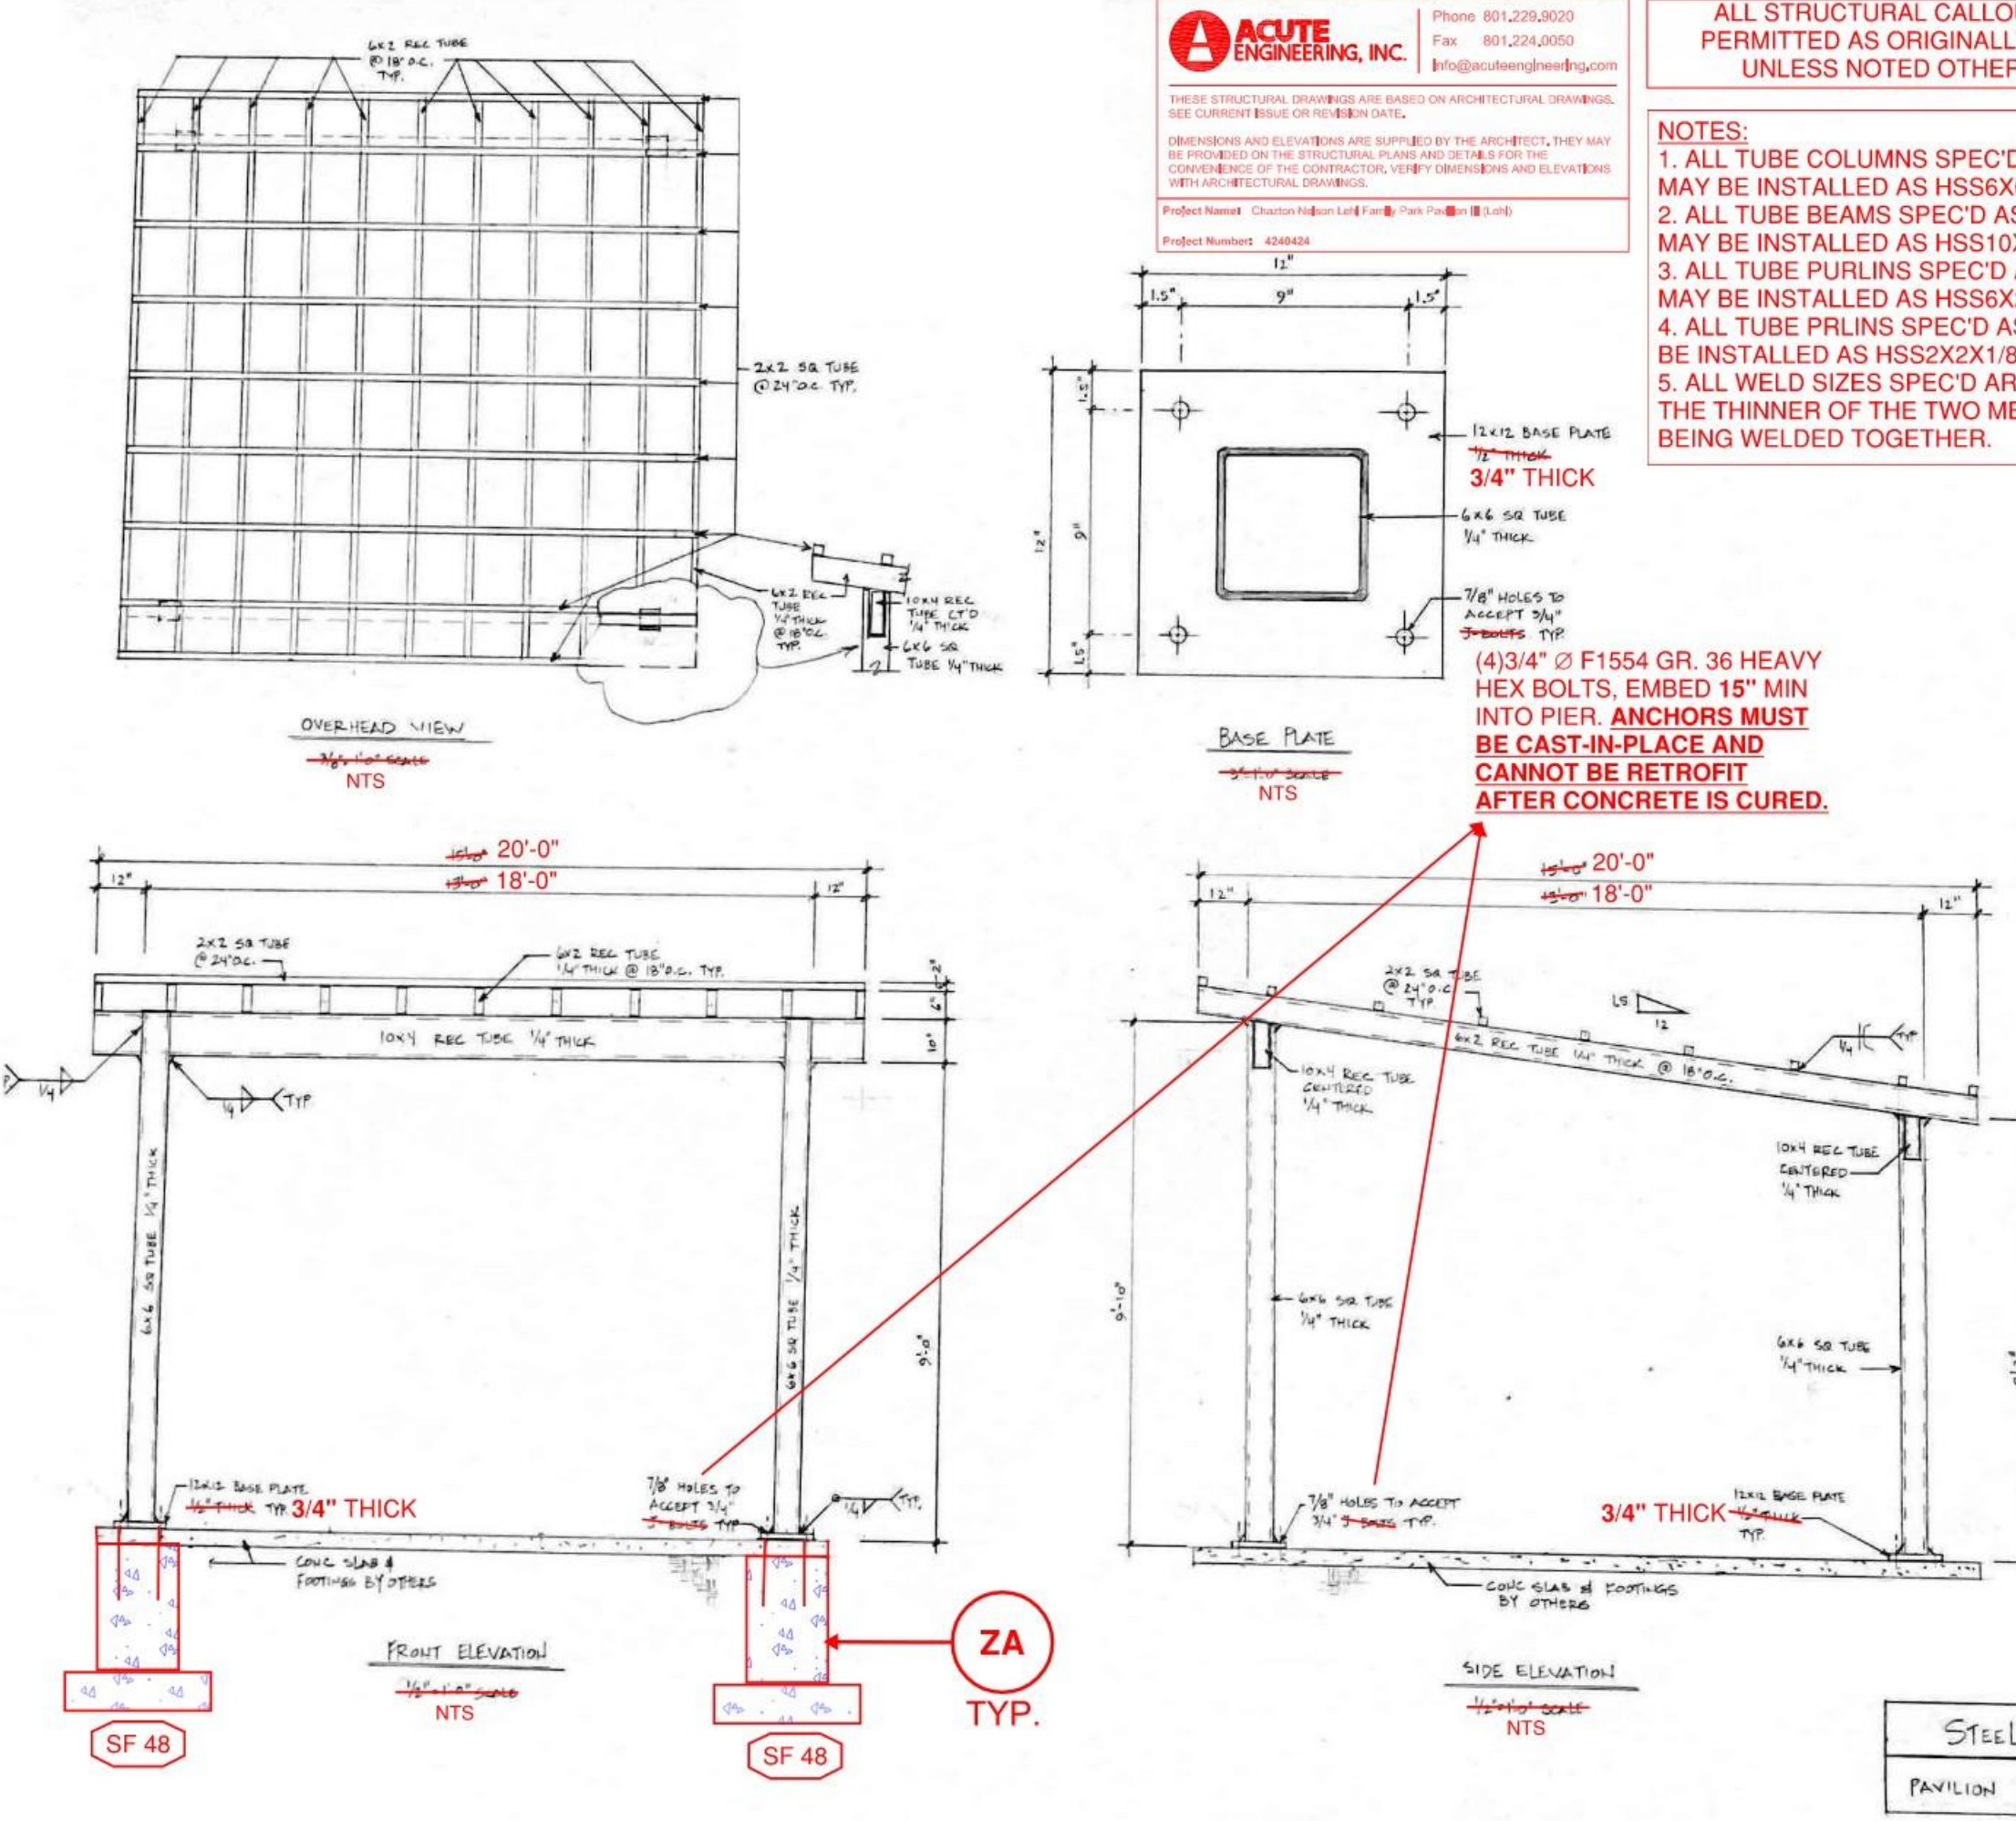

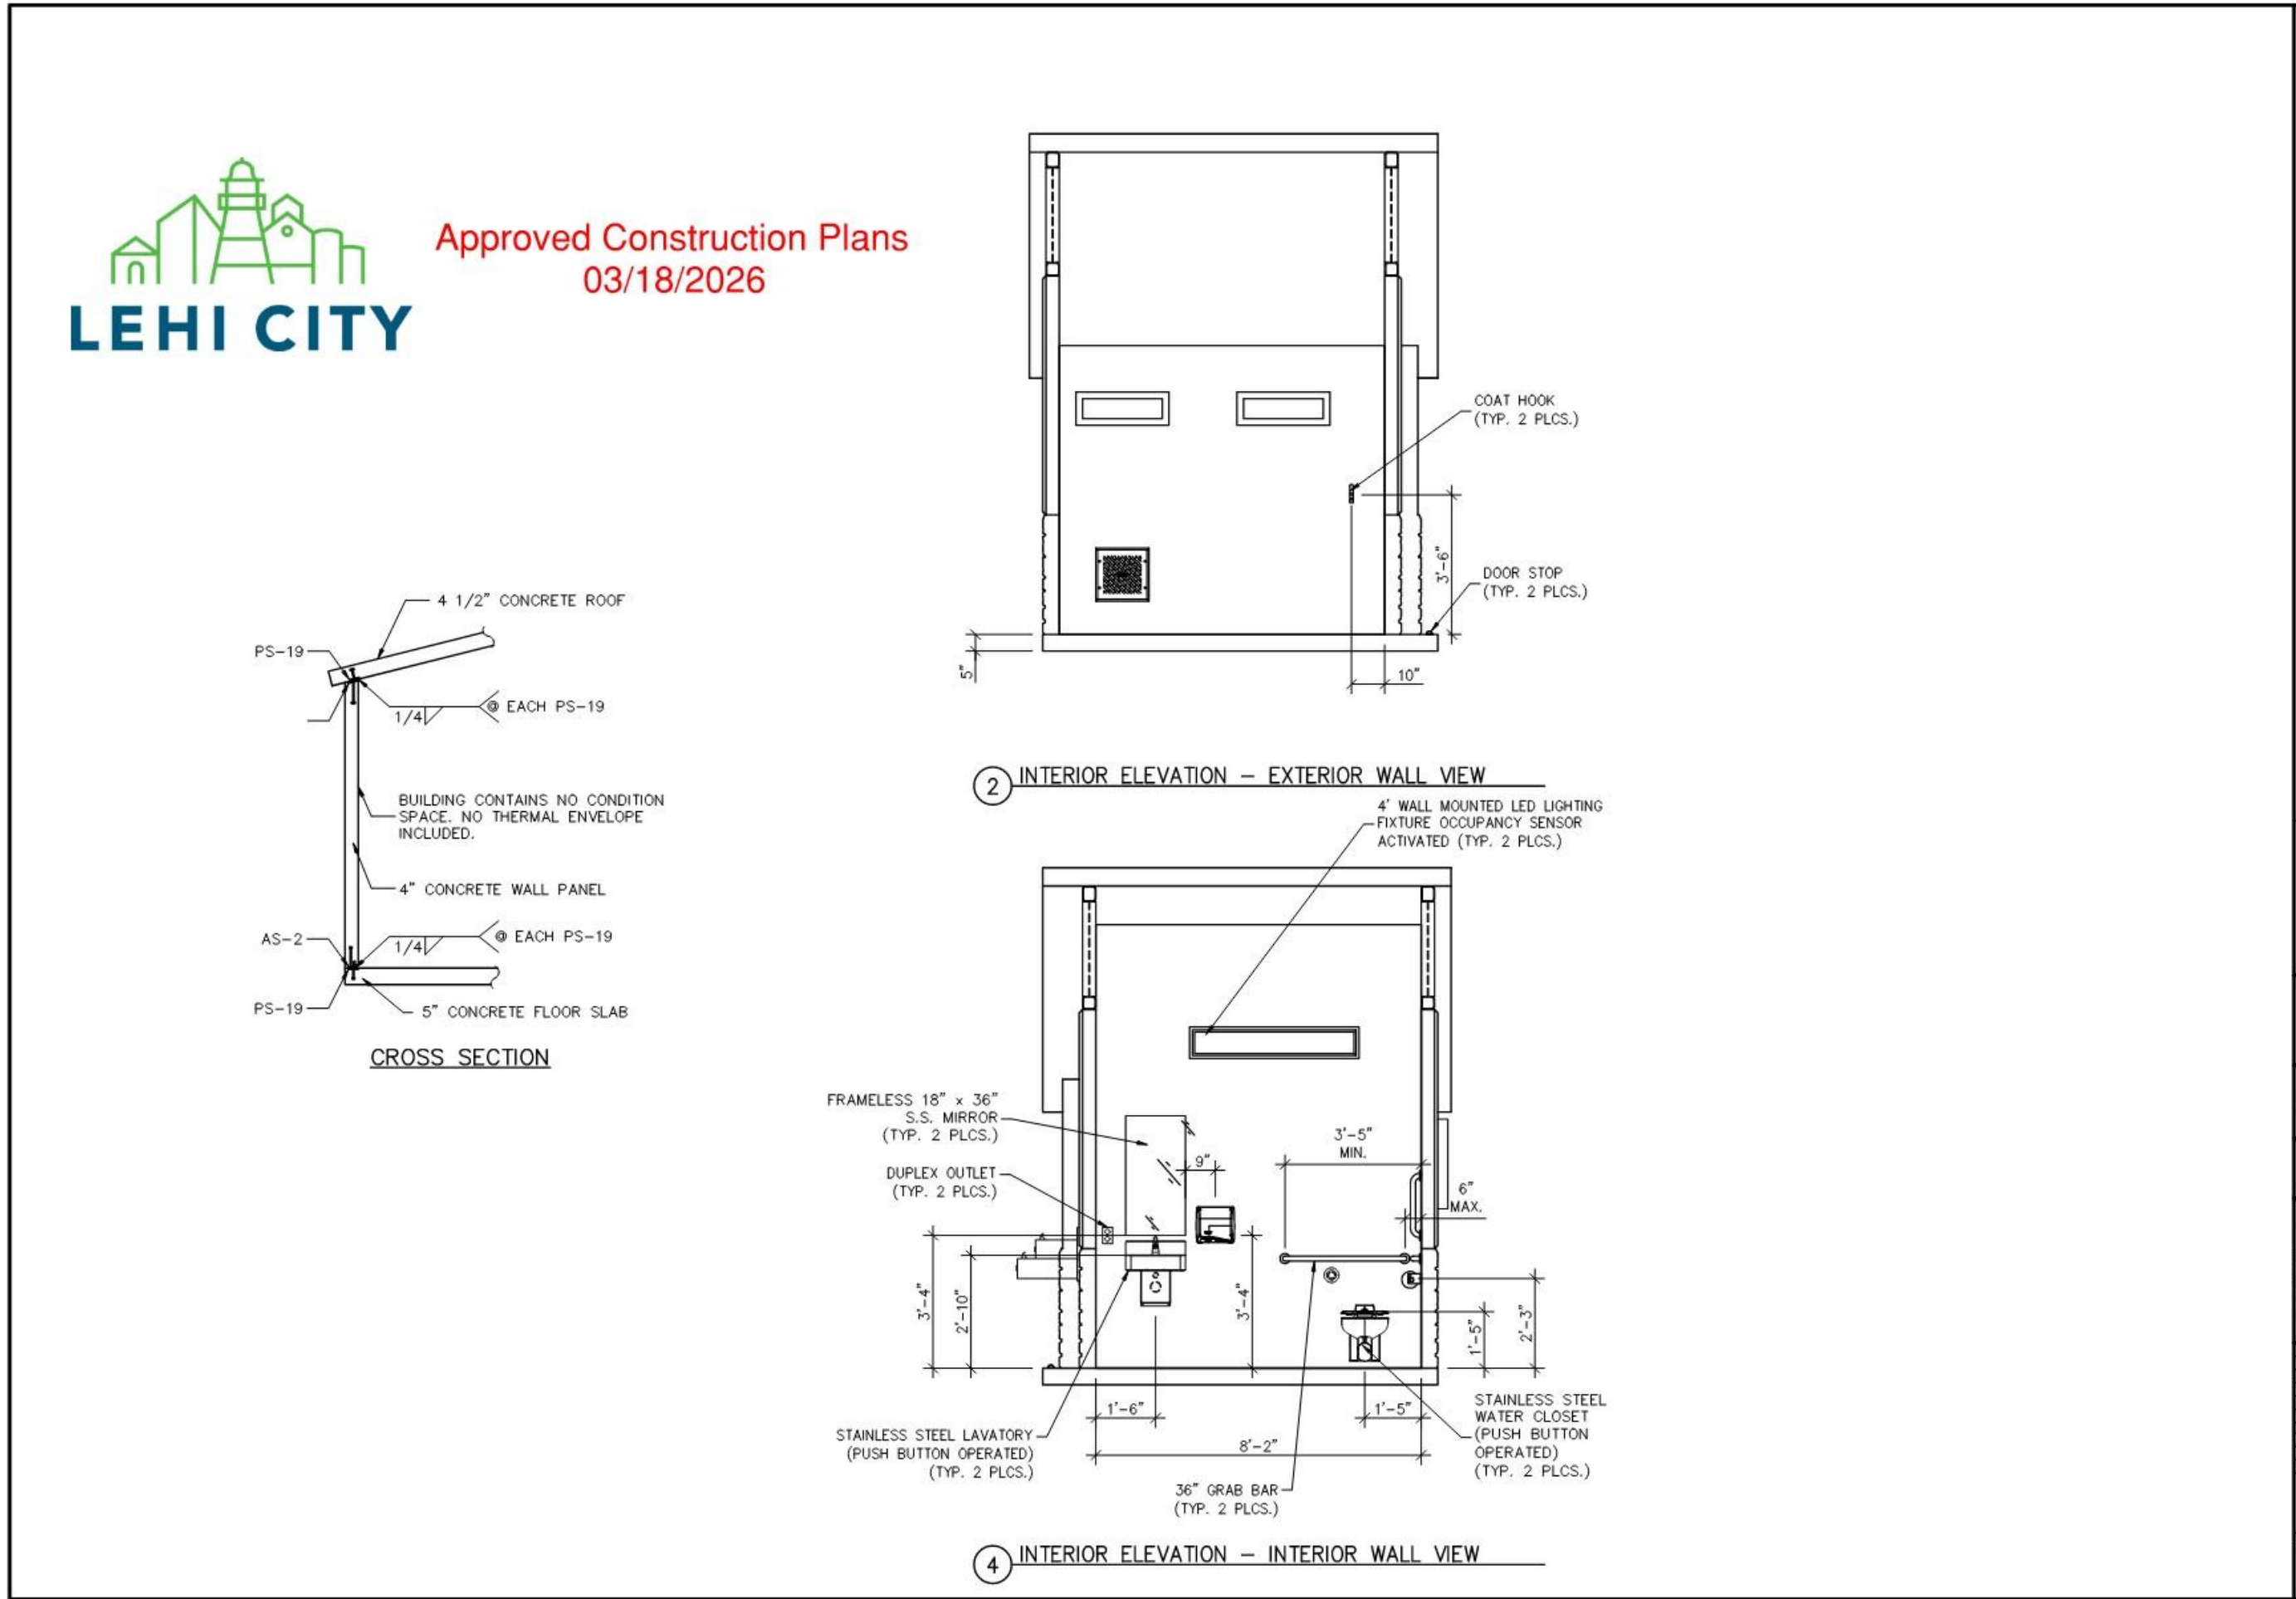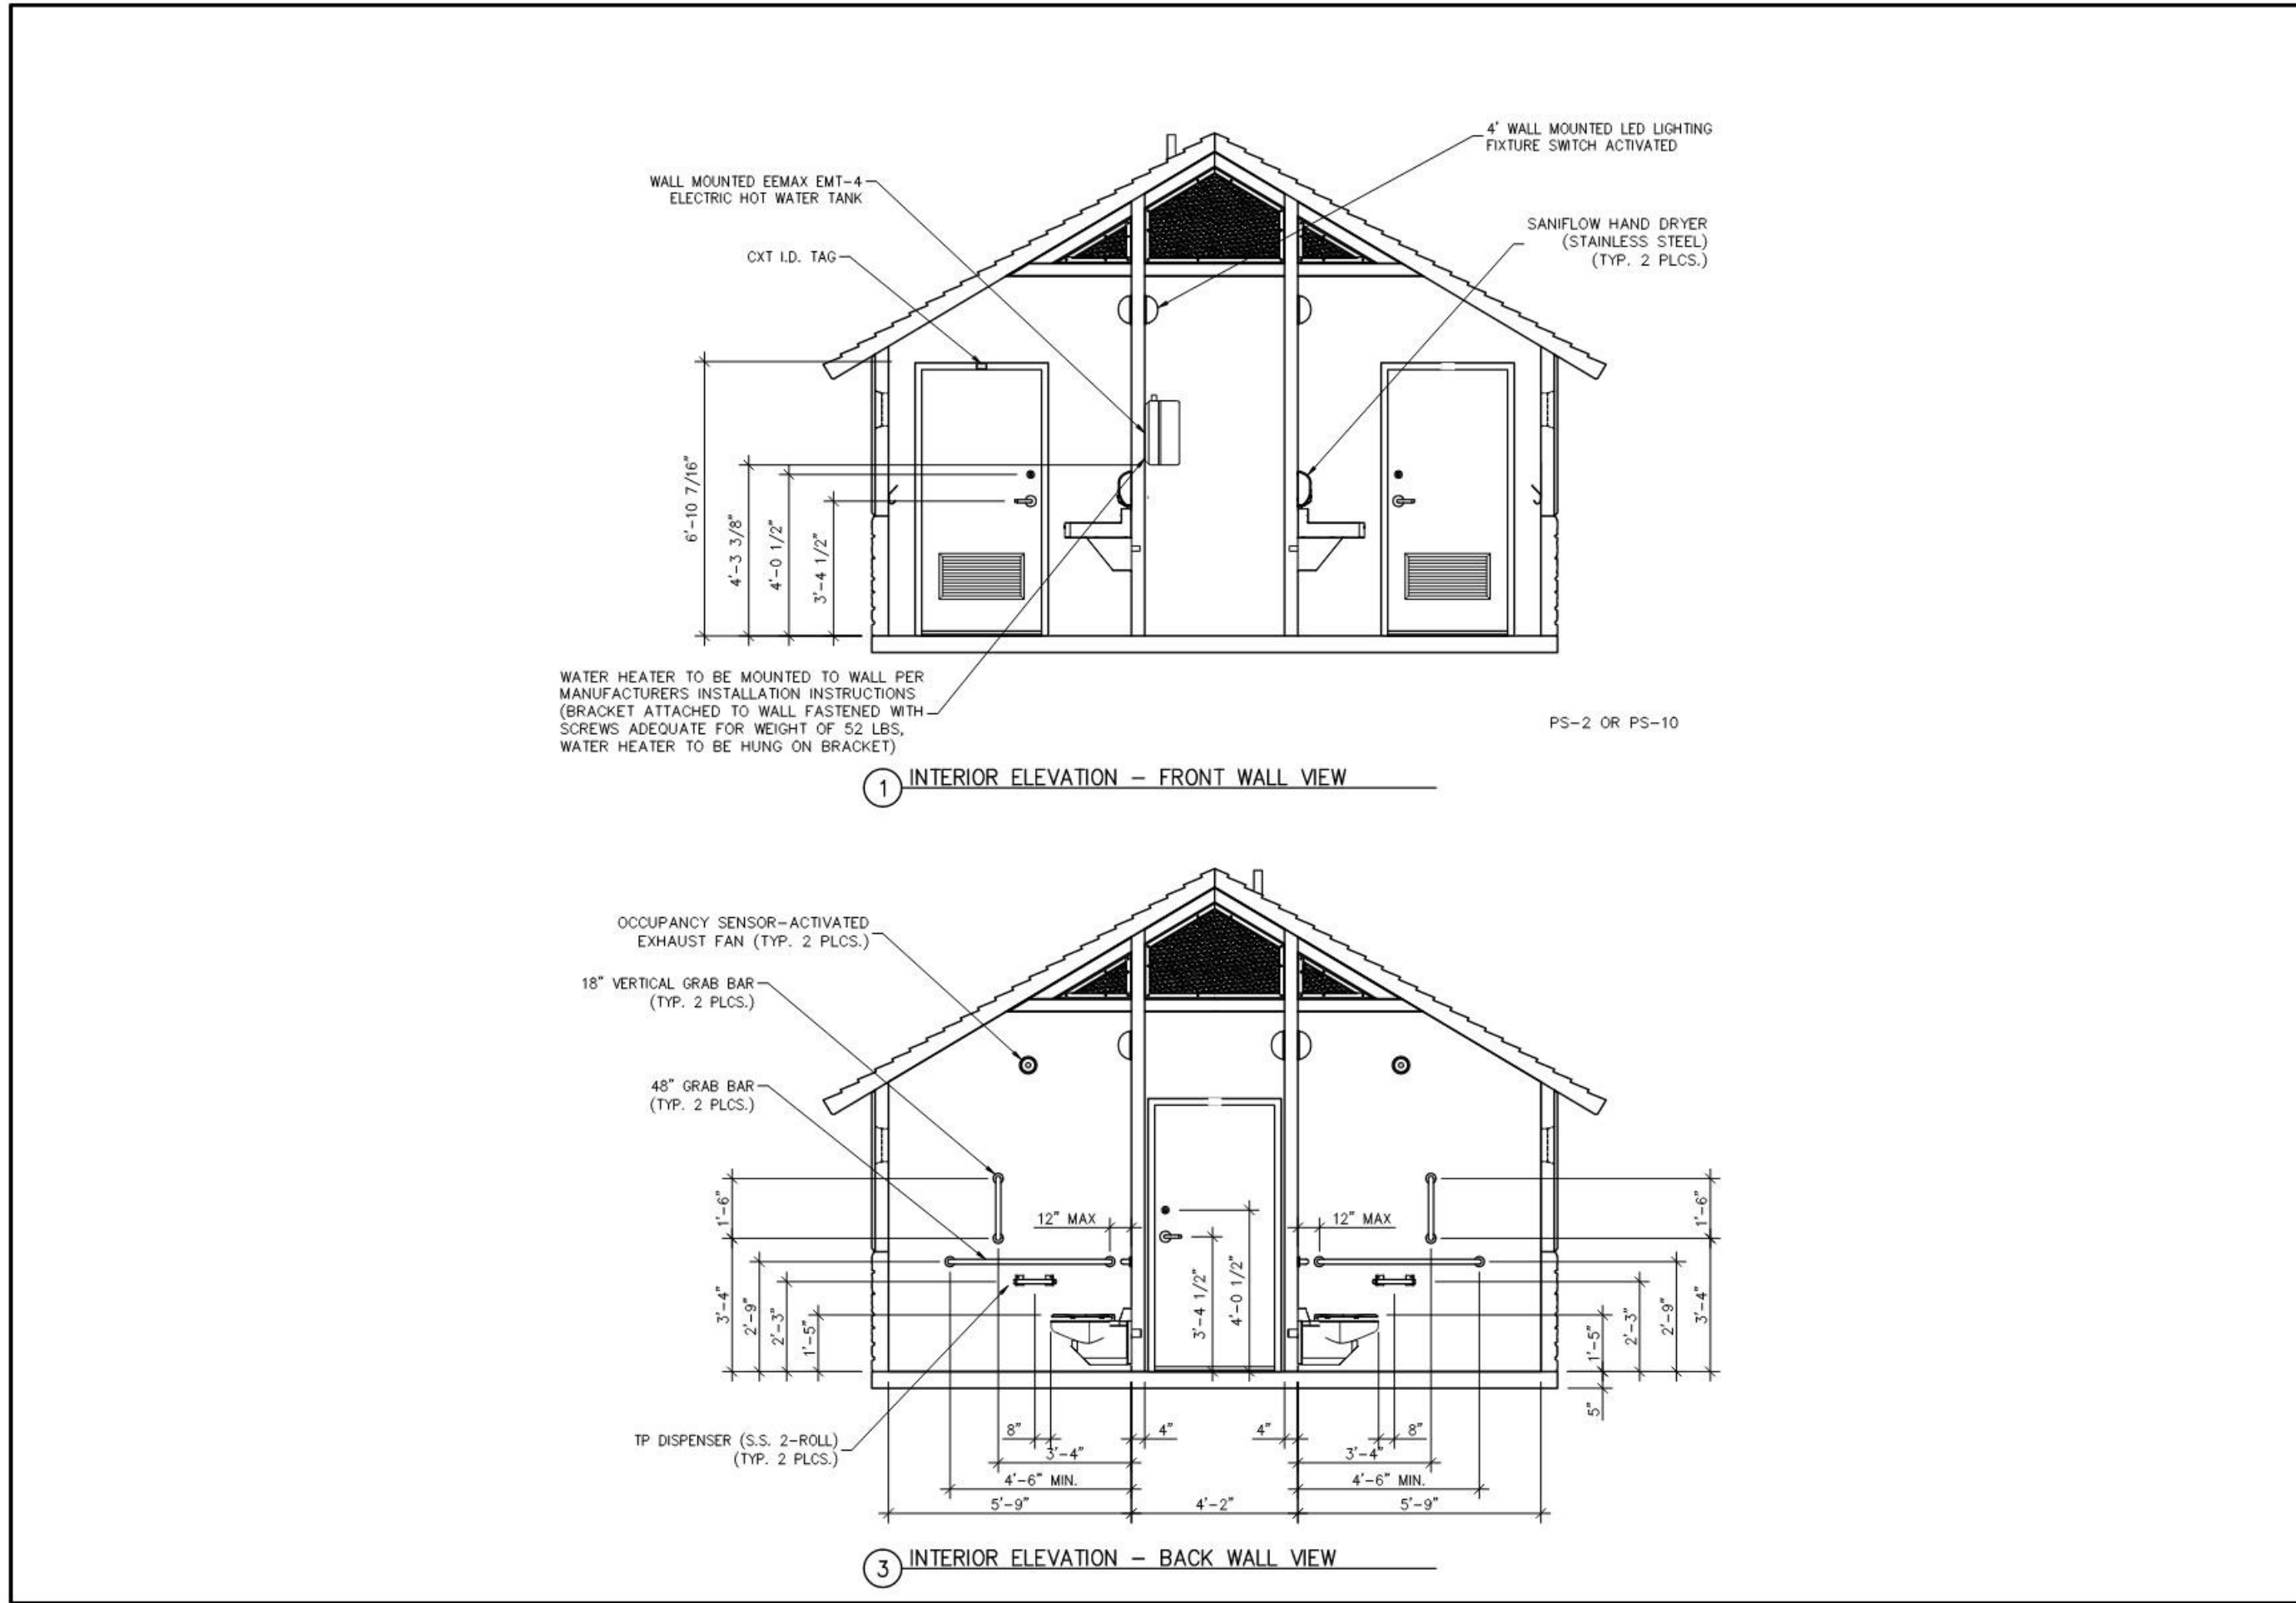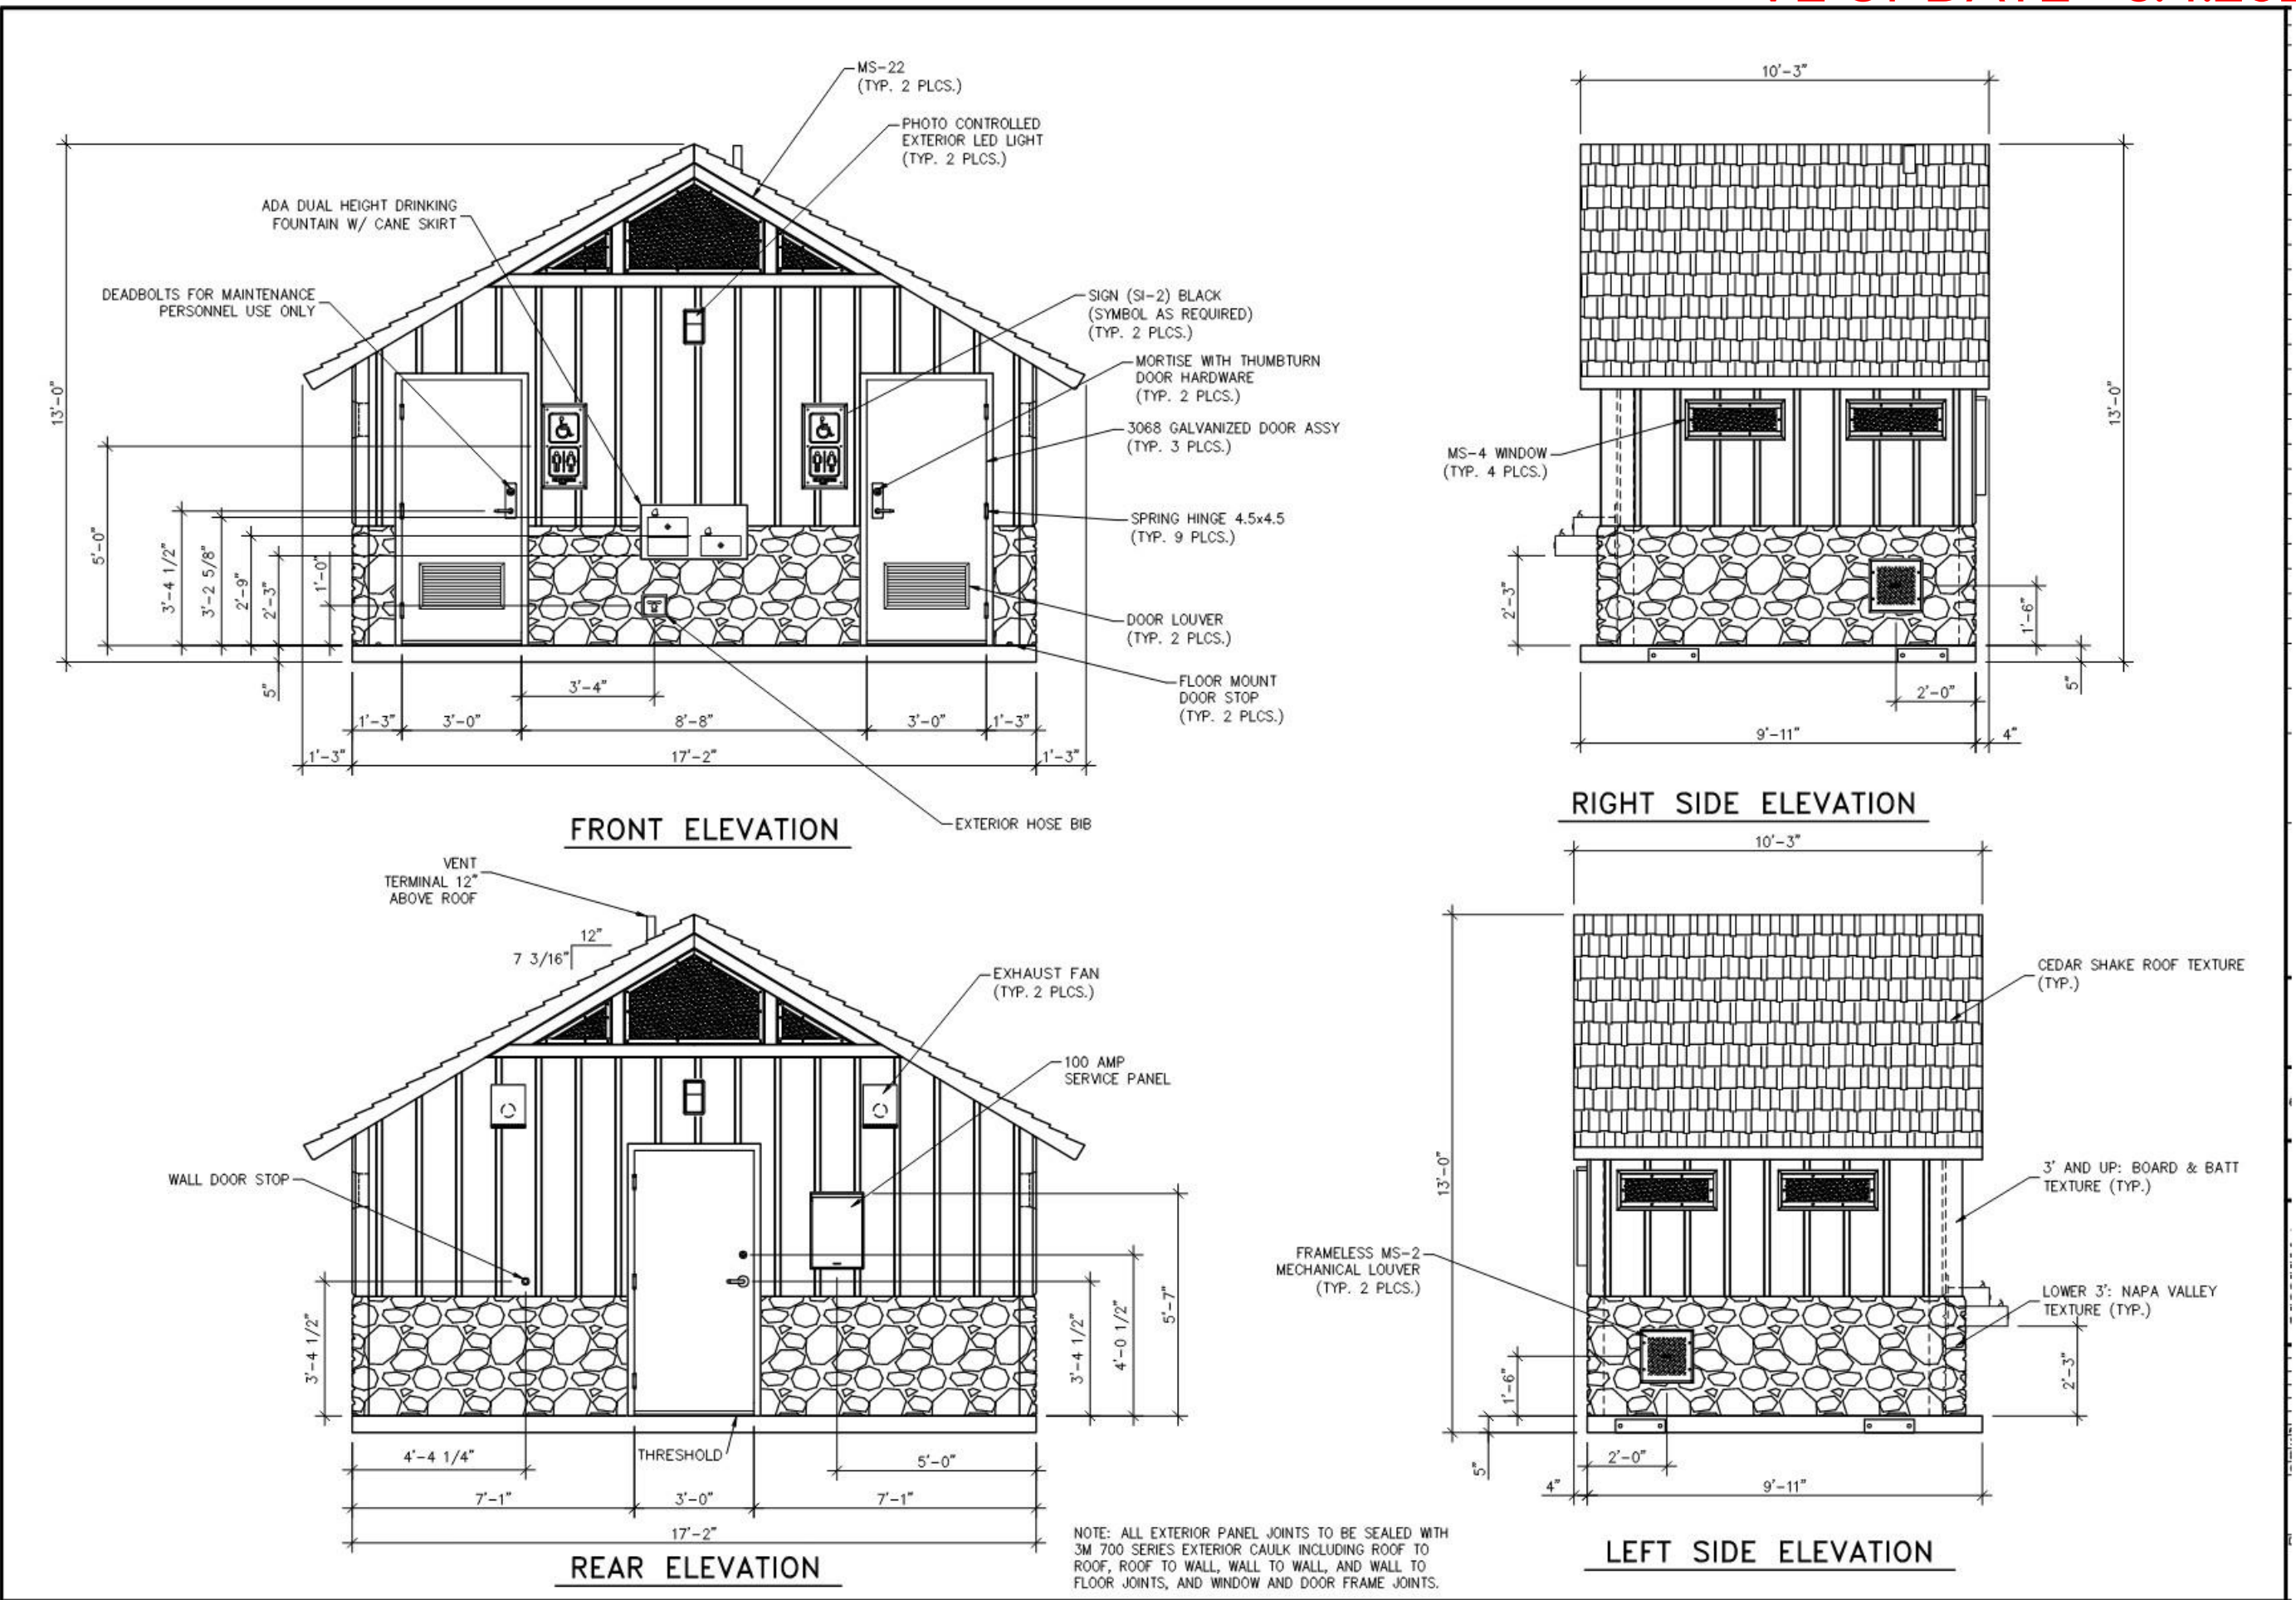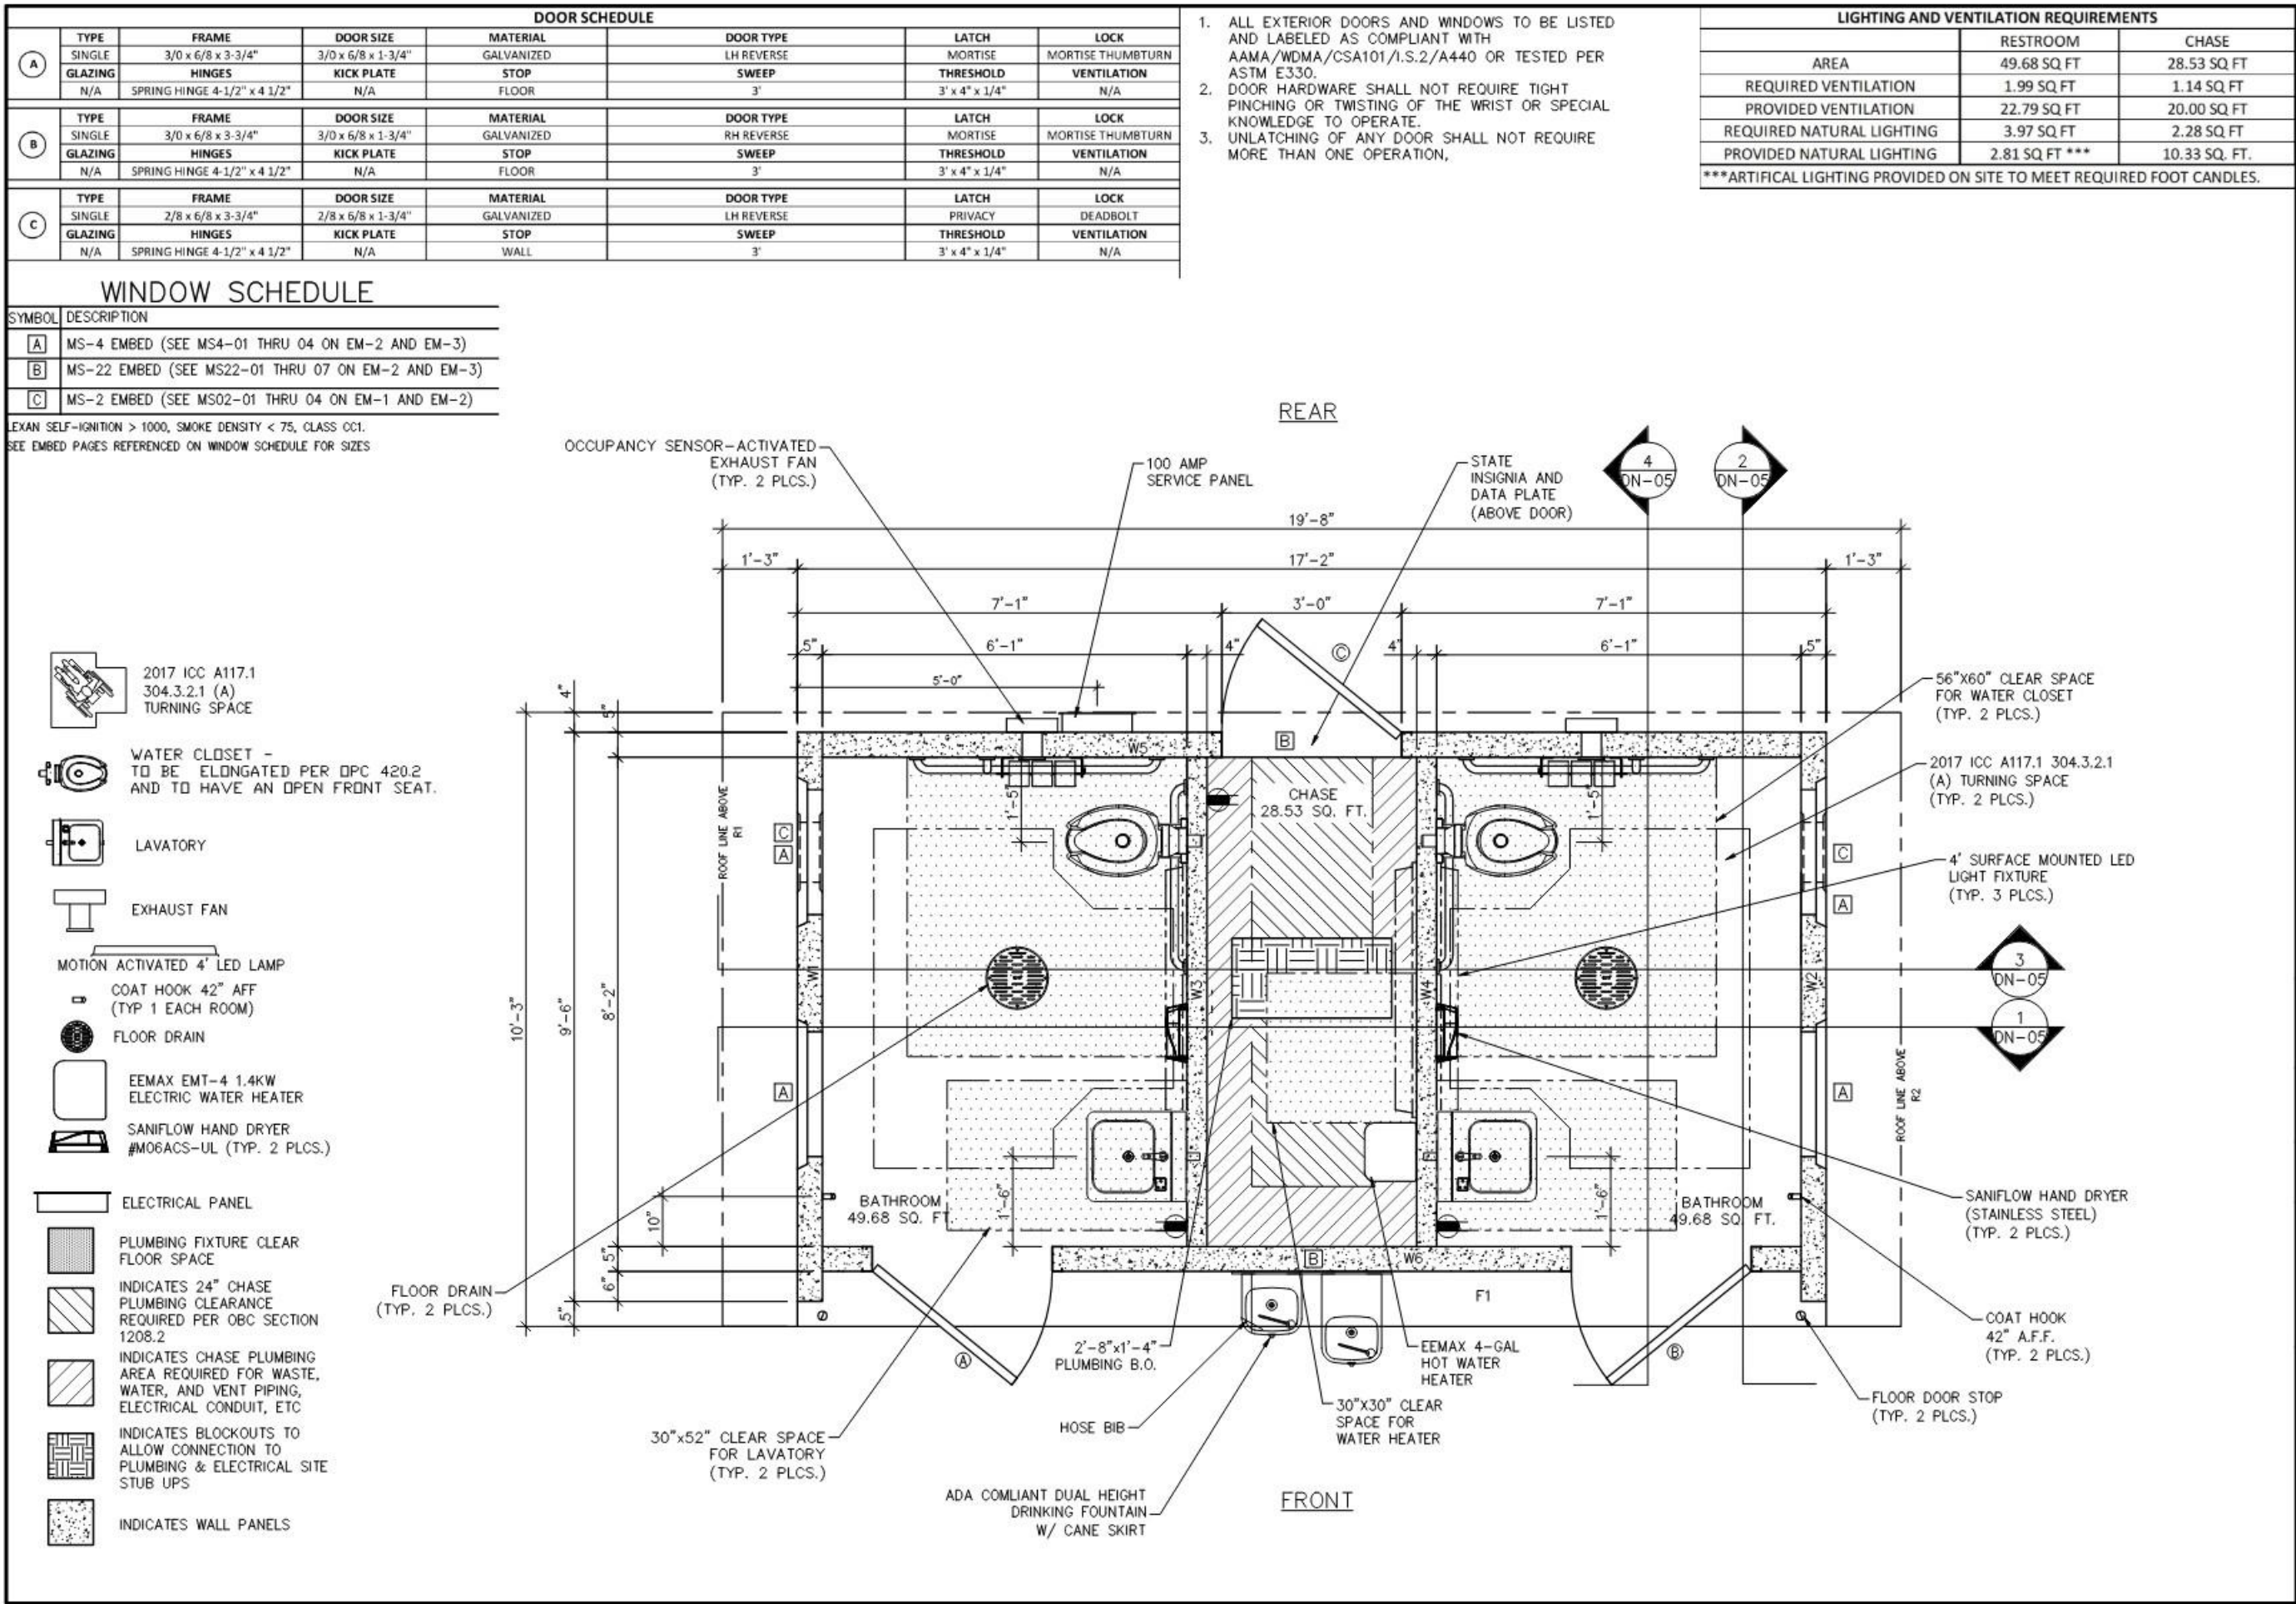

NO.	DATE	DESCRIPTION



SITE UTILITYDETAILS


TITLE PROJECT CLIENT ADDRESS
LAKEVIEW PARK
LEHI CITY
4675 N AUTUMN VIEW DRIVE, LEHI, UT 84043

REVISIONS	
NO.	DESCRIPTION

LEHI CITY
DATE: 01-26-2026
JOB NUMBER: 80020
CHECKED BY: HISLOP

SHEET
C507

ALL DRAWINGS, SPECIFICATIONS, DESIGNS AND IDEAS REPRESENTED HEREIN ARE AND SHALL REMAIN THE PROPERTY OF THE DESIGNER. NO PART THEREOF SHALL BE COPIED AND/OR DISCLOSED TO OTHERS OR USED IN CONJUNCTION WITH ANY OTHER PROJECT OTHER THAN THE SPECIFIC PROJECT FOR WHICH THEY HAVE BEEN PREPARED WITHOUT THE WRITTEN CONSENT OF THE DESIGNER. WRITTEN DIMENSIONS OF THESE DRAWINGS SHALL HAVE PRECEDENCE OVER SCALED DIMENSIONS. CONTRACTORS SHALL VERIFY AND BE RESPONSIBLE FOR ALL DIMENSIONS AND CONDITIONS ON THE JOB. NOTIFY DESIGNER OF ANY VARIATIONS FROM THE DIMENSIONS AND CONDITIONS SHOWN BY THEIR DRAWINGS. COPYRIGHT 2025 PRIME LANDSCAPE ARCHITECTURE, LLC.

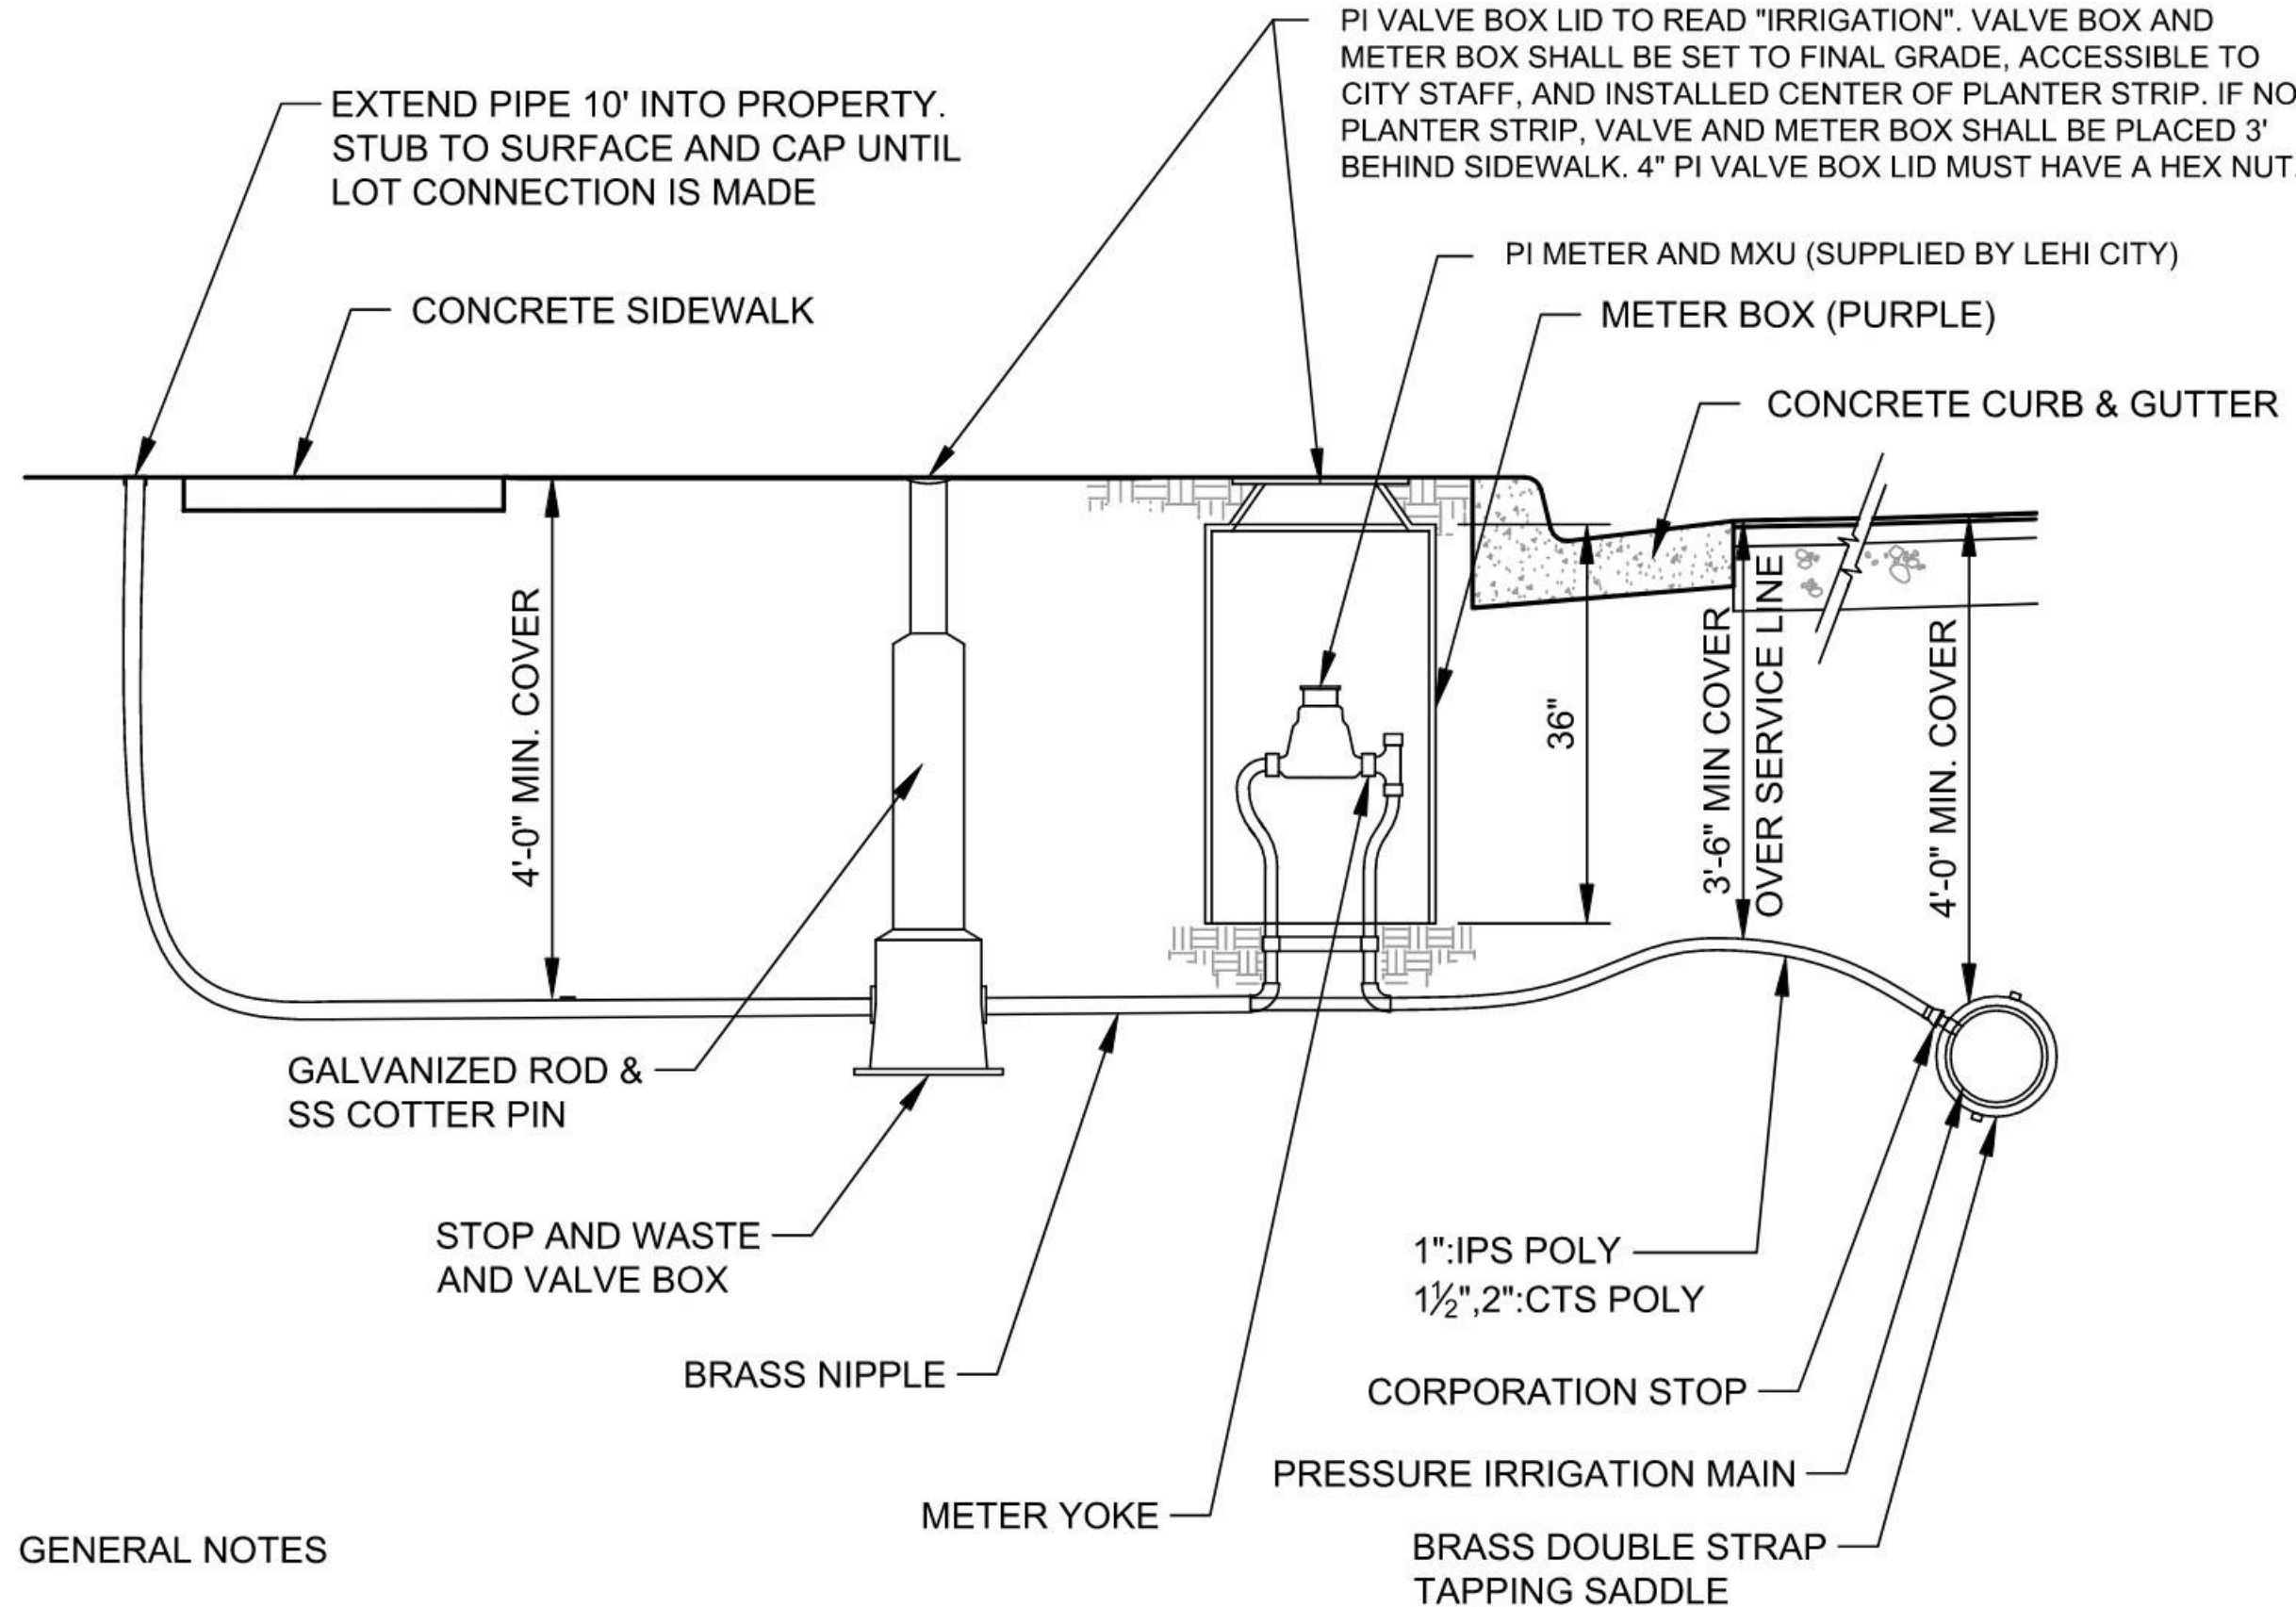

GENERAL NOTES

- 10'-0" EDGE TO EDGE HORIZONTAL CLEARANCE IS REQUIRED BETWEEN WATER AND SEWER LATERAL SERVICE LINES.
- WHERE WATER AND SEWER LATERALS MUST CROSS, WATER LATERAL SHALL BE 18" ABOVE THE SEWER LATERAL AS MEASURED FROM THE BOTTOM OF THE WATER LATERAL TO THE TOP OF THE SEWER LATERAL. THIS SEPARATION SHALL BE MAINTAINED FOR A MINIMUM OF 10'-0" EITHER SIDE OF THE CROSSING POINT.
- ALL PRESSURE IRRIGATION METERS SHALL BE CONSTRUCTED BEHIND PROPOSED CURB AND GUTTER, AND SHALL BE SERVICEABLE FROM THE STREET, REGARDLESS OF WHETHER OR NOT THE TYPICAL STREET CROSS SECTION CONTAINS A PLANTER STRIP.
- COORDINATE PLACEMENT OF PI METER WITH LEHI WATER DEPARTMENT.
- TEFLON TAPE REQUIRED ON ALL THREADED CONNECTIONS.
- PRESSURE IRRIGATION METERS SHALL NOT BE PLACED WITHIN DRIVABLE AREAS UNLESS OTHERWISE APPROVED BY WATER DEPARTMENT.
- ALL PIPING, FITTINGS, ECT WILL BE PROVIDED BY DEVELOPER AND INSPECTED BY LEHI CITY WATER INSPECTOR.
- METER AND MXU WILL BE SUPPLIED BY LEHI CITY.
- ALL BRASS FITTINGS, VALVES, ETC. SHALL BE MANUFACTURED IN ACCORDANCE WITH AWWA STANDARD C-800, LATEST REVISION. ALL BRASS PRODUCTS ARE TO BE CERTIFIED TO THE REQUIREMENTS OF NSF / ANSI 61 ANNEX F&G AND NSF / ANSI 372.
- METERS THAT FALL WITHIN DRIVEWAYS MAY BE RELOCATED A MAXIMUM OF 3' Laterally, OTHERWISE THE SERVICE MUST BE TERMINATED AT THE MAIN AND REINSTALLED OUTSIDE OF THE DRIVEWAY.

PARTS LIST			
PART NAME	METER SIZE		
	1" METER	1 1/2" METER	2" METER
SETTER	FORD VB-74-15W-11-44	FORD VBB76-15-11-66	FORD VBB77-15-11-77
NIPPLE	1X12 BRASS	1-1/2X12 BRASS	2X12 BRASS
STOP AND WASTE	FORD BC-11-444-SW 1	FORD B11-6665W-NL 1 1/2	Ford B11-7775W-NL 2
RING	D&L L-2244	D&L L-2242	
RING ADAPTER	NA	L-2336 30 CI MTR ADPT RING	
LID	DFW12AUT-5MW+T-IRRIG-LID PURPLE		
METER INSULATOR	4x28 FOAM	4x30 FOAM	
VALVE BOX	93D CAST IRON W/HEX NUT		
BASE	NA	M-9094-01	
ROD	M-9080 W/COTTER OSW EXT KEY		
METER BOX	SIGMA RMP-212436-PTR	SIGMA RMP-203036-PTR	
SERVICE LINE	1" IPS POLY	1 1/2" CTS POLY	2" CTS POLY
*LISTED MODEL NUMBERS OR APPROVED EQUAL REQUIRED			




LEHI CITY STANDARD DETAIL


PRESSURE IRRIGATION
SERVICE CONNECTION

WT-08

DATE:
JANUARY 2022

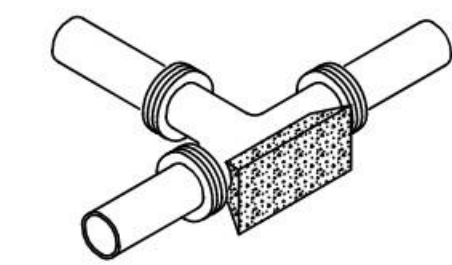

THRUST BLOCK TYPICAL

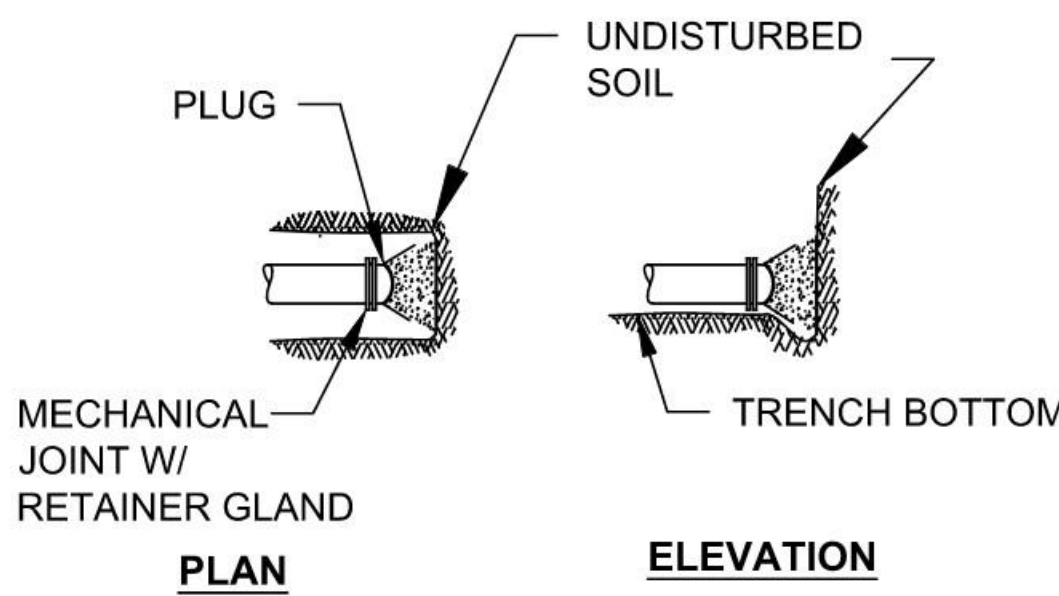

PLUG DETAIL


SIZE	BENDS				TEES *	GATE VALVES	DEAD ENDS	CROSS W/ 1 BRANCH PLUGGED	CROSS W/ 2 BRANCH PLUGGED
	30°	45°	22 1/2°	11 1/4°					
3	1.0	0.6	0.3	0	0.7	0.5	0.7	0.7	0.7
4	1.8	1.0	0.5	0	1.3	0.5	1.3	1.3	1.3
6	4.0	2.2	1.1	0	2.8	0.7	2.8	2.8	2.8
8	7.1	3.8	2.0	1.0	5.0	2.4	5.0	5.0	5.0
10	11.1	6.0	3.0	1.5	7.8	4.5	7.8	7.8	7.8
12	16.0	8.6	4.4	2.2	11.3	7.3	11.3	11.3	11.3
14	21.7	11.8	6.0	3.0	15.4	11.0	15.4	15.4	15.4
15	25.0	13.5	7.0	3.5	17.6		17.6	17.6	17.6
16	28.4	15.3	8.0	4.0	20.0		20.0	20.0	20.0
18	36.0	19.4	10.0	5.0	25.4		25.4	25.4	25.4
20	44.2	24.0	12.2	6.1	31.4		31.4	31.4	31.4
21	49.0	26.5	13.5	6.8	34.6		34.6	34.6	34.6
22	54.0	29.0	14.8	7.4	38.0		38.0	38.0	38.0
24	64.0	34.5	17.7	8.8	45.0		45.0	45.0	45.0
30	100.0	54.0	27.6	13.8	71.0		71.0	71.0	71.0
36	144.0	78.0	40.0	20	102.0		102.0	102.0	102.0

* SIZE IS BRANCH SIZE


AREAS GIVEN IN TABLE ARE BASED UPON AN INTERNAL STATIC PRESSURE OF 100 P.S.I. AND A SOIL BEARING CAPACITY OF 1000 LBS. PER SQ. FT. BEARING AREAS FOR ANY PRESSURE AND SOIL BEARING CAPACITY MAY BE OBTAINED BY MULTIPLYING THE TABULATED VALUES BY A CORRECTION FACTOR "F".

F= ACTUAL SPECIFIED TEST PRESSURE IN HUNDREDS OF LBS/SQ. IN.
ACTUAL SOIL BEARING CAPACITY IN THOUSANDS OF LBS.

TABLE OF BEARING AREAS IN SQ. FT. FOR
CONCRETE THRUST BLOCKING

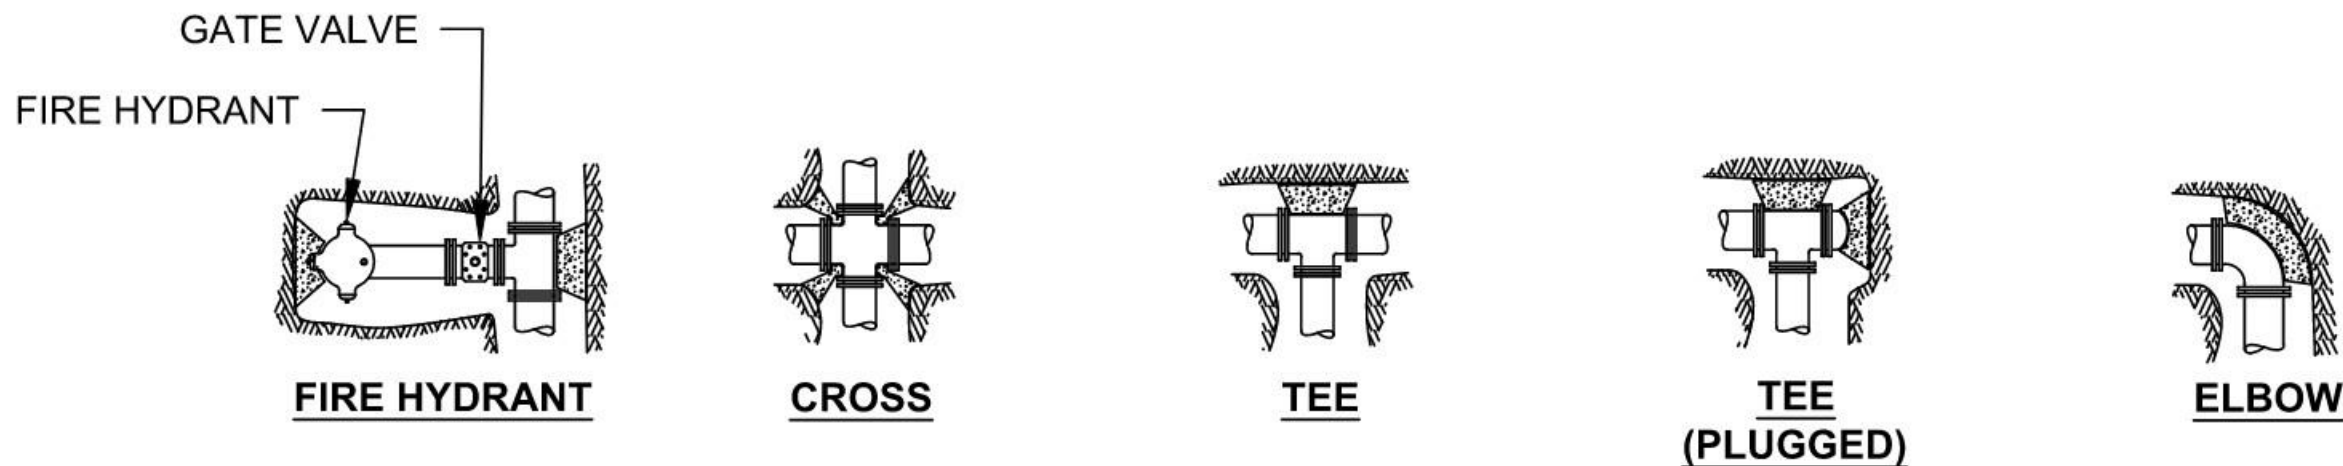

FOR 100 P.S.I. INTERNAL STATIC PRESSURE AND 1000 LBS. PER SQ. FT. SOIL BEARING CAPACITY.

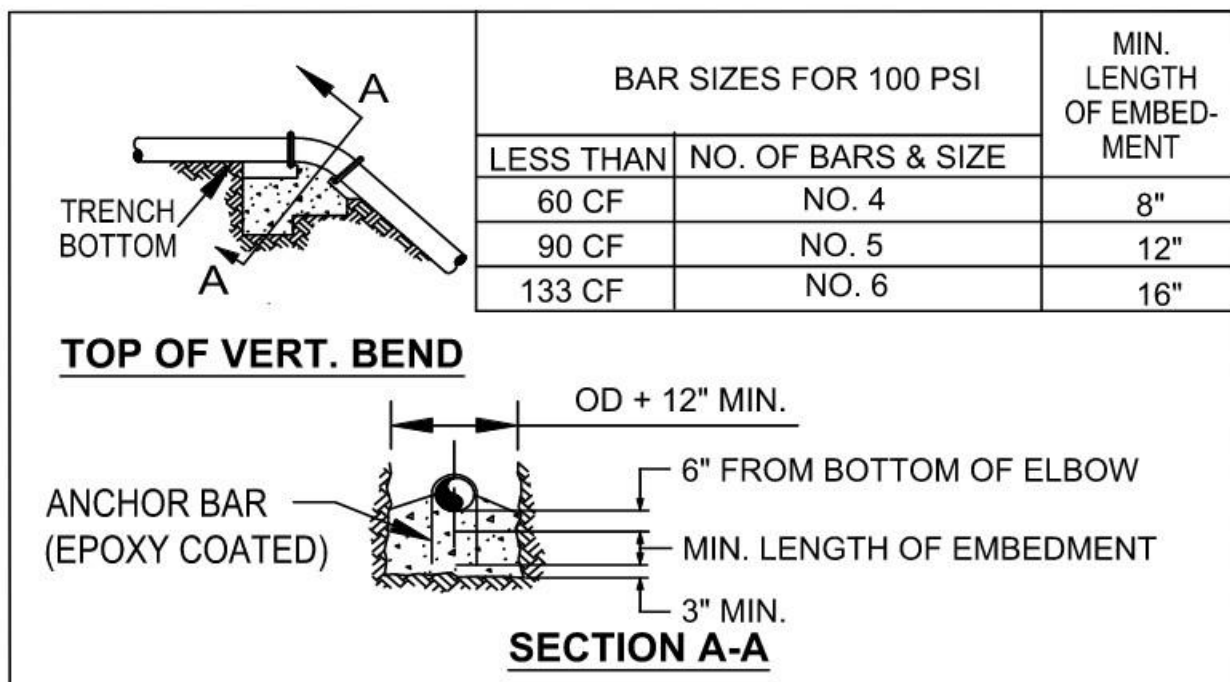

REQ'D FOR VERT. BEND ANCHOR BLOCKS FOR 100 P.S.I. PRESSURE ADJUST VOLUMES BY MULTIPLYING TABULATED VALUES BY A CORRECTION FACTOR "F".

F= ACTUAL SPECIFIED TEST PRESSURE
100

TABLE OF VOLUMES OF CONCRETE (IN CU. FT.)

NOTES:

- ALL FITTINGS SHALL BE COVERED WITH PLASTIC OR OTHER APPROVED MATERIAL PRIOR TO POURING THE THRUST BLOCK
- FM GRADE GREASE SHALL BE USED FOR ALL BOLTED FITTINGS.
- ALL TRUST BLOCKS AGAINST NON-NATIVE MATERIALS SHALL BE UPSIZED UNLESS A BEARING PRESSURE OF 1000 LBS. PER SQ.FT. IS PROVIDED.
- POST MIX OR SAC-CRETE IS NOT ALLOWED FOR THRUST BLOCKS.



Approved Construction Plans
03/18/2026

VE UPDATE - 6.4.2026



LEHI CITY STANDARD DETAIL

THRUST BLOCKING

WT-05

DATE:
JANUARY 2022



TITLE

LAKEVIEW PARK

LEHI CITY

4675 N AUTUMN VIEW DRIVE, LEHI, UT 84043

REVISIONS

NO.	DATE	DESCRIPTION



DATE:	01-26-2021
JOB NUMBER:	80020
CHECKED BY:	HISLOP

SHEET

C508

ALL DRAWINGS, SPECIFICATIONS, DESIGNS AND IDEAS REPRESENTED HEREIN ARE AND SHALL REMAIN THE PROPERTY OF THE DESIGNER. NO PART THEREOF SHALL BE COPIED OR USED IN CONJUNCTION WITH ANY OTHER PROJECT OTHER THAN THE SPECIFIC PROJECT FOR WHICH THEY HAVE BEEN PREPARED WITHOUT THE WRITTEN CONSENT OF THE DESIGNER. WRITTEN DIMENSIONS OF THESE DRAWINGS SHALL HAVE PRECEDENCE OVER SCALED DIMENSIONS. CONTRACTORS SHALL VERIFY AND BE RESPONSIBLE FOR ALL DIMENSIONS AND CONDITIONS ON THE JOB. NOTIFY DESIGNER OF ANY VARIATIONS FROM THE DIMENSIONS



(IRR. AND CUL)



LEHI CITY STANDARD DETAIL

UTILITY TRENCHING

WT-01

DATE: JANUARY 2022



1. AN ENGINEERED PRECAST BOX MAY BE ALLOWED AS APPROVED BY THE CITY
2. FOR DEPTHS NOT TO EXCEED 5', OTHERWISE USE STANDARD LINE OR JUNCTION MANHOLE
3. MANHOLE RING & COVER SHALL MATCH GRADE & CROSS SLOPE OF ROADWAY. (TWIST, ROTATING OR ADJUSTABLE MANHOLE RING & COVER MAY BE REQUIRED).
4. VENTED RING, COVER & BOX SHALL BE CAPABLE OF SUPPORTING TRAFFIC LOADS. RING & COVER MAY BE SUBSTITUTED WITH A GRATED LID WHEN OUTSIDE OF PAVED ROADWAY AREAS (AS APPROVED BY THE CITY ENGINEER OR PUBLIC WORKS DIRECTOR), BUT SHALL ALSO BE CAPABLE OF SUPPORTING TRAFFIC LOADS.
5. 3'X3' I.D. CLEANOUT BOX MAY BE REQUIRED IF MORE THAN ONE PIPE ENTERS / EXITS BOX.
6. BMP "SNOOT" MAY BE REQUIRED WITHIN STORM DRAINAGE BOXES TO MEET STORM WATER QUALITY REQUIREMENT. CLEAN OUT BOX DEPTH SHALL BE MODIFIED TO MEET "SNOOT" MANUFACTURER'S GUIDELINES. ORIFICE PLATES SHOULD NOT BE INSTALLED BEHIND "SNOOT" HOODS.



LEHI CITY STANDARD DETAIL

DRAIN CLEAN-OUT BOX

SD-06

DATE: JANUARY 2022



Approved Construction Plans
03/18/2026

VE UPDATE - 6.4.2026



SITE UTILITY DETAILS			
TITLE	PROJECT	CLIENT	ADDRESS
	LAKEVIEW PARK	LEHI CITY	4675 N AUTUMN VIEW DRIVE, LEHI, UT 84043

REVISIONS		
NO.	DATE	DESCRIPTION




LEHI CITY

DATE: 01-26-2026


JOB NUMBER: 80020

CHECKED BY: HISLOP

ALL DRAWINGS, SPECIFICATIONS, DESIGNS AND IDEAS REPRESENTED HEREIN ARE AND SHALL REMAIN THE PROPERTY OF THE DESIGNER. NO PART THEREOF SHALL BE COPIED AND/OR DISCLOSED TO OTHERS OR USED IN CONJUNCTION WITH ANY OTHER PROJECT OTHER THAN THE SPECIFIC PROJECT FOR WHICH THEY HAVE BEEN PREPARED WITHOUT THE WRITTEN CONSENT OF THE DESIGNER. WRITTEN DIMENSIONS OF THESE DRAWINGS SHALL HAVE PRECEDENCE OVER SCALED DIMENSIONS. CONTRACTORS SHALL VERIFY AND BE RESPONSIBLE FOR ALL DIMENSIONS AND CONDITIONS ON THE JOB. NOTIFY DESIGNER OF ANY VARIATIONS FROM THE DIMENSIONS AND CONDITIONS SHOWN BY THEIR DRAWINGS. COPYRIGHT 2025 PRIME LANDSCAPE ARCHITECTURE, LLC.

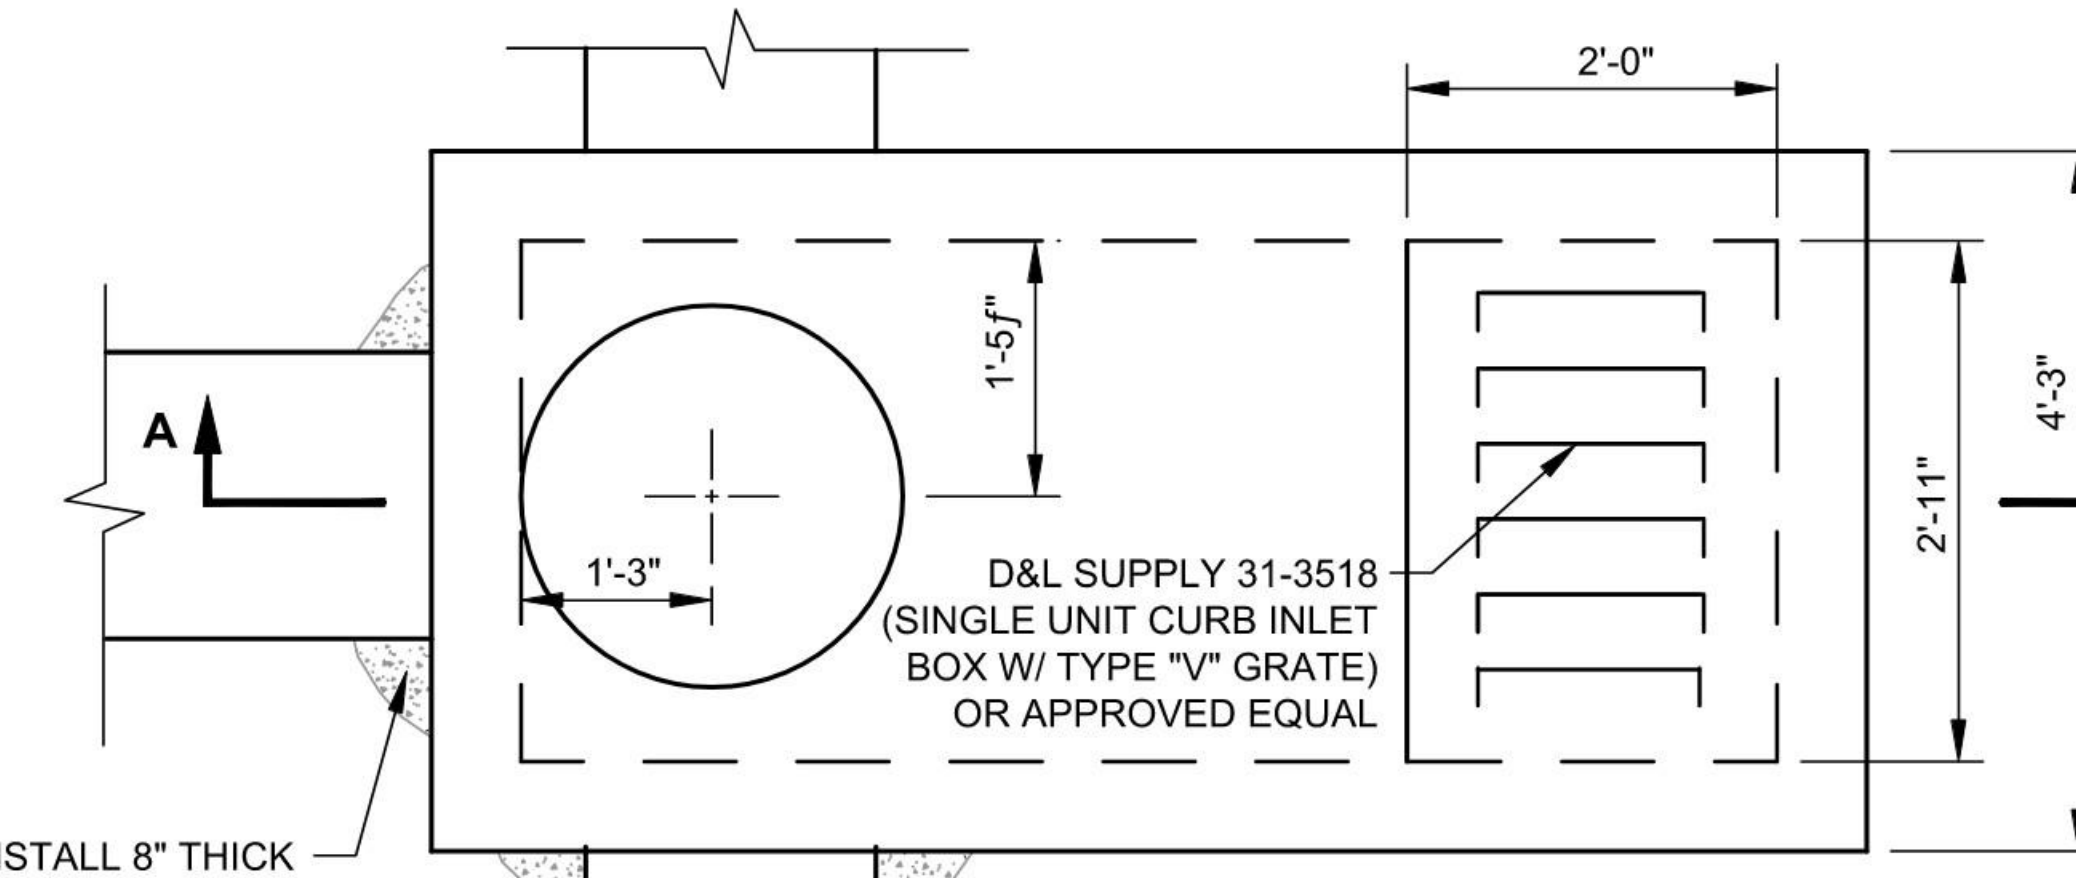

PLAN VIEW

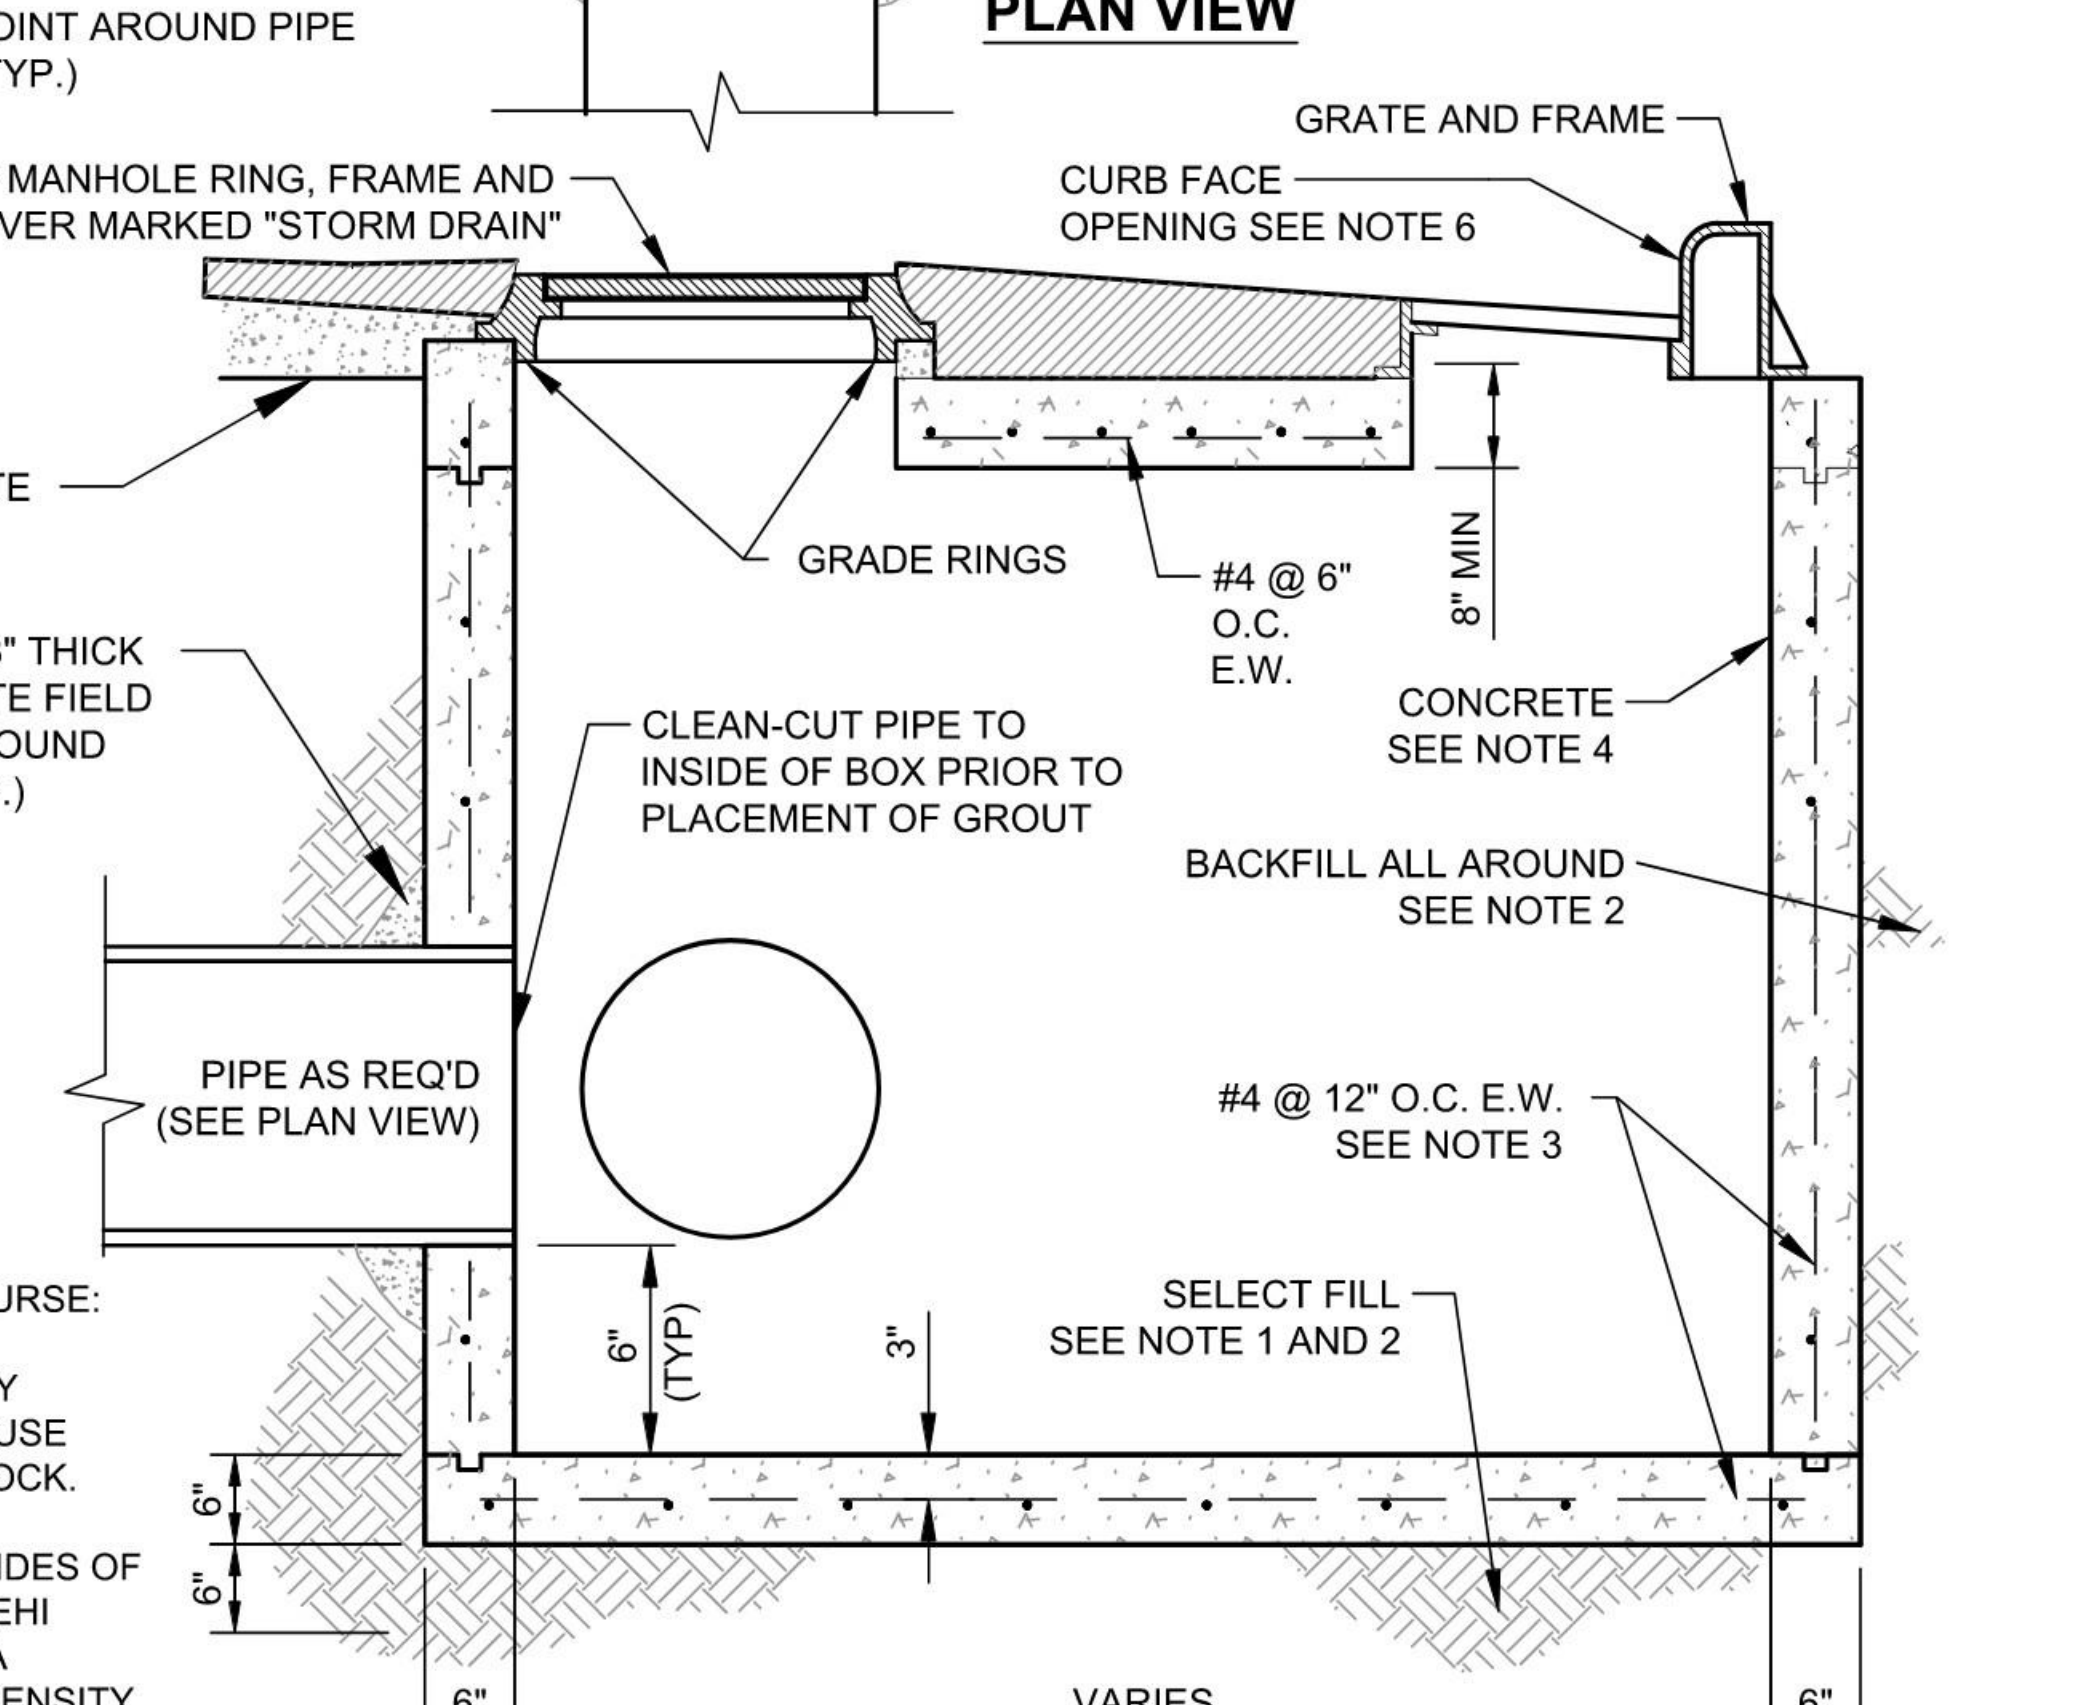


SECTION A-A

COMBO BOX


SD-08 DATE: JANUARY 2022

NOTES:

- UNTREATED BASE COURSE: PROVIDE MATERIAL SPECIFIED IN LEHI CITY STANDARDS. DO NOT USE GRAVEL OR SEWER ROCK. PLACE PER LEHI CITY STANDARDS ON ALL SIDES OF BOX. COMPACT PER LEHI CITY STANDARDS TO A MODIFIED PROCTOR DENSITY OF 95% OR GREATER. MAXIMUM LIFT THICKNESS IS 8" BEFORE COMPACTION.
- BACKFILL: PROVIDE AND PLACE PER LEHI CITY STANDARDS ON ALL SIDES OF BOX. COMPACT PER LEHI CITY STANDARDS TO A MODIFIED PROCTOR DENSITY OF 95% OR GREATER. MAXIMUM LIFT THICKNESS IS 8" BEFORE COMPACTION.
- REINFORCEMENT: ASTM A 615, GRADE 60, DEFORMED STEEL. SEE LEHI CITY STANDARDS.
- CONCRETE: CLASS 4000 PER LEHI CITY STANDARDS. PLACE PER LEHI CITY STANDARDS. CURE PER LEHI CITY STANDARDS.
- MANHOLE STEPS: PROVIDE COPOLYMER POLYPROPYLENE PLASTIC COATED MANHOLE STEPS IN BOXES OVER FOUR FEET DEEP. PLACE BOTTOM STEP SIX INCHES ABOVE BOTTOM OF FLOOR. INSTALLATION OF STEPS SHALL BE WATERPROOFED.
- CURB FACE OPENING: MAKE OPENING AT LEAST 4 INCHES HIGH. PROVIDE AT LEAST A 2 INCH DROP FROM THE CONCRETE GUTTER FLOWLINE TO THE TOP OF THE GRATE AT THE CURB FACE OPENING.
- BMP "SNOUT" MAY BE REQUIRED WITHIN STORM DRAINAGE BOXES TO MEET STORM WATER QUALITY REQUIREMENTS. COMBO BOX DEPTH SHALL BE MODIFIED TO MEET "SNOUT" MANUFACTURER'S GUIDELINES. ORIFICE PLATES SHOULD NOT BE INSTALLED BEHIND "SNOUT" HOODS.

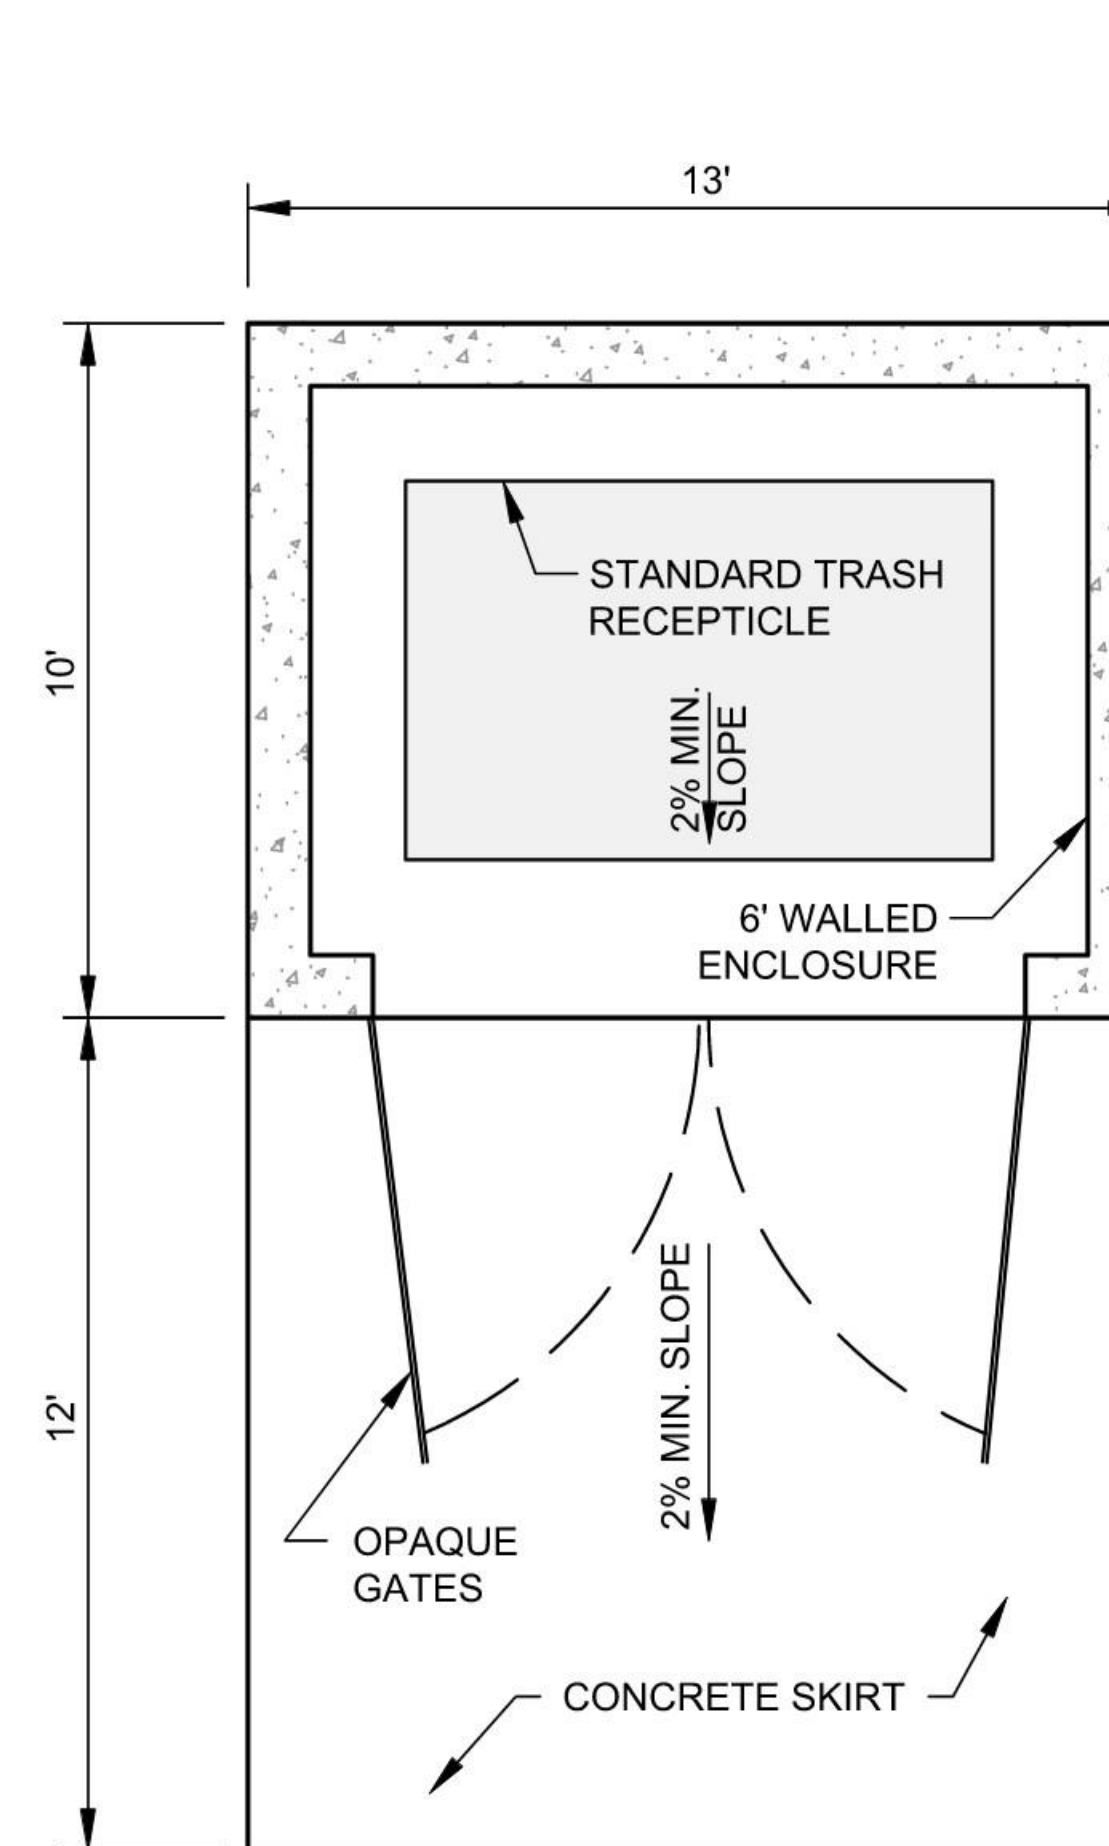

DUMPSTER

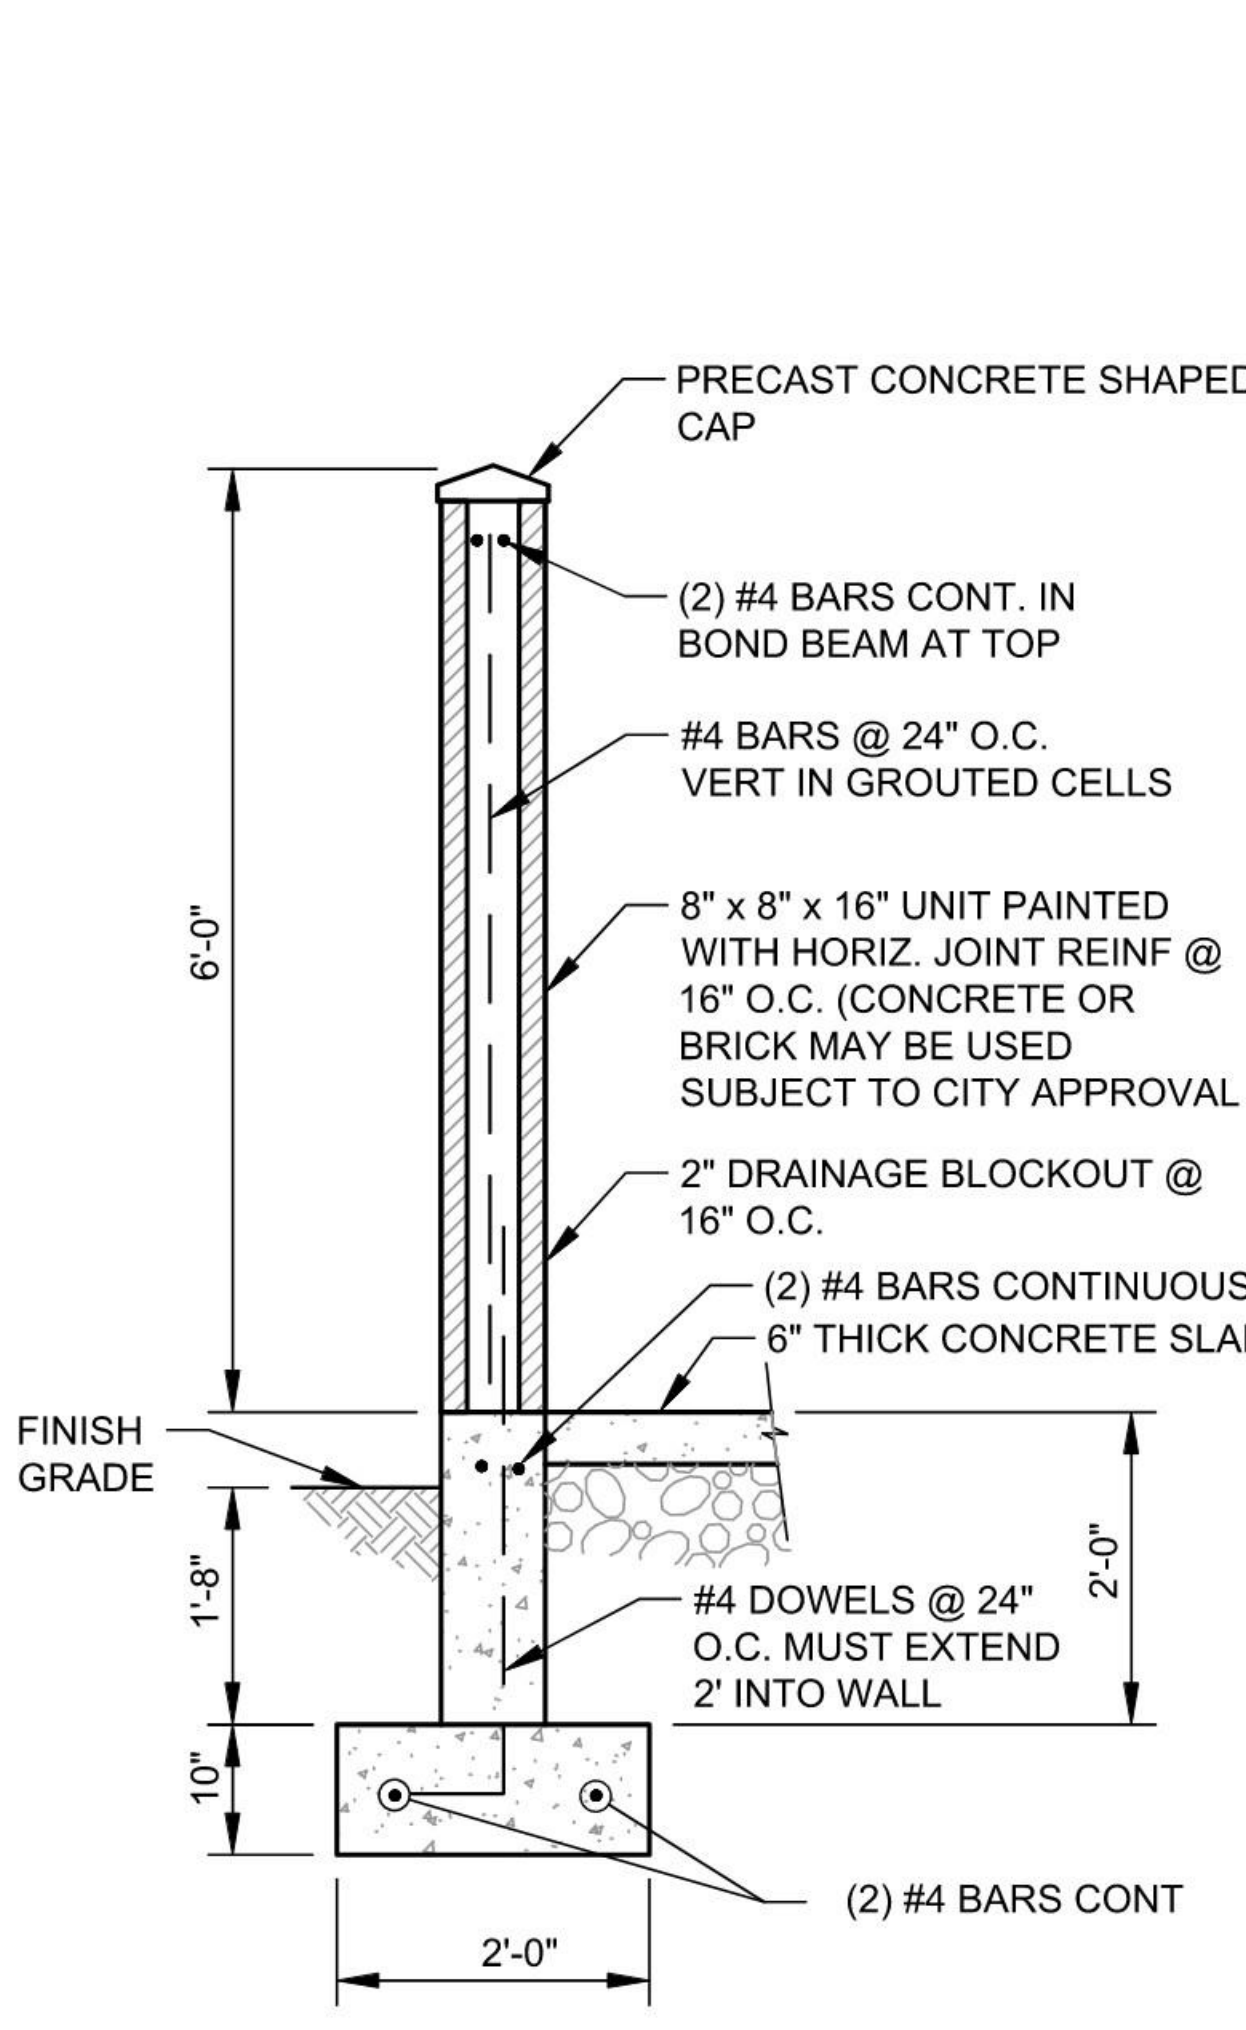

TRASH ENCLOSURE WALL DETAIL

COMBO BOX

SD-08 DATE: JANUARY 2022

TRASH ENCLOSURE

TE-01 DATE: JANUARY 2022

NOTES

ALTERNATE DESIGNS MAY BE USED AS APPROVED BY THE BUILDING OFFICIAL



Approved Construction Plans
03/18/2026

VE UPDATE - 6.4.2026

FUTURE PERGOLA, NOT PART OF PROJECT



PERGOLA 1.1



PERGOLA 1.2



PERGOLA 1.3



DESIGN GUIDE EXAMPLE



DESIGN GUIDE EXAMPLE



DESIGN GUIDE EXAMPLE

- PROVIDE STAMPED STRUCTURAL DRAWINGS OF PROPOSED DESIGN THAT MEETS MINIMUM REQUIREMENTS AS PART OF CONSTRUCTION
- OVERALL FINISHED LOOK SHOULD BE SIMILAR TO REAL DESIGN GUIDE EXAMPLE IMAGES
 - USE CEDAR TIMBERS - DISTRESSED LOOK
 - NATURAL STAIN
 - SIZE PER DRAWINGS & DIMENSIONED MODEL ABOVE
 - PROVIDE FINISH METAL ROOFING
 - PROVIDE 4:1 RAMP SYSTEM ON EAST SIDE - BASE OF RAMP SHALL BE MINIMUM OF 8" DEEP COMPACTED AGGREGATE



Approved Construction Plans
03/18/2026



PERGOLA BASIC DETAILS			
TITLE	PROJECT	CLIENT	ADDRESS
	LAKEVIEW PARK	LEHI CITY	4675 N AUTUMN VIEW DRIVE, LEHI, UT 84043

REVISIONS	
NO.	DESCRIPTION

LEHI CITY
DATE: 01-26-2026
JOB NUMBER: 80020
CHECKED BY: HISLOP


SHEET
C510

VE UPDATE - 6.4.2026

ALL DRAWINGS, SPECIFICATIONS, DESIGNS AND IDEAS REPRESENTED HEREIN ARE AND SHALL REMAIN THE PROPERTY OF THE DESIGNER. NO PART THEREOF SHALL BE COPIED AND/OR DISCLOSED TO OTHERS OR USED IN CONJUNCTION WITH ANY OTHER PROJECT OTHER THAN THE SPECIFIC PROJECT FOR WHICH THEY HAVE BEEN PREPARED WITHOUT THE WRITTEN CONSENT OF THE DESIGNER. WRITTEN DIMENSIONS OF THESE DRAWINGS SHALL HAVE PRECEDENCE OVER SCALED DIMENSIONS. CONTRACTORS SHALL VERIFY AND BE RESPONSIBLE FOR ALL DIMENSIONS AND CONDITIONS ON THE JOB. NOTIFY DESIGNER OF ANY VARIATIONS FROM THE DIMENSIONS AND CONDITIONS SHOWN BY THEIR DRAWINGS. COPYRIGHT 2025 PRIME LANDSCAPE ARCHITECTURE, LLC.



Approved Construction Plans
03/18/2026

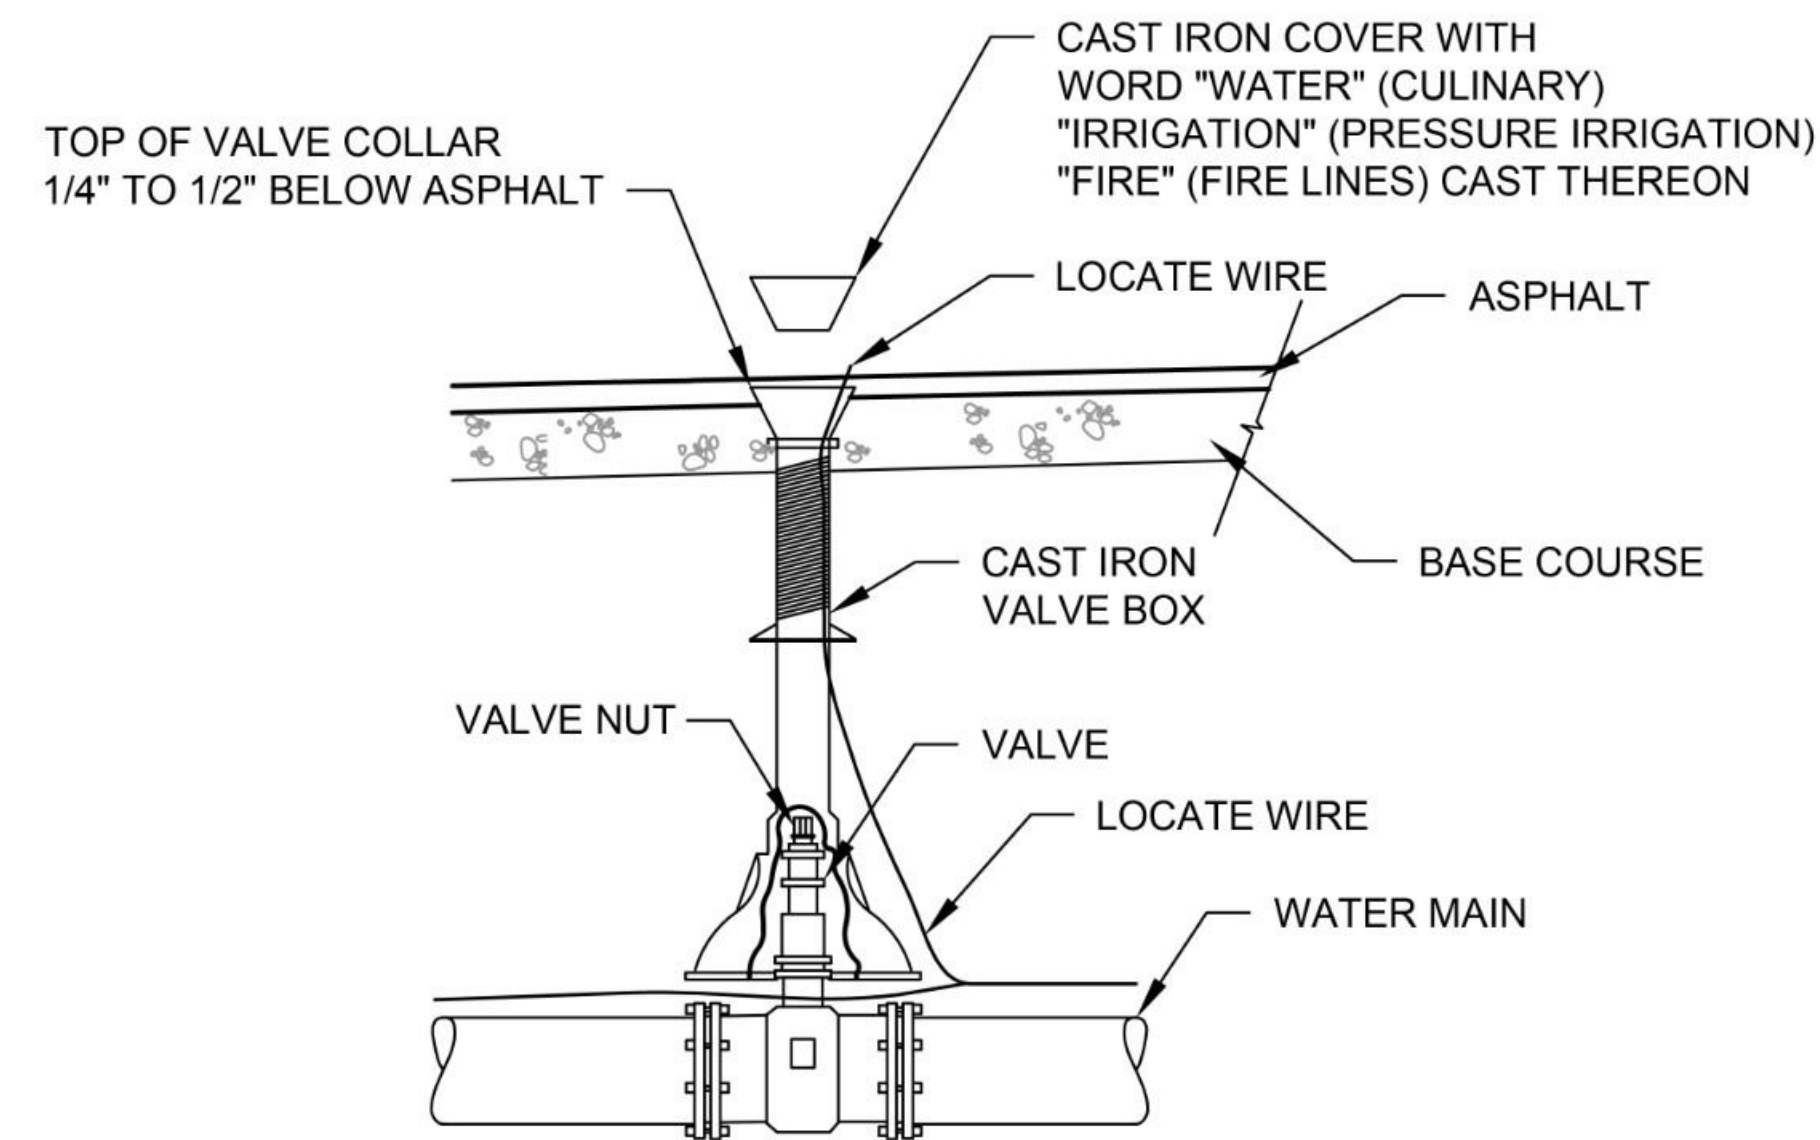

NOTES:

1. TOP OF VALVE COLLAR SHALL BE SET TO FINAL GRADE PRIOR TO PAVING. CONCRETE COLLARS MAY BE ALLOWED ONLY AFTER PRIOR APPROVAL OF LEHI CITY STREET DEPARTMENT. IF APPROVED, VALVE COLLARS SHALL BE 12" MIN. WIDE (FROM EDGE OF COLLAR), 12" THICK AND 1/4" TO 1/2" BELOW ASPHALT.
2. IN NON PAVED AND PLANTER STRIP AREAS, A 4' x 4' x 6" THICK CONCRETE PAD MUST BE PROVIDED FLUSH WITH THE TOP OF THE VALVE BOX.




LEHI CITY STANDARD DETAIL

VALVE BOX

WT-04

DATE:
JANUARY 2022

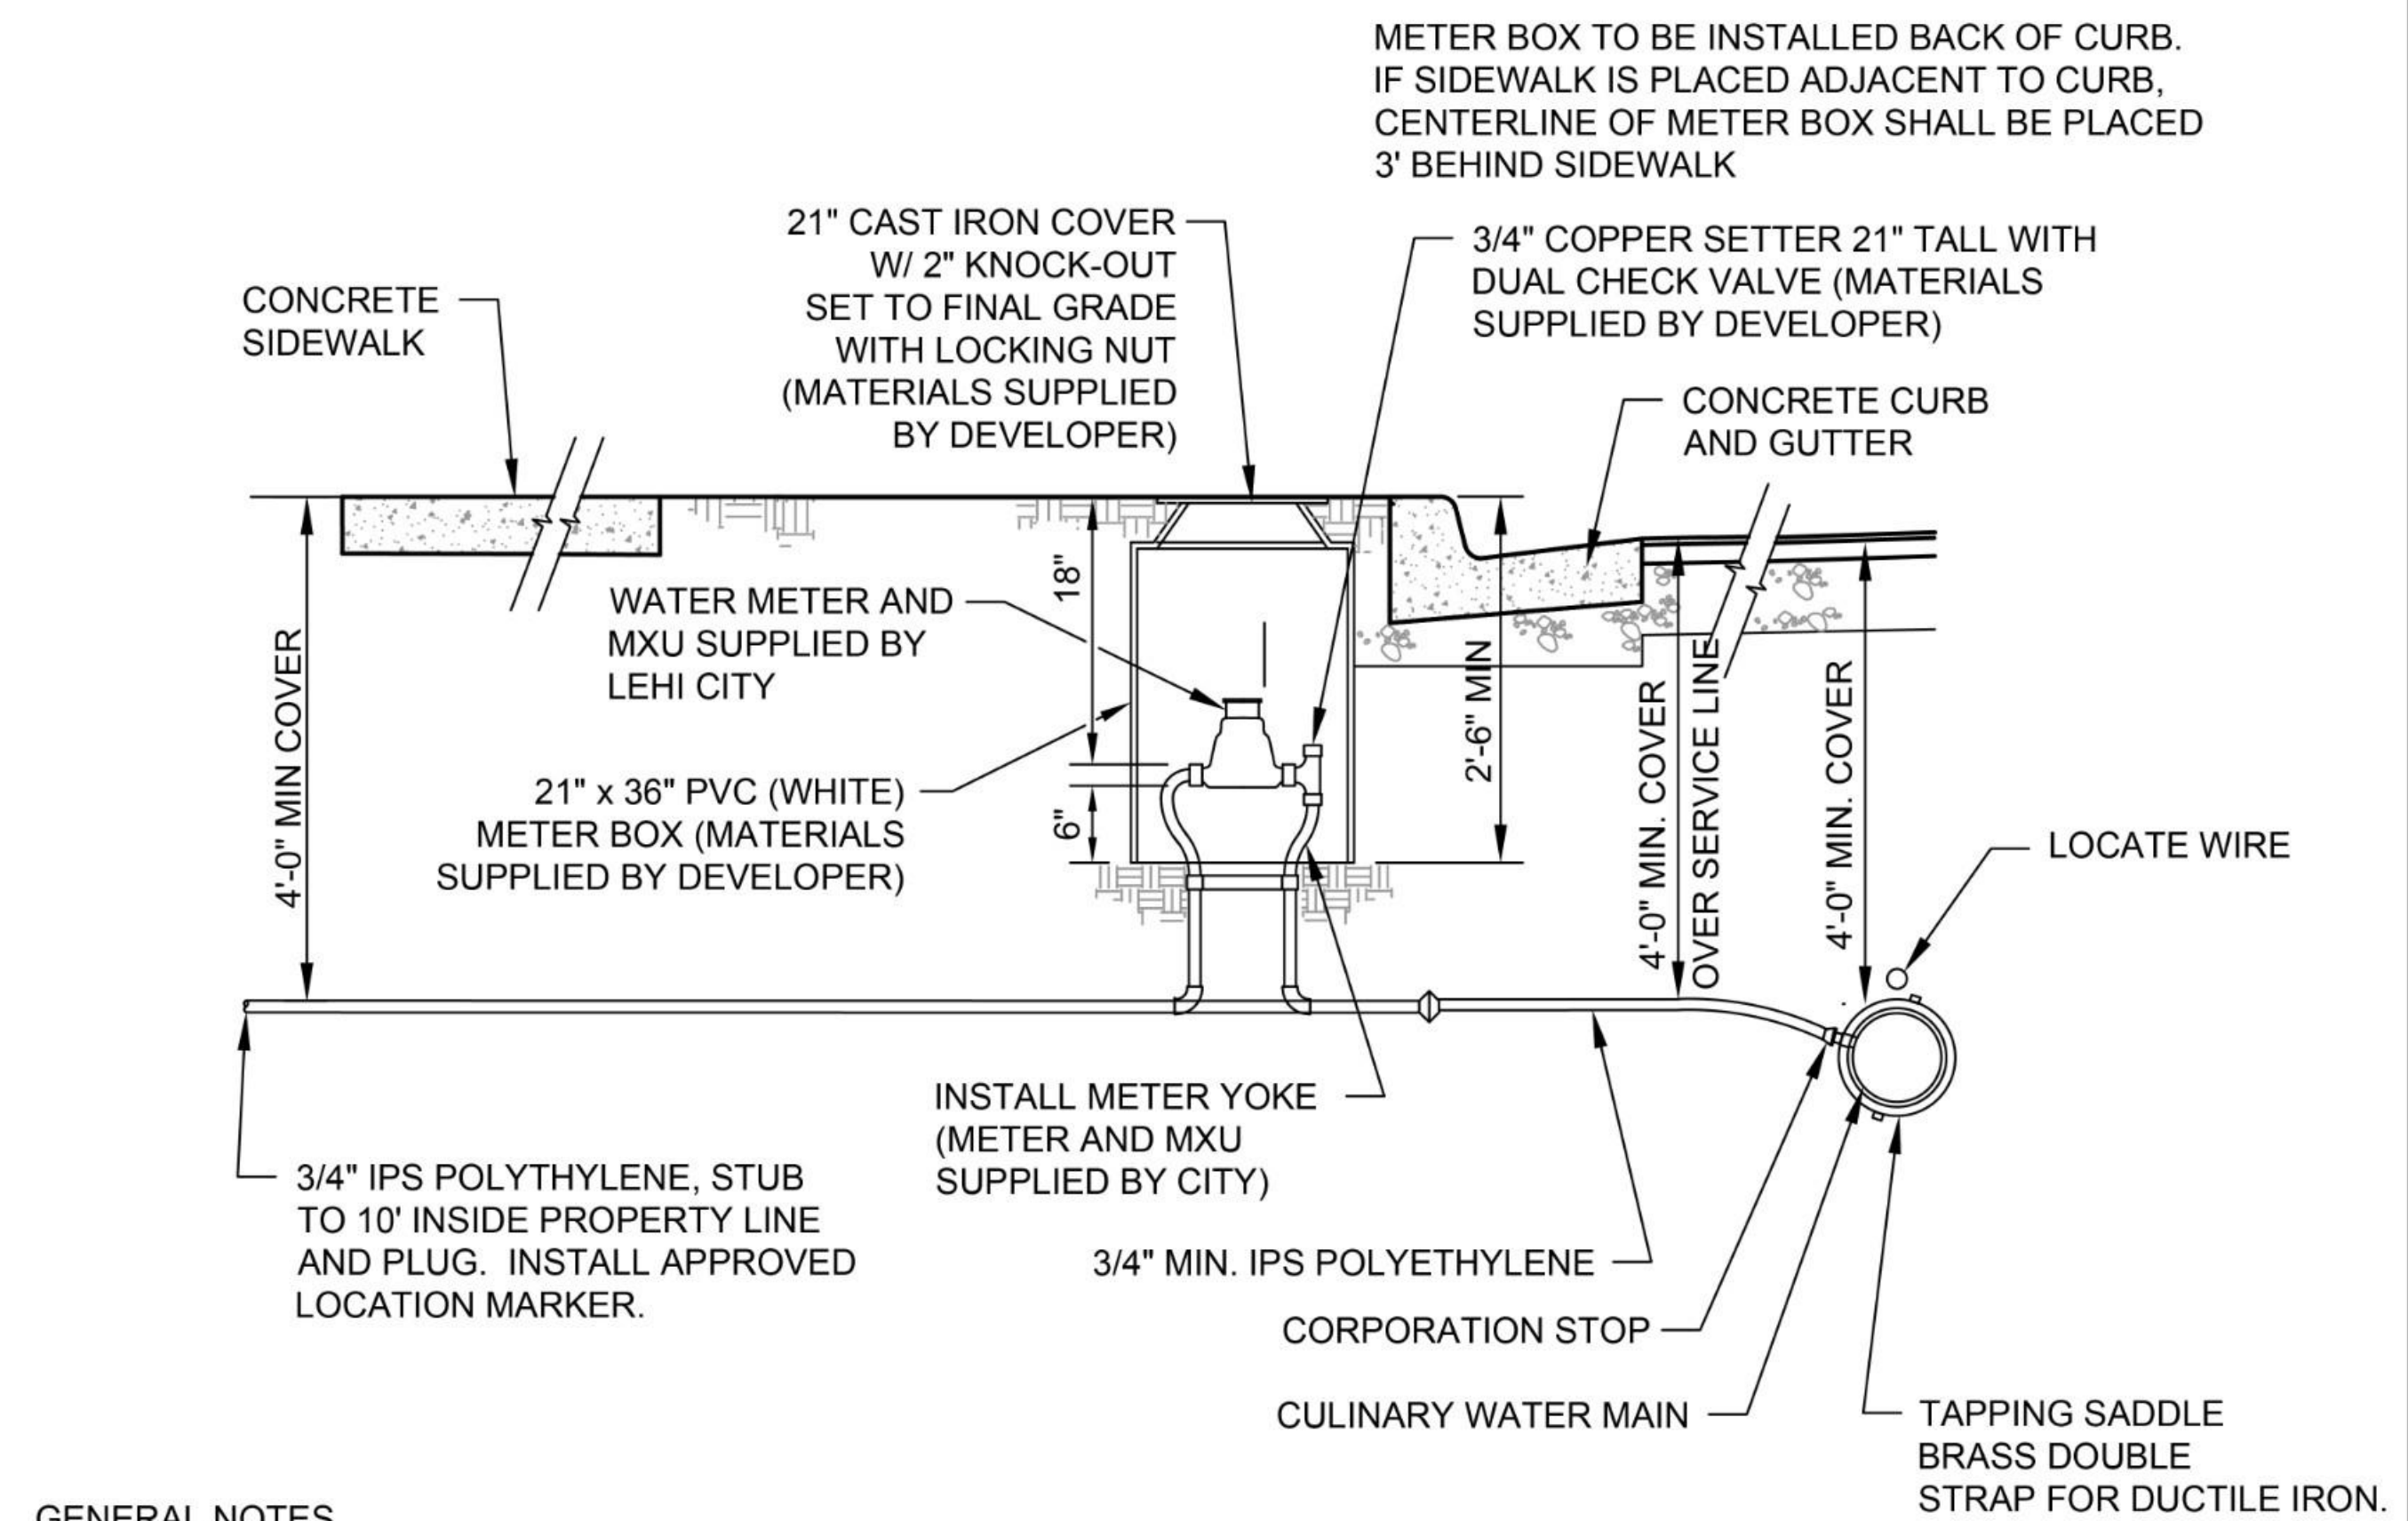

GENERAL NOTES

1. 10'-0" EDGE TO EDGE HORIZONTAL CLEARANCE IS REQUIRED BETWEEN WATER AND SEWER LATERAL SERVICE LINES.
2. WHERE WATER AND SEWER LATERALS MUST CROSS, WATER LATERAL SHALL BE 18" ABOVE THE SEWER LATERAL AS MEASURED FROM THE BOTTOM OF THE WATER LATERAL TO THE TOP OF THE SEWER LATERAL. THIS SEPARATION SHALL BE MAINTAINED FOR A MINIMUM OF 10'-0" EITHER SIDE OF THE CROSSING POINT.
3. ALL CULINARY WATER METERS SHALL BE CONSTRUCTED BEHIND PROPOSED CURB AND GUTTER, AND SHALL BE SERVICEABLE FROM THE STREET, REGARDLESS OF WHETHER OR NOT THE TYPICAL STREET CROSS SECTION CONTAINS A PLANTER STRIP.
4. COORDINATE PLACEMENT OF WATER METER WITH LEHI WATER DEPARTMENT.
5. TEFLON TAPE REQUIRED ON ALL THREADED CONNECTIONS.
6. CULINARY WATER METERS SHALL NOT BE PLACED WITHIN DRIVABLE AREAS UNLESS OTHERWISE APPROVED BY WATER DEPARTMENT.
7. ALL PIPING, FITTINGS, ECT WILL BE PROVIDED BY DEVELOPER AND INSPECTED BY LEHI CITY WATER INSPECTOR.
8. METER AND MXU WILL BE SUPPLIED BY LEHI CITY.
9. ALL BRASS FITTINGS, VALVES, ETC. SHALL BE MANUFACTURED IN ACCORDANCE WITH AWWA STANDARD C-800, LATEST REVISION. ALL BRASS PRODUCTS ARE TO BE CERTIFIED TO THE REQUIREMENTS OF NSF / ANSI 61 ANNEX F&G AND NSF / ANSI 372.
10. HOMES WITH FIRE SPRINKLERS REQUIRE A 1" OR LARGER WATER SERVICE AS REQUIRED BY FIRE SPRINKLER DESIGN.
11. NO SPLICES OR FITTINGS ALLOWED BETWEEN THE CORPORATION STOP AND THE METER SETTER.
12. METERS THAT FALL WITHIN DRIVEWAYS MAY BE RELOCATED A MAXIMUM OF 3' Laterally, OTHERWISE THE SERVICE MUST BE TERMINATED AT THE MAIN AND REINSTALLED OUTSIDE OF THE DRIVEWAY.



LEHI CITY STANDARD DETAIL

CULINARY SERVICE CONNECTION

WT-06

DATE:
JANUARY 2022

VE UPDATE - 6.4.2026



SANDY
45 W 10000 S, Suite 500
Sandy, UT 84070
Phone: 801.255.0529

LAYTON
Phone: 801.547.1100

TOOELE
Phone: 435.843.3590

CEDAR CITY
Phone: 435.865.1453

RICHFIELD
Phone: 435.896.2983

WWW.ENSIGNENG.COM



TITLE	UTILITY DETAILS
PROJECT	LAKEVIEW PARK
CLIENT	LEHI CITY
ADDRESS	AUTUMN VIEW DRIVE, LEHI, UT 84043

REVISIONS

NO.	DATE	DESCRIPTION




DATE: 01/26/2026
JOB NUMBER: 80020
CHECKED BY: M. BUDGE

SHEET
C600

ALL DRAWINGS, SPECIFICATIONS, DESIGNS AND IDEAS REPRESENTED HEREIN ARE AND SHALL REMAIN THE PROPERTY OF THE DESIGNER. NO PART THEREOF SHALL BE COPIED AND/OR DISCLOSED TO OTHERS OR USED IN CONNECTION WITH ANY OTHER PROJECT OTHER THAN THE SPECIFIC PROJECT FOR WHICH THEY HAVE BEEN PREPARED WITHOUT THE WRITTEN CONSENT OF THE DESIGNER. WRITTEN DIMENSIONS OF THESE DRAWINGS SHALL HAVE PRECEDENCE OVER SCALED DIMENSIONS. CONTRACTORS SHALL VERIFY AND BE RESPONSIBLE FOR ALL DIMENSIONS AND CONDITIONS ON THE JOB. NOTIFY DESIGNER OF ANY VARIATIONS FROM THE DIMENSIONS AND CONDITIONS SHOWN BY THEIR DRAWINGS. COPYRIGHT 2025 PRIME LANDSCAPE ARCHITECTURE, LLC.



Approved Construction Plans
03/18/2026

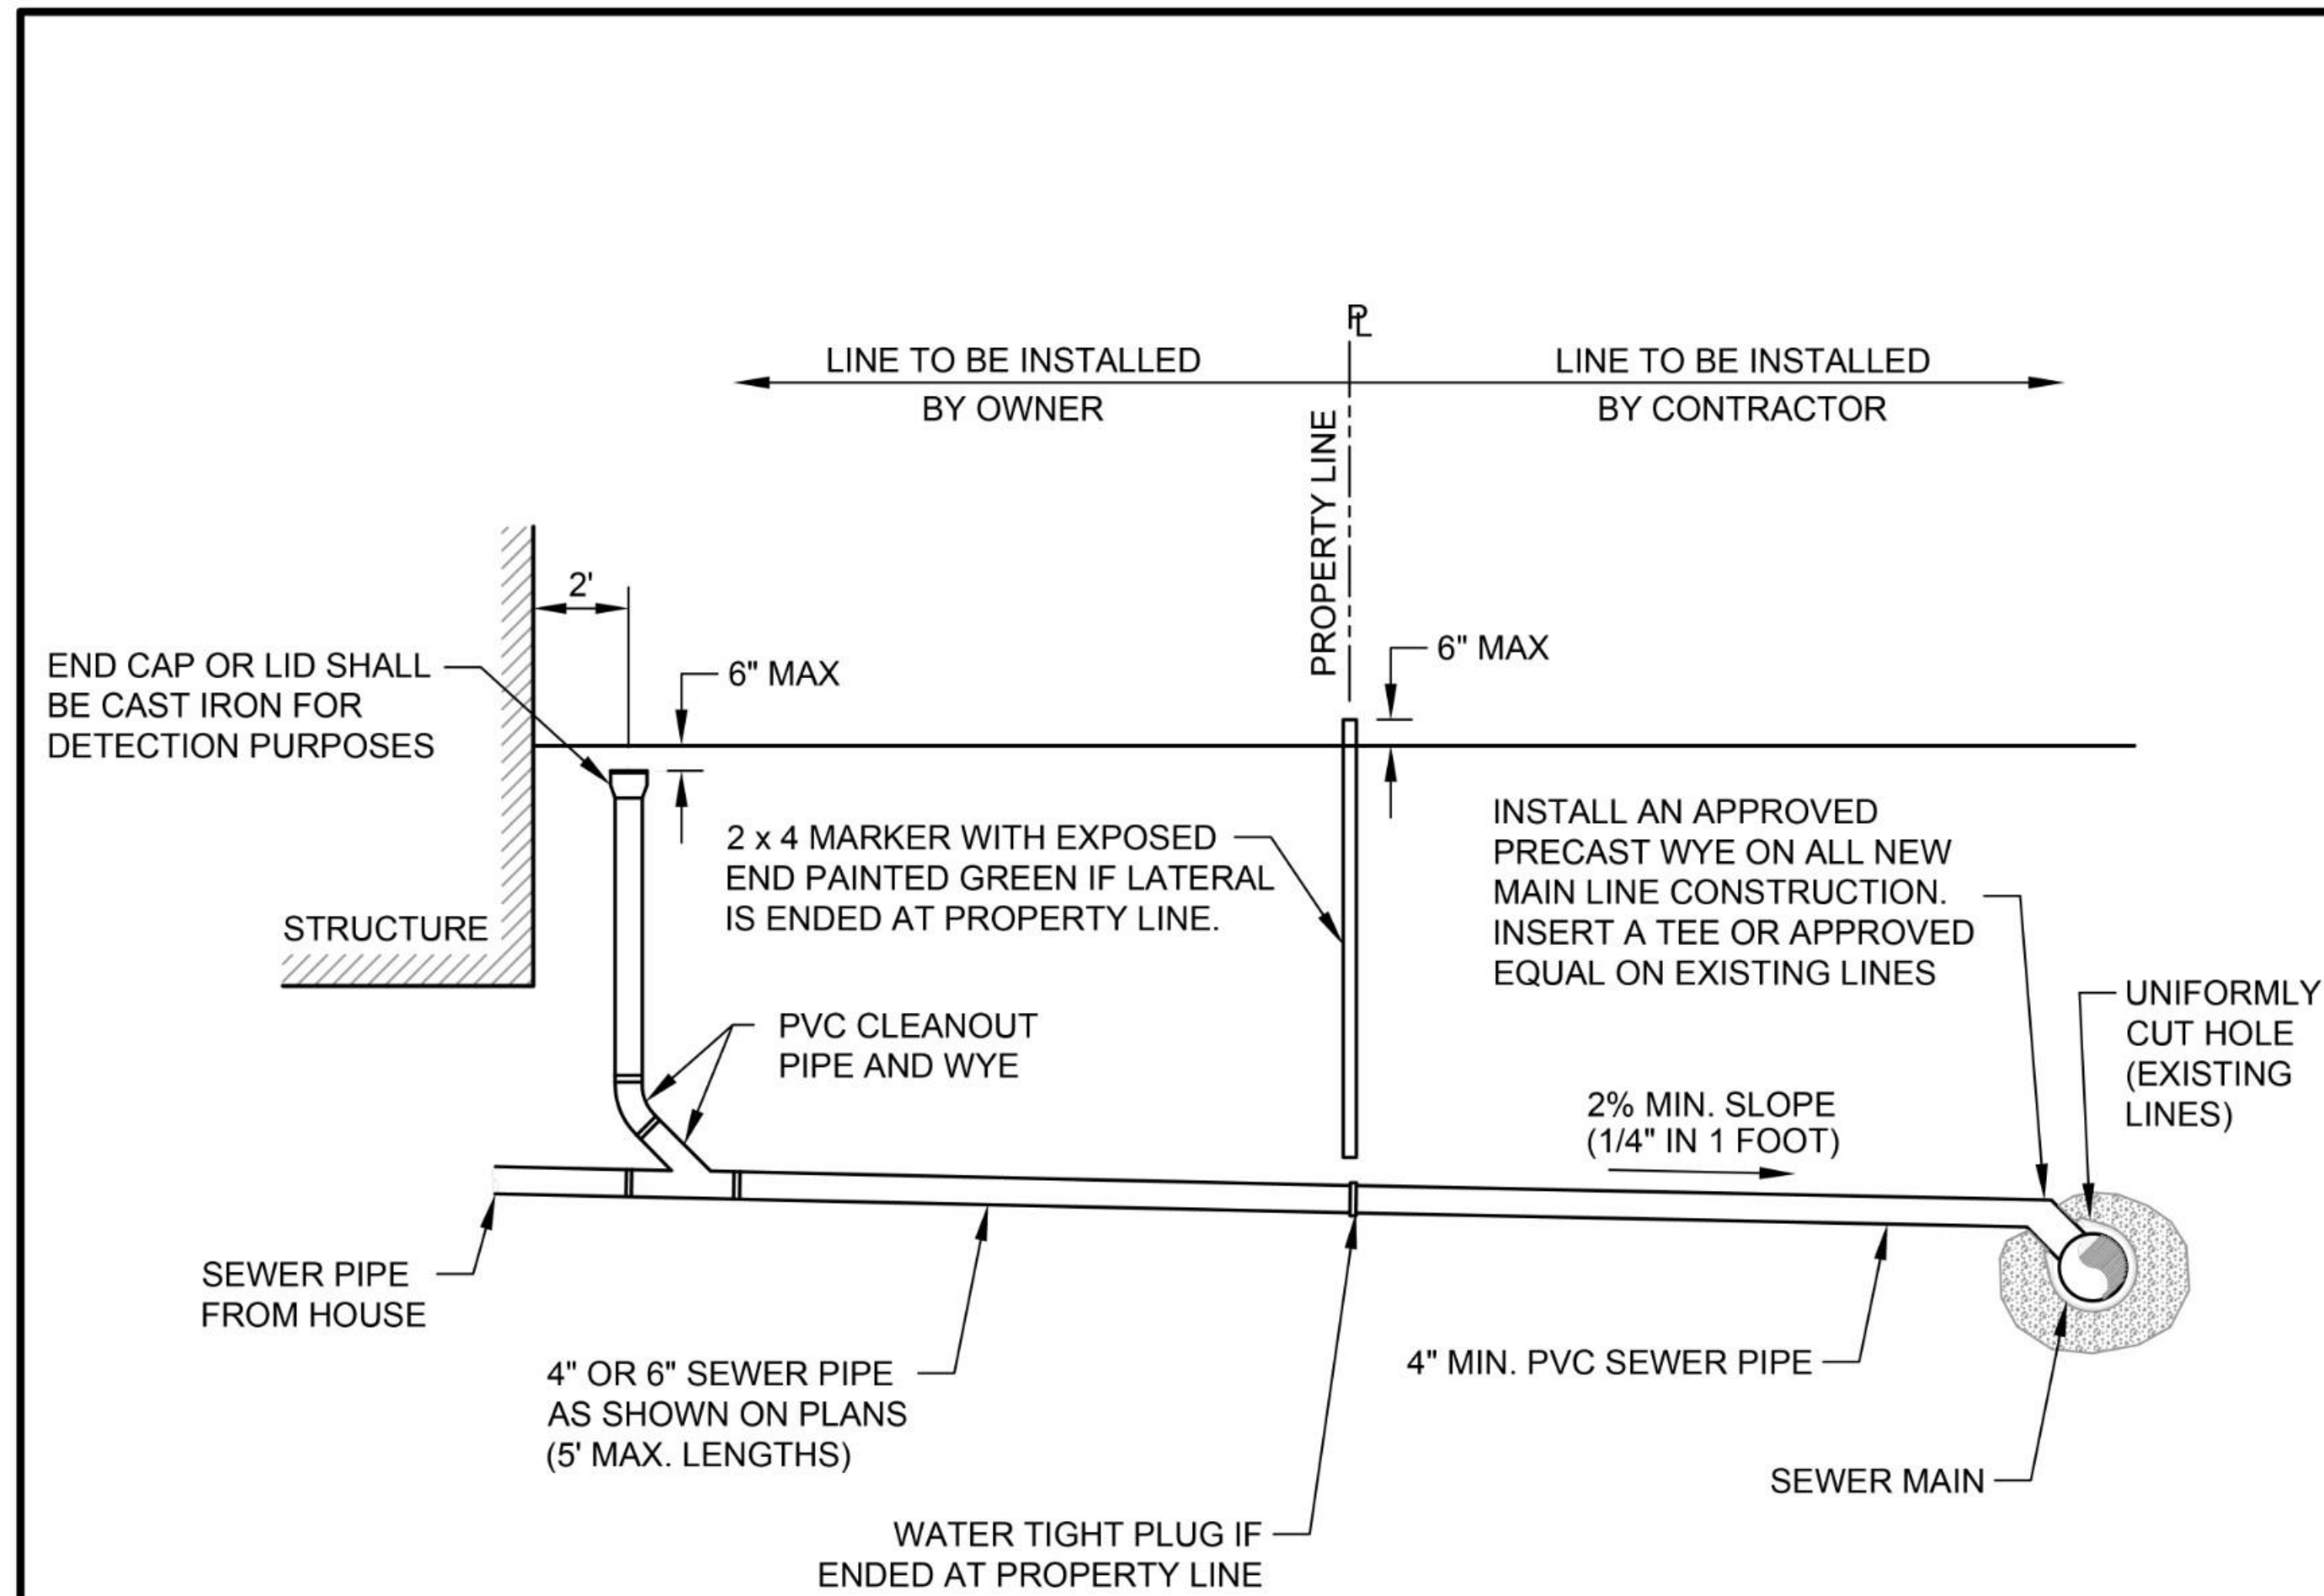

NOTES:

1. MAXIMUM DISTANCE BETWEEN CLEANOUTS: 100 FEET
2. LATERALS SHALL NOT ENTER MANHOLES UNLESS OTHERWISE APPROVED BY CITY ENGINEER




LEHI CITY STANDARD DETAIL

SEWER LATERAL

SD-05

DATE:
JANUARY 2022

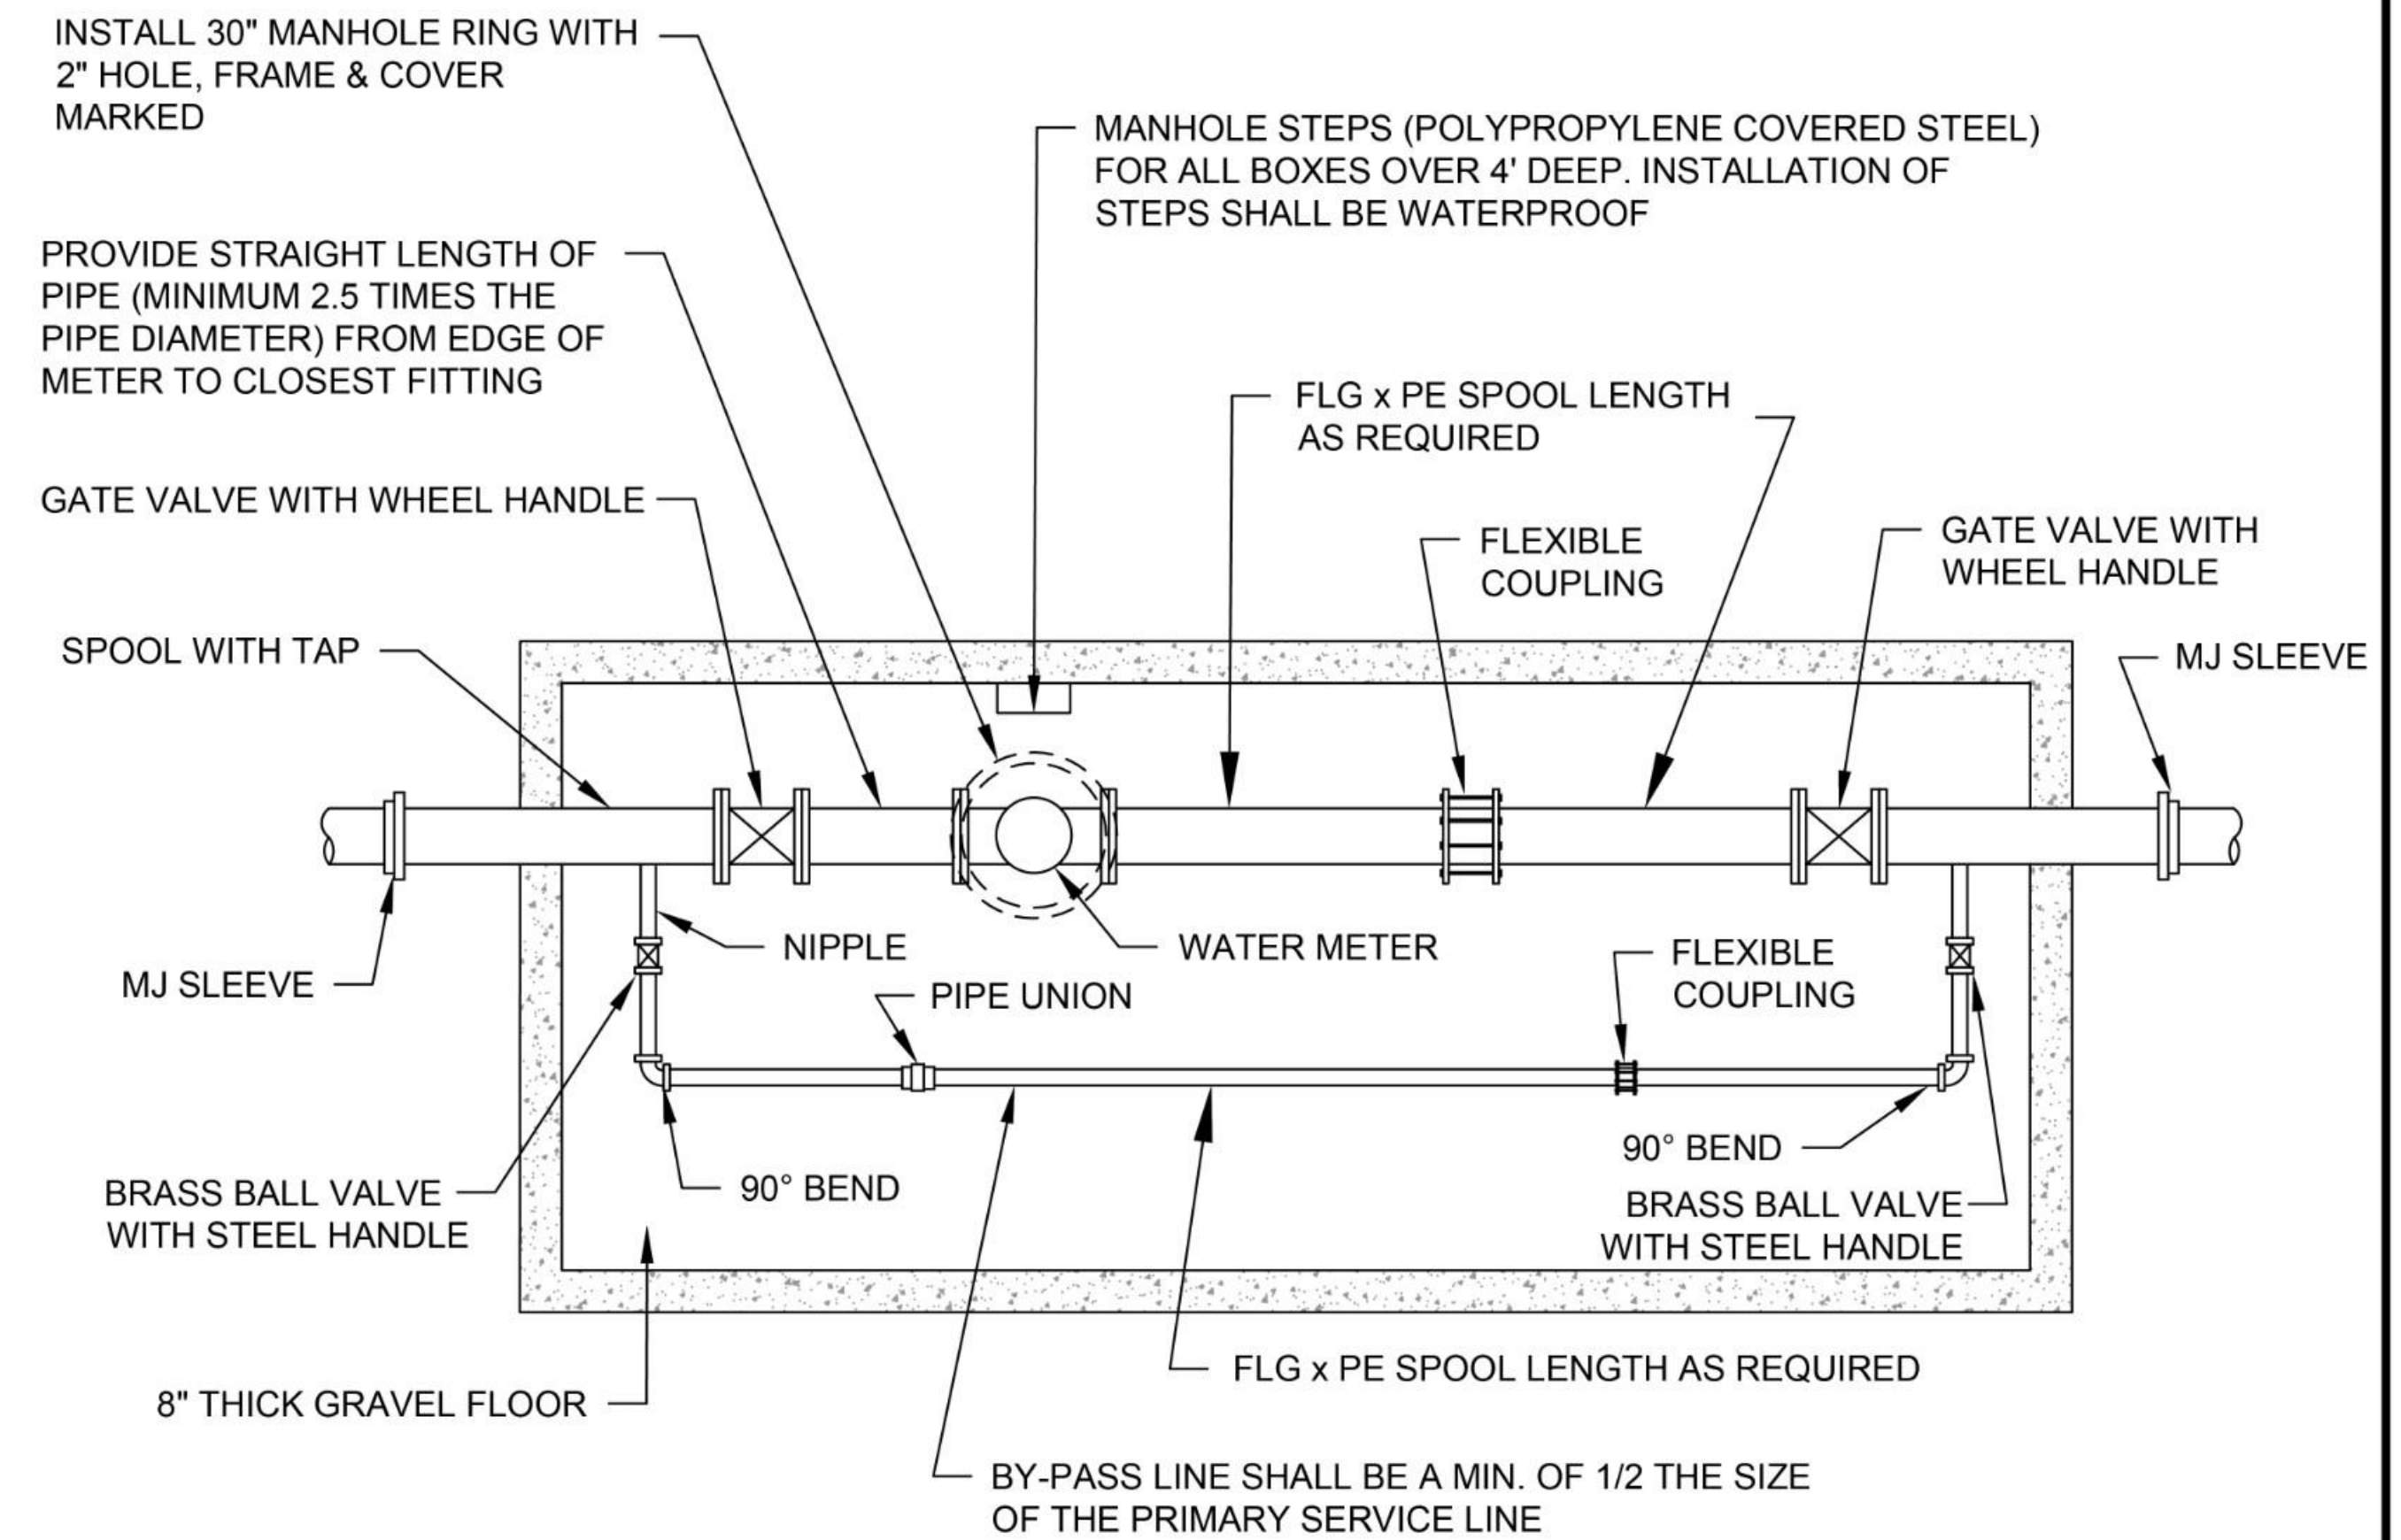

NOTES

1. AN ENGINEERED PRECAST BOX MAY BE ALLOWED AS APPROVED BY THE CITY.
2. STRUCTURAL DESIGN (REINFORCING AND CONCRETE THICKNESS FOR WALLS, FOOTINGS, AND ROOF) WILL DEPEND ON FINAL BOX SIZE.
3. COORDINATE METER BOX PLACEMENT AND OVERALL METER DIMENSIONS WITH LEHI WATER METERING DEPARTMENTS PRIOR TO INSTALLATION.
4. CHANGES DUE TO PIPE SIZE SHALL BE AS APPROVED BY THE CITY WATER SUPERINTENDENT.
5. METER AND MXU SUPPLIED BY LEHI CITY.
6. VAULT LID AND INTERNAL PIPING PROVIDED BY DEVELOPER



LEHI CITY STANDARD DETAIL

CONCRETE METER BOX

WT-07

DATE:
JANUARY 2022



SANDY
45 W 10000 S, Suite 500
Sandy, UT 84070
Phone: 801.255.0529

LAYTON
Phone: 801.547.1100

TOOELE
Phone: 435.843.3590

CEDAR CITY
Phone: 435.865.1453

RICHFIELD
Phone: 435.896.2983

WWW.ENSIGNENG.COM



TITLE	UTILITY DETAILS
PROJECT	LAKEVIEW PARK
CLIENT	LEHI CITY
ADDRESS	AUTUMN VIEW DRIVE, LEHI, UT 84043

REVISIONS

NO.	DATE	DESCRIPTION



DATE: 01/26/2026
JOB NUMBER: 80020
CHECKED BY: M. BUDGE

SHEET

C601

VE UPDATE - 6.4.2026

ALL DRAWINGS, SPECIFICATIONS, DESIGNS AND IDEAS REPRESENTED HEREIN ARE AND SHALL REMAIN THE PROPERTY OF THE DESIGNER. NO PART THEREOF SHALL BE COPIED AND/OR DISCLOSED TO OTHERS OR USED IN CONNECTION WITH ANY OTHER PROJECT OTHER THAN THE SPECIFIC PROJECT FOR WHICH THEY HAVE BEEN PREPARED WITHOUT THE WRITTEN CONSENT OF THE DESIGNER. WRITTEN DIMENSIONS OF THESE DRAWINGS SHALL HAVE PRECEDENCE OVER SCALED DIMENSIONS. CONTRACTORS SHALL VERIFY AND BE RESPONSIBLE FOR ALL DIMENSIONS AND CONDITIONS ON THE JOB. NOTIFY DESIGNER OF ANY VARIATIONS FROM THE DIMENSIONS AND CONDITIONS SHOWN BY THEIR DRAWINGS. COPYRIGHT 2025 PRIME LANDSCAPE ARCHITECTURE, LLC.



Approved Construction Plans
03/18/2026



SANDY
45 W 10000 S, Suite 500
Sandy, UT 84070
Phone: 801.255.0529


LAYTON
Phone: 801.547.1100

TOOELE
Phone: 435.843.3590

CEDAR CITY
Phone: 435.865.1453

RICHFIELD
Phone: 435.896.2983

WWW.ENSIGNENG.COM

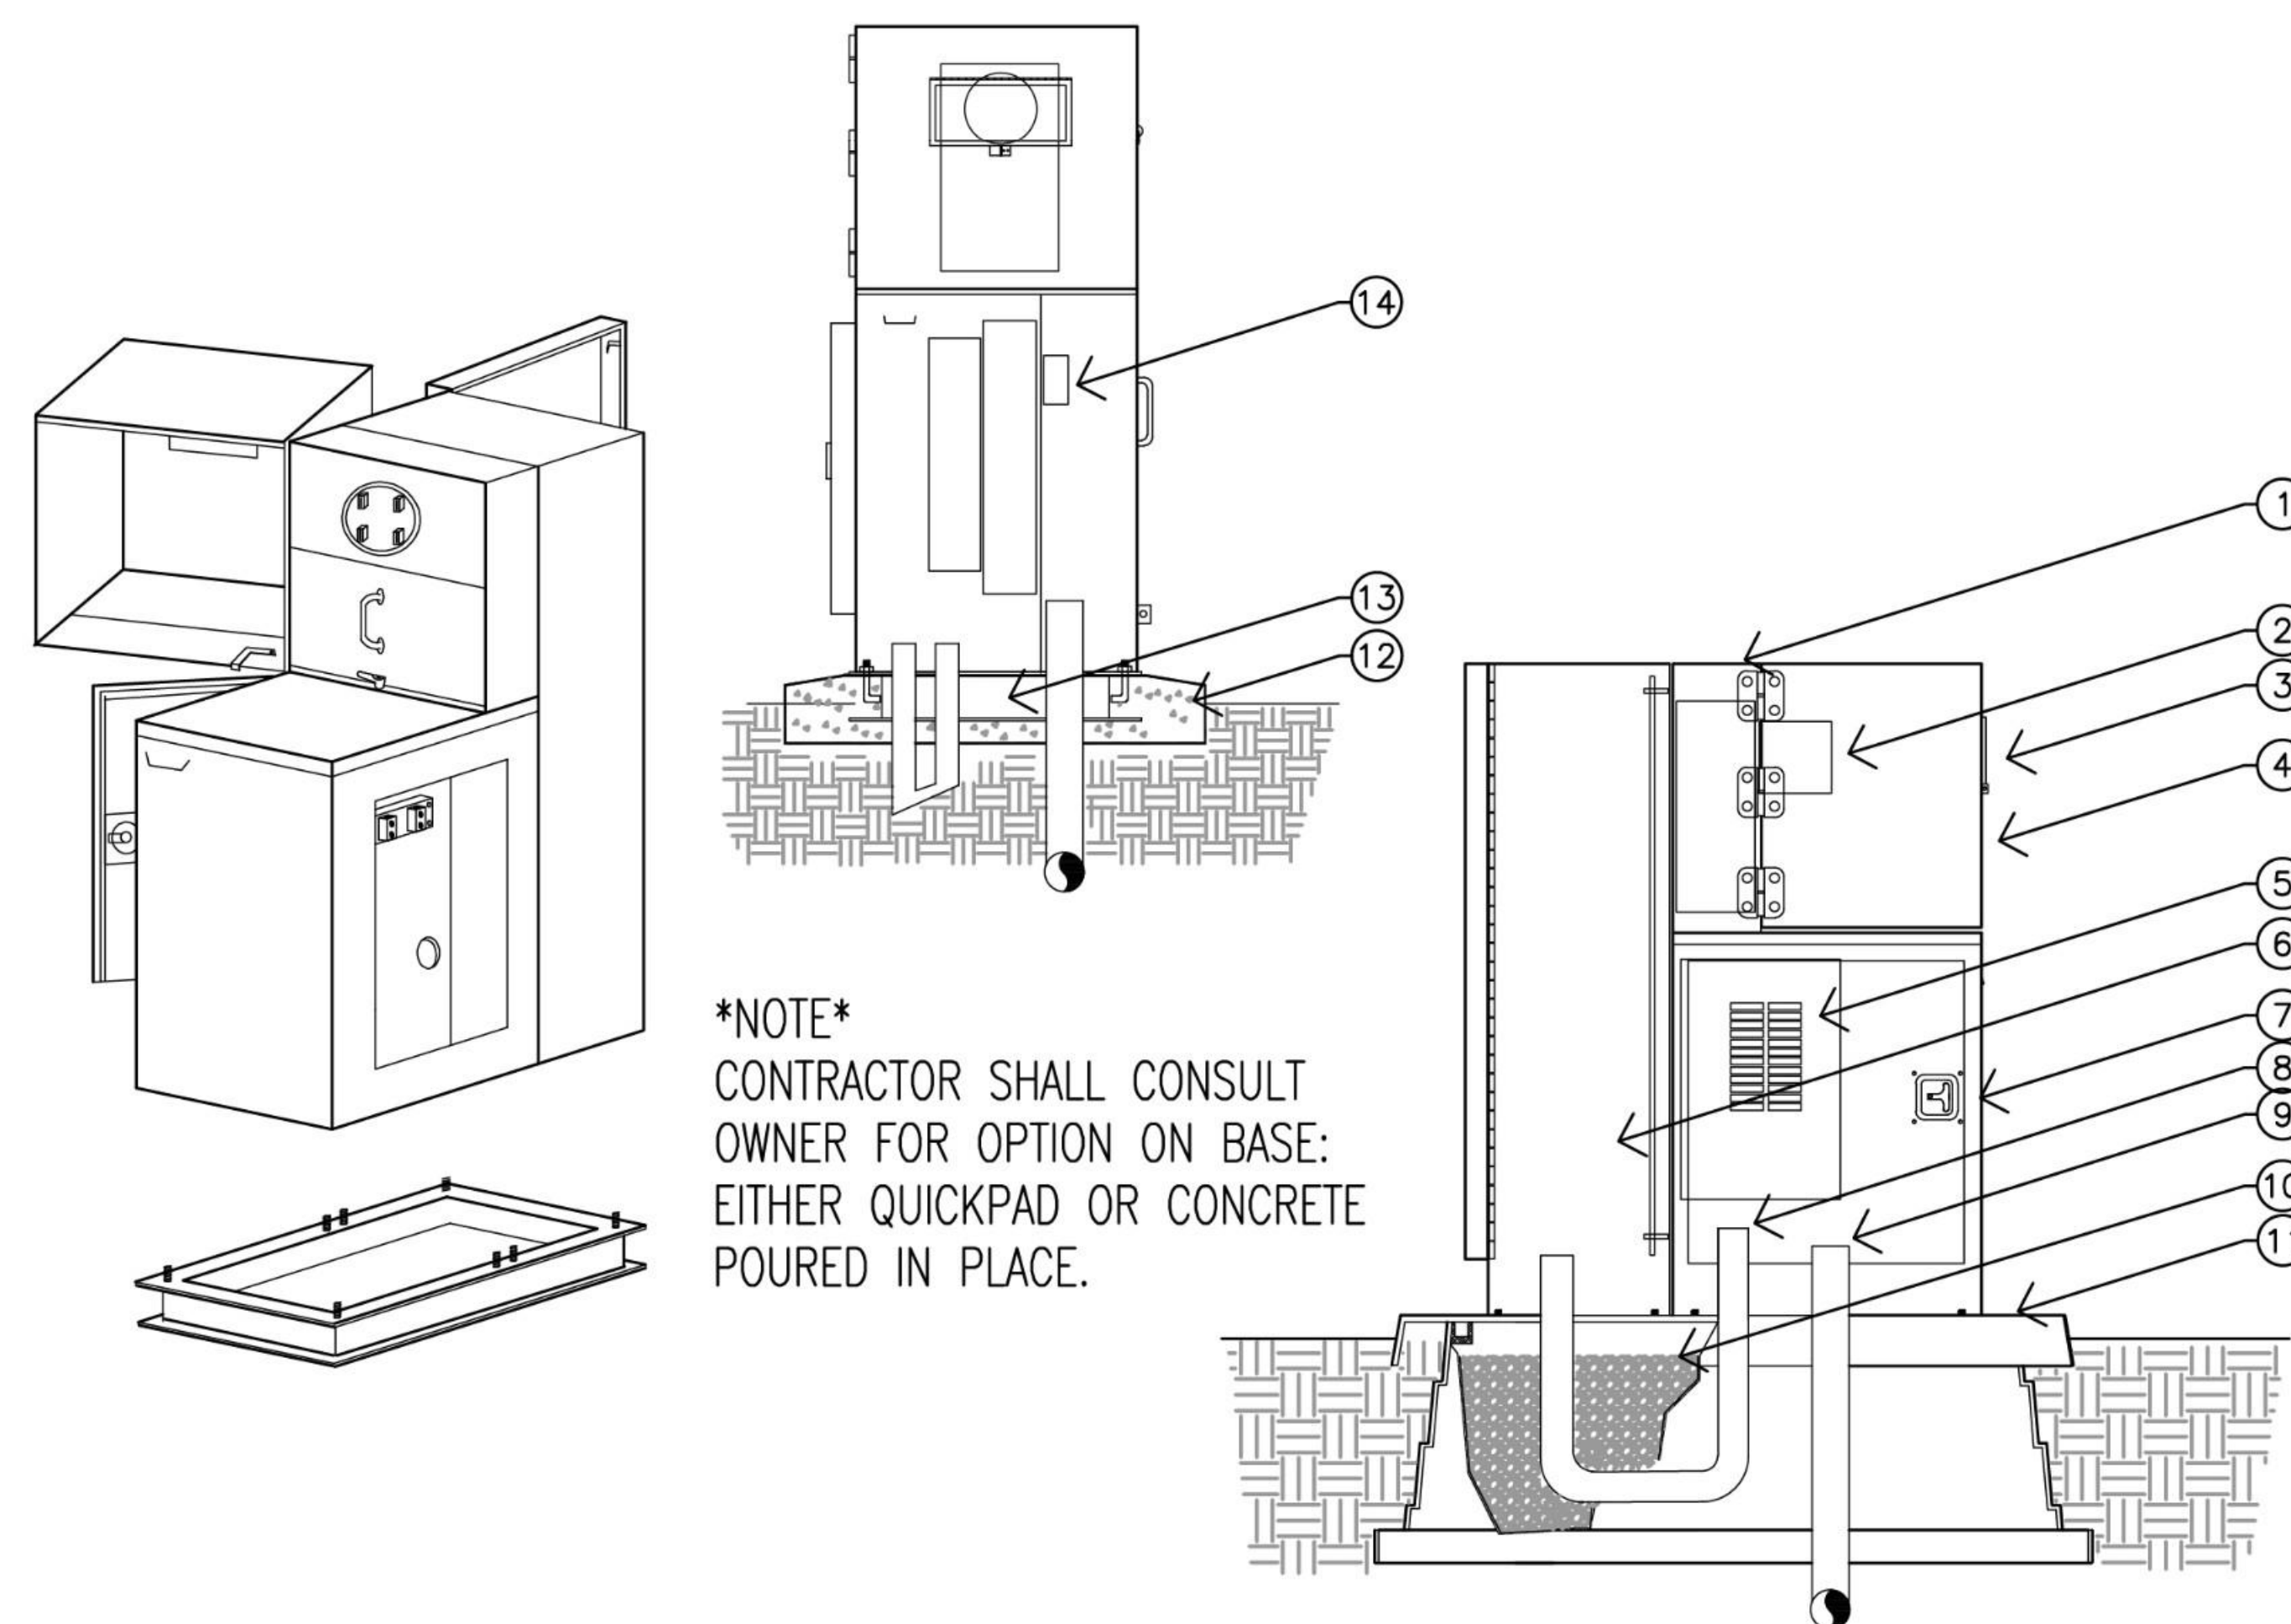

NOTE
CONTRACTOR SHALL CONSULT
OWNER FOR OPTION ON BASE:
EITHER QUICKPAD OR CONCRETE
POURED IN PLACE.


- ① STRONGBOX METER ENCLOSURE, STAINLESS STEEL NEMA TYPE 3R MPE-SERIES 100 OR 200 AMP SERVICE, OR ALLSPEC EQUAL.
- ② COMMERCIAL METER SOCKET 100A OR 200A WITH TEST BLOCKS.
- ③ SERVICE METER VIEWING WINDOW.
- ④ SIDE HINGED REMOVABLE FRONT LID.
- ⑤ LOAD CENTER WITH MAIN BREAKER.
- ⑥ STRONG BOX CONTROL ENCLOSURE FULL LENGTH FRONT DOOR, LOCKABLE, PART# MPE-11016-10.
- ⑦ LOAD CENTER COMPARTMENT, GASKETED DOOR T-HANDLE LOCKABLE.
- ⑧ LOAD CONDUIT FROM LOAD CENTER SECTION INTO CUSTOMER ENCLOSURE. MINIMUM 2" AS PER POWER COMPANY.
- ⑨ SERVICE LINE CONDUIT, 3" FROM UTILITY TRANSFORMER. WIRE SIZE PER NEC STANDARDS FOR AMP LOAD.
- ⑩ PEA GRAVEL 3/4 FULL INSIDE QUICKPAD BASE.
- ⑪ QUICKPAD MOUNTING PAD, PART #QP-MPE.
- ⑫ POURED CONCRETE BASE, 6" MIN THICKNESS. EXTEND BASE 12" WIDER THAN OUTSIDE DIMENSION OF ENCLOSURE ON ALL SIDES.
- ⑬ SAINLESS STEEL ANCHOR BASE INSTALLED DURING CONCRETE POUR.
- ⑭ UTILITY LANDING LUG COMPARTMENT.

A1

METER / CONTROLLER ENCLOSURE

SCALE: NTS

LANDSCAPE & IRRIGATION DETAIL

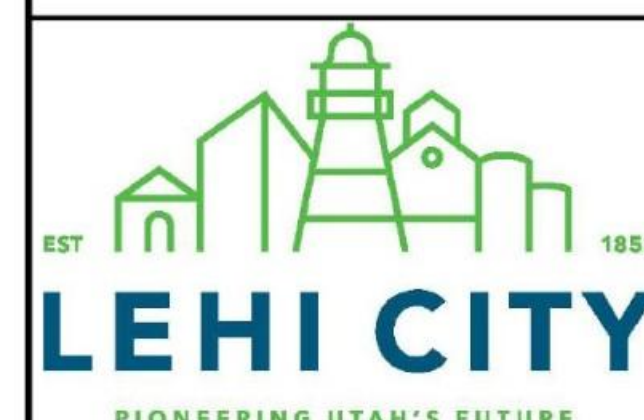


LEHI CITY
LANDSCAPE / IRRIGATION
STANDARD DETAILS
REQUIRED ON ALL CITY PROJECTS

PARKS DEPARTMENT
328401.0 METER / CTRL ENCLOSURE
SCALE : NO SCALE
DATE: 05/01/2020
REVISION:
REVISION DATE:

TITLE	IRRIGATION DETAILS
PROJECT	LAKEVIEW PARK
CLIENT	LEHI CITY
ADDRESS	AUTUMN VIEW DRIVE, LEHI, UT 84043

REVISIONS	
NO.	DESCRIPTION

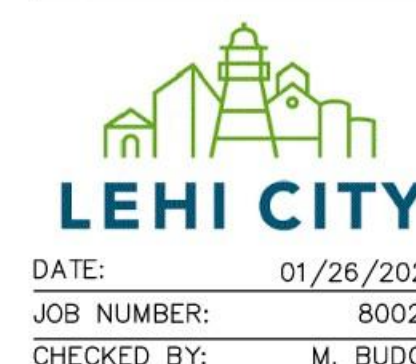

DATE: 01/26/2026
JOB NUMBER: 80020
CHECKED BY: M. BUDGE

SHEET

C602

VE UPDATE - 6.4.2026

ALL DRAWINGS, SPECIFICATIONS, DESIGNS AND IDEAS REPRESENTED HEREIN ARE AND SHALL REMAIN THE PROPERTY OF THE DESIGNER. NO PART THEREOF SHALL BE COPIED AND/OR DISCLOSED TO OTHERS OR USED IN CONJUNCTION WITH ANY OTHER PROJECT OTHER THAN THE SPECIFIC PROJECT FOR WHICH THEY HAVE BEEN PREPARED WITHOUT THE WRITTEN CONSENT OF THE DESIGNER. WRITTEN DIMENSIONS OF THESE DRAWINGS SHALL HAVE PRECEDENCE OVER SCALED DIMENSIONS. CONTRACTORS SHALL VERIFY AND BE RESPONSIBLE FOR ALL DIMENSIONS AND CONDITIONS ON THE JOB. NOTIFY DESIGNER OF ANY VARIATIONS FROM THE DIMENSIONS AND CONDITIONS SHOWN BY THEIR DRAWINGS. COPYRIGHT 2025 PRIME LANDSCAPE ARCHITECTURE, LLC.



SITE SPECIFICATIONS			
TITLE	PROJECT	CLIENT	ADDRESS
	LAKEVIEW PARK	LEHI CITY	4675 N AUTUMN VIEW DRIVE, LEHI, UT 84043

REVISIONS		
NO.	DATE	DESCRIPTION



LEHI CITY

DATE: 01-26-2026

JOB NUMBER: 80020

CHECKED BY: HISLOP

ALL DRAWINGS, SPECIFICATIONS, DESIGNS AND IDEAS REPRESENTED HEREIN ARE AND SHALL REMAIN THE PROPERTY OF THE DESIGNER. NO PART THEREOF SHALL BE COPIED AND/OR USED IN CONJUNCTION WITH ANY OTHER PROJECT OTHER THAN THE SPECIFIC PROJECT FOR WHICH THEY HAVE BEEN PREPARED WITHOUT THE WRITTEN CONSENT OF THE DESIGNER. WRITTEN DIMENSIONS OF THESE DRAWINGS SHALL HAVE PRECEDENCE OVER SCALED DIMENSIONS. CONTRACTORS SHALL VERIFY AND BE RESPONSIBLE FOR ALL DIMENSIONS AND CONDITIONS ON THE JOB. NOTIFY DESIGNER OF ANY VARIATIONS FROM THE DIMENSIONS AND CONDITIONS SHOWN BY THEIR DRAWINGS. © COPYRIGHT 2025 PRIME LANDSCAPE ARCHITECTURE, LLC.

- D. BORROW: SATISFACTORY SOIL IMPORTED FROM OFF-SITE FOR USE AS FILL OR BACKFILL.
- E. DRAINAGE COURSE: LAYER SUPPORTING SLAB-ON-GRADE USED TO MINIMIZE CAPILLARY FLOW OF PORE WATER.
- F. EXCAVATION: REMOVAL OF MATERIAL ENCOUNTERED ABOVE SUBGRADE ELEVATIONS.
1. BULK EXCAVATION: EXCAVATIONS MORE THAN 10 FEET (3 M) IN WIDTH AND PITS MORE THAN 30 FEET (9 M) IN EITHER LENGTH OR WIDTH.
2. UNAUTHORIZED EXCAVATION: EXCAVATION BELOW SUBGRADE ELEVATIONS OR BEYOND INDICATED DIMENSIONS WITHOUT DIRECTION BY ARCHITECT. UNAUTHORIZED EXCAVATION, AS WELL AS REMEDIAL WORK DIRECTED BY ARCHITECT, SHALL BE WITHOUT MEASURABLE DRAINAGE COMPENSATION.
- G. FILL: SOIL MATERIALS USED TO RAISE EXISTING GRADES.
- H. STRUCTURES: BUILDINGS, FOOTINGS, FOUNDATIONS, RETAINING WALLS, SLABS, TANKS, CURBS, MECHANICAL AND ELECTRICAL APPURTENANCES, OR OTHER MAN-MADE STATIONARY FEATURES CONSTRUCTED ABOVE OR BELOW THE GROUND SURFACE.
- I. SUBBASE COURSE: LAYER PLACED BETWEEN THE SUBGRADE AND BASE COURSE FOR ASPHALT PAVING, OR LAYER PLACED BETWEEN THE SUBGRADE AND A CONCRETE PAVEMENT OR WALK.
- J. SUBGRADE: SURFACE OR ELEVATION REMAINING AFTER COMPLETING EXCAVATION, OR TOP SURFACE OF A FILL OR BACKFILL IMMEDIATELY BELOW SUBBASE, DRAINAGE FILL, OR TOPSOIL MATERIALS.
- K. UTILITIES: UTILITIES INCLUDE ON-SITE UNDERGROUND PIPES, CONDUITS, DUCTS, AND CABLES, AS WELL AS UNDERGROUND SERVICES WITHIN BUILDINGS.
14. SUBMITTALS
- A. MATERIAL TEST REPORTS: FROM A QUALIFIED TESTING AGENCY INDICATING AND INTERPRETING TEST RESULTS FOR COMPLIANCE OF THE FOLLOWING WITH REQUIREMENTS INDICATED:
1. CLASSIFICATION ACCORDING TO ASTM D 2487 OF EACH ON-SITE OR BORROW SOIL MATERIAL PROPOSED FOR FILL AND BACKFILL.
2. LABORATORY COMPACTION CURVE ACCORDING TO ASTM D 1557 FOR EACH ON-SITE OR BORROW SOIL MATERIAL PROPOSED FOR FILL AND BACKFILL.
15. PROJECT CONDITIONS
- A. SITE INFORMATION: A GEOTECHNICAL INVESTIGATION OF THIS SITE HAS BEEN PREPARED. DATA ON INDICATED SUBSURFACE CONDITIONS ARE NOT INTENDED AS REPRESENTATIONS OR WARRANTIES OF ACCURACY OR CONTINUITY BETWEEN SOIL BORINGS. IT IS EXPRESSLY UNDERSTOOD THAT OWNER WILL NOT BE RESPONSIBLE FOR INTERPRETATIONS OR CONCLUSIONS DRAWN THEREFROM BY CONTRACTOR. DATA ARE MADE AVAILABLE FOR CONVENIENCE OF CONTRACTOR.
1. ADDITIONAL TEST BORINGS AND OTHER EXPLORATORY OPERATIONS MAY BE MADE BY CONTRACTOR AT NO COST TO OWNER.
- B. NO ADDITIONAL MONIES FOR EXPORTING OR IMPORTING OF SOIL.
1. AS PART OF THE CONSTRUCTION DOCUMENTS, OWNER MAY HAVE PROVIDED CONTRACTOR WITH A TOPOGRAPHIC SURVEY PERFORMED BY MANUAL OR AERIAL MEANS. SUCH SURVEY WAS PREPARED FOR PROJECT DESIGN PURPOSES AND IS PROVIDED TO THE CONTRACTOR AS A COURTESY. IT IS EXPRESSLY UNDERSTOOD THAT SUCH SURVEY MAY NOT ACCURATELY REFLECT EXISTING TOPOGRAPHICAL CONDITIONS AND TYPICALLY WILL VARY FROM ACTUAL CONDITIONS BY A SIGNIFICANT DEGREE. IT IS THE CONTRACTOR'S RESPONSIBILITY TO VERIFY ACTUAL EXISTING CONDITIONS BY WHATEVER MEANS THE CONTRACTOR DEEMS APPROPRIATE. THE CONTRACTOR SHALL BE RESPONSIBLE FOR DETERMINING THEIR OWN EARTHWORK QUANTITIES AND NOT RELY ON ANY ESTIMATE PREPARED BY THE OWNER, ITS AGENTS OR OUTSIDE PARTIES. THE CONTRACTOR IS RESPONSIBLE AS PART OF ITS LUMP SUM BID PRICE FOR THE PROJECT, FOR IMPORTING OR EXPORTING SOILS TO ACHIEVE FINAL SUB-GRADES WITH SUITABLE SOILS PER THE PLANS AND SPECIFICATIONS. NO ADDITIONAL MONIES WILL BE ALLOWED BEYOND THE CONTRACTOR'S LUMP SUM BID PRICE FOR THE PROJECT, FOR THE EXPORTING OR IMPORTING OF SOILS.
- C. EXISTING UTILITIES: LOCATE EXISTING UNDERGROUND UTILITIES IN AREAS OF WORK. IF UTILITIES ARE TO REMAIN IN PLACE, PROVIDE ADEQUATE MEANS OF SUPPORT AND PROTECTION DURING EARTHWORK OPERATIONS.
1. SHOULD UNCHARTED, OR INCORRECTLY CHARTED, PIPING OR OTHER UTILITIES BE ENCOUNTERED DURING EXCAVATION, CONSULT UTILITY OWNER IMMEDIATELY FOR DIRECTIONS. COOPERATE WITH OWNER AND UTILITY COMPANIES IN KEEPING RESPECTIVE SERVICES AND FACILITIES IN OPERATION. REPAIR DAMAGED UTILITIES TO SATISFACTION OF UTILITY OWNER.
2. DO NOT INTERRUPT UTILITIES SERVING FACILITIES OCCUPIED BY OWNER OR OTHERS UNLESS PERMITTED IN WRITING BY ARCHITECT AND THEN ONLY AFTER ARRANGING TO PROVIDE TEMPORARY UTILITY SERVICES ACCORDING TO REQUIREMENTS INDICATED.
3. NOTIFY ARCHITECT NOT LESS THAN SEVEN (7) DAYS IN ADVANCE OF PROPOSED UTILITY INTERRUPTIONS.
4. DO NOT PROCEED WITH UTILITY INTERRUPTIONS WITHOUT ARCHITECT'S WRITTEN PERMISSION.
5. CONTACT UTILITY-LOCATOR SERVICE FOR AREA WHERE PROJECT IS LOCATED BEFORE EXCAVATING.
- D. UTILITIES TO BE REMOVED: DEMOLISH AND COMPLETELY REMOVE FROM SITE CRUSHED GRAVEL, CRUSHED STONE, AND NATURAL OR CRUSHED SAND, WITH UTILITY COMPANIES TO SHUT OFF SERVICES IF LINES ARE ACTIVE.
- E. PROTECTION OF PERSONS AND PROPERTY: BARRICADE OPEN EXCAVATIONS OCCURRING AS PART OF THIS WORK AND POST WITH WARNING LIGHTS.
1. OPERATE WARNING LIGHTS AS RECOMMENDED BY AUTHORITIES HAVING JURISDICTION.

- A. PROTECT EXISTING FACILITIES, UTILITIES (OVERHEAD AND UNDERGROUND), SIDEWALKS, PAVEMENT.
1. REPAIR DAMAGED ITEMS.
2. NOTIFY OWNER AND MAKE EMERGENCY REPAIR AS DIRECTED.
- B. PROTECT GRADED AREAS AGAINST EROSION.
1. RE-ESTABLISH GRADE WHERE SETTLEMENT OR WASHING OCCURS AT NO EXTRA COST.
- PART 2 - PRODUCTS
21. MATERIALS
- A. FILL MATERIALS:
1. REASONABLY FREE OF ROOTS, ORGANIC MATERIAL, TRASH, FROZEN MATTER, AND STONES LARGER THAN 6 IN.
2. ADD WATER TO DRY MATERIAL, AS REQUIRED.
3. ALLOW WET MATERIAL TO DRY, AS REQUIRED.
4. FILL CAN ONLY BE OBTAINED ON SITE WHERE REMOVED FROM EXCAVATING AND GRADING.
5. PROVIDE ADDITIONAL OFF-SITE BORROW OR FILL AS REQUIRED.
- B. SURPLUS MATERIAL:
1. REMOVE FROM SITE.
- PART 3 - EXECUTION
31. PREPARATION
- A. LAYOUT UNITS, STRUCTURES, PIPING, ROADS, PARKING AREAS AND WALKS AND ESTABLISH THEIR ELEVATIONS.
- B. PERFORM OTHER LAYOUT WORK REQUIRED.
- C. PREPARATION FOR EMBANKMENTS AND FILLS:
1. REMOVE TOPSOIL OVER AREAS TO BE CUT AND FILLED THAT WAS NOT PREVIOUSLY REMOVED BY STRIPPING AND GRUBBING.
2. REMOVE ALL UNCONSOLIDATED FILL AS DESCRIBED IN THE GEOTECHNICAL INVESTIGATION REPORT PREPARED BY A CACHE CORP, DATED NOVEMBER 14, 2013.
3. BEFORE FILL IS STARTED, SCARIFY TO A MINIMUM DEPTH OF 6 IN UNDER NEW ROADS, PARKING LOTS, OR STREETS.
4. BRING TO OPTIMUM MOISTURE CONTENT.
5. COMPACT TO A MINIMUM 95 PERCENT.
6. IN AREAS WHERE EXISTING GROUND SURFACE IS STEEPER THAN ONE VERTICAL TO FOUR HORIZONTAL, BENCH SURFACE IN ORDER TO SPREAD FILL HORIZONTALLY SO THAT FILL MATERIAL WILL BOND WITH EXISTING SURFACE.
32. GENERAL
- A. EXCAVATE AND GRADE MATERIALS TO DESIGN ELEVATIONS.
- B. EXCAVATE AND GRADE SITE TO SUBGRADES OF PAVED AND UNPAVED AREAS AS INDICATED.
- C. EXCAVATE FOR MISCELLANEOUS FOOTINGS, SLABS, WALKS AND OTHER STRUCTURES.
- D. CUT AND FILL AS REQUIRED TO BRING EXISTING GRADES TO ROUGH GRADES.
- E. FURNISH AND PLACE ADDITIONAL APPROVED MATERIAL REQUIRED TO BRING SUBGRADE TO PROPER LINE AND GRADE.
- F. DURING CONSTRUCTION, SHAPE AND DRAIN EMBANKMENTS AND EXCAVATION.
- G. MAINTAIN DITCHES AND DRAINS TO PROVIDE DRAINAGE.
- H. PROVIDE PUMPING IF REQUIRED.
- I. REMOVE UNSUITABLE MATERIALS WHICH CANNOT BE COMPACTED AS SPECIFIED AND REPLACE WITH SUITABLE MATERIAL.
1. DISPOSE MATERIAL ON SITE AS DIRECTED.
2. DISPOSE MATERIAL OFF SITE AS DIRECTED.
- J. REMOVE MATERIALS UNSUITABLE TO RECEIVE FILL AND REPLACE WITH SUITABLE MATERIAL.
33. CONSTRUCTION OF EMBANKMENTS AND FILLS
- A. CONSTRUCT EMBANKMENTS AND FILLS TO LINES AND GRADES.
- B. MAKE COMPLETED FILL CORRESPOND TO SHAPE OF TYPICAL CROSS SECTION OR CONTOUR INDICATED REGARDLESS OF METHOD USED TO INDICATE SHAPE, SIZE, AND EXTENT OF LINE AND GRADE OF WORK.
- C. INSURE THAT COBBLES LARGER THAN 4 IN, ARE NOT PLACED IN UPPER 6 IN OF FILL OR EMBANKMENT.
- D. PLACE MATERIAL IN LIFTS, MAXIMUM 8 IN LOOSE THICKNESS.
- E. PLACE LAYERS HORIZONTALLY AND COMPACT EACH LAYER TO SPECIFIED DENSITY PRIOR TO PLACING ADDITIONAL FILL.
- F. COMPACT USING SUITABLE EQUIPMENT.
1. CONTROL MOISTURE TO MEET REQUIREMENTS OF COMPACTION.
2. PLACE MATERIALS WITHIN 3 PERCENT ABOVE TO 3 PERCENT BELOW OPTIMUM MOISTURE CONTENT.
- G. UNDER ROADWAYS AND PARKING AREAS AND EXTENDING 1 FT BEYOND PROPOSED CURB LINE MEASURED PERPENDICULAR FROM CENTERLINE, COMPACT TO 95 PERCENT MAXIMUM DRY DENSITY.
- H. UNDER WALK PAVING, COMPACT TO 95 PERCENT MAXIMUM DRY DENSITY.
- I. FOR OTHER EMBANKMENTS AND FILLS NOT LISTED, COMPACT TO 90 PERCENT OF MAXIMUM DRY DENSITY.
- J. UNDER PROPOSED BUILDING AND STRUCTURES, COMPACT TO DENSITY AS SPECIFIED IN SECTION 312300.

- END OF SECTION 312200
- SECTION 312300
- EARTHWORK
- PART 1 - GENERAL
11. RELATED DOCUMENTS
- A. DRAWINGS AND GENERAL PROVISIONS OF THE CONTRACT, INCLUDING GENERAL AND SUPPLEMENTARY CONDITIONS AND DIVISION 1 SPECIFICATION SECTIONS, APPLY TO THIS SECTION.
12. SUMMARY
- A. THIS SECTION INCLUDES THE FOLLOWING:
1. REMOVING TREES AND OTHER VEGETATION.
2. CLEARING AND GRUBBING.
3. TOPSOIL STRIPPING.
4. REMOVING ABOVE-GRADE SITE IMPROVEMENTS.
5. DISCONNECTING, CAPPING OR SEALING, AND REMOVING SITE UTILITIES.
- B. RELATED SECTIONS INCLUDE THE FOLLOWING:
1. DIVISION 1 SECTION "TEMPORARY FACILITIES AND CONTROLS" FOR TEMPORARY UTILITIES, TEMPORARY CONSTRUCTION AND SUPPORT FACILITIES, TEMPORARY SECURITY AND PROTECTION FACILITIES, AND ENVIRONMENTAL PROTECTION MEASURES DURING SITE OPERATIONS.
2. DIVISION 31 SECTION "EARTHWORK" FOR SOIL MATERIALS, EXCAVATING, BACKFILLING, AND SITE GRADING.
13. DEFINITIONS
- A. TOPSOIL: NATURAL OR CULTIVATED SURFACE SOIL LAYER CONTAINING ORGANIC MATTER AND SAND, SILT, AND CLAY PARTICLES, FRIABLE, PEROUS, AND BLACK OR A DARKER SHADE OF BROWN, GRAY, OR RED THAN UNDERLYING SUBSOIL; REASONABLY FREE OF SUBSOL CLAY LUMPS, GRAVEL, AND OTHER OBJECTS MORE THAN 2 INCHES (50 MM) IN DIAMETER, AND FREE OF WEEDS, ROOTS, AND OTHER DELETERIOUS MATERIALS.
14. MATERIALS OWNERSHIP
- A. MATERIALS INDICATED TO BE STOCKPILED OR TO REMAIN ARE THE OWNER'S PROPERTY. CLEARED MATERIALS SHALL BECOME CONTRACTOR'S PROPERTY AND SHALL BE REMOVED FROM THE SITE.
15. SUBMITTALS
- A. PHOTOGRAPHS, DVD OR VIDEOTAPE, SUFFICIENTLY DETAILED, OF EXISTING CONDITIONS OF TREES AND PLANTINGS, ADJOINING CONSTRUCTION, AND SITE IMPROVEMENTS THAT MIGHT BE MISCONSTRUED AS DAMAGE CAUSED BY SITE CLEARING.
- B. RECORD DRAWINGS ACCORDING TO DIVISION 1 SECTION "CLOSEOUT PROCEDURES."
1. IDENTIFY AND ACCURATELY LOCATE CAPPED UTILITIES AND OTHER SUBSURFACE STRUCTURAL, ELECTRICAL, AND MECHANICAL CONDITIONS.
16. QUALITY ASSURANCE
- A. PRE-INSTALLATION CONFERENCE: CONDUCT CONFERENCE AT PROJECT SITE TO COMPLY WITH REQUIREMENTS IN DIVISION 1 SECTION "PROJECT MEETINGS."
17. PROJECT CONDITIONS
- A. TRAFFIC: MINIMIZE INTERFERENCE WITH ADJOINING ROADS, STREETS, WALKS, AND OTHER ADJACENT OCCUPIED OR USED FACILITIES DURING SITE-CLEARING OPERATIONS.
1. DO NOT CLOSE OR OBSTRUCT STREETS, WALKS, OR OTHER ADJACENT OCCUPIED OR USED FACILITIES WITHOUT PERMISSION FROM OWNER AND AUTHORITIES HAVING JURISDICTION.
2. PROVIDE ALTERNATE ROUTES AROUND CLOSED OR OBSTRUCTED TRAFFIC WAYS IF REQUIRED BY OWNER OR AUTHORITIES HAVING JURISDICTION.
- B. IMPROVEMENTS ON ADJOINING PROPERTY: AUTHORITY FOR PERFORMING INDICATED REMOVAL AND/OR ACCESS ON PROPERTY ADJOINING OWNERS' PROPERTY WILL BE OBTAINED BY OWNER BEFORE AWARD OF CONTRACT.
- C. SALVAGE IMPROVEMENTS: CAREFULLY REMOVE ITEMS INDICATED TO BE SALVAGED AND STORE ON OWNER'S PREMISES WHERE INDICATED.
- D. NOTIFICATION: NOTIFY UTILITY LOCATOR SERVICE FOR AREA WHERE PROJECT IS LOCATED BEFORE SITE CLEARING.
- PART 2 - PRODUCTS (NOT APPLICABLE)
- PART 3 - EXECUTION
31. PREPARATION
- A. PROTECT AND MAINTAIN BENCHMARKS AND SURVEY CONTROL POINTS FROM DISTURBANCE DURING CONSTRUCTION.

- B. PROVIDE EROSION-CONTROL MEASURES TO PREVENT SOIL EROSION AND DISCHARGE OF SOIL-BEARING WATER RUNOFF OR AIRBORNE DUST TO ADJACENT PROPERTIES AND WALKWAYS.
- C. LOCATE AND CLEARLY FLAG TREES AND VEGETATION TO REMAIN OR TO BE RELOCATED.
- D. PROTECT EXISTING SITE IMPROVEMENTS TO REMAIN FROM DAMAGE DURING CONSTRUCTION.
1. RESTORE DAMAGED IMPROVEMENTS TO THEIR ORIGINAL CONDITION, AS ACCEPTABLE TO OWNER.
32. TREE PROTECTION
- A. ERECT AND MAINTAIN A TEMPORARY FENCE AROUND DRIP LINE OF INDIVIDUAL TREES OR AROUND PERIMETER DRIP LINE OF GROUPS OF TREES TO REMAIN. REMOVE FENCE WHEN CONSTRUCTION IS COMPLETE.
1. DO NOT STORE CONSTRUCTION MATERIALS, DEBRIS, OR EXCAVATED MATERIAL WITHIN DRIP LINE OF REMAINING TREES.
2. DO NOT PERMIT VEHICLES, EQUIPMENT, OR FOOT TRAFFIC WITHIN DRIP LINE OF REMAINING TREES.
- B. DO NOT EXCAVATE WITHIN DRIP LINE OF TREES, UNLESS OTHERWISE INDICATED.
- C. WHERE EXCAVATION FOR NEW CONSTRUCTION IS REQUIRED WITHIN DRIP LINE OF TREES, HAND CLEAR AND EXCAVATE TO MINIMIZE DAMAGE TO ROOT SYSTEMS, USE NARROW-TINE SPADING FORKS, COMB SOIL TO EXPOSE ROOTS, AND CLEANLY CUT ROOTS AS CLOSE TO EXCAVATION AS POSSIBLE.
1. COVER EXPOSED ROOTS WITH BURLAP AND WATER REGULARLY.
2. TEMPORARILY SUPPORT AND PROTECT EXPOSED ROOTS FROM DAMAGE UNTIL THEY ARE PERMANENTLY RELOCATED AND COVERED WITH SOIL.
3. COAT CUT FACES OF ROOTS MORE THAN 1 1/2 INCHES (38 MM) IN DIAMETER WITH AN EMULSIFIED ASPHALT OR OTHER APPROVED COATING FORMULATED FOR USE ON DAMAGED PLANT TISSUES.
4. COVER EXPOSED ROOTS WITH WET BURLAP TO PREVENT ROOTS FROM DRYING OUT. BACKFILL WITH SOIL AS SOON AS POSSIBLE.
- D. REPAIR OR REPLACE TREES AND VEGETATION INDICATED TO REMAIN THAT ARE DAMAGED BY CONSTRUCTION OPERATIONS, IN A MANNER APPROVED BY ARCHITECT.
1. EMPLOY A QUALIFIED ARBORIST, LICENSED IN JURISDICTION WHERE PROJECT IS LOCATED, TO SUBMIT DETAILS OF PROPOSED REPAIRS AND TO REPAIR DAMAGE TO TREES AND SHRUBS.
2. REPLACE TREES THAT CANNOT BE REPAIRED AND RESTORED TO FULL-GROWTH STATUS, AS DETERMINED BY THE QUALIFIED ARBORIST.
33. UTILITIES
- A. LOCATE, IDENTIFY, DISCONNECT, AND SEAL OR CAP OFF UTILITIES INDICATED TO BE REMOVED.
1. ARRANGE TO SHUT OFF INDICATED UTILITIES WITH UTILITY COMPANIES.
- B. EXISTING UTILITIES: DO NOT INTERRUPT UTILITIES SERVING FACILITIES OCCUPIED BY OWNER OR OTHERS UNLESS PERMITTED UNDER THE FOLLOWING CONDITIONS AND THEN ONLY AFTER ARRANGING TO PROVIDE TEMPORARY UTILITY SERVICES ACCORDING TO REQUIREMENTS INDICATED.
1. NOTIFY ARCHITECT NOT LESS THAN TWO DAYS IN ADVANCE OF PROPOSED UTILITY INTERRUPTIONS.
2. DO NOT PROCEED WITH UTILITY INTERRUPTIONS WITHOUT ARCHITECT'S WRITTEN PERMISSION.
- C. EXCAVATE FOR AND REMOVE UNDERGROUND UTILITIES INDICATED TO BE REMOVED.
34. CLEARING AND GRUBBING
- A. REMOVE OBSTRUCTIONS, ASPHALT & CONCRETE PAVING, TREES, SHRUBS, GRASS, AND OTHER VEGETATION TO PERMIT INSTALLATION OF NEW CONSTRUCTION. REMOVAL INCLUDES DIGGING OUT STUMPS AND OBSTRUCTIONS AND GRUBBING ROOTS.
1. DO NOT REMOVE TREES, SHRUBS, AND OTHER VEGETATION INDICATED TO REMAIN OR TO BE RELOCATED.
2. CUT MINOR ROOTS AND BRANCHES OF TREES INDICATED TO REMAIN IN A CLEAN AND CAREFUL MANNER WHERE SUCH ROOTS AND BRANCHES OBSTRUCT INSTALLATION OF NEW CONSTRUCTION.
3. COMPLETELY REMOVE STUMPS, ROOTS, OBSTRUCTIONS, AND DEBRIS EXTENDING TO A DEPTH OF 18 INCHES (450 MM) BELOW EXPOSED SUBGRADE.
4. USE ONLY HAND METHODS FOR GRUBBING WITHIN DRIP LINE OF REMAINING TREES.
- B. FILL DEPRESSIONS CAUSED BY CLEARING AND GRUBBING OPERATIONS WITH SATISFACTORY SOIL MATERIAL, UNLESS FURTHER EXCAVATION OR EARTHWORK IS INDICATED.
1. PLACE FILL MATERIAL IN HORIZONTAL LAYERS NOT EXCEEDING 8-INCH (200-MM) LOOSE DEPTH, AND COMPACT EACH LAYER TO A DENSITY EQUAL TO ADJACENT ORIGINAL GROUND.

35. TOPSOIL STRIPPING
- A. REMOVE SOIL, GRASS, ASPHALT AND CONCRETE PAVING BEFORE STRIPPING TOPSOIL.
- B. STRIP TOPSOIL TO WHATEVER DEPTHS ARE ENCOUNTERED IN A MANNER TO PREVENT INTERMINGLING WITH UNDERLYING SUBSOIL OR OTHER WASTE MATERIALS.
1. STRIP SURFACE SOIL OF UNSUITABLE TOPSOIL, INCLUDING TRASH, DEBRIS, WEEDS, ROOTS, AND OTHER WASTE MATERIALS.
- C. STOCKPILE TOPSOIL MATERIALS AWAY FROM EDGE OF EXCAVATIONS WITHOUT INTERMINGLING WITH SUBSOIL. GRADE AREAS WHERE STOCKPILES TO DRAIN SURFACE WATER. COVER TO PREVENT WINDBLOWN DUST.
1. LIMIT HEIGHT OF TOPSOIL STOCKPILES TO 72 INCHES (1800 MM).
2. DO NOT STOCKPILE TOPSOIL WITHIN DRIP LINE OF REMAINING TREES.
3. DISPOSE OF EXCESS TOPSOIL AS SPECIFIED FOR WASTE MATERIAL DISPOSAL.
4. STOCKPILE SURPLUS TOPSOIL AND ALLOW FOR RESPREADING DEEPER TOPSOIL.
36. SITE IMPROVEMENTS
- A. REMOVE EXISTING ABOVE- AND BELOW-GRADE IMPROVEMENTS AS INDICATED AND AS NECESSARY TO FACILITATE NEW CONSTRUCTION.
- B. REMOVE SLABS, PAVING, CURBS, CUTTERS, AND AGGREGATE BASE AS INDICATED.
1. UNLESS EXISTING FULL-DEPTH JOINTS COINCIDE WITH LINE OF DEMOLITION, NEATLY SAW-CUT LENGTH OF EXISTING PAVEMENT TO REMAIN BEFORE REMOVING EXISTING PAVEMENT. SAW-CUT FACES VERTICALLY.
37. DISPOSAL
- A. TOPSOIL: ALL SALVAGEABLE TOPSOIL IS TO BE STOCKPILED AS DESCRIBED ABOVE AND IS TO REMAIN THE PROPERTY OF THE OWNER. CONSTRUCTION MANAGER WILL NOTIFY CONTRACTOR IF EXCESS TOPSOIL BECOMES AVAILABLE FOR DISPOSAL OFF SITE.
- B. DISPOSAL: REMOVE SURPLUS NON-TOPSOIL SOIL MATERIAL, UNSUITABLE TOPSOIL, OBSTRUCTIONS, DEMOLISHED MATERIALS, AND WASTE MATERIALS, INCLUDING TRASH AND DEBRIS, AND LEGALLY DISPOSE OF THEM OFF OWNER'S PROPERTY.
- END OF SECTION 31000
- SECTION 312200
- SITE EXCAVATION AND ROUGH GRADING

- G. PAVEMENT TOLERANCES: COMPLY WITH TOLERANCES IN ACI 330J, "SPECIFICATION FOR PLAIN CONCRETE PARKING LOTS."
- H. DETECTABLE WARNING SURFACE: COMPLY WITH EITHER OF THE FOLLOWING
1. POLYMER COMPOSITE PANEL INSTALLATION:
- a. INSTALL CAST-IN-PLACE DETECTABLE WARNING PANEL DIRECTLY INTO THE FINISHED PLASTIC CONCRETE SURFACE IN ACCORDANCE WITH MANUFACTURER RECOMMENDATIONS. PROVIDE A SMOOTH TRANSITION BETWEEN THE PANEL AND THE SURROUNDING CONCRETE SURFACE.
- b. INSTALL SURFACE APPLIED DETECTABLE WARNING PANEL DIRECTLY ON EXISTING CONCRETE SURFACE IN ACCORDANCE WITH MANUFACTURER'S RECOMMENDATIONS AND INSTALLATION PROCEDURES. USE MECHANICAL FASTENERS TO SECURE THE PANEL TO THE EXISTING SURFACE. CAULK A SMOOTH TRANSITION BEAD ALONG BEVELED PANEL EDGE AND SURROUNDING CONCRETE SURFACE.
2. PRECAST CONCRETE PANEL INSTALLATION:
- a. INSTALL PER MANUFACTURER RECOMMENDATIONS FOR CAST-IN-PLACE OR THIN SET METHOD. PROVIDE A SMOOTH TRANSITION BETWEEN THE PANEL AND THE SURROUNDING CONCRETE SURFACE.
32. FINISHES AND CURING
- A. FLOAT FINISH: BEGIN THE SECOND FLOATING OPERATION WHEN BLEED-WATER SHEEN HAS DISAPPEARED AND THE CONCRETE SURFACE HAS STIFFENED SUFFICIENTLY TO PERMIT OPERATIONS. FLOAT SURFACES TO TRUE PLANES WITH GAPS BELOW 10-FOOT-LONG, UNLEVELLED STRAIGHTEDGE NOT TO EXCEED 1/4 INCH. CUT DOWN HIGH SPOTS, AND FILL LOW SPOTS. REFLOAT SURFACE IMMEDIATELY TO UNIFORM GRANULAR TEXTURE.
1. BURLAP FINISH: DRAG A SEAMLESS STRIP OF DAMP BURLAP ACROSS FLOAT-FINISHED CONCRETE, PERPENDICULAR TO LINE OF TRAFFIC, TO PROVIDE A UNIFORM, CRITTY TEXTURE.
2. MEDIUM-TO-FINE-TEXTURED BROOM FINISH: DRAW A SOFT BRISTLE BROOM ACROSS FLOAT-FINISHED CONCRETE SURFACE, PERPENDICULAR TO LINE OF TRAFFIC, TO PROVIDE A UNIFORM, FINE-LINE TEXTURE.
3. MEDIUM-TO-COARSE-TEXTURED BROOM FINISH: PROVIDE A COARSE FINISH BY STRIATING FLOAT-FINISHED CONCRETE SURFACE 1/16 TO 1/8 INCH DEEP WITH A STIFF-BRISTLED BROOM, PERPENDICULAR TO LINE OF TRAFFIC.
- B. CURING: BEGIN CURING AFTER FINISHING CONCRETE, BUT NOT BEFORE FREE WATER HAS DISAPPEARED FROM CONCRETE SURFACE. CURE CONCRETE BY ONE OR A COMBINATION OF THE FOLLOWING METHODS:
1. MOISTURE CURE CONCRETE BY WATER, CONTINUOUS FOG SPRAY, CONTINUOUSLY WET ABSORPTIVE COVER, OR BY MOISTURE-RETAINING-COVER CURING. KEEP SURFACES CONTINUOUSLY MOIST FOR NOT LESS THAN SEVEN DAYS.
2. CURING COMPOUND: APPLY UNIFORMLY IN CONTINUOUS OPERATION BY POWER SPRAY OR ROLLER ACCORDING TO MANUFACTURER'S WRITTEN INSTRUCTIONS. RECOAT AREAS SUBJECTED TO HEAVY RAINFALL WITHIN THREE HOURS AFTER INITIAL APPLICATION. MAINTAIN CONTINUITY OF COATING AND REPAIR DAMAGE DURING CURING PERIOD.
33. REPAIRS AND PROTECTION
- A. REMOVE AND REPLACE CONCRETE PAVEMENT THAT IS BROKEN, DAMAGED, OR DEFECTIVE, OR DOES NOT MEET REQUIREMENTS IN THIS SECTION.
- B. PROTECT CONCRETE FROM DAMAGE. EXCLUDE TRAFFIC FROM PAVEMENT FOR AT LEAST 14 DAYS AFTER PLACEMENT.
- C. MAINTAIN CONCRETE PAVEMENT FREE OF STAINS, DISCOLORATION, DIRT, AND OTHER FOREIGN MATERIAL. SWEEP CONCRETE PAVEMENT NOT MORE THAN TWO DAYS BEFORE DATE SCHEDULED FOR SUBSTANTIAL COMPLETION INSPECTIONS.
- END OF SECTION
- SECTION 31000
- SITE CLEARING

- PART 1 - GENERAL
11. RELATED DOCUMENTS
- A. DRAWINGS AND GENERAL PROVISIONS OF THE CONTRACT, INCLUDING GENERAL AND SUPPLEMENTARY CONDITIONS AND DIVISION 1 SPECIFICATION SECTIONS, APPLY TO THIS SECTION.
12. SUMMARY
- A. THIS SECTION INCLUDES THE FOLLOWING:
1. REMOVING TREES AND OTHER VEGETATION.
2. CLEARING AND GRUBBING.
3. TOPSOIL STRIPPING.
4. REMOVING ABOVE-GRADE SITE IMPROVEMENTS.
5. DISCONNECTING, CAPPING OR SEALING, AND REMOVING SITE UTILITIES.
- B. RELATED SECTIONS INCLUDE THE FOLLOWING:
1. DIVISION 1 SECTION "TEMPORARY FACILITIES AND CONTROLS" FOR TEMPORARY UTILITIES, TEMPORARY CONSTRUCTION AND SUPPORT FACILITIES, TEMPORARY SECURITY AND PROTECTION FACILITIES, AND ENVIRONMENTAL PROTECTION MEASURES DURING SITE OPERATIONS.
2. DIVISION 31 SECTION "EARTHWORK" FOR SOIL MATERIALS, EXCAVATING, BACKFILLING, AND SITE GRADING.
13. DEFINITIONS
- A. TOPSOIL: NATURAL OR CULTIVATED SURFACE SOIL LAYER CONTAINING ORGANIC MATTER AND SAND, SILT, AND CLAY PARTICLES, FRIABLE, PEROUS, AND BLACK OR A DARKER SHADE OF BROWN, GRAY, OR RED THAN UNDERLYING SUBSOIL; REASONABLY FREE OF SUBSOL CLAY LUMPS, GRAVEL, AND OTHER OBJECTS MORE THAN 2 INCHES (50 MM) IN DIAMETER, AND FREE OF WEEDS, ROOTS, AND OTHER DELETERIOUS MATERIALS.
14. MATERIALS OWNERSHIP
- A. MATERIALS INDICATED TO BE STOCKPILED OR TO REMAIN ARE THE OWNER'S PROPERTY. CLEARED MATERIALS SHALL BECOME CONTRACTOR'S PROPERTY AND SHALL BE REMOVED FROM THE SITE.
15. SUBMITTALS
- A. PHOTOGRAPHS, DVD OR VIDEOTAPE, SUFFICIENTLY DETAILED, OF EXISTING CONDITIONS OF TREES AND PLANTINGS, ADJOINING CONSTRUCTION, AND SITE IMPROVEMENTS THAT MIGHT BE MISCONSTRUED AS DAMAGE CAUSED BY SITE CLEARING.
- B. RECORD DRAWINGS ACCORDING TO DIVISION 1 SECTION "CLOSEOUT PROCEDURES."
1. IDENTIFY AND ACCURATELY LOCATE CAPPED UTILITIES AND OTHER SUBSURFACE STRUCTURAL, ELECTRICAL, AND MECHANICAL CONDITIONS.
16. QUALITY ASSURANCE
- A. PRE-INSTALLATION CONFERENCE: CONDUCT CONFERENCE AT PROJECT SITE TO COMPLY WITH REQUIREMENTS IN DIVISION 1 SECTION "PROJECT MEETINGS."
17. PROJECT CONDITIONS
- A. TRAFFIC: MINIMIZE INTERFERENCE WITH ADJOINING ROADS, STREETS, WALKS, AND OTHER ADJACENT OCCUPIED OR USED FACILITIES DURING SITE-CLEARING OPERATIONS.
1. DO NOT CLOSE OR OBSTRUCT STREETS, WALKS, OR OTHER ADJACENT OCCUPIED OR USED FACILITIES WITHOUT PERMISSION FROM OWNER AND AUTHORITIES HAVING JURISDICTION.
2. PROVIDE ALTERNATE ROUTES AROUND CLOSED OR OBSTRUCTED TRAFFIC WAYS IF REQUIRED BY OWNER OR AUTHORITIES HAVING JURISDICTION.
- B. IMPROVEMENTS ON ADJOINING PROPERTY: AUTHORITY FOR PERFORMING INDICATED REMOVAL AND/OR ACCESS ON PROPERTY ADJOINING OWNERS' PROPERTY WILL BE OBTAINED BY OWNER BEFORE AWARD OF CONTRACT.
- C. SALVAGE IMPROVEMENTS: CAREFULLY REMOVE ITEMS INDICATED TO BE SALVAGED AND STORE ON OWNER'S PREMISES WHERE INDICATED.
- D. NOTIFICATION: NOTIFY UTILITY LOCATOR SERVICE FOR AREA WHERE PROJECT IS LOCATED BEFORE SITE CLEARING.
- PART 2 - PRODUCTS (NOT APPLICABLE)
- PART 3 - EXECUTION
31. PREPARATION
- A. PROTECT AND MAINTAIN BENCHMARKS AND SURVEY CONTROL POINTS FROM DISTURBANCE DURING CONSTRUCTION.

- SECTION 02751
- CEMENT CONCRETE PAVING
- PART 1 - GENERAL
11. SUMMARY
- A. THIS SECTION INCLUDES CONCRETE PAVING FOR CURBS, GUTTERS, WALKWAYS AND PAVEMENT.
12. SUBMITTALS
- A. FOR EACH MANUFACTURED MATERIAL AND PRODUCT INDICATED.
- B. DESIGN MIXES FOR EACH CONCRETE MIX INDICATED.
- C. MATERIALS CERTIFICATES.
13. QUALITY ASSURANCE
- A. MANUFACTURER QUALIFICATIONS: MANUFACTURER OF READY-MIXED CONCRETE PRODUCTS COMPLYING WITH ASTM C 94 REQUIREMENTS FOR PRODUCTION FACILITIES AND EQUIPMENT.
- B. ACI PUBLICATIONS: COMPLY WITH ACI 301, "SPECIFICATIONS FOR STRUCTURAL CONCRETE," UNLESS MODIFIED BY THE REQUIREMENTS OF THE CONTRACT DOCUMENTS.
- C. COMPLY WITH LOCAL GOVERNING REGULATIONS IF MORE STRINGENT THAN HEREIN SPECIFIED.
- PART 2 - PRODUCTS
21. STEEL REINFORCEMENT
- A. WELDED WIRE FABRIC: ASTM A 185, FABRICATED FROM AS-DRAWN STEEL WIRE INTO FLAT SHEETS.
- B. REINFORCING BARS: ASTM A 615, GRADE 60 (GRADE 420), DEFORMED.
- C. JOINT DOVEL BARS: ASTM A 615, GRADE 60, PLAIN STEEL BARS. CUT BARS TRUE TO LENGTH WITH ENDS SQUARE AND FREE OF BURRS.
- D. PLAIN STEEL WIRE: ASTM A 82.
- E. BAR SUPPORTS: BOLSTERS, CHAIRS, SPACERS AND OTHER DEVICES FOR SPACING, SUPPORTING, AND FASTENING STEEL REINFORCEMENT. MANUFACTURE BAR SUPPORTS ACCORDING TO CRSI'S "MANUAL OF STANDARD PRACTICE."
22. FORMS
- A. FORMS: STEEL, WOOD, OR OTHER SUITABLE MATERIAL OF SIZE AND STRENGTH TO RESIST MOVEMENT DURING CONCRETE PLACEMENT AND TO RETAIN HORIZONTAL AND VERTICAL ALIGNMENT UNTIL REMOVAL. USE STRAIGHT FORMS, FREE OF DISTORTION AND DEFECTS.
- B. USE FLEXIBLE SPRING STEEL FORMS OR LAMINATED BOARDS TO FORM RADIUS BENDS AS REQUIRED.
- C. COAT FORMS WITH A NON-STAINING FORM RELEASE AGENT THAT WILL NOT DISCOLOR OR DEFACE SURFACE OF CONCRETE.
23. CONCRETE MATERIALS
- A. CONCRETE MATERIALS: COMPLY WITH REQUIREMENTS OF APPLICABLE DIVISION 3 SECTIONS FOR CONCRETE MATERIALS, ADMIXTURES, BONDING MATERIALS, CURING MATERIALS, AND OTHERS AS REQUIRED.
24. RELATED MATERIALS
- A. EXPANSION AND ISOLATION JOINT MATERIALS: ASTM D 1751, ASPHALT-SATURATED CELLULOSIC FIBER, OR ASTM D 1752, CORK OR SELF-EXPANDING CORK.
- B. DETECTABLE WARNING SURFACE - IN-LINE TRUNCATED DOME PATTERN THAT MEETS ADA REQUIREMENTS HEIGHT, SPACING, SIZE AND DURABILITY. PROVIDE A COLOR THAT CONTRASTS VISUALLY WITH THE ADJOINING SURFACES [EITHER LIGHT-ON-DARK OR DARK-ON-LIGHT]. ACCEPTABLE PRODUCTS FOR INSTALLATION ARE AS FOLLOWS:
1. POLYMER COMPOSITE PANEL - POLYMER COMPOSITE, HOMOGENEOUS INTEGRAL COLOR (UV STABLE), SKID RESISTANT, NON-GLARE FINISHED PANEL. USE FOR NEW CONSTRUCTION OR RETROFIT CONSTRUCTION.
2. PRECAST CONCRETE PANEL - HIGH STRENGTH CONCRETE WITH HIGH TENSILE STAINLESS STEEL TENDONS, HOMOGENEOUS INTEGRAL COLOR (UV STABLE), SKID RESISTANT PANEL. USE FOR NEW CONSTRUCTION, OR RETROFIT CONSTRUCTION.
25. CONCRETE MIXES AND MIXING
- A. CONCRETE MIXES: PREPARE DESIGN MIXES, PROPORTIONED ACCORDING TO ACI 211 AND ACI 301, WITH THE FOLLOWING PROPERTIES:
1. COMPRESSIVE STRENGTH (28 DAYS): 3000 PSI
2. MAXIMUM WATER-CEMENTITIOUS MATERIALS RATIO: 0.45
3. SLUMP LIMIT: 4 INCHES
4. AIR CONTENT: 4.5 TO 7.5 PERCENT.
- B. SYNTHETIC FIBER: UNIFORMLY DISPERSE IN CONCRETE MIX AT MANUFACTURER'S RECOMMENDED RATE, BUT NOT LESS THAN 10 LB/CU. YD. (0.60 KG/CU. M).
- C. READY-MIXED CONCRETE: COMPLY WITH REQUIREMENTS AND WITH ASTM C 94 AND ASTM C 116.
- D. PROJECT-SITE MIXING: COMPLY WITH REQUIREMENTS AND MEASURE, BATCH, AND MIX CONCRETE MATERIALS AND CONCREALS ACCORDING TO ASTM C 94. MIX CONCRETE MATERIALS IN APPROPRIATE DRUM-TYPE BATCH MACHINE MIXER.
- PART 3 - EXECUTION
31. INSTALLATION
- A. SURFACE PREPARATION: PROOF-ROLL PREPARED SUB BASE, AND REMOVE LOOSE MATERIAL FROM SURFACE.
- B. FORMS: SET, BRACE, AND SECURE EDGE FORMS, BULKHEADS, AND INTERMEDIATE SCREED GUIDES FOR PAVEMENT TO REQUIRED LINES, GRADES, AND ELEVATIONS.
- C. REINFORCEMENT: ACCURATELY POSITION AND SUPPORT REINFORCEMENT, AND SECURE AGAINST DISPLACEMENT. SET WIRE TIES WITH ENDS DIRECTED INTO CONCRETE.
1. INSTALL WELDED WIRE FABRIC IN LENGTHS AS LONG AS PRACTICABLE; LAP AT LEAST ONE FULL MESH, AND LACE SPLICES WITH WIRE.
- D. JOINTS: LOCATE AND INSTALL CONSTRUCTION, ISOLATION, CONTRACTION, AND EXPANSION JOINTS AS INDICATED.
- E. CONCRETE PLACEMENT: COMPLY WITH RECOMMENDATIONS IN ACI 304R FOR MEASURING, MIXING, TRANSPORTING, AND PLACING CONCRETE. PLACE CONCRETE IN A CONTINUOUS OPERATION WITHIN PLANNED JOINTS OR SECTIONS.
1. MOISTEN SUB BASE TO PROVIDE A UNIFORM DAMPENED CONDITION AT TIME CONCRETE IS PLACED.
2. CONSOLIDATE CONCRETE BY MECHANICAL VIBRATING EQUIPMENT. SUPPLEMENTED BY HAND-SPADING, RODDING, OR TAMPING ACCORDING TO RECOMMENDATIONS IN ACI 309R.
3. SCREED AND INITIAL-FLOAT CONCRETE SURFACES WITH DARBY OR BULL FLOAT BEFORE EXCESS MOISTURE OR BLEED WATER APPEARS ON THE SURFACE.
4. PROTECT CONCRETE FROM COLD OR HOT WEATHER DURING MIXING, PLACING, AND CURING.
- F. EVAPORATION RETARDER: APPLY TO CONCRETE SURFACES IF HOT, DRY, OR WINDY CONDITIONS CAUSE MOISTURE LOSS APPROACHING 0.2 LBS/SQ. FT. X H (1 KG/SQ. M X H) BEFORE AND DURING FINISHING OPERATIONS. APPLY ACCORDING TO MANUFACTURER'S WRITTEN INSTRUCTIONS AFTER PLACING, SCREEDING, AND BULL FLOATING OR DARBYING CONCRETE, BUT BEFORE FLOAT FINISHING.

D

C

B

A

- 22 ACCESSORIES
- A. WARNING TAPE: ACID- AND ALKALI-RESISTANT POLYETHYLENE FILM WARNING TAPE MANUFACTURED FOR MARKING AND IDENTIFYING UNDERGROUND UTILITIES, 6 INCHES (150 MM) WIDE AND 4 MILS (01 MM) THICK, CONTINUOUSLY INSCRIBED WITH A DESCRIPTION OF THE UTILITY, COLORED AS FOLLOWS:

B. DETECTABLE WARNING TAPE: ACID- AND ALKALI-RESISTANT POLYETHYLENE FILM WARNING TAPE MANUFACTURED FOR MARKING AND IDENTIFYING UNDERGROUND UTILITIES, MINIMUM 6 INCHES (150 MM) WIDE AND 4 MILS (01 MM) THICK, CONTINUOUSLY INSCRIBED WITH A DESCRIPTION OF UTILITY, WITH METALLIC CORE ENCASED IN A PROTECTIVE JACKET FOR CORROSION PROTECTION, DETECTABLE BY METAL DETECTOR WHEN TAPE IS BURIED UP TO 30 INCHES (750 MM) DEEP, COLORED AS FOLLOWS:

1. RED: ELECTRIC.

2. YELLOW: GAS, OIL, STEAM, AND DANGEROUS MATERIALS.

3. ORANGE: TELEPHONE AND OTHER COMMUNICATIONS.

4. BLUE: WATER SYSTEMS.

5. GREEN: SEWER SYSTEMS.

C. TRACE WIRE: INSULATED TO GAGE COPPER, SUITABLE FOR DIRECT BURY.
- PART 3 - EXECUTION
- 331 PREPARATION
- A. PROTECT STRUCTURES, UTILITIES, SIDEWALKS, PAVEMENTS, AND OTHER FACILITIES FROM DAMAGE CAUSED BY SETTLEMENT, LATERAL MOVEMENT, UNDERMINING, WASHOUT, AND OTHER HAZARDS CREATED BY EARTHWORK OPERATIONS.

B. PROTECT SUBGRADES AND FOUNDATION SOILS AGAINST FREEZING TEMPERATURES OR FROST. PROVIDE PROTECTIVE INSULATING MATERIALS AS NECESSARY.

C. PROVIDE EROSION-CONTROL MEASURES TO PREVENT EROSION OR DISPLACEMENT OF SOILS AND DISCHARGE OF SOIL-BEARING WATER RUNOFF OR AIRBORNE DUST TO ADJACENT PROPERTIES AND WALKWAYS.
- 332 DEWATERING
- A. PREVENT SURFACE WATER AND GROUND WATER FROM ENTERING EXCAVATIONS, FROM PONDING ON PREPARED SUBGRADES, AND FROM FLOODING PROJECT SITE AND SURROUNDING AREA.

B. PROTECT SUBGRADES FROM SOFTENING, UNDERMINING, WASHOUT, AND DAMAGE BY RAIN OR WATER ACCUMULATION.

1. REROUTE SURFACE WATER RUNOFF AWAY FROM EXCAVATED AREAS. DO NOT ALLOW WATER TO ACCUMULATE IN EXCAVATIONS. DO NOT USE EXCAVATED TRENCHES AS TEMPORARY DRAINAGE DITCHES.

2. INSTALL A DEWATERING SYSTEM TO KEEP SUBGRADES DRY AND CONVEY GROUND WATER AWAY FROM EXCAVATIONS. MAINTAIN UNTIL DEWATERING IS NO LONGER REQUIRED.
- 333 EXPLOSIVES
- C. EXPLOSIVES: DO NOT USE EXPLOSIVES.
- 334 EXCAVATION, GENERAL
- A. UNCLASSIFIED EXCAVATION: EXCAVATION TO SUBGRADE ELEVATIONS REGARDLESS OF THE CHARACTER OF SURFACE AND SUBSURFACE CONDITIONS ENCOUNTERED, INCLUDING ROCK, SOIL MATERIALS, AND OBSTRUCTIONS.

1. IF EXCAVATED MATERIALS INTENDED FOR FILL AND BACKFILL INCLUDE UNSATISFACTORY SOIL MATERIALS AND ROCK, REPLACE WITH SATISFACTORY SOIL MATERIALS.
- 335 EXCAVATION FOR STRUCTURES
- A. EXCAVATE TO INDICATED ELEVATIONS AND DIMENSIONS WITHIN A TOLERANCE OF PLUS OR MINUS 01 FT (25 MM). EXTEND EXCAVATIONS A SUFFICIENT DISTANCE FROM STRUCTURES FOR PLACING AND REMOVING CONCRETE FORMWORK, FOR INSTALLING SERVICES AND OTHER CONSTRUCTION, AND FOR INSPECTIONS.

1. EXCAVATIONS FOR FOOTINGS AND FOUNDATIONS: DO NOT DISTURB BOTTOM OF EXCAVATION. IF REQUIRED TO NOT DISTURB BOTTOM OF EXCAVATION EXCAVATE BY HAND TO FINAL GRADE JUST BEFORE PLACING CONCRETE REINFORCEMENT. TRIM BOTTOMS TO REQUIRED LINES AND GRADES TO LEAVE SOLID BASE TO RECEIVE OTHER WORK.

2. EXCAVATION FOR UNDERGROUND MECHANICAL OR ELECTRICAL UTILITY STRUCTURES: EXCAVATE TO ELEVATIONS AND DIMENSIONS INDICATED WITHIN A TOLERANCE OF PLUS OR MINUS 01 FT (25 MM). DO NOT DISTURB BOTTOM OF EXCAVATIONS INTENDED FOR BEARING SURFACE.
- 336 EXCAVATION FOR WALKS AND PAVEMENTS
- A. EXCAVATE SURFACES UNDER WALKS AND PAVEMENTS TO INDICATED CROSS SECTIONS, ELEVATIONS, AND GRADES.
- 337 EXCAVATION FOR UTILITY TRENCHES
- A. TRENCH EXCAVATION: EXCAVATE TRENCHES TO INDICATED GRADIENTS, LINES, DEPTHS, AND ELEVATIONS.

1. BEYOND BUILDING PERIMETER, EXCAVATE TRENCHES TO ALLOW INSTALLATION OF TOP OF PIPE BELOW FROST LINE.

2. TRENCH CLEARANCE: EXCAVATE TRENCHES TO UNIFORM WIDTHS TO PROVIDE A WORKING CLEARANCE ON EACH SIDE OF PIPE OR CONDUIT. EXCAVATE TRENCH WALLS VERTICALLY FROM TRENCH BOTTOM TO 12 INCHES (300 MM) HIGHER THAN TOP OF PIPE OR CONDUIT, UNLESS OTHERWISE INDICATED.

3. CLEARANCE: 12 INCHES (300 MM) ON EACH SIDE OF PIPE OR CONDUIT.

C. TRENCH BOTTOMS: EXCAVATE AND SHAPE TRENCH BOTTOMS TO PROVIDE UNIFORM BEARING AND SUPPORT OF PIPES AND CONDUIT. SHAPE SUBGRADE TO PROVIDE CONTINUOUS SUPPORT FOR BELLS, JOINTS, AND BARRELS OF PIPES AND FOR JOINTS, FITTINGS, AND BODIES OF CONDUITS. REMOVE PROJECTING STONES AND SHARP OBJECTS ALONG TRENCH SUBGRADE.

1. FOR PIPES AND CONDUIT LESS THAN 6 INCHES (150 MM) IN NOMINAL DIAMETER AND FLAT-BOTTOMED, MULTIPLE-DUCT CONDUIT UNITS, HAND EXCAVATE TRENCH BOTTOMS AND SUPPORT PIPE AND CONDUIT ON AN UNDISTURBED SUBGRADE.

2. FOR PIPES AND CONDUIT 6 INCHES (150 MM) OR LARGER IN NOMINAL DIAMETER, SHAPE BOTTOM OF TRENCH TO SUPPORT BOTTOM 90 DEGREES OF PIPE CIRCUMFERENCE. FILL DEPRESSIONS WITH TAMPED SAND BACKFILL.

3. EXCAVATE TRENCHES 6 INCHES (150 MM) DEEPER THAN ELEVATION REQUIRED IN ROCK OR OTHER UNYIELDING BEARING MATERIAL TO ALLOW FOR BEDDING COURSE.

D. TRENCH BOTTOMS: EXCAVATE TRENCHES 4 INCHES (100 MM) DEEPER THAN BOTTOM OF PIPE ELEVATION TO ALLOW FOR BEDDING COURSE. HAND EXCAVATE FOR BELL OF PIPE.

1. EXCAVATE TRENCHES 6 INCHES (150 MM) DEEPER THAN ELEVATION REQUIRED IN ROCK OR OTHER UNYIELDING BEARING MATERIAL TO ALLOW FOR BEDDING COURSE.
- 338 TRENCH SUPPORT SYSTEMS
- A. TRENCH SUPPORT SYSTEM SHALL BE SUITABLE FOR THE SOIL STRUCTURE, DEPTH OF CUT, WATER CONTENT OF SOIL, WEATHER CONDITIONS, SUPERIMPOSED LOADS AND VIBRATION. CONTRACTOR MAY SELECT ONE OF THE FOLLOWING METHODS OF ENSURING THE SAFETY OF WORKERS IN THE TRENCH, AS APPROVED BY THE UTAH STATE INDUSTRIAL COMMISSION OR ITS SAFETY INSPECTORS:

1. SLOPING THE SIDES OF THE TRENCH TO THE ANGLE OF REPOSE AT WHICH THE SOIL WILL REMAIN SAFELY AT REST.

2. SHORING TRENCH SIDES BY PLACING SHEETING, TIMBER SHORES, TRENCH JACKS, BRACING, PILES, OR OTHER MATERIALS TO RESIST PRESSURES SURROUNDING THE EXCAVATION.

3. USING A MOVABLE TRENCH BOX BUILT UP OF STEEL PLATES AND HEAVY STEEL FRAME OF SUFFICIENT STRENGTH TO RESIST THE PRESSURES SURROUNDING THE EXCAVATION.
- 339 APPROVAL OF SUBGRADE
- A. NOTIFY ARCHITECT WHEN EXCAVATIONS HAVE REACHED REQUIRED SUBGRADE.

B. IF ARCHITECT DETERMINES THAT UNSATISFACTORY SOIL IS PRESENT, CONTINUE EXCAVATION AND REPLACE WITH COMPACTED BACKFILL OR FILL MATERIAL AS DIRECTED.

C. PROOF ROLL SUBGRADE WITH HEAVY PNEUMATIC-TIRED EQUIPMENT TO IDENTIFY SOFT POCKETS AND AREAS OF EXCESS YIELDING. DO NOT PROOF ROLL WET OR SATURATED SUBGRADES.

D. RECONSTRUCT SUBGRADES DAMAGED BY FREEZING TEMPERATURES, FROST, RAIN, ACCUMULATED WATER, OR CONSTRUCTION ACTIVITIES, AS DIRECTED BY ARCHITECT.
- 3310 UNAUTHORIZ-ED EXCAVATION
- A. FILL UNAUTHORIZED EXCAVATION UNDER FOUNDATIONS OR WALL FOOTINGS BY EXTENDING BOTTOM ELEVATION OF CONCRETE FOUNDATION OR FOOTING TO EXCAVATION BOTTOM, WITHOUT ALTERING TOP ELEVATION. LEAN CONCRETE FILL MAY BE USED WHEN APPROVED BY ARCHITECT.

1. FILL UNAUTHORIZED EXCAVATIONS UNDER OTHER CONSTRUCTION OR UTILITY PIPE AS DIRECTED BY ARCHITECT.
- 3311 STORAGE OF SOIL MATERIALS
- A. STOCKPILE BORROW MATERIALS AND SATISFACTORY EXCAVATED SOIL MATERIALS. STOCKPILE SOIL MATERIALS WITHOUT INTERMIXING. PLACE, GRADE, AND SHAPE STOCKPILES TO DRAIN SURFACE WATER. COVER TO PREVENT WINDBLOWN DUST.

1. STOCKPILE SOIL MATERIALS AWAY FROM EDGE OF EXCAVATIONS. DO NOT STORE WITHIN DRIP LINE OF REMAINING TREES.
- 3312 BACKFILL
- A. PLACE AND COMPACT BACKFILL IN EXCAVATIONS PROMPTLY, BUT NOT BEFORE COMPLETING THE FOLLOWING:

1. CONSTRUCTION BELOW FINISH GRADE INCLUDING, WHERE APPLICABLE, DAMPROOFING,

- WATERPROOFING, AND PERIMETER INSULATION.
2. SURVEYING LOCATIONS OF UNDERGROUND UTILITIES FOR RECORD DOCUMENTS.
3. INSPECTING AND TESTING UNDERGROUND UTILITIES.
4. REMOVING CONCRETE FORMWORK.
5. REMOVING TRASH AND DEBRIS.
6. REMOVING TEMPORARY SHORING AND BRACING, AND SHEETING.
7. INSTALLING PERMANENT OR TEMPORARY HORIZONTAL BRACING ON HORIZONTALLY SUPPORTED WALLS.
- 3313 UTILITY TRENCH BACKFILL
- A. PLACE AND COMPACT BEDDING COURSE ON TRENCH BOTTOMS AND WHERE INDICATED. SHAPE BEDDING COURSE TO PROVIDE CONTINUOUS SUPPORT FOR BELLS, JOINTS, AND BARRELS OF PIPES AND FOR JOINTS, FITTINGS, AND BODIES OF CONDUITS.

B. BACKFILL TRENCHES EXCAVATED UNDER FOOTINGS AND WITHIN 18 INCHES (450 MM) OF BOTTOM OF FOOTINGS; FILL WITH CONCRETE TO ELEVATION OF BOTTOM OF FOOTINGS.

C. PROVIDE 4-INCH (100-MM) THICK CONCRETE BASE SLAB SUPPORT FOR PIPING OR CONDUIT LESS THAN 30 INCHES (750 MM) BELOW SURFACE OF ROADWAYS. AFTER INSTALLING AND TESTING, COMPLETELY ENCASE PIPING OR CONDUIT IN A MINIMUM OF 4 INCHES (100 MM) OF CONCRETE BEFORE BACKFILLING OR PLACING ROADWAY SUBBASE.

D. PLACE AND COMPACT INITIAL BACKFILL OF SUBBASE MATERIAL, FREE OF PARTICLES LARGER THAN 1 INCH (25 MM), TO A HEIGHT OF 12 INCHES (300 MM) OVER THE UTILITY PIPE OR CONDUIT.

1. CAREFULLY COMPACT MATERIAL UNDER PIPE HAUNCHES AND BRING BACKFILL EVENLY UP ON BOTH SIDES AND ALONG THE FULL LENGTH OF UTILITY PIPING OR CONDUIT TO AVOID DAMAGE OR DISPLACEMENT OF UTILITY SYSTEM.

E. COORDINATE BACKFILLING WITH UTILITIES TESTING.

F. PLACE AND COMPACT FINAL BACKFILL OF SATISFACTORY SOIL MATERIAL TO FINAL SUBGRADE.

G. INSTALL WARNING TAPE DIRECTLY ABOVE UTILITIES, 12 INCHES (300 MM) BELOW FINISHED GRADE, EXCEPT 6 INCHES (150 MM) BELOW SUBGRADE UNDER PAVEMENTS AND SLABS.
- 3314 FILL
- A. PREPARATION: REMOVE VEGETATION, TOPSOIL, DEBRIS, UNSATISFACTORY SOIL MATERIALS, OBSTRUCTIONS, AND DELETERIOUS MATERIALS FROM GROUND SURFACE BEFORE PLACING FILLS.

B. PLOW, SCARIFY, BENCH, OR BREAK UP SLOPED SURFACES STEEPER THAN 1 VERTICAL TO 4 HORIZONTAL, SO FILL MATERIAL WILL BOND WITH EXISTING MATERIAL.

C. PLACE AND COMPACT FILL MATERIAL IN LAYERS TO REQUIRED ELEVATIONS AS FOLLOWS:

1. UNDER GRASS AND PLANTED AREAS, USE SATISFACTORY SOIL MATERIAL.

2. UNDER WALKS AND PAVEMENTS, USE SATISFACTORY SOIL MATERIAL.

3. UNDER STEPS AND RAMPS, USE ENGINEERED FILL.

4. UNDER BUILDING SLABS, USE ENGINEERED FILL.

UNDER FOOTINGS AND FOUNDATIONS, USE ENGINEERED FILL.
- 3315 MOISTURE CONTROL
- A. UNIFORMLY MOISTEN OR AERATE SUBGRADE AND EACH SUBSEQUENT FILL OR BACKFILL LAYER BEFORE COMPACTION TO WITHIN 2 PERCENT OF OPTIMUM MOISTURE CONTENT.

1. DO NOT PLACE BACKFILL OR FILL MATERIAL ON SURFACES THAT ARE MUDDY, FROZEN, OR CONTAIN FROST OR ICE.

2. REMOVE AND REPLACE, OR SCARIFY AND AIR-DRY, OTHERWISE SATISFACTORY SOIL MATERIAL THAT EXCEEDS OPTIMUM MOISTURE CONTENT BY 2 PERCENT AND IS TOO WET TO COMPACT TO SPECIFIED DRY UNIT WEIGHT.
- 3316 COMPACTION OF BACKFILLS AND FILLS
- A. PLACE BACKFILL AND FILL MATERIALS IN LAYERS NOT MORE THAN 8 INCHES (200 MM) IN LOOSE DEPTH FOR MATERIAL COMPACTED BY HEAVY COMPACTION EQUIPMENT, AND NOT MORE THAN 4 INCHES (100 MM) IN LOOSE DEPTH FOR MATERIAL COMPACTED BY HAND-OPERATED TAMPERS.

B. PLACE BACKFILL AND FILL MATERIALS EVENLY ON ALL SIDES OF STRUCTURES TO REQUIRED ELEVATIONS, AND UNIFORMLY ALONG THE FULL LENGTH OF EACH STRUCTURE.

C. COMPACT SOIL TO NOT LESS THAN THE FOLLOWING PERCENTAGES OF MAXIMUM DRY UNIT WEIGHT ACCORDING TO ASTM D 1557:

1. UNDER STRUCTURES, BUILDING SLABS, STEPS, AND PAVEMENTS, SCARIFY AND RECOMPACT TOP 6 INCHES (150 MM) OF EXISTING SUBGRADE AND EACH LAYER OF BACKFILL OR FILL MATERIAL AT 95 PERCENT. COMPACT TO 98 PERCENT FOR FILLS THICKER THAN 6 FEET DEEP.

2. UNDER WALKWAYS, SCARIFY AND RECOMPACT TOP 6 INCHES (150 MM) BELOW SUBGRADE AND COMPACT EACH LAYER OF BACKFILL OR FILL MATERIAL AT 95 PERCENT.

3. UNDER LAWN OR UNPAVED AREAS, SCARIFY AND RECOMPACT TOP 6 INCHES (150 MM) BELOW SUBGRADE AND COMPACT EACH LAYER OF BACKFILL OR FILL MATERIAL AT 90 PERCENT.
- 3317 GRADING
- A. GENERAL: UNIFORMLY GRADE AREAS TO A SMOOTH SURFACE, FREE FROM IRREGULAR SURFACE CHANGES. COMPLY WITH COMPACTION REQUIREMENTS AND GRADE TO CROSS SECTIONS, LINES, AND ELEVATIONS INDICATED.

1. PROVIDE A SMOOTH TRANSITION BETWEEN ADJACENT EXISTING GRADES AND NEW GRADES.

2. CUT OUT SOFT SPOTS, FILL LOW SPOTS, AND TRIM HIGH SPOTS TO COMPLY WITH REQUIRED SURFACE TOLERANCES.

B. SITE GRADING: SLOPE GRADES TO DIRECT WATER AWAY FROM BUILDINGS AND TO PREVENT PONDING. FINISH SUBGRADES TO REQUIRED ELEVATIONS WITHIN THE FOLLOWING TOLERANCES:

1. LAWN OR UNPAVED AREAS: PLUS OR MINUS 0.2 FT (25 MM).

2. WALKS: PLUS OR MINUS 0.1 FT (25 MM).

3. PAVEMENTS: PLUS OR MINUS 0.1 FT (13 MM).

C. GRADING INSIDE BUILDING LINES: FINISH SUBGRADE TO A TOLERANCE OF 01 FT (13 MM) WHEN TESTED WITH A 10-FOOT (3-M) STRAIGHTEDGE.
- 3318 SUBBASE AND BASE COURSES
- A. UNDER PAVEMENTS AND WALKS, PLACE SUBBASE COURSE ON PREPARED SUBGRADE AND AS FOLLOWS:

1. PLACE BASE COURSE MATERIAL OVER SUBBASE.

2. COMPACT SUBBASE AND BASE COURSES AT OPTIMUM MOISTURE CONTENT TO REQUIRED GRADES, LINES, CROSS SECTIONS, AND THICKNESS TO NOT LESS THAN 95 PERCENT OF MAXIMUM DRY UNIT WEIGHT ACCORDING TO ASTM D 1557.

3. SHAPE SUBBASE AND BASE TO REQUIRED CROWN ELEVATIONS AND CROSS-SLOPE GRADES.

4. WHEN THICKNESS OF COMPACTED SUBBASE OR BASE COURSE IS 6 INCHES (150 MM) OR LESS, PLACE MATERIALS IN A SINGLE LAYER.

5. WHEN THICKNESS OF COMPACTED SUBBASE OR BASE COURSE EXCEEDS 6 INCHES (150 MM), PLACE MATERIALS IN EQUAL LAYERS, WITH NO LAYER MORE THAN 6 INCHES (150 MM) THICK OR LESS THAN 3 INCHES (75 MM) THICK WHEN COMPACTED.

B. PAVEMENT SHOULDERS: PLACE SHOULDERS ALONG EDGES OF SUBBASE AND BASE COURSE TO PREVENT LATERAL MOVEMENT. CONSTRUCT SHOULDERS, AT LEAST 12 INCHES (300 MM) WIDE, OF SATISFACTORY SOIL MATERIALS AND COMPACT SIMULTANEOUSLY WITH EACH SUBBASE AND BASE LAYER TO NOT LESS THAN 95 PERCENT OF MAXIMUM DRY UNIT WEIGHT ACCORDING TO ASTM D 1557.
- 3319 DRAINAGE COURSE
- A. UNDER SLABS-ON-GRADE, PLACE DRAINAGE COURSE ON PREPARED SUBGRADE AND AS FOLLOWS:

1. COMPACT DRAINAGE COURSE TO REQUIRED CROSS SECTIONS AND THICKNESS TO NOT LESS THAN 95 PERCENT OF MAXIMUM DRY UNIT WEIGHT ACCORDING TO ASTM D 698.

2. WHEN COMPACTED THICKNESS OF DRAINAGE COURSE IS 6 INCHES (150 MM) OR LESS, PLACE MATERIALS IN A SINGLE LAYER.

3. WHEN COMPACTED THICKNESS OF DRAINAGE COURSE EXCEEDS 6 INCHES (150 MM), PLACE MATERIALS IN EQUAL LAYERS, WITH NO LAYER MORE THAN 6 INCHES (150 MM) THICK OR LESS THAN 3 INCHES (75 MM) THICK WHEN COMPACTED.

- 3.20FIELD QUALITY CONTROL
- A. TESTING AGENCY: OWNER WILL ENGAGE A QUALIFIED INDEPENDENT GEOTECHNICAL ENGINEERING TESTING AGENCY TO PERFORM FIELD QUALITY-CONTROL TESTING.

B. ALLOW TESTING AGENCY TO INSPECT AND TEST SUBGRADES AND EACH FILL OR BACKFILL LAYER. PROCEED WITH SUBSEQUENT EARTHWORK ONLY AFTER TEST RESULTS FOR PREVIOUSLY COMPLETED WORK COMPLY WITH REQUIREMENTS.

C. FOOTING SUBGRADE: AT FOOTING SUBGRADES, AT LEAST ONE TEST OF EACH SOIL STRATUM WILL BE PERFORMED TO VERIFY DESIGN BEARING CAPACITIES, SUBSEQUENT VERIFICATION AND APPROVAL OF OTHER FOOTING SUBGRADES MAY BE BASED ON A VISUAL COMPARISON OF SUBGRADE WITH TESTED SUBGRADE WHEN APPROVED BY ARCHITECT.

D. TESTING AGENCY WILL TEST COMPACTION OF SOILS IN PLACE ACCORDING TO ASTM D 1556, ASTM D 2167, ASTM D 2922, AND ASTM D 2937, AS APPLICABLE. TESTS WILL BE PERFORMED AT THE FOLLOWING LOCATIONS AND FREQUENCIES:

1. PAVED AND BUILDING SLAB AREAS: AT SUBGRADE AND AT EACH COMPACTED FILL AND BACKFILL LAYER, AT LEAST ONE TEST FOR EVERY 1000 SQ. FT. (186 SQ. M) OR LESS OF PAVED AREA OR BUILDING SLAB, BUT IN NO CASE FEWER THAN THREE TESTS.

2. FOUNDATION WALL/CONTINUOUS FOOTING BACKFILL: AT EACH COMPACTED BACKFILL LAYER, AT LEAST ONE TEST FOR EACH 15 LINEAR FEET OR LESS OF WALL LENGTH, BUT NO FEWER THAN TWO TESTS.

3. TRENCH BACKFILL: AT EACH COMPACTED INITIAL AND FINAL BACKFILL LAYER, AT LEAST ONE TEST FOR EACH 40 FEET OR LESS OF TRENCH LENGTH, BUT NO FEWER THAN TWO TESTS.

4. SPOT FOOTINGS: MINIMUM OF 1 COMPACTION TEST FOR EACH LIFT FOR EACH SPOT FOOTING.

5. SIDEWALKS, CURBS, GUTTERS, PADS: MINIMUM OF 1 TEST FOR EACH LIFT FOR EACH 40 LINEAL FEET OR 1 TEST FOR EVERY 1000 SQ. FT. OR LESS OF PAVED AREA OR BUILDING SLAB, BUT IN NO CASE FEWER THAN THREE TESTS.

E. WHEN TESTING AGENCY REPORTS THAT SUBGRADES, FILLS, OR BACKFILLS HAVE NOT ACHIEVED DEGREE OF COMPACTION SPECIFIED, SCARIFY AND MOISTEN OR AERATE, OR REMOVE AND REPLACE SOIL TO DEPTH REQUIRED; RECOMPACT AND RETEST UNTIL SPECIFIED COMPACTION IS OBTAINED.
- 3321 PROTECTION
- A. PROTECTING GRADED AREAS: PROTECT NEWLY GRADED AREAS FROM TRAFFIC, FREEZING, AND EROSION. KEEP FREE OF TRASH AND DEBRIS.

B. REPAIR AND REESTABLISH GRADES TO SPECIFIED TOLERANCES WHERE COMPLETED OR PARTIALLY COMPLETED SURFACES BECOME ERODED, RUTTED, SETTLED, OR WHERE THEY LOSE COMPACTION DUE TO SUBSEQUENT CONSTRUCTION OPERATIONS OR WEATHER CONDITIONS.

1. SCARIFY OR REMOVE AND REPLACE SOIL MATERIAL TO DEPTH AS DIRECTED BY ARCHITECT; RESHAPE AND RECOMPACT.

C. WHERE SETTLING OCCURS BEFORE PROJECT CORRECTION PERIOD ELAPSES, REMOVE FINISHED SURFACING, BACKFILL WITH ADDITIONAL SOIL MATERIAL, COMPACT, AND RECONSTRUCT SURFACING.

1. RESTORE APPEARANCE, QUALITY, AND CONDITION OF FINISHED SURFACING TO MATCH ADJACENT WORK, AND ELIMINATE EVIDENCE OF RESTORATION TO THE GREATEST EXTENT POSSIBLE.
- 3322DISPOSAL OF SURPLUS AND WASTE MATERIALS
- A. DISPOSAL: REMOVE SURPLUS SATISFACTORY SOIL AND WASTE MATERIAL, INCLUDING UNSATISFACTORY SOIL, TRASH, AND DEBRIS, AND LEGALLY DISPOSE OF IT OFF-OWNER'S PROPERTY.
- END OF SECTION 312300
- SECTION 312500
- EROSION CONTROL.
- PART 1 - GENERAL
- 11 SUMMARY
- A. THIS SECTION COVERS THE WORK REQUIRED FOR EROSION CONTROL DURING CONSTRUCTION. ANY LOCAL OR STATE AGENCY REQUIREMENTS WILL BE CONSIDERED PART OF THESE SPECIFICATIONS.

B. OBTAIN THE NATIONAL POLLUTION DISCHARGE ELIMINATION SYSTEM (NPDES) PERMIT FOR STORM WATER DISCHARGE ASSOCIATED WITH CONSTRUCTION ACTIVITY.

C. OBTAIN A UPDES STORM WATER GENERAL PERMIT FOR CONSTRUCTION ACTIVITIES (PERMIT #UTR100000) OR AN ALTERNATE INDIVIDUAL PERMIT. APPLICATIONS ARE AVAILABLE ONLINE AT WWW.WATERQUALITY.UTAH.GOV/UPDES/STORMWATER.
- PART 2 - PRODUCTS
- 21 SILT FENCE
- A. SILT FENCE SHALL BE A WOVEN FABRIC THAT MEETS THE FOLLOWING CRITERIA:

PROPERTY	UNIT	TEST METHOD	VALUES
GRAB STRENGTH	LBS	ASTMD-4632	90 MIN
GRAB ELONGATION	%	ASTMD-4632	40 MAX
WATER FLOW RATE	GAL/MIN/FT2	ASTMD-4491	15 MIN
ULTRAVIOLET STABILITY	%	ASTMD-4355	70% MIN
- PART 3 - EXECUTION
- 31 EXECUTION
- A. SILT FENCE SHALL BE PLACED IN ACCORDANCE WITH PLANS AND DETAILS. THE PLACEMENT OF SILT FENCE AND/OR BALES SHALL CONSIDER DRAINAGE PATHS AND INTERCEPT DRAINAGE PRIOR TO LEAVING THE SITE OR ENTERING A STORM SEWER SYSTEM. REMOVAL OF SILT AND REPLACEMENT OF SILT FENCE AND/OR BALES SHALL BE ON GOING THROUGH THE DURATION OF THE PROJECT TO MAINTAIN AN EFFECTIVE SILT REMOVING BARRIER.

B. SEDIMENT BASIN AND/OR SINKS SHALL BE CONSTRUCTED TO DIMENSIONS SHOWN ON THE PLANS. THE BASINS AND/OR SINKS SHALL BE CLEANED AS REQUIRED TO MAINTAIN SPECIFIED SIZE AND DEPTH.

C. ALL TEMPORARY GRADING OF DRAINAGE CHANNELS, SLOPES OR FILLS SHALL BE IN ACCORDANCE WITH DIVISION 31 SECTION "EARTHWORK".
- END OF DOCUMENT 312500



Approved Construction Plans
03/18/2026

VE UPDATE - 6.4.2026



TITLE	SITE SPECIFICATIONS		
PROJECT	LAKEVIEW PARK		
CLIENT	LEHI CITY		
ADDRESS	4675 N AUTUMN VIEW DRIVE, LEHI, UT 84043		

REVISIONS		
NO.	DATE	DESCRIPTION



DATE: 01-26-2026
JOB NUMBER: 80020
CHECKED BY: HISLOP

SHEET

C701

ALL DRAWINGS, SPECIFICATIONS, DESIGNS AND IDEAS REPRESENTED HEREIN ARE AND SHALL REMAIN THE PROPERTY OF THE DESIGNER. NO PART THEREOF SHALL BE COPIED AND/OR DISCLOSED TO OTHERS OR USED IN CONJUNCTION WITH ANY OTHER PROJECT OTHER THAN THE SPECIFIC PROJECT FOR WHICH THEY HAVE BEEN PREPARED WITHOUT THE WRITTEN CONSENT OF THE DESIGNER. WRITTEN DIMENSIONS OF THESE DRAWINGS SHALL HAVE PRECEDENCE OVER SCALED DIMENSIONS. CONTRACTORS SHALL VERIFY AND BE RESPONSIBLE FOR ALL DIMENSIONS AND CONDITIONS ON THE JOB. NOTIFY DESIGNER OF ANY VARIATIONS FROM THE DIMENSIONS AND CONDITIONS SHOWN BY THEIR DRAWINGS. COPYRIGHT © 2025 PRIME LANDSCAPE ARCHITECTURE, LLC.

D

C

B

A

SECTION 321840 PICKLEBALL FURNISHINGS AND EQUIPMENT		and spacing. Hold posts in position during placement and finishing operations until concrete is sufficiently cured.
Copyright 1998, The American Institute of Architects (AIA)	D.	Touch-up paint, as necessary, all blemishes incurred during shipping or assembly, color as designated, to manufacturer's standards.
This Short Language Version (SLV) Section was condensed from the updated Basic Version Section of the same title and number. See Basic Section's Cover for changes from the previous edition of this Section.	E.	Reinstallation of existing items shall include the use of all required fasteners, footings, etc. to result in a fully functional system. Provide touch-up paint as required.
Caution: Use SLV Sections for small, simple, private projects that are negotiated rather than bid; for projects limited to traditional materials and methods; and for projects where the Architect has reduced or no contract administration responsibilities.	3.3	ADJUSTING
See Basic Section's Text and Evaluations when editing this SLV Section. The Basic Section contains comprehensive notes and requirements plus a greater number of options.	A.	Upon completion of the installation of site furnishings, check each item and verify that all equipment is properly installed; verify that all trim is in place; adjust all components as necessary to ensure proper operation; remove all labels from equipment.
This SLV Section includes chain-link fence fabric, framing, fittings, swing and slide gates, gate operators, and access control for residential, commercial, and industrial applications. Galvanized-coated, Zn-5-Al-MN alloy-coated (Zinc-5 percent aluminum-mischmetal alloy), aluminum-coated, and PVC-coated steel and aluminum-alloy steel and aluminum chain-link fencing are included.	B.	Make necessary adjustments for safe, efficient and smooth operation.
PART 2 - GENERAL	3.4	PROTECTION
15 SUMMARY	A.	Protect installed products until completion of project.
A. Section Includes:	B.	Touch-up, repair or replace damaged products after Substantial Completion.
1. Pickleball furnishings and equipment.	3.5	CLEANING
16 SUBMITTALS	A.	Remove all packing materials from job site.
A. Product Data: Manufacturer's data sheets on each product specified, including detailed installation diagrams and recommended installation methods.	B.	Clean or restore marred surfaces.
B. Selection Samples: For each product specified, two complete sets of chips representing manufacturer's full range of colors and finishes.	END OF SECTION 321840	
C. Shop Drawings: Indicate all materials, dimensions, welds, finish, etc. for field fabricated items.	SECTION 323200 POST-TENSIONED CONCRETE PICKLEBALL/BASKETBALL COURTS	
D. Maintenance Data: For site furnishings to include in O&M Manuals.	Copyright 1998, The American Institute of Architects (AIA)	
17 QUALITY ASSURANCE	This Short Language Version (SLV) Section was condensed from the updated Basic Version Section of the same title and number. See Basic Section's Cover for changes from the previous edition of this Section.	
A. Furnish paint for touch-up as required.	Caution: Use SLV Sections for small, simple, private projects that are negotiated rather than bid; for projects limited to traditional materials and methods; and for projects where the Architect has reduced or no contract administration responsibilities.	
B. Install pre-manufactured items, poured-in-place or pre-cast. Items, and all related materials required to complete the work indicated on the drawings and/or specified.	See Basic Section's Text and Evaluations when editing this SLV Section. The Basic Section contains comprehensive notes and requirements plus a greater number of options.	
C. Materials Inspection: The Contractor shall inspect all items upon delivery to ensure no damage to material or finish. Minor repairs and/or touch up shall be accepted only upon prior authorization from the landscape architect and shall conform, at minimum, to manufacturer's standards.	This SLV Section includes chain-link fence fabric, framing, fittings, swing and slide gates, gate operators, and access control for residential, commercial, and industrial applications. Galvanized-coated, Zn-5-Al-MN alloy-coated (Zinc-5 percent aluminum-mischmetal alloy), aluminum-coated, and PVC-coated steel and aluminum-alloy steel and aluminum chain-link fencing are included.	
18 WARRANTY	PART 3 - GENERAL	
A. Contractor shall warrant work as provided by the General and Supplementary Conditions and Division 01 Specifications.	19 SUMMARY	
PART 3 - PRODUCTS	A. Section Includes:	
21 MATERIALS	1. All required labor, materials, equipment, implements, parts and supplies for the installation of reinforced, post-tensioned concrete tennis courts.	
A. Pickleball Post: Douglas - Premier XS Item #63075 & 24" Aluminum Ground Sleeve Item #63171	110 STANDARDS	
B. Pickleball Net: Douglas - PN-30 Optional Shorter Net Item #20103	A.	The work shall be done in a thorough, workmanlike manner by contractors of the American Sports Builders Association, and shall conform to their standards for tennis court construction. Contractor shall have a ASBA Certified Tennis Court Builder on staff. Proof of certification shall be required of successful bidder. Tennis court contractor shall have five (5) similar successful projects.
C. Manufacturer's standard Powder Coat finish. Color: Green or Black as selected by Owner and Architect during submittal process.	B.	All steel tendon installation, concrete work and stressing of tendons shall be done by selected contractor (no part of work to be subcontracted). This provision intent is to provide continuity and one source responsibility for the integrity of the post-tensioned slabs.
D. Installation per manufacturer's written installation procedures and details. Coordinate installation with Post Tensioned Concrete Paving.	13	SUBMITTALS
E. Douglas Sports, (800) 553.8907 or www.douglas-sports.com, or approved equal.	A.	In addition to Product Data for each product specified, submit the following:
PART 3 - EXECUTION	1. Shop Drawings: Show locations, details, materials, dimensions, sizes, weights, finishes, operational clearances, and installation of components.	
31 EXAMINATION	12	
A. Examine areas and conditions, with Installer present, for compliance with requirements for correct and level finished grade, mounting surfaces, installation tolerances, and other conditions affecting performance.	13	
B. Proceed with installation only after unsatisfactory conditions have been corrected.	14	WARRANTY
32 INSTALLATION	A.	The Contractor shall guarantee the work against defective materials or faulty workmanship for a period of one (1) year and that the colored surface will not wear through for a period of two (2) years from date of completion.
A. Comply with manufacturer's written installation instructions unless more stringent requirements are indicated. Complete field assembly of site furnishings where required.	SITE PREPARATION	
B. Install furnishings and equipment level, plumb, true, securely anchored and positioned at locations indicated on Drawings.	PART1 - GENERAL	
C. Post Setting: Set cast-in support posts in concrete footing with smooth top, shaped to shed water. Protect portion of posts above footing from concrete splatter. Verify that posts are set plumb and at correct angle and are aligned and at correct height	11	DESCRIPTION OF WORK

SECTION 323200 POST-TENSIONED CONCRETE PICKLEBALL/BASKETBALL COURTS		Copyright 1998, The American Institute of Architects (AIA)
This Short Language Version (SLV) Section was condensed from the updated Basic Version Section of the same title and number. See Basic Section's Cover for changes from the previous edition of this Section.		
Caution: Use SLV Sections for small, simple, private projects that are negotiated rather than bid; for projects limited to traditional materials and methods; and for projects where the Architect has reduced or no contract administration responsibilities.		
See Basic Section's Text and Evaluations when editing this SLV Section. The Basic Section contains comprehensive notes and requirements plus a greater number of options.		
This SLV Section includes chain-link fence fabric, framing, fittings, swing and slide gates, gate operators, and access control for residential, commercial, and industrial applications. Galvanized-coated, Zn-5-Al-MN alloy-coated (Zinc-5 percent aluminum-mischmetal alloy), aluminum-coated, and PVC-coated steel and aluminum-alloy steel and aluminum chain-link fencing are included.		
PART 3 - GENERAL		
19 SUMMARY		
A. Section Includes:		
1. All required labor, materials, equipment, implements, parts and supplies for the installation of reinforced, post-tensioned concrete tennis courts.		
110 STANDARDS		
A.		The work shall be done in a thorough, workmanlike manner by contractors of the American Sports Builders Association, and shall conform to their standards for tennis court construction. Contractor shall have a ASBA Certified Tennis Court Builder on staff. Proof of certification shall be required of successful bidder. Tennis court contractor shall have five (5) similar successful projects.
B.		All steel tendon installation, concrete work and stressing of tendons shall be done by selected contractor (no part of work to be subcontracted). This provision intent is to provide continuity and one source responsibility for the integrity of the post-tensioned slabs.
13 SUBMITTALS		
A.		In addition to Product Data for each product specified, submit the following:
1. Shop Drawings: Show locations, details, materials, dimensions, sizes, weights, finishes, operational clearances, and installation of components.		
12		
13		
14 WARRANTY		
A.		The Contractor shall guarantee the work against defective materials or faulty workmanship for a period of one (1) year and that the colored surface will not wear through for a period of two (2) years from date of completion.
SITE PREPARATION		
PART1 - GENERAL		
11 DESCRIPTION OF WORK		

PART 2 - MATERIALS		
21 FINE GRADE MATERIAL		
A.		Fine grade base material shall be Untreated Base Course per APWA Section 02060 capable of a consistent uniform plane.
PART 3 - EXECUTION		
31 SUBGRADE		
A.		Strip the area beneath the tennis courts of all topsoil (organics.) Grade the area to the required depth to accommodate the fine grade base material and concrete thickness and provide a uniform one percent (.83-1%) slope at plus or minus one tenth of a foot (+.1") in one plane. All fills will be placed in six-inch (6") layers and will be compacted to ninety percent (90%) standard density at optimum moisture. The contractor will alert the owner of any "soft spots" or structures that could affect the stability of the slab. Fill material will consist of granular borrow per APWA Section 02055.
B.		The site preparation will be done so as to provide positive drainage away from the play courts.
32 FINE GRADE		
		The base material shall be placed with automatic laser-regulated equipment capable of providing a true plane to plus or minus one-quarter inch (+1/4"). The depth of the fine grade base material shall be sufficient to develop one-quarter inch (1/4") accuracy.
COURT PAVING		
PART1 - GENERAL		
11 DESCRIPTION OF WORK		
A.		The contract work to be performed under this section consists of furnishing all required labor, materials, equipment, implements, parts and supplies necessary for, or appurtenant to, the construction of a five inch (5") thick post-tensioned concrete slab.
PART 2 - MATERIALS		
21 TENSIONING CABLES AND ANCHORS		
A.		Post-tensioning strands and anchorages shall conform to the "PTI Guide Specifications for Post-tensioning Materials."
B.		The tensioning strands shall consist of one-half inch (1/2") diameter, 7-wire, stress relieved strands, having a guaranteed ultimate tensile strength of 270,000 PSI (270 Kips). Strands shall conform to ASTM-416. Cables shall be fabricated to proper length for each slab, coated with a permanent rust preventative lubricant and encased in slip-age sheathing and shall be repaired with tape prior to concrete placement as necessary. A maximum of six inches (6") exposed strands is permitted at the dead-end anchor.
22 CONCRETE COMPRESSIVE STRENGTH		
A.		The concrete shall have a compressive strength of not less than 4,000 PSI after twenty-eight (28) days. Mix design as follows: cement - type 2, six sack (for achieving minimum of 4000 PSI), air entrainment 4-6.0% water/cement ratio - .45 or less.
PART 3 - EXECUTION		
31 FORMING		
A.		Forms shall be accurately set to the lines and to plus or minus one-quarter inch (+1/4") of finished grades indicated on drawings and be securely staked to prevent settlement of movement during placement of concrete. Forms shall remain until concrete has taken final set.
32 TENSIONING CABLES AND ANCHORS		
A.		All cables shall be supported on chairs and loosely tied two inches (2") high at all intersections to prevent vertical and horizontal movement during concrete placement. Care shall be taken to insure that chairs are not tied too tightly as it will increase tendon friction during tensioning. Strands shall be placed as engineered. See drawing details for cable spacing.
B.		The perimeter beam cross section is 12" X 12". The cables are anchored approximately 4" down from the surface of the slab. Two #4 rebar continuous lies longitudinally around the court beam directly inside the cable anchor on top of the cables. Overlapping should be a minimum of 30 diameters.
C.		After the forms are removed and the concrete has reached a strength of a minimum of 1,700 PSI, the "half stress" tensioning procedure may begin. Approximately one (1) week later, and once concrete has reached a strength of 2,000 psi, each tendon may be tensioned to a maximum of eighty percent (80%) ultimate breaking strength, and anchored a minimum of seventy percent (70%) ultimate breaking strength.
Ultimate Breaking Strength		80% 70%
41,300		33,000 28,900

D.		The cable ends shall be cut off and cone holes grouted flush with edge of slab. Grout shall be non-shrink grout.
3.3 JOINTS		
A.		Between each court or at net line, plus or minus one foot (+or-1), there shall be a keyed construction joint. See plans for location and detailed drawing.
3.4 PLACING		
A.		A full court shall be placed in one (1) continuous operation. The five inch (5") thick slab will be placed with a sixty foot (60') mechanical screed capable of providing a surface to $\pm \frac{1}{4}"$ in 10' at a 1% slope.
B.		Note: Finish surface shall not have a water-holding area greater than 1/8" deep (cover a nickel). This is to be determined by flooding the court with water, allowing it to drain for one hour on a 70-degree or warmer day.
3.5 CURING		
A.		Immediately after finishing, the concrete shall be kept moist for not less than three (3) days by covering with polyethylene, by sprinkling, by ponding or by curing compound (must be compatible with acrylic tennis surfacing material).
BLACK VINYL CHAIN LINK FENCING (for post-tensioned concrete courts)		
PART1 - GENERAL		
11 DESCRIPTION OF WORK		
A.		The contract work to be performed under this section consists of furnishing all required labor, materials, equipment, implements, parts and supplies necessary for, or appurtenant to, the fencing of play courts (tennis and/or basketball) in accordance with these specifications.
PART 2 - MATERIALS		
21 HEIGHT		
A.		Height of fence shall be 6'-0" as shown on drawings.
22 FABRIC		
A.		Nine gauge core, minimum wall thickness of .015 inches over a galvanized substrate. The base metal shall have a minimum breaking strength of five hundred fifty pounds (550 lbs.) and a zinc coat weight of .1503 pounds per square foot of un-coated wire surface. Top and bottom selvage of the fabric shall be knuckled.
B.		Zinc-Coated Fabric: ASTM A 392, with zinc coating applied to steel wire mesh fabric after weaving with Class 1, 12-oz/sq. ft. minimum coating weight.
C.		The tensioning strands shall consist of one-half inch (1/2") diameter, 7-wire, stress relieved strands, having a guaranteed ultimate tensile strength of 270,000 PSI (270 Kips). Strands shall conform to ASTM-416. Cables shall be fabricated to proper length for each slab, coated with a permanent rust preventative lubricant and encased in slip-age sheathing and shall be repaired with tape prior to concrete placement as necessary. A maximum of six inches (6") exposed strands is permitted at the dead-end anchor.
2.3 PIPE AND ACCESSORIES		
A.		Method of Manufacturing:
1.		Pipe used for fence framework shall be cold rolled and electric-resistance-welded from steel conforming to ASTM A-569 and hot dip galvanized to ASTM A-525 G-90 zinc weight both inside and outside the pipe.
B.		Posts:
1.		All line, terminal and gate posts shall be two and seven eighths inch outside diameter (2-7/8" O.D.) with a wall thickness of eleven gauge (11 Ga.) and minimum yield strength of fifty five thousand pounds per square inch (55,000 PSI).
C.		Rail:
1.		Top and Bottom rail shall be one and five eighths inch outside diameter (1 5/8" O.D.) pipe with a wall thickness of thirteen gauge (13 Ga.) and a minimum yield strength of fifty five thousand pounds per square inch (55,000 PSI) and provided with seven inch (7") long expansion sleeve couplings.
2.		Note: Middle rail is required on 12' or 10' where windscreen is used.
D.		Accessories:
1.		Fabric ties: Eleven gauge (11 Ga.) galvanized steel tie wire to fasten fabric to framework. Tension wire shall be attached to fabric bottom with heavy galvanized hog rings.
2.		Tension Wire:
a.		Galvanized-Two (2) strands of twelve and a half gauge (12.5 Ga.) steel wire twisted together.
b.		Vinyl Coated - One (1) strand of (8 Ga.) with a six gauge (6 Ga.) finish.
3.		Tension Bands: Beveled edge type with nuts and bolts.
4.		Line Post Tops: Heavy galvanized cast from eye top fitting.
5.		Terminal Post Tops: Heavy galvanized iron tops of rounded type construction.
E.		Gates:

1.		Construct gate frames with one and five-eighth inches outside diameter (1 5/8" O.D.) rail material with welded corners. Provide fabric filler same as used in fence and use heavy duty galvanized hardware with lockable latches.
F.		Concrete:
1.		Concrete shall have four thousand pounds per square inch (4,000 PSI) compressive strength at twenty-eight (28) days.
PART 3 - EXECUTION		
31 WORKMANSHIP		
A.		The complete fence shall be plumb, both in line and transverse to the fence, straight and rigid with fabric tightly stretched and held firmly in place. Details of construction not specified shall be performed in keeping with standard good fencing practices. Bottom of chain link shall hang one-half inch (1/2") from tennis surface.
3.2 POSTS		
A.		Space all posts not more than ten feet (10') apart and set in concrete twenty inches (20") deep and not less than (10") in diameter.
3.3 RAILS		
A.		Set top and bottom rails as nearly parallel to the finish grade as possible and at the specified height of the fence.
B.		Note: Middle rail is suggested on 12' or 10' high fence where windscreen is used.
3.4 FABRIC TIES		
A.		Provide a minimum of six (6) ties for each ten feet (10') of rail and one (1) tie to each foot of post height. Ties to tension wire shall be made with heavy galvanized hog rings at six (6) per ten feet (10') of tension wire.
3.5 TENSION BANDS		
A.		Provide one (1) fastener for each one foot (1') of fabric height. (Minimum of 8 bands for 10 ft., 3 bands for 43").
3.6 GATES		
A.		Gates shall swing easily and hang true and close into the plane of the fence.
PLAY COURT SURFACING (COLOR METHOD)		
PART1 - GENERAL		
11 DESCRIPTION OF WORK		
A.		THE CONTRACT OF WORK TO BE PERFORMED UNDER THIS SECTION CONSISTS OF FURNISHING ALL REQUIRED LABOR, MATERIALS, EQUIPMENT, IMPLEMENTS, PARTS AND SUPPLIES NECESSARY FOR, OR APPURTENANT TO, SURFACING OF TENNIS COURTS IN ACCORDANCE WITH THESE SPECIFICATIONS.
12 QUALITY ASSURANCE		
A.		THE WORK SHALL BE DONE IN A THOROUGH, WORKMANLIKE MANNER BY MEMBER CONTRACTORS OF THE AMERICAN SPORTS BUILDERS ASSOCIATION, AND SHALL CONFORM TO THE STANDARDS FOR TENNIS COURT CONSTRUCTION. THE CONTRACTOR SHALL HAVE A ASBA CERTIFIED COURT BUILDER ON STAFF.
13 GUARANTEE		
A.		THE CONTRACTOR(S) SHALL GUARANTEE THEIR RESPECTIVE WORK AGAINST DEFECTIVE MATERIALS OR FAULTY WORKMANSHIP FOR A PERIOD OF ONE (1) YEAR AND THAT THE COLORED SURFACE WILL NOT WEAR THROUGH FOR A PERIOD OF TWO (2) YEARS FROM THE DATE OF COMPLETION.
14 GUARANTEE		
A.		APPLICATION TEMPERATURE SHALL BE A MINIMUM OF 60° F. AND SURFACE TEMPERATURE NOT ABOVE 90° F. DO NOT APPLY WHEN SURFACE IS WET OR IF RAIN IS IMMINENT OR FORECAST, OR IF NIGHT TIME TEMPERATURES ARE TO BE LOWER THAN 45° F. KEEP FROM FREEZING. DO NOT STORE IN DIRECT SUNLIGHT FOR AN EXTENDED PERIOD OF TIME. CONTAINER SHALL BE CLOSED WHEN NOT IN USE.
PART 2 - MATERIALS		
21 DESCRIPTION		
A.		THIS SPECIFICATION COVERS THE APPLICATION OF A NEW WEARING SURFACE FOR THE PLEXIPAVE SYSTEM ON NEW OR EXISTING CONCRETE AND ASPHALT SURFACES.
B.		NOTE: THE SUCCESS OF THE SURFACING IS DEPENDENT ON A SOUND BASE WITH GOOD SURFACE AND PERIMETER DRAINAGE AND THE ASPHALT OR CONCRETE MEETING THE REQUIREMENTS OF THE AMERICAN SPORTS BUILDERS ASSOCIATION. CONCRETE SURFACES MUST HAVE AN APPROPRIATE VAPOR BARRIER BELOW THE CONCRETE SLAB. SURFACE VARIATION SHOULD NOT EXCEED ONE-EIGHTH INCH (1/8") IN TEN FEET (10') WHEN MEASURED IN ANY DIRECTION WITH A STRAIGHTEDGE.
PART 3 - EXECUTION		
31 CONCRETE SURFACES CONSTRUCTION (NEW AND EXISTING SURFACES)		
A.		SURFACE PREPARATION:
1.		CONCRETE SHALL HAVE A WOOD FLOAT OR LIGHT TO MEDIUM BROOM OR SWEAT FINISH. CHECK WITH THE SURFACING MATERIAL.

MANUFACTURER BEFORE USING ANY ADD AGENTS TO THE CONCRETE FOR COMPATIBILITY WITH THE SURFACE MATERIAL. CONCRETE MUST CURE FOR TWENTY- EIGHT (28) DAYS. THOROUGHLY REMOVE ALL DIRT, DUST, MUD, OIL AND ALL FOREIGN MATTER.		
B.		CONCRETE PREPARER:
1.		UNCOATED CONCRETE SURFACE MUST BE ETCHED WITH CONCRETE PREPARER SOLUTION ACCORDING TO SPECIFICATION 1013. AFTER DRYING, ALL LATENT MATERIAL MUST BE REMOVED FROM THE SURFACE.
C.		PRIMER COAT:
1.		MIX AND APPLY CALIFORNIA TI-COAT EPOXY PRIMER ACCORDING TO SPECIFICATION 1017. USE ONLY ON UN-COATED SURFACES.
D.		ACRYLIC UNDERLAYMENT:
1.		ONE APPLICATION OF CALIFORNIA ACRYLIC RESURFACER (BLACK) SHALL BE APPLIED TO THE SURFACE WITHIN 1-3 HOURS AFTER THE APPLICATION OF TI-COAT AND WHILE STILL TACKY TO FINGERTIP TOUCH. DILUTION WITH WATER AND SAND IS REQUIRED UTILIZING THE FOLLOWING MIX: a. ACRYLIC RESURFACER: 55 GAL. b. WATER: 20-40 GAL. c. SAND: (60 - 80 MESH) 600-900 LBS. d. LIQUID YIELD: 112-138 GAL. e. APPLICATION RATE: 0.07-0.08 GAL./SQUARE YARD
E.		DEPRESSIONS:
1.		AFTER THE ACRYLIC RESURFACER HAS DRIED, THE COURT SHALL BE FLOODED TO LOCATE DEPRESSIONS COVERING A NICKEL. DEPRESSIONS SHALL BE FILLED WITH COURT PATCH BINDER ACCORDING TO SPECIFICATION 1014 USING THE FOLLOWING MIX: a. 100 LBS. 60-80 MESH SILICA SAND (DRY). b. 3 GALLONS PLEXIPAVE COURT PATCH BINDER. c. 1-2 GALLONS PORTLAND CEMENT, TYPE 1 (20 LBS. MIN.)
F.		TACK COAT:
1.		A TACK COAT IS NECESSARY UNDER PATCHES ONLY AND SHALL BE MIXED AS FOLLOWS: a. PLEXIPAVE COURT PATCH BINDER DILUTED WITH ONE (1) PART COURT PATCH BINDER TO TWO (2) PARTS WATER AND ALLOWED TO THOROUGHLY DRY PRIOR TO PATCHING. AFTER PATCHING, THE SURFACE SHALL NOT VARY MORE THAN ONE-EIGHTH INCH (1/8") IN TEN FEET (10') MEASURED IN ANY DIRECTION.
G.		FORTIFIED PLEXIPAVE JOB MIX SAND DESIGN:
1.		FORTIFIED PLEXIPAVE ACRYLIC TEXTURED COATS SHALL BE APPLIED BY RUBBER BLADED SQUEEGEE ON A CLEAN, DRY UNDERLYING SURFACE IN TWO (2) APPLICATIONS TO OBTAIN A TOTAL QUANTITY OF NOT LESS THAN .007-.005 GALLONS PER SQUARE YARD OF AREA, DEPENDING ON THE SURFACE AND NUMBER OF COATS APPLIED. DILUTION WITH PLEXI-CHROME AND WATER TO OBTAIN PROPER APPLICATION CONSISTENCY WILL BE AS FOLLOWS: a. PLEXI-CHROME - 30 GALLONS b. WATER - 20 GALLONS c. 200 LBS. OF 50-70 MESH SILICA SAND.
2.		THE FINISHED SURFACE SHALL HAVE A UNIFORM APPEARANCE AND BE FREE FROM RIDGES AND TOOL MARKS.
H.		PLAYING LINES:
1.		TWO INCH (2") WIDE TEXTURED PLAYING LINES SHALL BE ACCURATELY LOCATED, MARKED AND PAINTED WITH PLEXICOLOR LINE PAINT AS SPECIFIED BY THE USAPA.
2.		SECONDARY PICKLEBALL LINES FOUND ON TENNIS COURT TO BE FADED. APPROVE COLOR WITH OWNER PRIOR TO INSTALLING.
3.		END OF SECTION 323200



Approved Construction Plans
03/18/2026

REVISIONS		
NO.	DATE	DESCRIPTION

DATE: 01-26-2026	
JOB NUMBER: 80020	
CHECKED BY: HISLOP	

SHEET

C702

PRIME LANDSCAPE ARCHITECTURE

STATE OF UTAH
COUNTY OF KANE
NO. 2025-0007408-5301
LANDSCAPE ARCHITECT

SITE SPECIFICATIONS			
TITLE	PROJECT	CLIENT	ADDRESS
	LAKEVIEW PARK	LEHI CITY	4675 N AUTUMN VIEW DRIVE, LEHI, UT 84043

LEHI CITY

DATE: 01-26-2026

JOB NUMBER: 80020

CHECKED BY: HISLOP

SHEET

C702

ALL DRAWINGS, SPECIFICATIONS, DESIGNS AND IDEAS REPRESENTED HEREIN ARE AND SHALL REMAIN THE PROPERTY OF THE DESIGNER. NO PART THEREOF SHALL BE COPIED AND/OR DISCLOSED TO OTHERS OR USED IN CONJUNCTION WITH ANY OTHER PROJECT OTHER THAN THE SPECIFIC PROJECT FOR WHICH THEY HAVE BEEN PREPARED WITHOUT THE WRITTEN CONSENT OF THE DESIGNER. WRITTEN DIMENSIONS OF THESE DRAWINGS SHALL HAVE PRECEDENCE OVER SCALED DIMENSIONS. CONTRACTORS SHALL VERIFY AND BE RESPONSIBLE FOR ALL DIMENSIONS AND CONDITIONS ON THE JOB. NOTIFY DESIGNER OF ANY VARIATIONS FROM THE DIMENSIONS AND CONDITIONS SHOWN BY THEIR DRAWINGS. COPYRIGHT 2025 PRIME LANDSCAPE ARCHITECTURE, LLC.

A
B
C
D

GENERAL NOTES

1. ALL WORK WITHIN THE RIGHT OF WAY OWNER'S RIGHT OF WAY SHALL CONFORM TO THE RIGHT OF WAY OWNER'S STANDARDS & SPECIFICATIONS.
2. ALL WORK PERFORMED ON LEHI CITY OWNED UTILITIES & CONNECTIONS THERETO SHALL CONFORM TO THE LEHI CITY STANDARDS & SPECIFICATIONS. APWA STANDARDS WILL BE USED IN THE ABSENCE OF ANY LEHI CITY STANDARDS AND DETAILS.
3. CALL BLUESTAKES 48 HOURS PRIOR TO DIGGING.
4. CONTRACTOR SHALL FIELD VERIFY LOCATIONS OF ALL EXISTING MANHOLES AND OTHER UTILITIES BEFORE BUILDING OR STAKING ANY UTILITY LINES.
5. CONTRACTOR SHALL OBTAIN A COPY OF, AND STRICTLY ADHERE TO THE CURRENT STANDARDS AND SPECIFICATIONS OF ALL APPLICABLE AGENCIES.
6. ALL WORK TO CONFORM TO LEHI CITY'S STANDARDS, DRAWINGS, AND SPECIFICATIONS. APWA STANDARDS WILL BE USED IN THE ABSENCE OF ANY LEHI CITY STANDARDS AND DETAILS.
7. CONTRACTOR TO NOTIFY LEHI CITY'S 48 HOURS PRIOR TO BEGINNING ANY CONSTRUCTION REQUIRED FOR THIS PROJECT.
8. NO ALLOWANCE WILL BE MADE FOR DISCREPANCIES OR OMISSIONS THAT CAN BE EASILY OBSERVED. CONTRACTOR MUST VERIFY ALL EXISTING CONDITIONS BEFORE BIDDING, AND BRING UP ANY QUESTIONS BEFOREHAND.
9. PRIOR TO STARTING CONSTRUCTION, THE CONTRACTOR SHALL BE RESPONSIBLE FOR MAKING SURE THAT ALL REQUIRED PERMITS AND APPROVALS HAVE BEEN OBTAINED. NO CONSTRUCTION OR FABRICATION SHALL BEGIN UNTIL THE CONTRACTOR HAS RECEIVED AND THOROUGHLY REVIEWED ALL PLANS AND OTHER DOCUMENTS APPROVED BY ALL OF THE PERMITTING AUTHORITIES.
10. CONTRACTOR SHALL BE RESPONSIBLE FOR FURNISHING, MAINTAINING, OR RESTORING ALL MONUMENTS AND MONUMENT REFERENCE MARKS WITHIN THE PROJECT SITE. CONTACT THE CITY OR COUNTY SURVEYOR FOR MONUMENT LOCATIONS AND CONSTRUCTION DETAILS.
11. CONTRACTOR SHALL PROVIDE A CONSTRUCTION SCHEDULE IN ACCORDANCE WITH THE CITY OR COUNTY REGULATIONS FOR WORKING IN THE PUBLIC WAY.
12. CONTRACTOR SHALL BE RESPONSIBLE FOR DUST CONTROL ACCORDING TO GOVERNING AGENCIES STANDARDS. WET DOWN DRY MATERIALS AND RUBBISH TO PREVENT BLOWING.
13. THE CONTRACTOR IS RESPONSIBLE TO FURNISH ALL MATERIALS TO COMPLETE THE PROJECT.
14. THE LOCATIONS OF UNDERGROUND FACILITIES SHOWN ON THESE PLANS ARE BASED ON ORIGINAL DESIGN DRAWINGS AND/OR PREVIOUS CONTRACTOR MARKINGS. IT SHALL BE THE CONTRACTORS FULL RESPONSIBILITY TO CONTACT THE VARIOUS UTILITY COMPANIES TO LOCATE THEIR FACILITIES PRIOR TO PROCEEDING WITH CONSTRUCTION. NO ADDITIONAL COMPENSATION SHALL BE PAID TO THE CONTRACTOR FOR DAMAGE AND REPAIR TO THESE FACILITIES CAUSED BY HIS WORK FORCE.
15. PRIOR TO STARTING CONSTRUCTION, THE CONTRACTOR SHALL BE RESPONSIBLE FOR MAKING SURE THAT ALL REQUIRED PERMITS AND APPROVALS HAVE BEEN OBTAINED. NO CONSTRUCTION OR FABRICATION SHALL BEGIN UNTIL THE CONTRACTOR HAS RECEIVED AND THOROUGHLY REVIEWED ALL PLANS AND OTHER DOCUMENTS APPROVED BY ALL OF THE PERMITTING AUTHORITIES.
16. ALL DIMENSIONS, GRADES, AND UTILITY DESIGN SHOWN ON THE PLANS SHALL BE VERIFIED BY THE CONTRACTOR PRIOR TO CONSTRUCTION. CONTRACTOR SHALL NOTIFY THE CITY IF ANY DISCREPANCIES EXIST, PRIOR TO PROCEEDING WITH CONSTRUCTION FOR NECESSARY PLAN OR GRADE CHANGES.
17. CONTRACTORS MUST START AT THE LOW END OF ALL GRAVITY FED LINES AND WORK UP HILL.
18. CONTRACTOR SHALL LAYOUT AND POTHOLE FOR ALL POTENTIAL CONFLICTS WITH UTILITY LINES ON OR OFF SITE AS REQUIRED PRIOR TO ANY CONSTRUCTION.
19. NO ALLOWANCE SHALL BE MADE FOR DISCREPANCIES OR OMISSIONS THAT CAN BE EASILY OBSERVED. CONTRACTOR MUST VERIFY ALL EXISTING CONDITIONS BEFORE BIDDING, AND BRING UP ANY QUESTIONS BEFOREHAND.

UTILITY NOTES

1. CONTRACTOR SHALL OBTAIN A COPY OF, AND STRICTLY ADHERE TO THE CURRENT STANDARDS AND SPECIFICATIONS OF LEHI CITY. CONTRACTOR IS TO OBTAIN ANY REQUIRED PERMITS AND NOTIFY THE UTILITY OWNER AND SILVER PEAK ENGINEERING PRIOR TO BEGINNING ANY WORK ON WET UTILITIES. CONTRACTOR IS TO COORDINATE DRY UTILITY WORK WITH THE UTILITY OWNERS.
2. *STORM DRAIN*
 - 2.1. SEE LEHI CITY STANDARDS & SPECIFICATIONS FOR ALL DETAILS & SPECIFICATIONS GOVERNING THE CONSTRUCTION & INSPECTION OF THE STORM DRAIN & APPURTENANCES WITHIN THE PUBLIC RIGHT-OF-WAY SHOWN ON THIS PLAN. NO ANTICIPATED STORM DRAIN WORK TO BE DONE ON THIS PROJECT. HOWEVER, PROTECTION OF ALL STORM DRAINS DOWNSTREAM SHALL BE PROTECTED.
3. *LAND DRAIN: NOT USED*
4. *SANITARY SEWER*
 - 4.1. SEE LEHI CITY STANDARDS & SPECIFICATIONS FOR ALL DETAILS & SPECIFICATIONS GOVERNING THE CONSTRUCTION & INSPECTION OF THE SANITARY SEWER & APPURTENANCES SHOWN ON THIS PLAN.
5. *CULINARY WATER*
 - 5.1. SEE LEHI CITY STANDARDS & SPECIFICATIONS FOR ALL DETAILS & SPECIFICATIONS GOVERNING THE CONSTRUCTION & INSPECTION OF THE CULINARY WATER & APPURTENANCES SHOWN ON THIS PLAN.
6. *SECONDARY WATER*
7. SEE LOCAL IRRIGATION COMPANY'S STANDARDS & SPECIFICATIONS FOR ALL DETAILS & SPECIFICATIONS GOVERNING THE CONSTRUCTION & INSPECTION OF THE SECONDARY WATER & APPURTENANCES SHOWN ON THIS PLAN.
8. *DRY UTILITIES*
 - 8.1. THESE PLANS SHOW THE GENERAL LOCATION OF POWER, BUT ARE NOT DESIGN DRAWINGS FOR THE RELOCATION OR REMOVAL OF EXISTING DRY UTILITIES. NOR FOR ANY NEW DRY UTILITY STUBS. CONTRACTOR IS TO SUBMIT SITE PLAN TO DRY UTILITIES FOR DESIGN OF SERVICE CONNECTIONS TO BUILDING. ACTUAL CONSTRUCTION OF SAID SERVICES TO BE DONE BY IN ACCORDANCE WITH LEHI CITY DESIGN STANDARDS AND UNDER CITY DIRECTION.
 - 8.2. CONTRACTOR MUST START AT THE LOW END OF ALL GRAVITY FED LINES AND WORK UP HILL.
 - 8.3. ALL DIMENSIONS, GRADES, AND UTILITY DESIGN SHOWN ON THE PLANS SHALL BE VERIFIED BY THE CONTRACTOR PRIOR TO CONSTRUCTION. CONTRACTOR SHALL NOTIFY THE CITY IF ANY DISCREPANCIES EXIST, PRIOR TO PROCEEDING WITH CONSTRUCTION FOR NECESSARY PLAN OR GRADE CHANGES. NO EXTRA COMPENSATION SHALL BE PAID TO THE CONTRACTOR FOR WORK HAVING TO BE REDONE DUE TO THE DIMENSIONS OR GRADES SHOWN INCORRECTLY ON THESE PLANS, IF SUCH NOTIFICATION HAS NOT BEEN GIVEN.
 - 8.4. CONTRACTOR SHALL NOT ALLOW ANY GROUNDWATER OR DEBRIS TO ENTER THE NEW PIPE DURING CONSTRUCTION. ALL THURST BLOCKS SHALL BE POURED IN PLACE AGAINST UNDISTURBED SOIL AS PER SPECIFICATIONS. ALL VALVES, FITTINGS, AND APPURTENANCES TO BE BLOCKED.
 - 8.6. CONTRACTOR TO LOOP NEW WATERLINE AROUND GRAVITY UTILITIES IF CONFLICT DOES OCCUR. (NOTIFY CITY OF THE PROBLEM)
 - 8.7. CONTRACTOR IS TO COORDINATE ALL UTILITIES WITH GENERAL RESTROOM MECHANICAL DRAWINGS.
 - 8.8. NO CHANGE IN DESIGN LOCATION OR GRADE WILL BE MADE BY THE CONTRACTOR WITHOUT THE WRITTEN APPROVAL OF THE PROJECT REPRESENTATIVE.
 - 8.9. APWA STANDARDS WILL BE USED IN THE ABSENCE OF ANY LEHI CITY STANDARDS AND DEVICES.

TRAFFIC CONTROL & SAFETY NOTES

- TRAFFIC CONTROL PLAN FOR WORK WITHIN UDOT RIGHT OF WAY MUST MEET UDOT STANDARDS & SPECIFICATIONS**
1. BARRICADING AND DETOURING SHALL BE IN CONFORMANCE WITH THE REQUIREMENTS OF LEHI CITY IF NEEDED FOR CONSTRUCTION AND MAINTENANCE WORK ZONES, AND SHALL BE APPROVED BY THE CITY ENGINEER PRIOR TO ANY WORK.
 2. NO STREET SHALL BE CLOSED TO TRAFFIC WITHOUT WRITTEN PERMISSION FROM THE CITY TRAFFIC ENGINEER, EXCEPT WHEN DIRECTED BY LAW ENFORCEMENT OR FIRE OFFICIALS.
 3. THE CONTRACTOR SHALL MAKE EVERY EFFORT TO PROVIDE FOR SMOOTH TRAFFIC FLOW AND SAFETY. ACCESS SHALL BE MAINTAINED FOR TRAILHEAD AND PROPERTIES ADJACENT TO THE WORK.
 4. ALL TRAFFIC CONTROL DEVICES SHALL BE RESTORED TO THEIR ORIGINAL CONDITION AT THE END OF THE WORK TO THE SATISFACTION OF THE CITY TRAFFIC ENGINEER.

GEOTECHNICAL NOTES

1. SITE GRADING SHALL BE PERFORMED IN ACCORDANCE WITH THESE PLANS AND SPECIFICATIONS. THERE IS NO SOILS REPORT FOR THIS PROJECT. IT IS ANTICIPATED THAT THERE ARE NO SOFT SPOTS THAT WILL NEED TO BE REMOVED. ALL EXCAVATION SHALL BE DONE ONLY TO SHAPE EXISTING GRADES AND ALLOW FOR CONSTRUCTION OF DESIGN ELEMENTS.
2. FILLED AREAS SHALL BE COMPACTED TO 96% STANDARD PROCTOR DENSITY PER ASTM TEST D-1557. MOISTURE CONTENT AT TIME OF PLACEMENT SHALL NOT EXCEED 2% ABOVE NOR 3% BELOW OPTIMUM. CONTRACTOR SHALL SUBMIT A COMPACTION REPORT PREPARED BY A QUALIFIED REGISTERED SOILS ENGINEER, VERIFYING THAT ALL FILLED AREAS AND SUB GRADE AREAS WITHIN THE BUILDING PAD AREA AND AREAS TO BE PAVED, HAVE BEEN COMPACTED IN ACCORDANCE WITH THESE PLANS AND SPECS.

UNDERGROUND INFORMATION

1. THE LOCATION OF UNDERGROUND UTILITIES SHOWN ON THESE PLANS IS BASED ON INFORMATION GATHERED FROM UTILITIES AND/OR FROM ABOVE-GROUND STRUCTURES OR EVIDENCE FOUND AT THE TIME OF INSPECTION. AS SUCH, THE UNDERGROUND INFORMATION IS A BEST ESTIMATE. CITY DOES NOT REPRESENT OR GUARANTEE THAT THE UNDERGROUND INFORMATION PROVIDED IS CORRECT OR UP TO DATE.
2. IT SHALL BE THE CONTRACTORS FULL RESPONSIBILITY TO CONTACT THE VARIOUS UTILITY COMPANIES TO LOCATE THEIR FACILITIES PRIOR TO PROCEEDING WITH CONSTRUCTION. CALL BLUESTAKES A MINIMUM OF 48 HOURS PRIOR TO BEGINNING ANY DIGGING OR UTILITY WORK.
3. CONTRACTOR SHALL INCLUDE EXPLORATION TO FIND SUCH UTILITIES IN AREAS NOTED ON PLANS AS PART OF OVERALL BID AND WORK.

UTILITY DISCLAIMER

THE CONTRACTOR IS SPECIFICALLY CAUTIONED THAT THE LOCATION AND / OR ELEVATIONS OF EXISTING UTILITIES AS SHOWN ON THESE PLANS IS BASED ON RECORDS OF THE VARIOUS UTILITY COMPANIES AND WHERE POSSIBLE, MEASUREMENTS TAKEN IN THE FIELD. THE INFORMATION IS NOT TO BE RELIED ON AS BEING EXACT OR COMPLETE. THE CONTRACTOR MUST CALL THE LOCAL UTILITY LOCATION CENTER AT LEAST 48 HOURS BEFORE ANY EXCAVATION TO REQUEST EXACT FIELD LOCATIONS OF UTILITIES. IT SHALL BE THE RESPONSIBILITY OF THE CONTRACTOR TO RELOCATE ALL EXISTING UTILITIES WHICH CONFLICT WITH THE PROPOSED IMPROVEMENTS SHOWN ON THE PLANS.

NOTICE TO CONTRACTOR

ALL CONTRACTORS AND SUBCONTRACTORS PERFORMING WORK SHOWN ON OR RELATED TO THESE PLANS SHALL CONDUCT THEIR OPERATIONS SO THAT ALL EMPLOYEES ARE PROVIDED A SAFE PLACE TO WORK AND THE PUBLIC IS PROTECTED. ALL CONTRACTORS AND SUBCONTRACTORS SHALL COMPLY WITH THE "OCCUPATIONAL SAFETY AND HEALTH REGULATIONS OF THE U.S. DEPARTMENT OF LABOR AND THE STATE OF UTAH DEPARTMENT OF INDUSTRIAL RELATIONS CONSTRUCTION SAFETY ORDERS." THE DESIGNER AND CITY SHALL NOT BE RESPONSIBLE IN ANY WAY FOR THE CONTRACTORS AND SUBCONTRACTORS COMPLIANCE WITH SAID REGULATIONS AND ORDERS.

CONTRACTOR FURTHER AGREES THAT HE SHALL ASSUME SOLE AND COMPLETE RESPONSIBILITY FOR JOB-SITE CONDITIONS DURING THE COURSE OF CONSTRUCTION OF THIS PROJECT, INCLUDING SAFETY OF ALL PERSONS AND PROPERTY, THAT THIS REQUIREMENT SHALL APPLY CONTINUOUSLY AND NOT BE LIMITED TO NORMAL WORKING HOURS, AND THAT THE CONTRACTOR SHALL DEFEND, INDEMNIFY AND HOLD THE OWNER AND THE DESIGNER HARMLESS FROM ANY AND ALL LIABILITY, REAL OR ALLEGED IN CONNECTION WITH THE PERFORMANCE OF WORK ON THIS PROJECT, EXCEPTING FOR LIABILITY ARISING FROM THE SOLE NEGLIGENCE OF THE OWNER OR DESIGNER.

ABOVE-GROUND IMPROVEMENTS

1. CONTRACTOR SHALL OBTAIN A COPY OF, AND STRICTLY ADHERE TO THE CURRENT LEHI CITY STANDARDS AND SPECIFICATIONS. APWA STANDARDS WILL BE USED IN THE ABSENCE OF ANY LEHI CITY STANDARDS AND DETAILS.
2. CONTRACTOR IS TO OBTAIN ANY REQUIRED PERMITS AND NOTIFY THE STREET OWNER AND SILVER PEAK ENGINEERING PRIOR TO BEGINNING ANY WORK WITHIN SAID STREET.
3. SITE WORK OUTSIDE OF THE PUBLICLY OWNED RIGHT OF WAY SHALL CONFORM WITH THE NOTES AND DETAILS SHOWN ON THIS SET OF PLANS. CONTRACTOR IS TO NOTIFY THE OWNER PRIOR TO BEGINNING SAID WORK.
4. ALL DIMENSIONS, AND GRADES SHOWN ON THE PLANS SHALL BE VERIFIED BY THE CONTRACTOR PRIOR TO CONSTRUCTION. CONTRACTOR SHALL NOTIFY THE CITY IF ANY DISCREPANCIES EXIST, PRIOR TO PROCEEDING WITH CONSTRUCTION FOR NECESSARY PLAN OR GRADE CHANGES. NO EXTRA COMPENSATION SHALL BE PAID TO THE CONTRACTOR FOR WORK HAVING TO BE REDONE DUE TO THE DIMENSIONS OR GRADES SHOWN INCORRECTLY ON THESE PLANS, IF SUCH NOTIFICATION HAS NOT BEEN GIVEN.
5. ALL EXISTING MANHOLES, WATER VALVES, CLEAN OUTS, ETC., ARE TO BE RAISED OR LOWERED TO GRADE.
6. ALL NEW VALVES, MANHOLES, ETC. SHALL BE INSTALLED A MINIMUM OF 6" BELOW FINISH GRADE & RAISED TO GRADE AS REQUIRED WITH A MINIMUM 6" CONCRETE RING.
7. FULL DEPTH EXPANSION JOINTS WILL BE PLACED AGAINST ANY OBJECT DEEMED TO BE FIXED, CHANGES IN DIRECTION, AND AT EQUAL INTERVALS NOT TO EXCEED 50 FEET. SLABS-ON-GRADE WILL BE TYPICALLY SCORED (1/2 THE DEPTH) AT INTERVALS NOT TO EXCEED THEIR WIDTH OR 12 TIMES THEIR DEPTH, WHICHEVER IS LESS. SCORING WILL BE PLACED TO PREVENT RANDOM CRACKING.
8. CONCRETE WATERWAYS, CURB WALLS, MOW STRIPS, CURB AND GUTTER, ETC., WILL TYPICALLY BE SCORED (1/2 THE DEPTH) AT INTERVALS NOT TO EXCEED 10 FEET, AND HAVE FULL DEPTH EXPANSION JOINTS THAT EQUAL SPACING NOT TO EXCEED 40 FEET.
9. UNLESS OTHERWISE NOTED, ALL SLABS-ON-GRADE WILL HAVE A MINIMUM 8" TURNED-DOWN EDGE TO HELP CONTROL FROST HEAVE.
10. UNLESS OTHERWISE NOTED, ALL ON-GRADE CONCRETE WILL BE PLACED ON A MINIMUM 4" GRAVEL BASE OVER A WELL COMPACTED (96% STANDARD PROCTOR DENSITY) SUB GRADE.
11. ALL EXPOSED SURFACES WILL HAVE A TEXTURED FINISH, RUBBED, OR BROOMED; ANY "PLASTERING" OF NEW CONCRETE WILL BE DONE WHILE IT IS STILL "GREEN".
12. ALL JOINTS (CONTROL JOINTS, CONSTRUCTION JOINTS, EXPANSION JOINTS, ETC.), WILL BE SEALED WITH A ONE PART POLYURETHANE SEALANT (SEE SPECIFICATION).
13. CONTRACTOR SHALL BE RESPONSIBLE FOR ANY DAMAGE TO ADJACENT SURFACE IMPROVEMENTS.
14. ALL EXISTING ASPHALT WILL BE SAW CUT IN NEAT STRAIGHT LINES BY THE CONTRACTOR PRIOR TO EXCAVATION.
15. HANDICAP ACCESSIBILITY: ALL CONSTRUCTION SHALL MEET THE ADA HANDICAP ACCESSIBILITY REQUIREMENTS. FOR ANY DISCREPANCIES BETWEEN THE PLANS AND ADA REQUIREMENTS, ADA REQUIREMENTS WILL GOVERN.
16. STRIPING WILL BE PER THE PLANS AND/OR AS DIRECTED BY THE OWNER'S REPRESENTATIVE. STRIPING TO INCLUDE HANDICAP INSIGNIAS, SIGNS, CROSS-HATCHING, DIRECTION ARROWS, ETC. AS SHOWN OR AS DIRECTED.
17. NO CHANGE IN DESIGN LOCATION OR GRADE WILL BE MADE BY THE CONTRACTOR WITHOUT THE WRITTEN APPROVAL OF LEHI CITY.



Approved Construction Plans
03/18/2026

VE UPDATE - 6.4.2026



SITE SPECIFICATIONS			
TITLE	PROJECT	LAKEVIEW PARK	
	CLIENT	LEHI CITY	
	ADDRESS	4675 N AUTUMN VIEW DRIVE, LEHI, UT 84043	

REVISIONS		
NO.	DATE	DESCRIPTION




DATE: 01-26-2026
JOB NUMBER: 80020
CHECKED BY: HISLOP

SHEET

C703

ALL DRAWINGS, SPECIFICATIONS, DESIGNS AND IDEAS REPRESENTED HEREIN ARE AND SHALL REMAIN THE PROPERTY OF THE DESIGNER. NO PART THEREOF SHALL BE COPIED AND/OR DISCLOSED TO OTHERS OR USED IN CONJUNCTION WITH ANY OTHER PROJECT OTHER THAN THE SPECIFIC PROJECT FOR WHICH THEY HAVE BEEN PREPARED WITHOUT THE WRITTEN CONSENT OF THE DESIGNER. WRITTEN DIMENSIONS OF THESE DRAWINGS SHALL HAVE PRECEDENCE OVER SCALED DIMENSIONS. CONTRACTORS SHALL VERIFY AND BE RESPONSIBLE FOR ALL DIMENSIONS AND CONDITIONS ON THE JOB. NOTIFY DESIGNER OF ANY VARIATIONS FROM THE DIMENSIONS AND CONDITIONS SHOWN BY THEIR DRAWINGS. COPYRIGHT 2025 PRIME LANDSCAPE ARCHITECTURE, LLC.

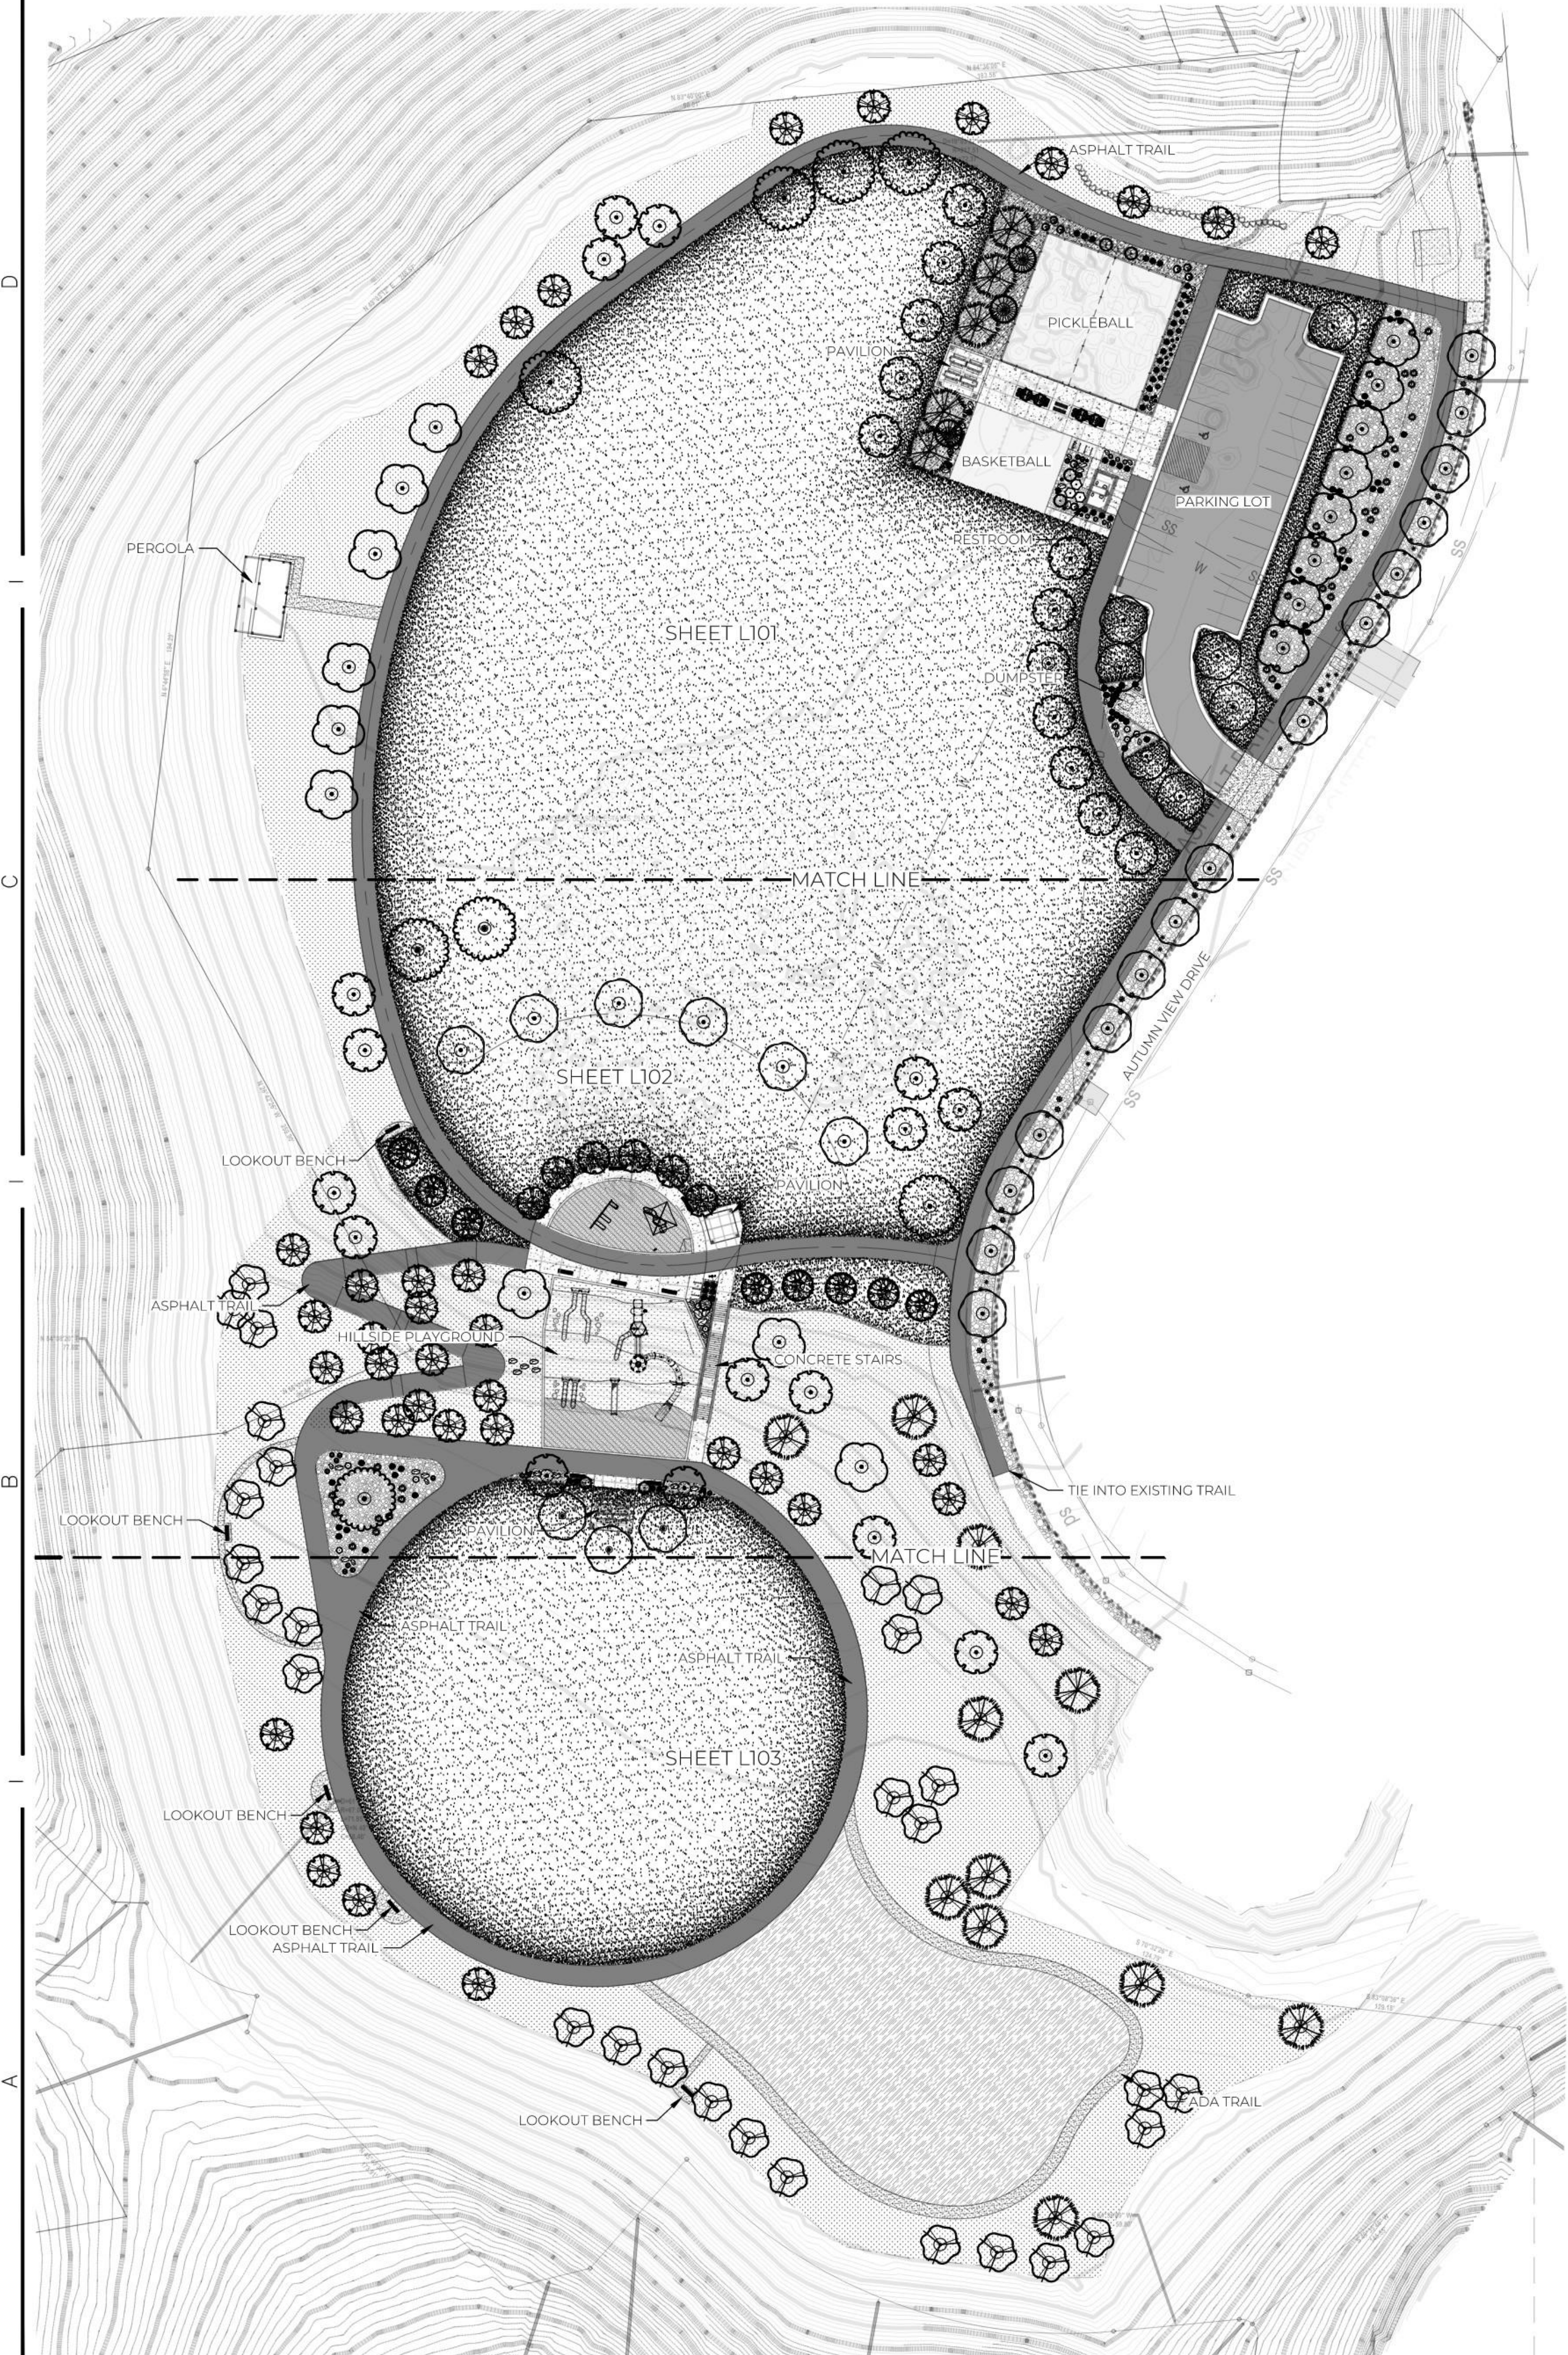

PLANTING SCHEDULE

SYMBOL	CODE	BOTANICAL / COMMON NAME	SIZE	QTY
TREES				
	GTI	Gleditsia triacanthos inermis 'Imperial' / Imperial Honeylocust	2" Cal.	32
	JUN CON	Juniperus communis 'Gold Cone' / Gold Cone Common Juniper	#10	9
	KOE PAN	Koelreuteria paniculata / Golden Rain Tree	2" Cal.	29
	MAL OST	Malus x 'Shotizam' / Showtime™ Crabapple	2" Cal.	8
	PIC PE4	Picea glauca 'Pendula' / Weeping White Spruce	8" Ht.	5
	PIC G22	Picea pungens 'Glaucia' / Blue Colorado Spruce	9" Ht.	16
	PPG	Picea pungens glauca 'Bakeri' / Colorado Blue Spruce	8" Ht.	3
	PLA FAC	Platanus x acerifolia 'Morton Naper' / Monumental™ London Plane Tree	3" Cal.	8
	PV2	Prunus virginiana 'Canada Red' / Canada Red Chokecherry	2" Cal.	17
	QUE NDL	Quercus x warei 'Nadler' TM / Kindred Spirit Oak	2" Cal.	6
	TIL MCL	Tilia americana 'McKsentry' / American Sentry® Linden	2" Cal.	29
	ZEL CSP	Zelkova serrata 'JFS-KW1' TM / City Sprite Zelkova	2" Cal.	45
SHRUBS				
	ART POW	Artemisia x 'Powis Castle' / Powis Castle Artemisia	1 gal.	28
	CS	Cornus sericea 'Baileyi' / Red Twig Dogwood	5 gal.	3
	ERI NAU	Ericameria nauseosa / Threadleaf Rubber Rabbitbrush	1 gal.	49
	PAZ	Perovskia atriplicifolia / Russian Sage	1 gal.	38
	PM	Pinus mugo 'Slowmound' / Mugo Pine	1 gal.	12
	ROS 36I	Rosa x 'Radtke' / Double Knock Out Red Rose	1 gal.	8
	SAN CHA	Santolina chamaecyparissus / Lavender Cotton	1 gal.	37
GRASSES				
	CA	Calamagrostis x acutiflora 'Karl Foerster' / Feather Reed Grass	1 gal.	38
	HS	Helictotrichon sempervirens / Blue Oat Grass	1 gal.	6
INERT MATERIAL				
	BOU DE2	BOULDER SURFACE SELECT / DECORTIVE BOULDERS	2'-3'	21
	BOU DE3	BOULDER SURFACE SELECT / DECORTIVE BOULDERS	3'-4'	18
PERENNIALS				
	HH	Hemerocallis x 'Happy Returns' / Happy Returns Daylily	1 gal.	16
	SN	Salvia nemorosa 'East Friesland' / East Friesland Salvia	1 gal.	30
SUCCULENTS				
	SED AU3	Sedum x 'Autumn Joy' / Autumn Joy Sedum	1 gal.	28
GROUND COVERS				
	CR2	Crushed Angular Rock 4"-6" / Owner to Select Color	N/A	17,729 sf
	PXW	Hydroseed Mix / Native Cabin Grass - Granite Seed	Hydroseed	99,749 sf
	NAT G14	Native Grass / Grass Native	Seed	19,556 sf
	POA PRA	Poa pratensis / Kentucky Bluegrass	sod	190,764 sf

PLANTING NOTES


1. CONTRACTOR TO VERIFY ALL CONDITIONS PERTAINING TO THIS PLAN AND REPORT ANY DISCREPANCIES IMMEDIATELY TO THE OWNER.
2. THE CONTRACTOR SHALL LOCATE AND VERIFY ALL UTILITIES LINES PRIOR TO PLANTING AND SHALL REPORT ANY CONFLICTS TO THE OWNER.
3. CONTRACTOR SHALL REPAIR ALL DAMAGES CAUSED BY OPERATIONS (WHICH OCCUR ON OR OFF SITE) TO THE OWNER'S SATISFACTION.
4. ALL QUANTITIES SHOWN ARE APPROXIMATE AND ARE FURNISHED SOLELY FOR THE CONTRACTOR'S CONVENIENCE. THEY DO NOT NECESSARILY CORRESPOND TO BID SCHEDULE ITEMS. IN THE CASE OF ANY DISCREPANCIES, PLANS SHALL OVER-RIDE THE LANDSCAPE AND BID SCHEDULE QUANTITIES. CONTRACTOR SHALL VERIFY QUANTITIES SHOWN ON THE PLANS AND BASE THEIR BID ACCORDINGLY.
5. DO NOT MAKE UNAPPROVED SUBSTITUTIONS. IF SPECIFIED LANDSCAPE MATERIAL IS NOT OBTAINABLE, SUBMIT PROOF OF NON-AVAILABILITY FROM AT LEAST FIVE SOURCES TO OWNER, TOGETHER WITH PROPOSAL FOR USE OF EQUIVALENT MATERIAL FOR FINAL APPROVAL.
6. LAYOUT INDIVIDUAL TREE LOCATIONS, STAKE LOCATIONS, AND OUTLINE AREAS AND SECURE OWNER'S ACCEPTANCE BEFORE START OF PLANTING WORK. MAKE MINOR ADJUSTMENTS AS MAY BE DIRECTED. REPAIR ALL LANDSCAPING WHERE NEW CONSTRUCTION MEETS EXISTING.
7. PERFORM PERCOLATION TEST ON ALL TREE PLANTING HOLES PRIOR TO PLANTING. INFORM OWNER OF CONDITIONS OF POOR DRAINAGE.
8. LANDSCAPE CONTRACTOR SHALL COORDINATE AND ADJUST PLANT PLACEMENT WITH SPRINKLERS.
9. ALL PLANT MATERIAL ON SITE SHALL BE LABELED AND INSPECTED AND APPROVED BY LEHI CITY URBAN FORESTER PRIOR TO ANY INSTALLATION OF PLANT MATERIAL.
10. CONTRACTOR SHALL BE RESPONSIBLE TO MAINTAIN ALL PLANT MATERIALS IN A HEALTHY STATE DURING CONSTRUCTION. ANY DAMAGE TO PLANT MATERIAL DUE TO NEGLIGENCE BY THE CONTRACTOR SHALL BE REPAIRED OR REPLACED AT THE CONTRACTOR'S EXPENSE.
11. SEE SHEET L-500 SERIES FOR LANDSCAPE & IRRIGATION DETAILS.

CABIN GRASS SEED NOTES

1. PROVIDE NATIVE CABIN GRASS HYDROSEED MIX ON ALL NATIVE GRASS AREAS.
2. MAINTAIN NATIVE CABIN GRASS AREA FOR A FULL YEAR SEASON, PROVIDING 4 WEED CONTROL SPOT APPLICATIONS AND OVERSEEDING OF CABIN GRASS.

LEGEND

- ASPHALT TRAIL / PARKING
- CONCRETE
- ADA TRAIL **DECOMPOSED GRANITE**
- PLAYGROUND SURFACE BY OTHERS
- PLANTER BED
- CONCRETE MOWSTRIP
- RAISED PLANTER BED
- VINYL COATED CHAIN LINK FENCE
- HANDRAIL

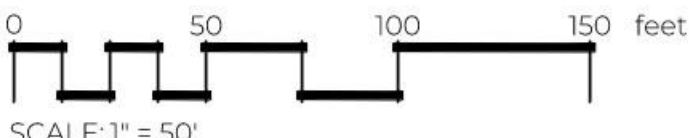

Approved Construction Plans
03/18/2026

VE UPDATE - 6.4.2026



OVERALL PLANTING PLAN


TITLE	PROJECT
TITLE	CLIENT
TITLE	ADDRESS

NO.	DATE	DESCRIPTION

LEHI CITY logo

DATE: 01-26-2026
JOB NUMBER: 80020
CHECKED BY: HISLOP


SHEET
L100

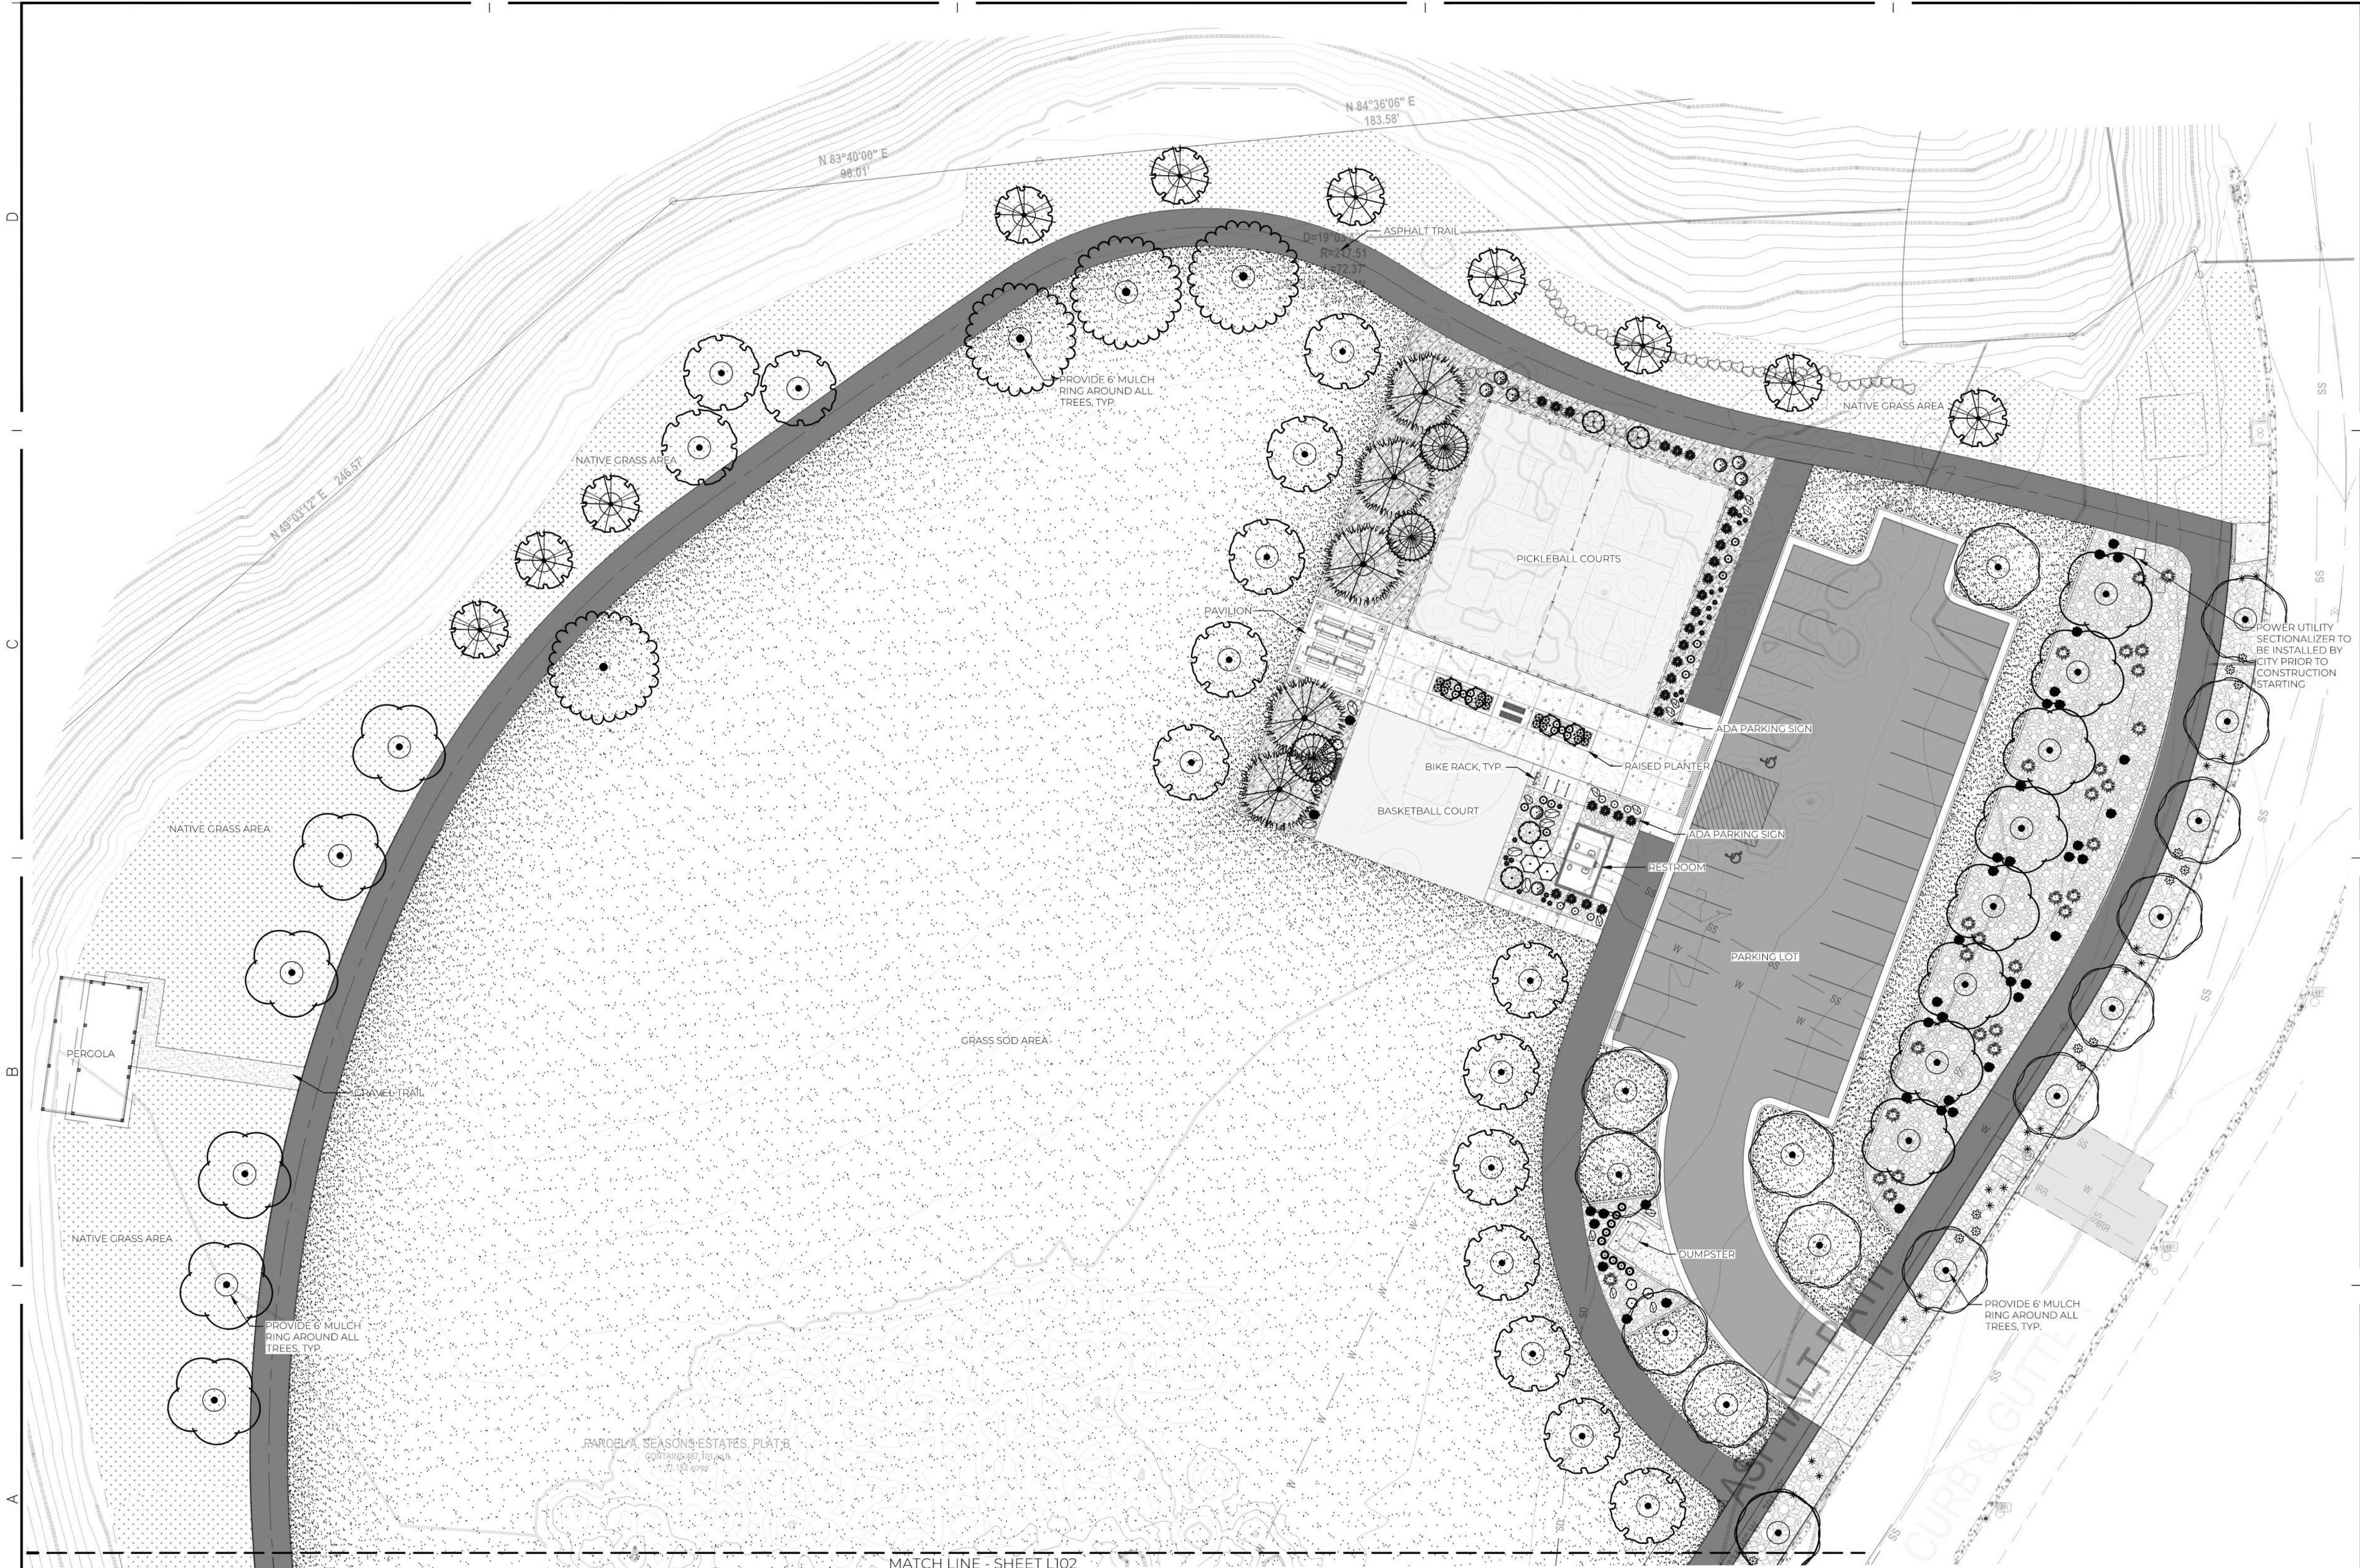

A
B
C
D



Approved Construction Plans
03/18/2026

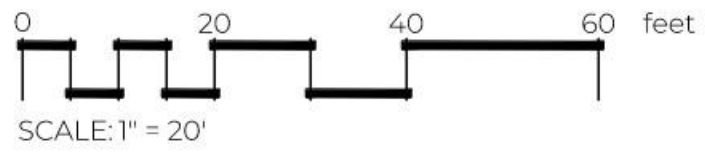

VE UPDATE - 6.4.2026



TITLE	PLANTING PLAN
PROJECT	LAKEVIEW PARK
CLIENT	LEHI CITY
ADDRESS	4675 N AUTUMN VIEW DRIVE, LEHI, UT 84043

REVISIONS	
NO.	DESCRIPTION

LEHI CITY
DATE: 01-26-2026
JOB NUMBER: 80020
CHECKED BY: HISLOP

SHEET
L101



PRIME
LANDSCAPE ARCHITECTURE

ALL DRAWINGS, SPECIFICATIONS, DESIGNS AND IDEAS REPRESENTED HEREIN ARE AND SHALL REMAIN THE PROPERTY OF THE DESIGNER. NO PART THEREOF SHALL BE COPIED AND/OR DISCLOSED TO OTHERS OR USED IN CONJUNCTION WITH ANY OTHER PROJECT OTHER THAN THE SPECIFIC PROJECT FOR WHICH THEY HAVE BEEN PREPARED WITHOUT THE WRITTEN CONSENT OF THE DESIGNER. WRITTEN DIMENSIONS OF THESE DRAWINGS SHALL HAVE PRECEDENCE OVER SCALED DIMENSIONS. CONTRACTORS SHALL VERIFY AND BE RESPONSIBLE FOR ALL DIMENSIONS AND CONDITIONS ON THE JOB. NOTIFY PRIME LANDSCAPE ARCHITECTURE, LLC. OF ANY VARIATIONS FROM THE DIMENSIONS AND CONDITIONS SHOWN BY THEIR DRAWINGS. COPYRIGHT 2025 PRIME LANDSCAPE ARCHITECTURE, LLC.



TITLE	PLANTING PLAN
PROJECT	LAKEVIEW PARK
CLIENT	LEHI CITY
ADDRESS	4675 N AUTUMN VIEW DRIVE, LEHI, UT 84043

REVISIONS	
NO.	DESCRIPTION

LEHI CITY

DATE: 01-26-2026
JOB NUMBER: 80020
CHECKED BY: HISLOP

SHEET

L102

ALL DRAWINGS, SPECIFICATIONS, DESIGNS AND IDEAS REPRESENTED HEREIN ARE AND SHALL REMAIN THE PROPERTY OF THE DESIGNER. NO PART THEREOF SHALL BE COPIED AND/OR DISCLOSED TO OTHERS OR USED IN CONJUNCTION WITH ANY OTHER PROJECT OTHER THAN THE SPECIFIC PROJECT FOR WHICH THEY HAVE BEEN PREPARED WITHOUT THE WRITTEN CONSENT OF THE DESIGNER. WRITTEN DIMENSIONS OF THESE DRAWINGS SHALL HAVE PRECEDENCE OVER SCALED DIMENSIONS. CONTRACTORS SHALL VERIFY AND BE RESPONSIBLE FOR ALL DIMENSIONS AND CONDITIONS ON THE JOB. NOTIFY DESIGNER OF ANY VARIATIONS FROM THE DIMENSIONS AND CONDITIONS SHOWN BY THEIR DRAWINGS. COPYRIGHT © 2025 PRIME LANDSCAPE ARCHITECTURE, LLC.



TITLE	PLANTING PLAN
PROJECT	LAKEVIEW PARK
CLIENT	LEHI CITY
ADDRESS	4675 N AUTUMN VIEW DRIVE, LEHI, UT 84043

REVISIONS	
NO.	DESCRIPTION

LEHI CITY

DATE: 01-26-2026

JOB NUMBER: 80020

CHECKED BY: HISLOP

ALL DRAWINGS, SPECIFICATIONS, DESIGNS AND IDEAS REPRESENTED HEREIN ARE AND SHALL REMAIN THE PROPERTY OF THE DESIGNER. NO PART THEREOF SHALL BE COPIED AND/OR DISCLOSED TO OTHERS OR USED IN CONJUNCTION WITH ANY OTHER PROJECT OTHER THAN THE SPECIFIC PROJECT FOR WHICH THEY HAVE BEEN PREPARED WITHOUT THE WRITTEN CONSENT OF THE DESIGNER. WRITTEN DIMENSIONS OF THESE DRAWINGS SHALL HAVE PRECEDENCE OVER SCALED DIMENSIONS. CONTRACTORS SHALL VERIFY AND BE RESPONSIBLE FOR ALL DIMENSIONS AND CONDITIONS ON THE JOB. NOTIFY DESIGNER OF ANY VARIATIONS FROM THE DIMENSIONS AND CONDITIONS SHOWN BY THEIR DRAWINGS. COPYRIGHT 2025 PRIME LANDSCAPE ARCHITECTURE, LLC.

PRINT THIS SHEET IN COLOR
VE UPDATE - 6.4.2026

IRRIGATION NOTES

- WORKMANSHIP AND MATERIALS SHALL CONFORM TO ALL GOVERNMENTAL CODES AND REGULATIONS HAVING JURISDICTION. INSTALL ALL MATERIALS IN ACCORDANCE WITH MANUFACTURER'S RECOMMENDATIONS.
- IT IS THE RESPONSIBILITY OF THE IRRIGATION CONTRACTOR TO FAMILIARIZE HIM/HERSELF WITH ALL GRADES, LOCATION OF WALKS, STRUCTURES, AND UTILITIES. THE CONTRACTOR SHALL REPAIR OR REPLACE ALL ITEMS DAMAGED BY CONSTRUCTION.
- ALL UNDERGROUND UTILITIES ARE NOT SHOWN ON THESE PLANS. INSTALLER SHALL LOCATE ALL UNDERGROUND UTILITIES AT LEAST FORTY-EIGHT (48) HOURS BEFORE DIGGING. THE INSTALLER SHALL CALL BLUE STAKE, PROPERTY OWNER, AND CONSULT WITH ANY OTHER PERSONS OR AGENCIES HAVING INFORMATION ON LOCATIONS OF UNDERGROUND UTILITIES.
- NOTIFY PROJECT REPRESENTATIVE OF ANY DISCREPANCY FOUND BETWEEN THE CONSTRUCTION DOCUMENTS AND THE EXISTING SITE AND/OR MATERIALS TO BE INSTALLED. DO NOT INSTALL THE IRRIGATION SYSTEM AS SHOWN WHEN ANY UNKNOWN CONDITION SUCH AS OBSTRUCTIONS, DIFFERENCES IN GRADE AND AREA DIMENSIONS EXIST IN THE FIELD WHICH WERE NOT CONSIDERED IN THE IRRIGATION DESIGN. IN THE EVENT THAT NOTIFICATION IS NOT GIVEN BY THE CONTRACTOR TO OWNER'S REPRESENTATIVE, THEN THE CONTRACTOR SHALL ASSUME FULL RESPONSIBILITY FOR ANY REVISIONS OR CHANGE ORDERS.
- NO PART OF THIS SYSTEM SHALL BE INSTALLED IN ANY LOCATION OR MANNER WHICH MAY ENDANGER THE HEALTH, SAFETY, OR WELFARE OF THE PUBLIC. OPEN EXCAVATIONS SHALL BE BARRICADED OR COVERED. PROVIDE AND MAINTAIN ALL LIGHTS, WARNING SIGNS, BARRICADES, ETC. AS MAY BE REQUIRED OR NECESSARY TO PROTECT THE PUBLIC.
- INSTALLER SHALL CHECK THE STATIC WATER PRESSURE AT THE POINT OF CONNECTION PRIOR TO START OF INSTALLATION. IF PRESSURE IS 5 PSI HIGHER OR LOWER THAN SPECIFIED, THE INSTALLER SHALL NOTIFY THE PROJECT REPRESENTATIVE.
- THE PROJECT IS DESIGNED TO OPERATE AT A STATIC PRESSURE IN THE CITY MAIN OF 85 P.S.I. SET THE REMOTE-CONTROL VALVE PRESSURE REGULATOR TO PROVIDE AT LEAST 60 PSI TO THE LAST ROTOR HEAD IN THE CIRCUIT AND PROPER PSI FOR IRRIGATION SPRAY HEADS.
- PIPE PLACEMENT AND VALVE LOCATIONS ARE DIAGRAMMATIC. LOCATE PIPING AND VALVE BOXES IN PLANTING AREAS WHERE POSSIBLE.
- CONTRACTOR TO COORDINATE SLEEVING UNDER ALL PAVED SURFACE AREAS (CONCRETE WALKS, ROADS, PARKING AREAS, ETC.) WITH APPROPRIATE CONTRACTORS. SLEEVES SHALL BE A MINIMUM OF TWO TIMES LARGER THAN THE PIPE TO BE SLEEVED. IRRIGATION CONTROL WIRE WILL BE SLEEVED UNDER PAVEMENT ADJACENT TO THE IRRIGATION MAINLINE OR FROM THE CONTROLLER TO THE MAINLINE IN 2" CONDUIT. ALL CONTROL WIRES SHALL BE SLEEVED BETWEEN THE CONTROLLER AND IRRIGATION MAINLINE IN 2" CONDUIT.
- INSTALLER SHALL FILL AND COMPACT EXCAVATIONS SO THAT THEY ARE FLUSH WITH SURROUNDING GRADE AND WILL NOT SETTLE.
- INSTALL ALL DRIP IRRIGATION ACCORDING TO MANUFACTURER'S RECOMMENDATIONS.
- ALL DRIP TUBING SHALL BE HELD IN PLACE BY SOIL STAPLES. IN SANDY SOILS PLACE ONE STAPLE EVERY THREE FEET, IN LOAM SOIL ONE STAPLE EVERY FOUR FEET, AND IN CLAY SOIL ONE STAPLE EVERY 5 FEET. PLACE TWO STAPLES ON EACH CHANGE OF DIRECTION (TEE, ELBOW OR CROSS).
- INSTALL POINT SOURCE DRIP IRRIGATION ACCORDING TO PLANS, DETAILS AND MANUFACTURER'S RECOMMENDATIONS. INSTALL INLINE DRIP IN PLANTERS FOR DENSE PLANTINGS AND FOR TREE RINGS ACCORDING PLAN, DETAILS AND IRRIGATION SCHEDULE. EACH DRIP VALVE SHALL BE CONNECTED BY PVC PIPING TO DRIP PLANTING AREAS THEN TO BLANK TUBING TO POINT SOURCE EMITTERS AT PLANTS AND TO INLINE DRIP FOR DENSE PLANTING AREAS OR TREE RINGS.
- POINT SOURCE DRIP IRRIGATION SHALL BE INSTALLED ACCORDING TO PLANS, DETAILS, IRRIGATION SCHEDULE AND MANUFACTURER'S RECOMMENDATIONS. EACH DRIP VALVE SHALL BE CONNECTED BY PVC PIPING TO DRIP PLANTING AREAS THEN TO BLANK TUBING TO POINT SOURCE EMITTERS AT PLANTS.
- INSTALL MANUAL DRAIN VALVES AS PER DETAILS AT ALL LOW POINTS ON THE MAINLINE. LATERAL LINES TO DRAIN TO DRAIN VALVE IN THE REMOTE-CONTROL VALVE BOX.
- A MASTER VALVE SHALL BE INSTALLED ALONG WITH APPROPRIATE FLOW SENSING EQUIPMENT TO ELIMINATE EXCESS SYSTEM FLOW SHOULD A VALVE TICK OPEN AFTER A CYCLE HAS BEEN COMPLETED OR A MAINLINE BREAK OCCURS.
- INSTALL IRRIGATION CONTROLLER IN RESTROOM STORAGE ROOM ACCORDING TO MANUFACTURER'S RECOMMENDATIONS. APPROVE LOCATION WITH OWNER PRIOR TO INSTALLATION. EARTH GROUND THE CONTROLLER AND CONTROL WIRES.
- 120V AC ELECTRICAL POWER SOURCE AT THE CONTROLLER LOCATION SHALL BE PROVIDED BY OTHERS. COORDINATE WITH THE ELECTRICAL CONTRACTOR. THE IRRIGATION CONTRACTOR SHALL MAKE THE FINAL CONNECTION FROM THE ELECTRICAL SOURCE TO THE CONTROLLER.
- CONTROL WIRE SHALL BE UP-LISTED, COLOR CODED COPPER CONDUCTOR DIRECT BURIAL SIZE 14. IRRIGATION CONTROL WIRE SHALL BE IN ONE INCH CONDUIT AT ALL TIMES NEXT TO MAINLINE AND SWEEP INTO VALVE BOXES AS SHOWN ON DETAIL. IRRIGATION SPLICES SHALL BE DONE BY DBY OR DBR BY 3M. ALL SPLICES SHALL BE MADE INSIDE VALVE BOXES.
- INSTALL FILTER ASSEMBLY ACCORDING TO MANUFACTURER'S RECOMMENDATIONS AND LOCAL CODES.
- THE CONTRACTOR SHALL BE RESPONSIBLE FOR ENSURING PROPER COVERAGE OF ALL IRRIGATED AREAS.
- ADJUST HEADS TO MINIMIZE SPRAY ON FENCES, WALLS, AND BUILDINGS, ABSOLUTELY NO WATER SHALL SPRAY OR DRAIN ONTO OR OVER STAIRS OR STEPS, OR DRAIN ACROSS WALKS, CURBS, OR STREETS. PROGRAM CONTROLLER FOR MULTIPLE START TIMES TO PREVENT RUNOFF. INSTALL ANTI-DRAIN CHECK VALVES UNDER HEADS WHERE DRAINAGE OCCURS OR USE HEADS WITH INTEGRAL CHECK VALVES.
- IRRIGATION TIME CLOCKS SHALL BE READJUSTED CONTINUOUSLY THROUGHOUT THE IRRIGATION SEASON TO PROVIDE SUFFICIENT WATER FOR PLANT LIFE. OVER WATERING CAN RESULT IN DEATH OF PLANTS, POSSIBLE SOIL EXPANSION, DAMAGE TO CONCRETE AND ASPHALT PAVING, DAMAGE TO FOUNDATIONS AND POSSIBLE LOSS OF SOIL COMPACTION.
- PLACE ALL IRRIGATION MAINLINES UNDER WORKING PRESSURE FOR TWO HOURS. REPAIR OR REPLACE ALL DEFECTIVE ELEMENTS AND REPEAT TEST UNTIL ALL LEAKS STOP.
- THE CONTRACTOR SHALL KEEP THE PREMISES CLEAN AND FREE OF EXCESS EQUIPMENT, MATERIALS AND RUBBISH INCIDENTAL TO WORK OF THIS SECTION.
- THE CONTRACTOR SHALL MAINTAIN THE IRRIGATION SYSTEM FOR THE DURATION OF THE MAINTENANCE PERIOD OF 60 DAYS FOR PLANTS AND 90 DAYS FOR TURF GRASS (SOD & SEED). WATER, MOW, AND WEED THE SITE AS NECESSARY FOR THE HEALTH OF THE INSTALLED LANDSCAPE.
- FINAL INSPECTION AT THE END OF WORK SHALL BE MADE WITH THE OWNER'S REPRESENTATIVE AND IRRIGATION CONTRACTOR. A COVERAGE TEST WILL BE DONE, AND THE SYSTEM INSTALLATION INSPECTED AND A PUNCH LIST OF FINAL ITEMS NEEDING COMPLETION MADE. A LETTER OF ACCEPTANCE SHALL BE GIVEN BY THE OWNER TO THE CONTRACTOR AT THE COMPLETION OF THE PUNCH LIST AND THE DELIVERY OF AS-BUILT IRRIGATION PLANS.
- GARANTEE: ALL WORK SHALL BE GUARANTEED FOR ONE YEAR FROM DATE OF OWNER'S ACCEPTANCE. GUARANTEE SHALL ALSO COVER REPAIR FOR DAMAGE TO ANY PART OF THE PREMISES RESULTING FROM LEAKS OR OTHER DEFECTS IN MATERIAL, EQUIPMENT OR WORKMANSHIP, TO THE SATISFACTION OF THE OWNER. REPAIRS, IF REQUIRED, SHALL BE DONE PROMPTLY AND AT NO COST TO THE OWNER.
- QUANTITIES PROVIDED ARE FOR CONVENIENCE ONLY. IT IS THE CONTRACTOR'S RESPONSIBILITY TO PROVIDED A FULLY FUNCTIONAL SYSTEM WITH HEAD TO HEAD COVERAGE AND WATER TO EACH PLANT IN ALL PLANTER BEDS.
- EACH VALVE MANIFOLD SHALL BE INSTALLED PER LEHI CITY STANDARDS.
- PROVIDE FINAL THIRD PARTY CONSULTATION AND STARTUP BY SPRINKLER SUPPLY COORDINATE WITH BRADY PITCHER, bpitcher@sprinklersupplyco.com, 801.566.8102
- SET UP WEATHERTRAK MOBILE
 - A. SET UP SITE AND CONTROLLERS AND ACTIVATE SYSTEM.
 - B. LINK VALVES AND STATION LOCATIONS WITH CORRECT STATION NAMES.
 - C. DEVELOP MOBILE SITE MAPPING AND GEOLOCATE ALL ASSETS LISTED BELOW. PROVIDE PHOTOS OF ASSETS AND LINK TO SYSTEM.
- DEFINE THE FOLLOWING SITE MAP ASSETS AT A MINIMUM AND INCLUDE NAME, IDENTIFIER AND DESCRIPTION:
 - STATION VALVE, ISOLATION VALVE, HOSE BIB, VALVE BOX, SPLICE BOX, CONTROLLER, BATTERY OPERATED VALVE, AIR RELIEF VALVE, STATION LOCATION, SURGE PROTECTOR, MASTER VALVE, PUMP, FLOW SENSOR, POINT OF CONNECTION, QUICK COUPLER
- INCLUDE ASSET DETAILED INFORMATION TO INCLUDE AT A MINIMUM:
 - MANUFACTURER, MODEL, SIZE, DATE MAPPED FOR EXISTING OR DATE INSTALLED FOR NEW.
- INCLUDE LATITUDE AND LONGITUDE LOCATIONS WITH A LOCATION DESCRIPTION.
- UPLOAD A MINIMUM OF TWO QUALITY PHOTOS OF EACH ASSET WITH SUFFICIENT INFORMATION FOR OWNER TO TELL LOCATION AND GENERAL VISUAL OF ASSET.





Approved Construction Plans
03/18/2026



BLUESTAKE

IRRIGATION SCHEDULE

SYMBOL	MANUFACTURER/MODEL/DESCRIPTION	QTY
	Hunter MP820 PROS-12-PRS30-CV Turf Rotor, 6in. pop-up with check valve, pressure regulated to 30 psi, MP Rotator nozzle on PRS30 body, K=Black adj arc 90-210, G=Green adj arc 210-270, R=Red 360 arc.	125
	Rain Bird R-VAN14 RD-04-S-P45-F-NP Turf Rotary, 8ft.-14ft. 45-270 degrees and 360 degrees Hand Adjustable Multi-Stream Rotary w/RD1800 turf spray body on 4in. pop-up, with check valve and 45 psi in-stem pressure regulator. Flow Shield Tech, 1/2in. NPT Female Threaded Inlet. With Non-Potable Purple Cap.	43
	Rain Bird R-VAN18 RD-04-S-P45-F-NP Turf Rotary, 13ft.-18ft. 45-270 degrees and 360 degrees. Hand Adjustable Multi-Stream Rotary w/RD1800 turf spray body on 4in. pop-up, with check valve and 45 psi in-stem pressure regulator. Flow Shield Tech, 1/2in. NPT Female Threaded Inlet. W/ Non-Potable Purple Cap.	9
	Rain Bird R-VAN24 RD-04-S-P45-F-NP Turf Rotary, 17ft.-24ft. 45-270 degrees and 360 degrees. Hand Adjustable Multi-Stream Rotary w/RD1800 turf spray body on 4in. pop-up, with check valve and 45 psi in-stem pressure regulator. Flow Shield Tech, 1/2in. NPT Female Threaded Inlet. W/ Non-Potable Purple Cap.	54
SYMBOL	MANUFACTURER/MODEL/DESCRIPTION	QTY
	Rain Bird 6504-PC, FC-NP 06 Turf Rotor, 4in. Pop-Up, Plastic Riser, Adjustable and Full Circle. With Removable Seal-A-Matic Check Valve, 1in. Female Threaded Inlet. With Non-Potable Purple Cover.	190
SYMBOL	MANUFACTURER/MODEL/DESCRIPTION	QTY
	Rain Bird XCZ-100-LC 1" Wide Flow Drip Control Kit, for Light Commercial Uses. 1in. PEB Valve, with 1in. Pressure Regulating 40psi Basket Filter, 0.3-20 GPM.	5
	Rain Bird XCZ-150-LCDR 1-1/2" High Flow Control Zone Kit, for Large Commercial Drip Zones. 1-1/2in. PESB-R Scrubber Globe Valve with high-capacity filter and Pressure Regulating system (PRS) fixed at 40psi. Flow range: 20 - 62 GPM.	5
	Pipe Transition Point	38
	Flush Valve	38
	Area to Receive Drip Emitters - ALL W/ CHECK VALVES Rain Bird XB-PC (2) Single Outlet, Pressure Compensating Drip Emitters. Flow rates of 0.5gph=blue, 1.0gph=black, and 2.0gph=red. Comes with a self-piercing barb inlet x barb outlet. Emitter Notes: - ALL TREES SHALL HAVE BUBBLERS, NOT EMITTERS 1.0 GPH emitters (2 assigned to each 1 gal plant) 1.0 GPH emitters (2 assigned to each 5 gal plant) 2.0 GPH BUBBLERS (2 assigned to each B & B, 2" Cal plant) 2.0 GPH BUBBLERS (2 assigned to each B & B, 1.5" Cal plant) 2.0 GPH BUBBLERS (2 assigned to each 8" Ht. plant) 2.0 GPH BUBBLERS (2 assigned to each 9" Ht plant) 2.0 GPH BUBBLERS (2 assigned to each 2" Cal. plant) 2.0 GPH BUBBLERS (2 assigned to each 3" Cal. plant)	21,945 sf
SYMBOL	MANUFACTURER/MODEL/DESCRIPTION	QTY
	Rain Bird PESB-PRS-D 1-1/2" 1in., 1-1/2in., 2in., 3in., 3in. Plastic Industrial Remote Control Valve. Low Flow Operating Capability, Globe Configuration. With Pressure Regulating Module, and Scrubber Technology for Reliable Performance in Dirty Water Irrigation Applications.	42
	Rain Bird PESB-PRS-D 1" 1in., 1-1/2in., 2in., 3in., 3in. Plastic Industrial Remote Control Valve. Low Flow Operating Capability, Globe Configuration. With Pressure Regulating Module, and Scrubber Technology for Reliable Performance in Dirty Water Irrigation Applications.	5
	Rain Bird 44-RC 1" 1in. Brass Quick-Coupling Valve, with Corrosion-Resistant Stainless Steel Spring, Thermoplastic Rubber Cover, and 2-Piece Body.	12
	Leemco DLMV-1111BB 4.25in. x 4.25in. DLMV-BB Series Mainline Gate Valve. The Bell x Bell version provides in-line isolation where the location is not near a mainline ductile iron fitting.	3
	Netafim Globe Flanged 4" Cast Iron Electric Master Valve, with Globe Flanged Connection. Pressure Reducing, Pressure Sustaining, Quick Relief, and Pump Control. Available in 2in., 3in., 4in., 6in. and 8in.	1
	Hydro Point WTOXR-C-H2O96-CH2 18-gauge anodized, pre-assembled, aluminum back panel retrofits into any front entry pedestal 18in. w x 36in. h x 12in. d or larger. (e.g., VIT Strongbox Enclosure Pedestal SB-18SS series) Fits in WeatherTRAK SPH series enclosures.	1
	Flomec QS200-40 4" 4in. insertion flowmeter, schedule 80 PVC housing. 3.58 GPM-537 GPM range, max. operating pressure 150 psi. 2-wire connector w/ LED indicators for power and pulse. Storage temps -20 F to +160 F.	1
	Amiad M106-XLP-Steel Screen 200mm Amiad 6in. Standalone Filtramat M Series, Self-Cleaning Screen Filter. Flanged inlet-outlet w/ Stainless Steel Weavewire Screen Element, and 12V DC Electronic Control Parts. Maximum working pressure 150psi.	1
	Water Meter 4"	1

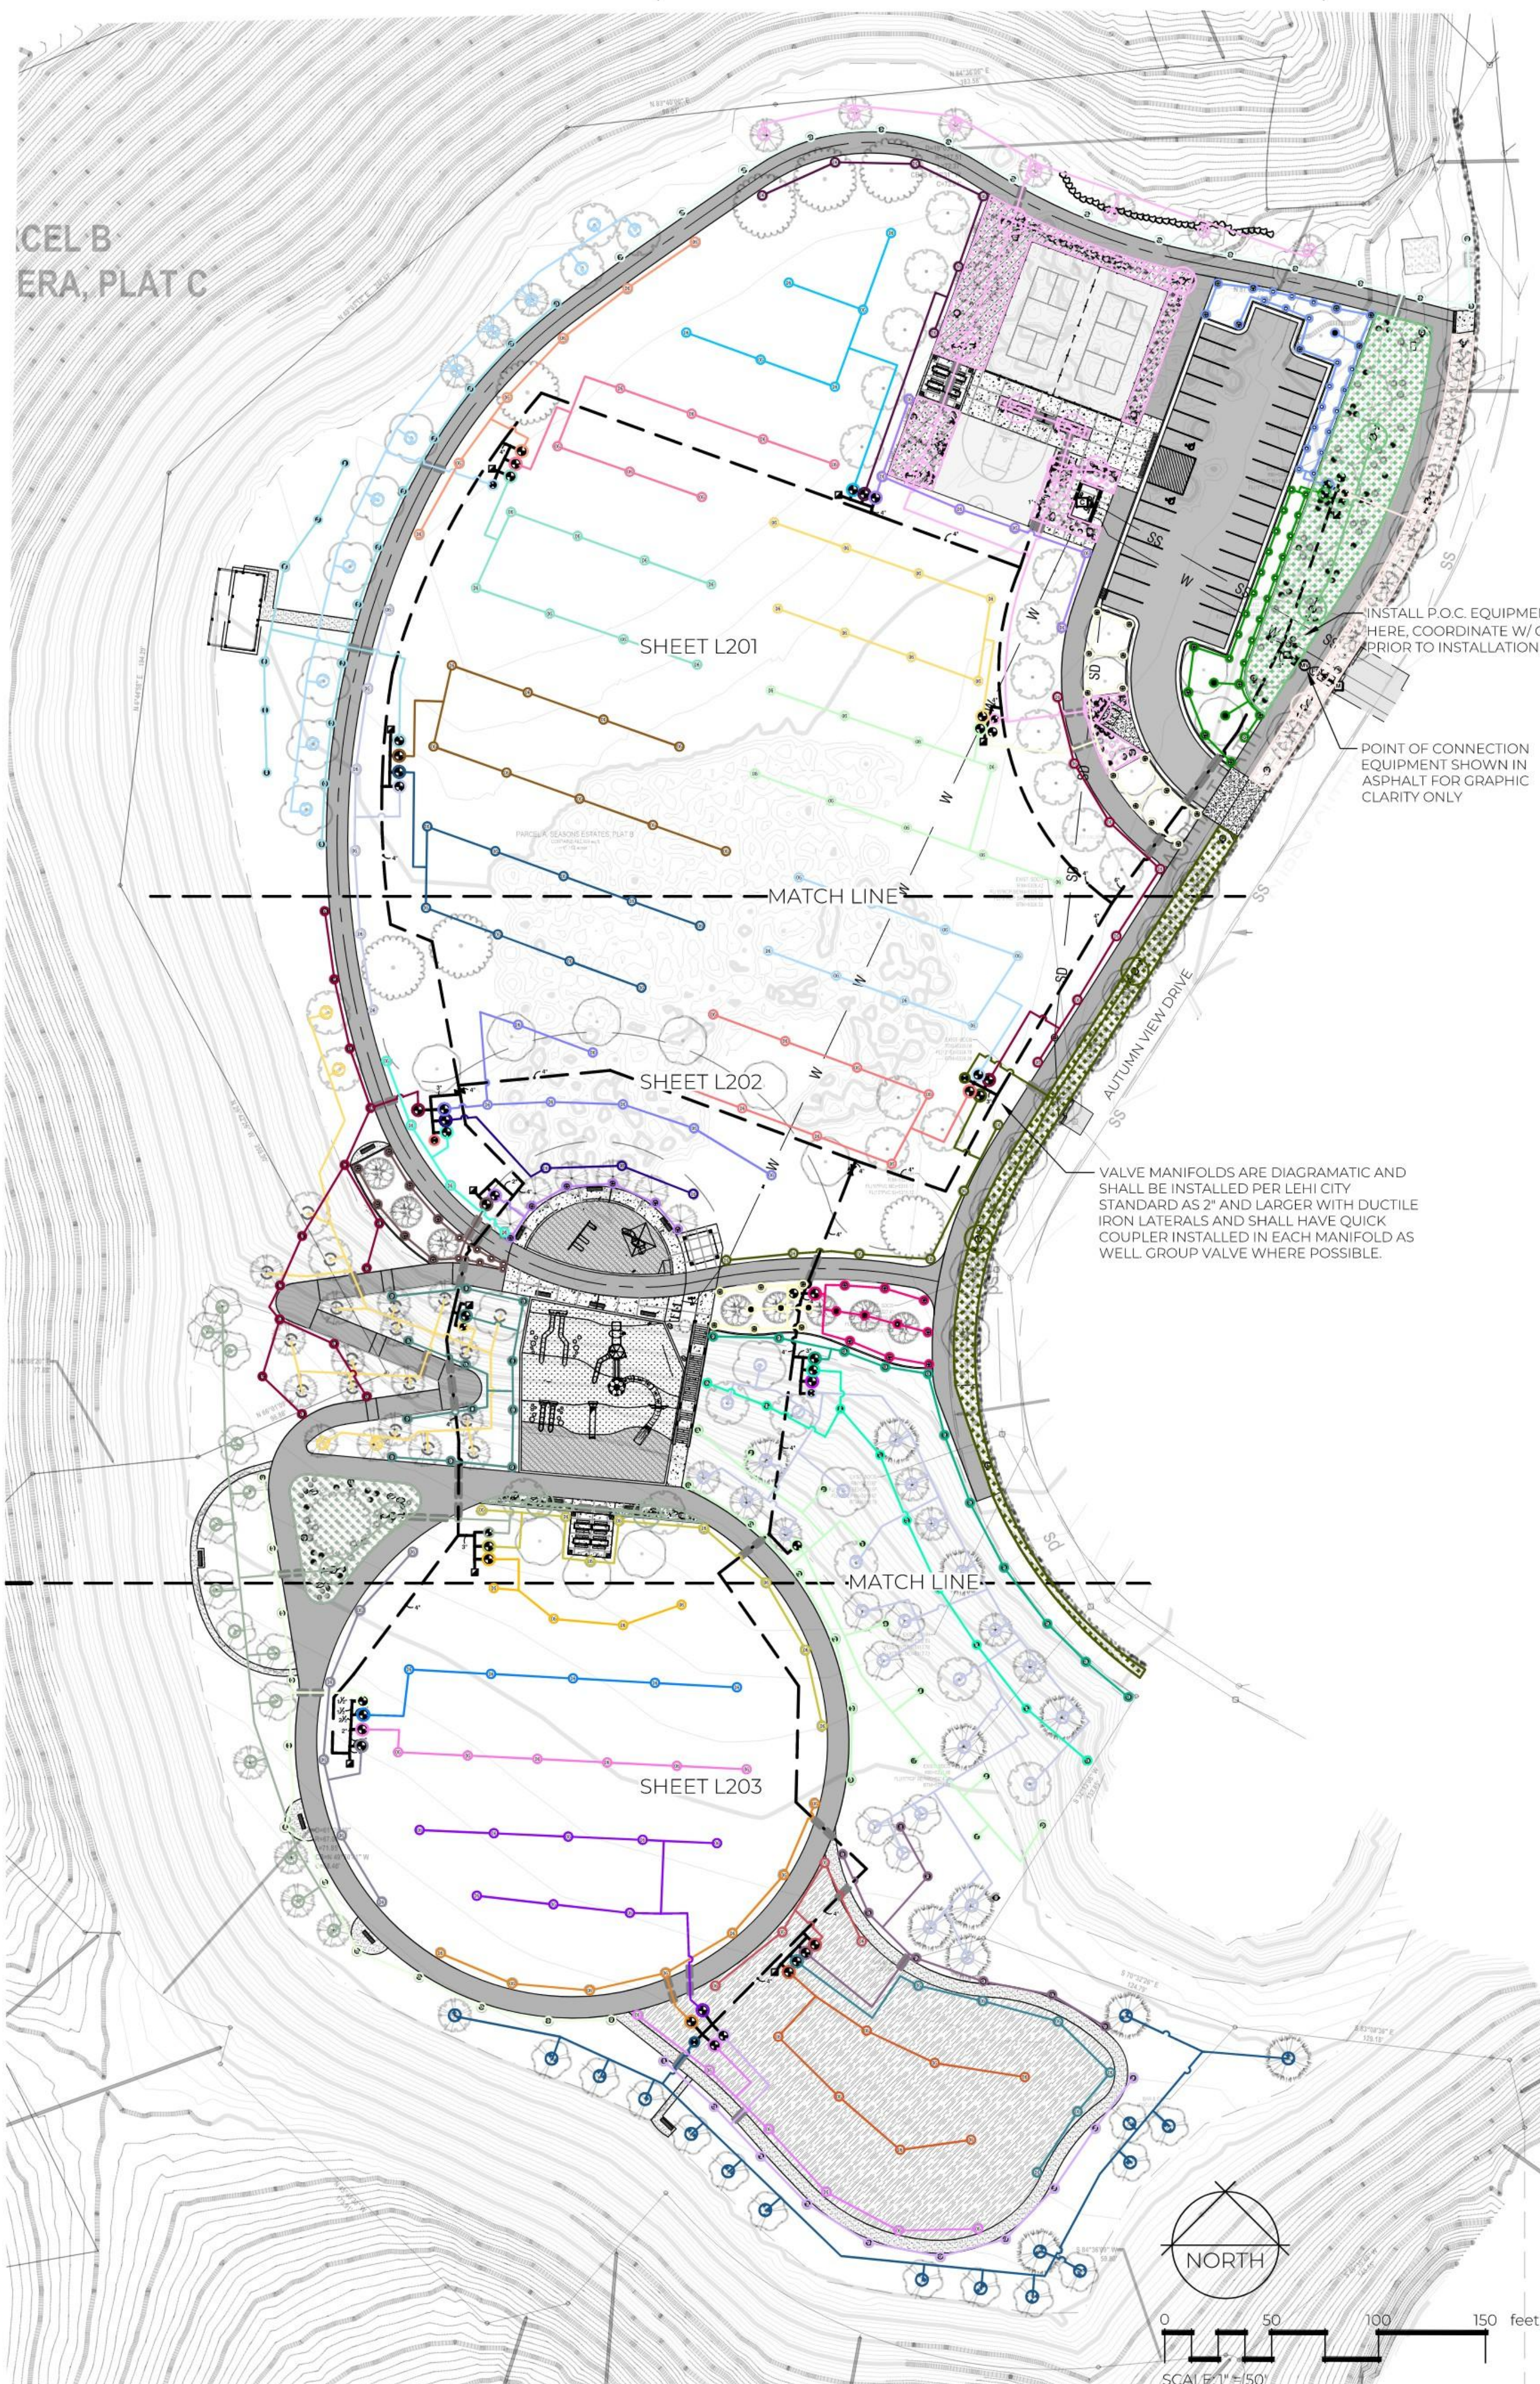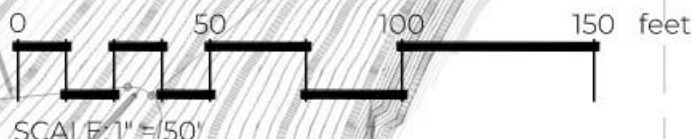

TITLE	PROJECT	CLIENT	ADDRESS
OVERALL IRRIGATION PLAN	LAKEVIEW PARK	LEHI CITY	4675 N AUTUMN VIEW DRIVE, LEHI, UT 84043

NO.	DATE	DESCRIPTION

DATE: 01-26-2026
JOB NUMBER: 80020
CHECKED BY: HISLOP

SHEET
L200

ALL DRAWINGS, SPECIFICATIONS, DESIGNS AND IDEAS REPRESENTED HEREIN ARE AND SHALL REMAIN THE PROPERTY OF THE DESIGNER. NO PART THEREOF SHALL BE COPIED AND/OR DISCLOSED TO OTHERS OR USED IN CONJUNCTION WITH ANY OTHER PROJECT OTHER THAN THE SPECIFIC PROJECT FOR WHICH THEY HAVE BEEN PREPARED WITHOUT THE WRITTEN CONSENT OF THE DESIGNER. WRITTEN DIMENSIONS OF THESE DRAWINGS SHALL HAVE PRECEDENCE OVER SCALED DIMENSIONS. CONTRACTORS SHALL VERIFY AND BE RESPONSIBLE FOR ALL DIMENSIONS AND CONDITIONS ON THE JOB. NOTIFY DESIGNER OF ANY VARIATIONS FROM THE DIMENSIONS AND CONDITIONS SHOWN BY THEIR DRAWINGS. COPYRIGHT 2025 PRIME LANDSCAPE ARCHITECTURE, LLC.



TITLE	IRRIGATION PLAN
PROJECT	LAKEVIEW PARK
CLIENT	LEHI CITY
ADDRESS	4675 N AUTUMN VIEW DRIVE, LEHI, UT 84043

REVISIONS		
NO.	DATE	DESCRIPTION




LEHI CITY

DATE: 01-26-2026
JOB NUMBER: 80020
CHECKED BY: HISLOP



Approved Construction Plans
03/18/2026

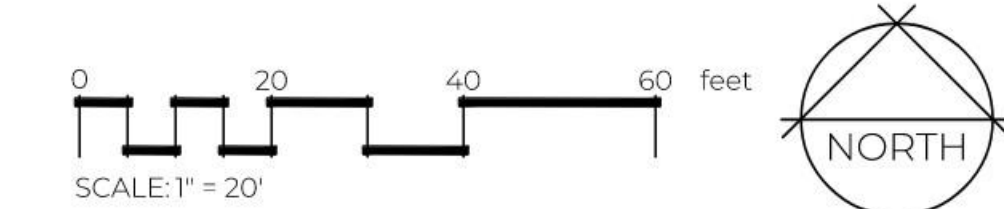

ALL DRAWINGS, SPECIFICATIONS, DESIGNS AND IDEAS REPRESENTED HEREIN ARE AND SHALL REMAIN THE PROPERTY OF THE DESIGNER. NO PART THEREOF SHALL BE COPIED AND/OR DISCLOSED TO OTHERS OR USED IN CONJUNCTION WITH ANY OTHER PROJECT OTHER THAN THE SPECIFIC PROJECT FOR WHICH THEY HAVE BEEN PREPARED WITHOUT THE WRITTEN CONSENT OF THE DESIGNER. WRITTEN DIMENSIONS OF THESE DRAWINGS SHALL HAVE PRECEDENCE OVER SCALED DIMENSIONS. CONTRACTORS SHALL VERIFY AND BE RESPONSIBLE FOR ALL DIMENSIONS AND CONDITIONS ON THE JOB. NOTIFY DESIGNER OF ANY VARIATIONS FROM THE DIMENSIONS AND CONDITIONS SHOWN BY THEIR DRAWINGS. COPYRIGHT 2025 PRIME LANDSCAPE ARCHITECTURE, LLC.



IRRIGATION PLAN

LAKEVIEW PARK

LEHI CITY

4675 N AUTUMN VIEW DRIVE, LEHI, UT 84043

REVISIONS

NO.	DATE	DESCRIPTION



DATE:	01-26-2026
JOB NUMBER:	80020
CHECKED BY:	HISLOP

SHEET


L202



VE UPDATE - 6.4.2026

ALL DRAWINGS, SPECIFICATIONS, DESIGNS AND DEAS REPRESENTED HEREIN ARE AND SHALL REMAIN THE PROPERTY OF THE DESIGNER. NO PART THEREOF SHALL BE COPIED OR USED IN CONJUNCTION WITH ANY OTHER PROJECT OTHER THAN THE SPECIFIC PROJECT FOR WHICH THEY HAVE BEEN PREPARED WITHOUT THE WRITTEN CONSENT OF THE DESIGNER. THE DIMENSIONS OF THESE DRAWINGS SHALL HAVE PRECEDENCE OVER SCALED DIMENSIONS. CONTRACTORS SHALL VERIFY AND BE RESPONSIBLE FOR ALL DIMENSIONS AND CONDITIONS ON THE JOB. NOTIFICATION OF ANY VARIATIONS FROM THE DIMENSIONS INDICATED HEREON SHALL BE IMMEDIATELY FURNISHED TO THE DESIGNER.

PRINT THIS SHEET IN COLOR
VE UPDATE - 6.4.2026

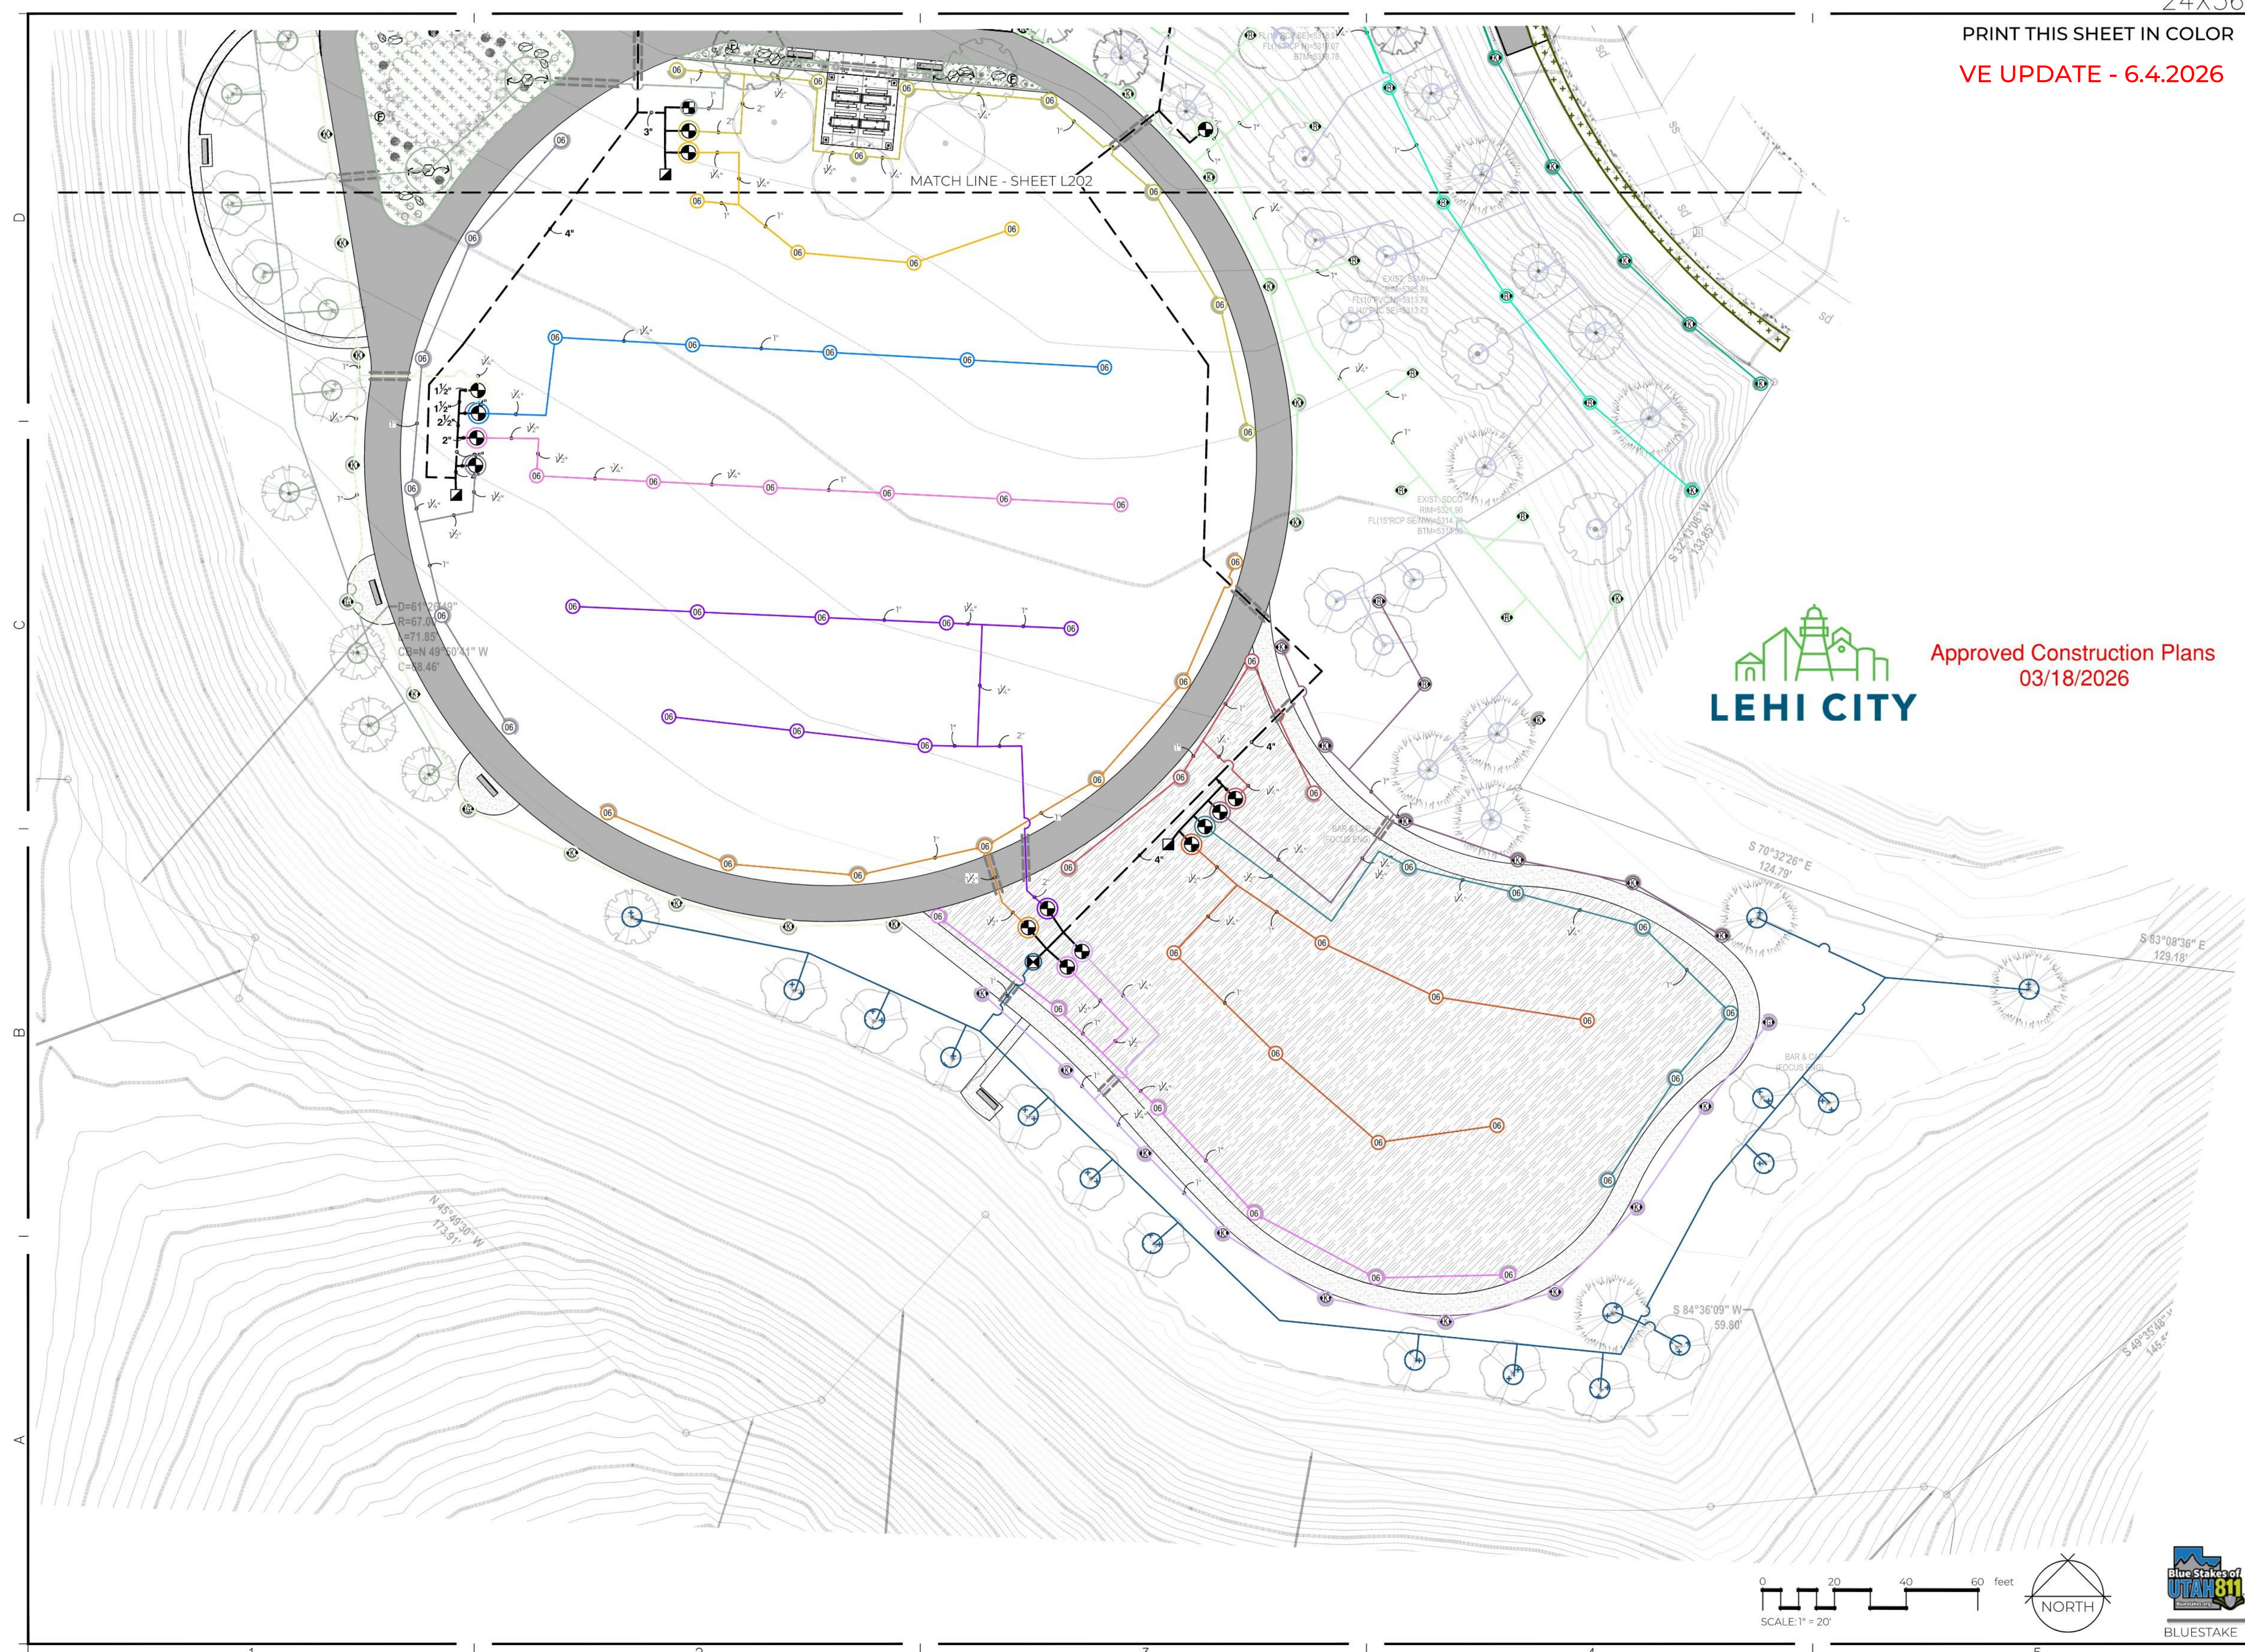

Approved Construction Plans
03/18/2026




TITLE	IRRIGATION PLAN
PROJECT	LAKEVIEW PARK
CLIENT	LEHI CITY
ADDRESS	4675 N AUTUMN VIEW DRIVE, LEHI, UT 84043

REVISIONS	
NO.	DESCRIPTION

LEHI CITY logo

DATE: 01-26-2026
JOB NUMBER: 80020
CHECKED BY: HISLOP

SHEET
L203

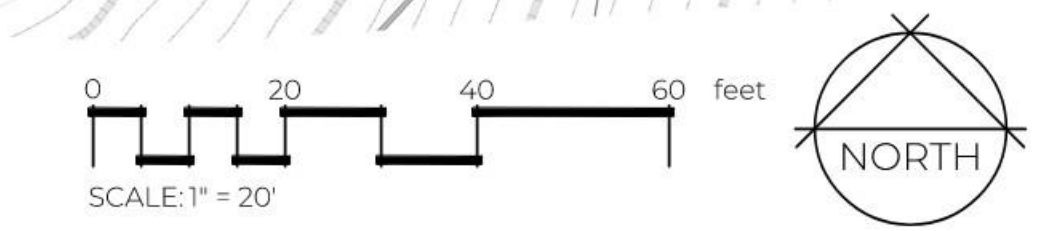

ALL DRAWINGS, SPECIFICATIONS, DESIGNS AND IDEAS REPRESENTED HEREIN ARE AND SHALL REMAIN THE PROPERTY OF THE DESIGNER. NO PART THEREOF SHALL BE COPIED AND/OR DISCLOSED TO OTHERS OR USED IN CONJUNCTION WITH ANY OTHER PROJECT OTHER THAN THE SPECIFIC PROJECT FOR WHICH THEY HAVE BEEN PREPARED WITHOUT THE WRITTEN CONSENT OF THE DESIGNER. WRITTEN DIMENSIONS OF THESE DRAWINGS SHALL HAVE PRECEDENCE OVER SCALED DIMENSIONS. CONTRACTORS SHALL VERIFY AND BE RESPONSIBLE FOR ANY VARIATIONS FROM THE DIMENSIONS AND CONDITIONS SHOWN BY THEIR DRAWINGS. COPYRIGHT 2025 PRIME LANDSCAPE ARCHITECTURE, LLC.



LANDSCAPE DETAILS

LAKEVIEW PARK

LEHI CITY

4675 N AUTUMN VIEW DRIVE, LEHI, UT 84043

REVISIONS

NO.	DATE	DESCRIPTION




LEHI CITY

DATE: 01-26-2026
JOB NUMBER: 80020
CHECKED BY: HISLOP


SHEET
L500

ALL DRAWINGS, SPECIFICATIONS, DESIGNS AND IDEAS REPRESENTED HEREIN ARE AND SHALL REMAIN THE PROPERTY OF THE DESIGNER. NO PART THEREOF SHALL BE COPIED AND/OR DISCLOSED TO OTHERS OR USED IN CONJUNCTION WITH ANY OTHER PROJECT OTHER THAN THE SPECIFIC PROJECT FOR WHICH THEY HAVE BEEN PREPARED WITHOUT THE WRITTEN CONSENT OF THE DESIGNER. WRITTEN DIMENSIONS OF THESE DRAWINGS SHALL HAVE PRECEDENCE OVER SCALED DIMENSIONS. CONTRACTORS SHALL VERIFY AND BE RESPONSIBLE FOR ALL DIMENSIONS AND CONDITIONS ON THE JOB. NOTIFY PRIME LANDSCAPE ARCHITECTURE, LLC. OF ANY VARIATIONS FROM THE DIMENSIONS AND CONDITIONS SHOWN BY THEIR DRAWINGS. COPYRIGHT 2025 PRIME LANDSCAPE ARCHITECTURE, LLC.

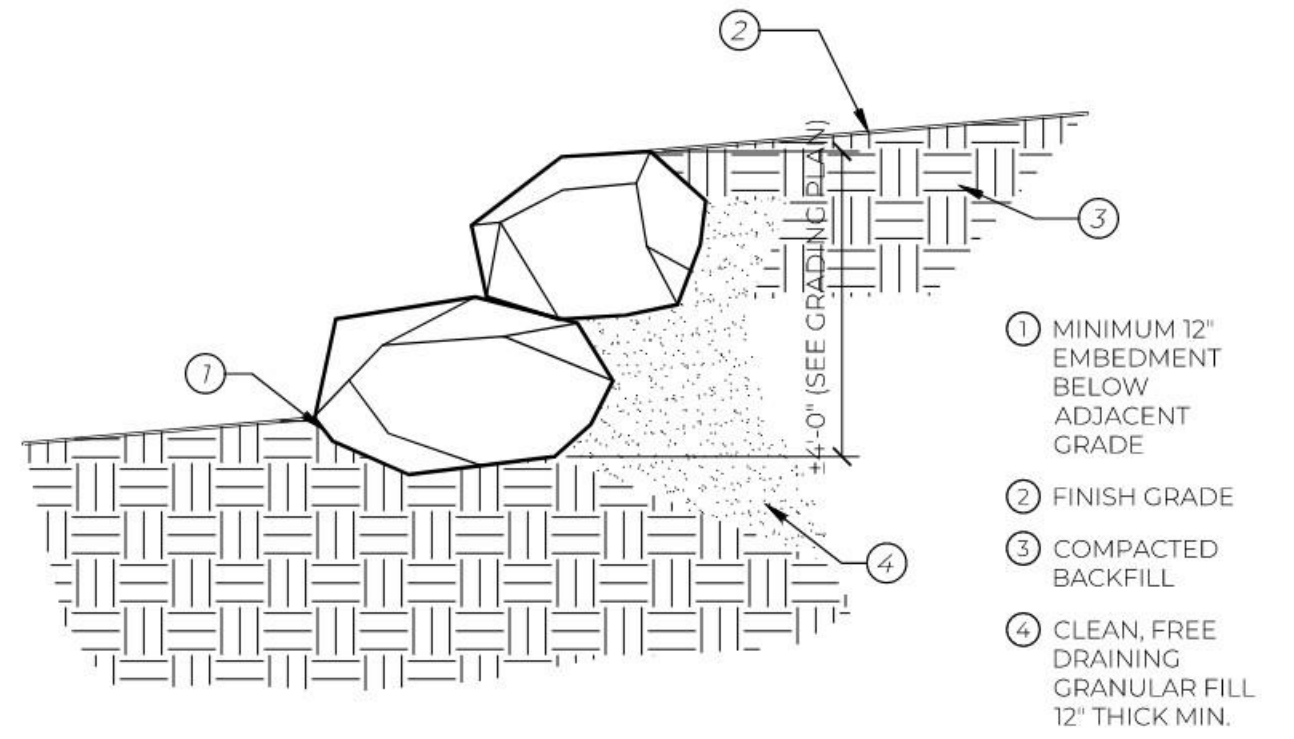

1 ROCK RETAINING WALL
3/4" = 1'-0"


P-PA-LEH2-08

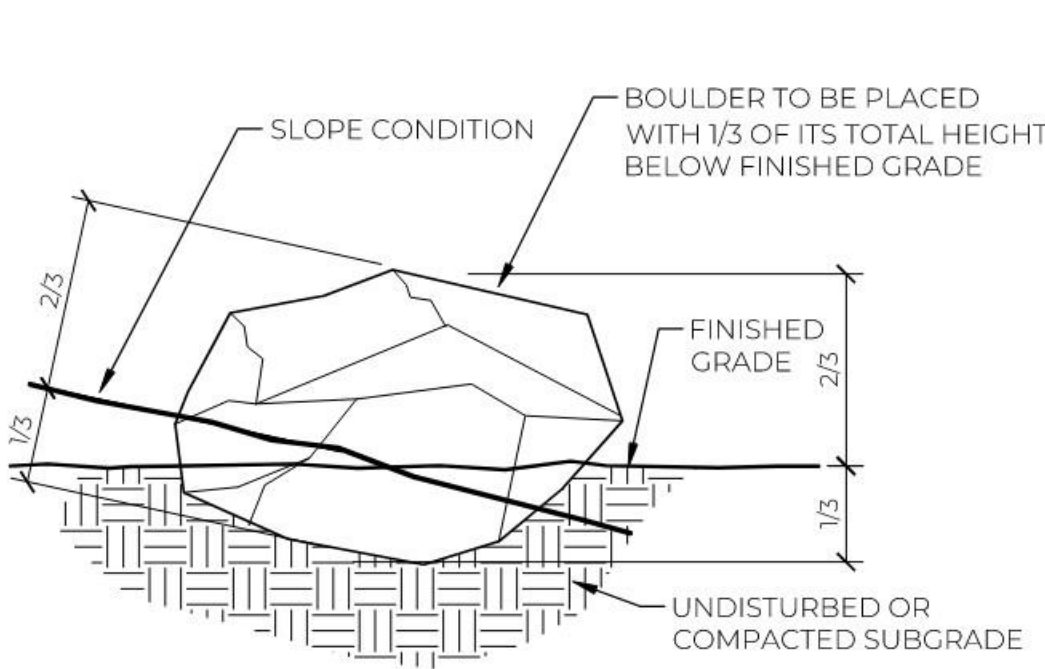

2 LANDSCAPE BOULDER
NTS

P-PA-LEH2-09

1. INSTALL SOD OR SEED BED 1" BELOW TOP OF ADJACENT CONCRETE SITE ELEMENT, AS SHOWN.
2. SOD WITH TIGHT, BEVELED JOINTS
3. GRASS SEED BED
4. AMEND SOIL AS REQUIRED BY TOPSOIL TEST REPORT
5. MOWSTRIP, CURB, OR SIDEWALK

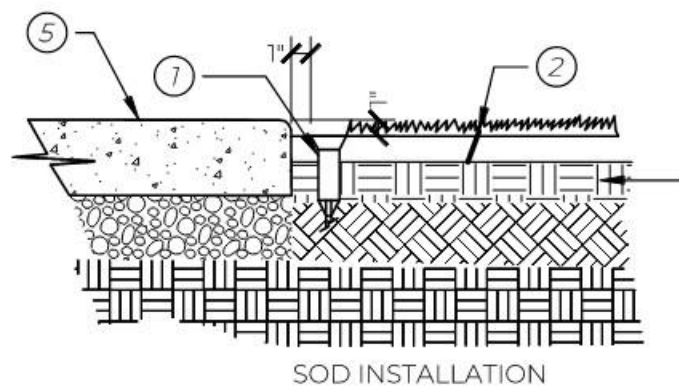


3 SOD & SEED LAWN - LEHI CITY
NTS

P-PA-LEH2-10

- NOTES:
1. SOD MAY BE ACCEPTED 30 DAYS AFTER INSPECTION & AFTER MIN. FOUR CUTTINGS (ONCE EVERY 7 DAYS). IF SOD IMPROVEMENTS ARE NOT ACCEPTED AFTER THIS TIME PERIOD, DEVELOPER SHALL BE REQUIRED TO CONTINUE MAINTENANCE UNTIL ACCEPTED/APPROVED.
 2. PREPARE LAWN AREAS AS SPECIFIED UNDER SOIL PREPARATION. SLOPE ALL AREAS TO DRAIN ACCORDING TO THE ARCHITECT'S DRAWINGS & APPROVAL FROM PUBLIC WORKS DEPARTMENT & PARKS DEPARTMENT.
 3. RAKE SOD AREAS UNTIL THE SURFACE IS SMOOTH & OF UNIFORM TEXTURE PRIOR TO PLANTING THE TURF.
 4. THE FINISHED GRADE OF ALL SOD AREAS SHALL BE BETWEEN 0 & 1/4 INCHES BELOW SIDEWALK OR ADJACENT PAVEMENT AREAS.
 5. SOD MUST BE INSTALLED DURING NORMAL GROWING SEASON. IF DORMANT SOD IS INSTALLED, IT WILL NOT BE ACCEPTED UNTIL THE FOLLOWING NORMAL GROWING SEASON.
 6. LAY SOD WITH STAGGERED SEAM.
 7. AFTER SOD HAS BEEN LAID, IRRIGATE & THEN ROLL SOD WITH WATER ROLLER (50 POUND MIN. WEIGHT) TO LEVEL SOD & INSURE POSITIVE CONTACT WITH SOIL.
 8. SELECT GRASS ACCORDING TO INTENDED USE, LOCATION & MAINTENANCE REQUIREMENTS. DROUGHT TOLERANT GRASSES SHOULD BE UTILIZED WITHIN ALL TURF AREAS.
 9. REDUCE THE SIZE OF WATER SENSITIVE LAWNS WITH ENLARGED BEDS & HARDSCAPES. ELIMINATE LAWN AREAS THAT ARE DIFFICULT TO IRRIGATE, INCLUDING LONG & NARROW OR SMALL & ODD-SHAPED AREAS.
 10. APPLY COMMERCIAL GRADE FERTILIZER AS PER THE FOLLOWING SPECIFICATIONS:
 - 10.1. 46-0-0 WITH DIMENSION COATED NITROGEN (PRE-EMERGENT) FROM JANUARY 1ST TO MAY 31ST AT A RATE OF 2 POUNDS PER 1,000 SQ. FT.
 - 10.2. 25-5-6 FROM JUNE 1ST TO AUGUST 31ST AT A RATE OF 4 POUNDS PER 1,000 SQ. FT.
 - 10.3. 46-0-0 (50% SLOW RELEASE) SULPHUR COATED UREA FROM SEPTEMBER 1ST TO DECEMBER 31ST AT A RATE OF 2 POUNDS PER 1,000 SQ. FT.


1. SHRUB PER LANDSCAPE PLAN
2. BOULDER PER LANDSCAPE PLAN
3. ALL WEATHER SURFACE PER PLAN
4. NATIE CABIN GRASS
5. NATIE SOIL
6. PROVIDE SMOOTH TRANSITION BETWEEN GRASS AND ALL WEATHER SURFACE

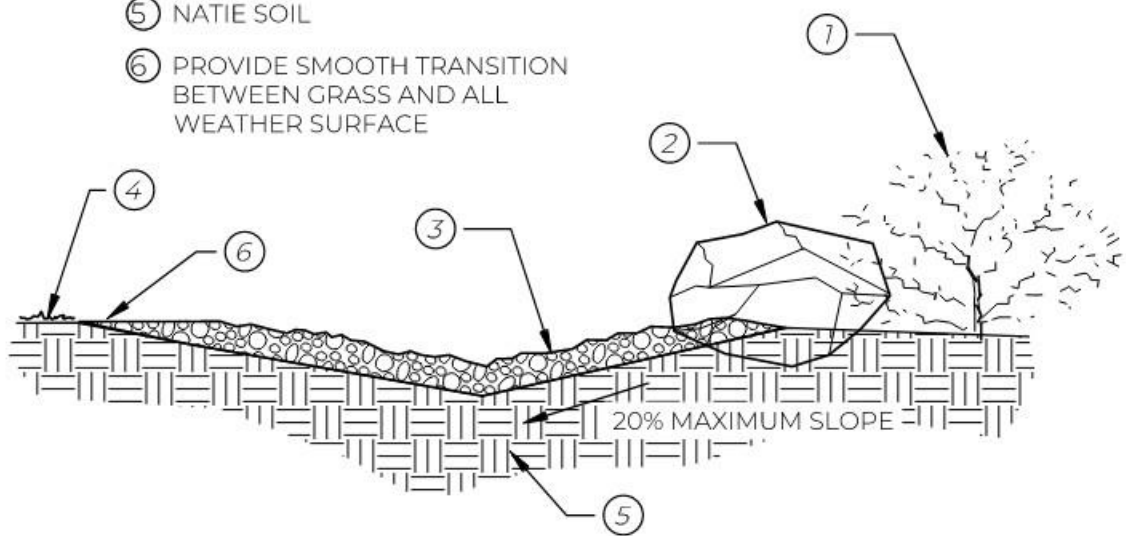

4 DRAINAGE SWALE - MULCH
NTS

P-PA-LEH2-100

1. NATIE CABIN GRASS, TYP.
2. SWALE LOW FLOW LINE
3. HIGH SIDE ADJACENT TO RESIDENTIAL PROPERTY
4. TOPSOIL

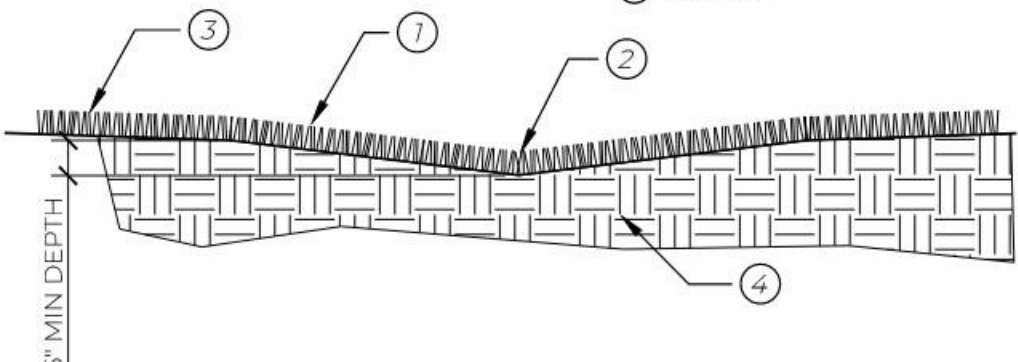


5 NATIVE GRASS SWALE
1" = 1'-0"

P-PA-LEH2-101

1. BOTTOM OF ROOT BALL TO REST ON EXISTING OR RECOMPACTED SOIL.
2. REMOVE CONTAINERS, WIRE, BASKETS, ETC. PRIOR TO PLANTING. COMPLETELY REMOVE TWINE AND BURLAP FROM B&B STOCK
3. FINISHED GRADE
4. ROUND TOP SOIL BERM 4" HIGH X 8" WIDE SURROUNDING PERIPHERY OF ROOT BALL
5. TRUNK CALIPER SHALL MEET ANSI Z60 CURRENT EDITION FOR ROOT BALL SIZE. TREE SHALL BE 2" MIN. CALIPER, MEASURED 20" ABOVE GROUND LEVEL
6. ROOT BALL, MODIFIED AS REQUIRED
7. CENTRAL LEADER
8. TOP OF ROOT BALL SHALL BE AT GRADE. ROOT COLLAR SHALL NOT BE 2" ABOVE FINISHED GRADE. ANY TREE PLANTED TOO DEEP WILL NOT BE ACCEPTED.

9. PRIOR TO MULCHING, LIGHTLY TAMP SOIL AROUND ROOT BALL. NO NOT OVER COMPACT. POUR WATER AROUND ROOTBALL TO SETTLE BACKFILL.
10. 4" MULCH LAYER. NO MORE THAN 1" MULCH TO COVER ROOT BALL.
11. DIG AND TURN SOIL TO REDUCE COMPACTION TO THE AREA AND DEPTH SHOWN. SLOPE SIDES.
12. EXISTING SOIL

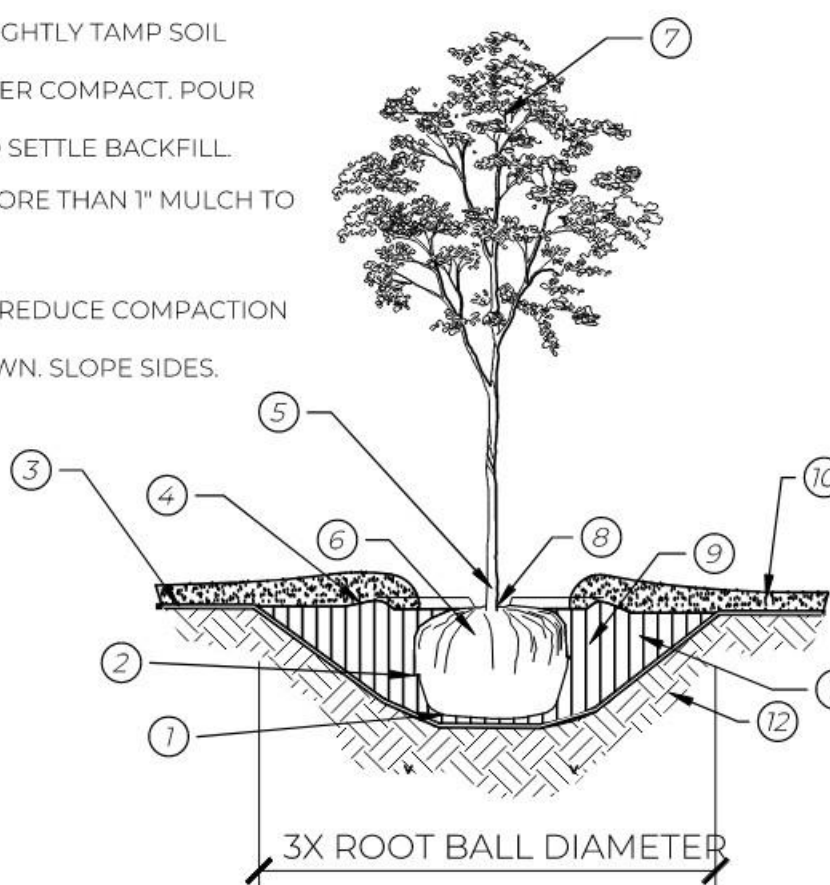


6 TREE WITH BERM - LEHI CITY
NTS

P-PA-LEH2-11

1. BOTTOM OF ROOT BALL TO REST ON EXISTING OR RECOMPACTED SOIL.
2. REMOVE CONTAINERS, WIRE, BASKETS, ETC. PRIOR TO PLANTING. COMPLETELY REMOVE TWINE AND BURLAP FROM B&B STOCK
3. FINISHED GRADE
4. ROUND TOP SOIL BERM 4" HIGH X 8" WIDE SURROUNDING PERIPHERY OF ROOT BALL
5. TRUNK CALIPER SHALL MEET ANSI Z60 CURRENT EDITION FOR ROOT BALL SIZE. TREE SHALL BE 2" MIN. CALIPER, MEASURED 20" ABOVE GROUND LEVEL
6. ROOT BALL, MODIFIED AS REQUIRED
7. CENTRAL LEADER


8. TOP OF ROOT BALL SHALL BE AT GRADE. ROOT COLLAR SHALL NOT BE 2" ABOVE FINISHED GRADE. ANY TREE PLANTED TOO DEEP WILL NOT BE ACCEPTED.
9. PRIOR TO MULCHING, LIGHTLY TAMP SOIL AROUND ROOT BALL. NO NOT OVER COMPACT. POUR WATER AROUND ROOTBALL TO SETTLE BACKFILL.
10. 4" MULCH LAYER. NO MORE THAN 1" MULCH TO COVER ROOT BALL.
11. DIG AND TURN SOIL TO REDUCE COMPACTION TO THE AREA AND DEPTH SHOWN. SLOPE SIDES.
12. EXISTING SOIL

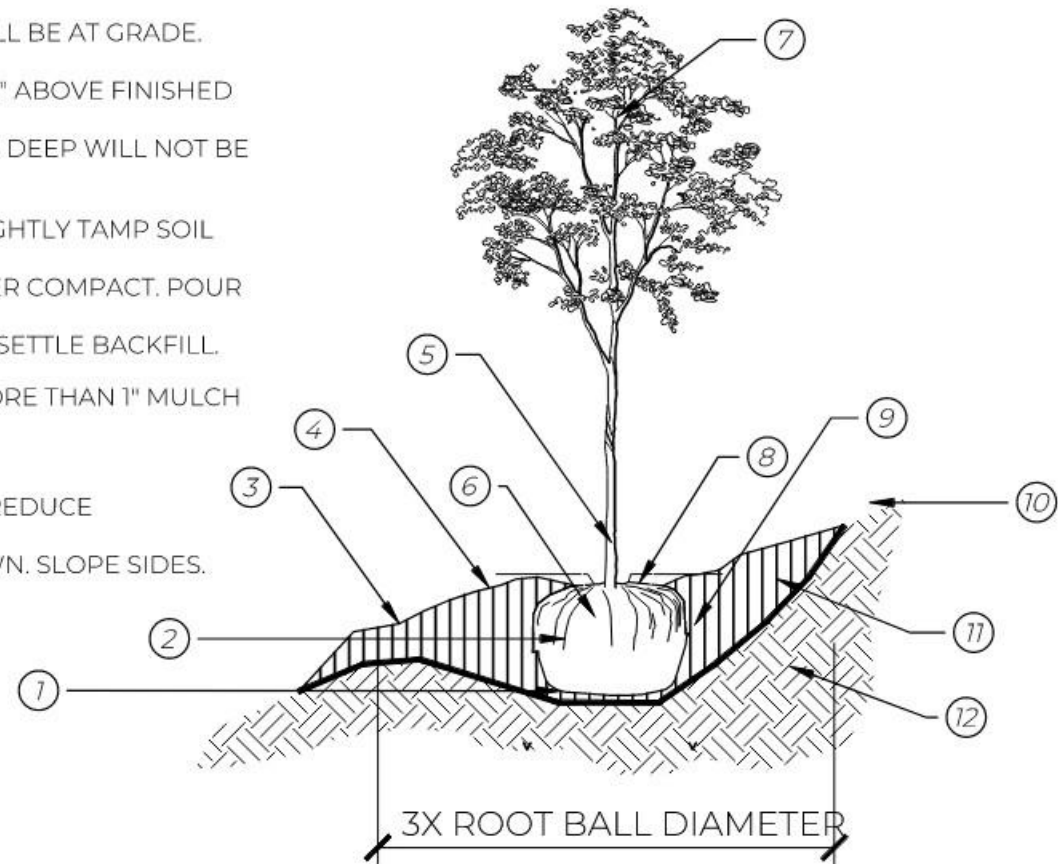

7 TREE ON 5% SLOPE - LEHI CITY
NTS

P-PA-LEH2-12

1. DIG & TURN SOIL TO REDUCE COMPACTION TO THE AREA & DEPTH SHOWN. SLOPE SIDES.
2. 4" LAYER OF MULCH. NO MORE THAN 1" MULCH TO COVER ROOT BALL
3. ROOTBALL
4. SHRUB
5. ROUND-TOPPED SOIL BERM 4" HIGH X 8" WIDE SURROUNDING THE PERIPHERY OF THE ROOT BALL
6. PRIOR TO MULCHING, LIGHTLY TAMP SOIL AROUND THE ROOT BALL TO BRACE SHRUB. DO NOT OVER COMPACT. POUR WATER AROUND THE ROOTBALL TO SETTLE BACKFILL.

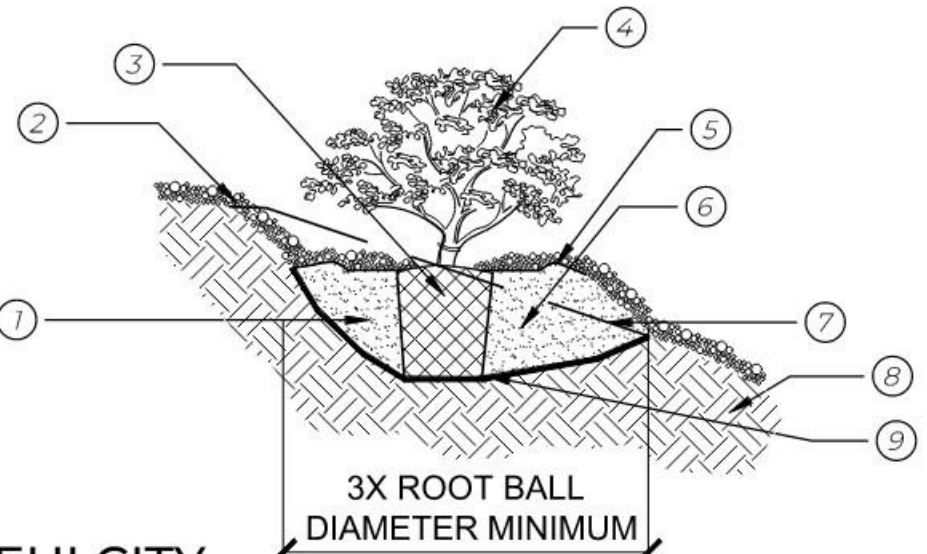

9 SHRUB ON SLOPE - LEHI CITY
NTS

P-PA-LEH2-14

- NOTES:
1. THIS DETAIL TO BE USED FOR SHRUBS PLANTED ON A SLOPE BETWEEN 5% (20:1) AND 50% (2:1).
 2. ALL SHRUBS SHALL BE A MINIMUM 5 GALLON SIZE UNLESS WRITTEN APPROVAL IS OBTAINED & VARIETY, SIZE, & SPACING IS STATED.
 3. ALL CONTAINERS, WIRE BASKETS, ETC. SHALL BE REMOVED FROM SHRUBS PRIOR TO PLANTING. ALL B&B STOCK SHALL HAVE THE BAILING TWINE AND BURLAP REMOVED. ANY SHRUBS PLANTED TOO DEEP WILL NOT BE ACCEPTED. ROOT BALL SHALL BE LEVEL WITH FINISHED GRADE. ROOT COLLAR SHALL BE 2" ABOVE FINISHED GRADE.
 4. SHRUBS SHOULD BE SELECTED BASED ON THE AREA'S SOIL & CLIMATE.
 5. SHRUBS MAY BE ACCEPTED AFTER 30 DAYS MAINTENANCE TIME FROM INSPECTION, PROVIDED IT IS WEED FREE & OF NORMAL, ACCEPTABLE GROWTH FOR THE TIME OF YEAR.
 6. PLANT SHRUB TO ITS NORMAL DEPTH & PUDDLE WITH A RUNNING STREAM OF WATER FROM A HOSE.
 7. PLANT SHRUB TO ITS NORMAL DEPTH & PUDDLE WITH A RUNNING STREAM OF WATER FROM A HOSE.

8 SHRUB - LEHI CITY
NTS

P-PA-LEH2-13



Approved Construction Plans
03/18/2026

VE UPDATE - 6.4.2026






P-PA-LEH2-46



P-PA-LEH2-53

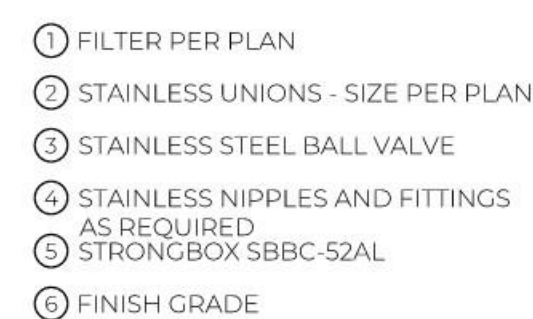

NOTES:

1. MINI SIGMA PER PLAN.
2. STRONG BOX MOUNTED TO CONCRETE MOWSTRIP.
3. GRAVEL INSIDE MOWSTRIP SHALL BE RECESSED FROM THE TOP SO FILTER FITS INSIDE THE STRONG BOX.
4. INTERIOR GRAVEL SHALL BE WASHED SMOOTH GRAVEL $\frac{3}{4}$ " MINUS IN SIZE 16" DEEP.
5. WRAP PIT WITH DEWITT PRO 5 LANDSCAPE FABRIC PRIOR TO FILLING PIT WITH WASHED GRAVEL.

P-PA-LEH2-19



SECTION 32 8423
UNDERGROUND SPRINKLERS
PART 1 GENERAL
1.01 SUMMARY
A. THE WORK COVERED BY THESE SPECIFICATIONS CONSISTS OF FURNISHING ALL LABOR, MATERIAL, EQUIPMENT AND SUPPLIES IN PERFORMING ALL OPERATIONS IN CONNECTION WITH PROVIDING AN IRRIGATION SYSTEM AND ALL SITE WORK IN STRICT ACCORDANCE WITH PROVIDED SPECIFICATIONS, DETAILS, AND DRAWINGS.
B. ANY MINOR ITEMS OF LABOR AND/OR MATERIALS NOT SPECIFICALLY NOTED ON THE DRAWINGS OR SPECIFICATIONS; BUT OBVIOUSLY NECESSARY FOR THE PROPER COMPLETION OF THE WORK, ARE TO BE CONSIDERED AS INCIDENTAL TO AND ARE TO BE INCLUDED IN THE CONTRACT. CONTRACTOR SHALL NOTE SUCH ITEMS AND PRESENT THEM TO OWNER BEFORE BID OPENING.
C. CONTRACTOR SHOULD SUBMIT CONSTRUCTION SCHEDULE OF ANTICIPATED WORK TIME TO FACILITATE TIMELY VISITS FOR REVIEW OF WORK. SUCH PROPOSAL SHALL INCLUDE A PROJECTED TIME FRAME FOR INSTALLING THE SYSTEM. IT SHOULD REFLECT, IN CALENDAR DAYS, THE ANTICIPATED TIME REQUIRED FROM THE DAY OF THE AWARD TO COMPLETION OF THE SYSTEM IN A FULLY OPERATIONAL MODE. THIS SCHEDULE SHOULD REFLECT ANTICIPATED TIME FOR ORDERING AND RECEIVING ALL COMPONENTS, STARTING AND ENDING TIMES FOR INSTALLATION, SYSTEM START-UP, ETC.
D. IT IS THE DESIRE OF THE OWNER TO HAVE A FULLY OPERATIONAL SYSTEM BY END OF JULY 2025. OWNER RESERVES THE RIGHT TO DEDUCT TWO HUNDRED DOLLARS (\$200) PER DAY FOR WORK COMPLETED AFTER THE TIME LIMIT EXPIRES.
1.02 SECTION INCLUDES
A. PIPE AND FITTINGS, VALVES, SPRINKLER HEADS, AND ACCESSORIES.
B. PROVIDE AUTOMATIC IRRIGATION SYSTEM DESIGN AND INSTALLATION FOR ALL LANDSCAPED AREA PROVIDING ADEQUATE WATERING TO ALL TREES, SHRUBS, PERENNIALS, GROUNDCOVERS, AND TURF.
1.03 DEFINITION
A. CIRCUIT PIPING: DOWNSTREAM FROM CONTROL VALVES TO SPRINKLERS, SPECIALTIES, AND DRAIN VALVES. PIPING IS UNDER PRESSURE DURING FLOW.
B. DRAIN PIPING: DOWNSTREAM FROM CIRCUIT-PIPING DRAIN VALVES. PIPING IS NOT UNDER PRESSURE.
C. MAINLINE PIPING: DOWNSTREAM FROM POINT OF CONNECTION TO WATER DISTRIBUTION PIPING TO AND INCLUDING CONTROL VALVES. PIPING IS UNDER WATER DISTRIBUTION SYSTEM PRESSURE.
1.04 PROJECT CONDITIONS
A. IRRIGATION WATER SHALL BE PROVIDED BY THE FOLLOWING:
1. WATER SYSTEM TO BE CONNECTED TO EXISTING MAINLINE.
2. DESIGN PRESSURE OF THE IRRIGATION DESIGN IS 95 PSI.
1.05 SYSTEM PERFORMANCE REQUIREMENTS
A. MINIMUM WATER COVERAGE:
1. IRRIGATION HEADS IN LAWN AREAS SHALL BE SPACED 85% OF THE RADIUS FOR ROTORS AND 90% OF THE RADIUS FOR SPRAY HEADS.
2. SHRUBS, PERENNIALS, AND GROUNDCOVERS SHALL HAVE ADEQUATE WATER APPLIED TO THE ROOT ZONES TO ENSURE PLANT HEALTH AND DEVELOPMENT.
B. THE IRRIGATION SYSTEM SHALL PROVIDE THE MANUFACTURER'S RECOMMENDED MINIMUM OPERATION PRESSURE TO EVERY HEAD. THE PIPE SYSTEM SHALL HAVE SUFFICIENT PRESSURE TO OVERCOME THE LOSSES DUE TO FRICTION IN PIPING, FITTINGS, AND ALL OTHER EQUIPMENT. WATER SPEED IN THE PIPES SHALL NOT EXCEED 5 FEET PER SECOND IN THE IRRIGATION MAINLINE AND LATERAL PIPING.
C. THE IRRIGATION SYSTEM SHALL PROVIDE THE MANUFACTURER'S RECOMMENDED MINIMUM OPERATION PRESSURE TO EVERY IRRIGATION HEAD.
D. GROUP IRRIGATION HEADS INTO CIRCUITS HAVING SIMILAR HYDROZONE REQUIREMENTS.
E. MINIMUM WORKING PRESSURES: THE FOLLOWING ARE MINIMUM PRESSURE REQUIREMENTS FOR PIPING, VALVES, AND SPECIALTIES, UNLESS OTHERWISE INDICATED:
1. PRESSURE PIPING: 200 PSIG.
2. CIRCUIT PIPING: 150 PSIG.
3. DRAIN PIPING: 100 PSIG.
1.06 REFERENCE STANDARDS
A. ASTM D2241 – STANDARD SPECIFICATION FOR POLY (VINYL CHLORIDE) (PVC) PRESSURE-RATED PIPE (SDR SERIES); 2015.
B. NEMA 250 – ENCLOSURES FOR ELECTRICAL EQUIPMENT (1000 VOLTS MAXIMUM); 2014.
1.07 SUBMITTALS
A. SEE SECTION 01 3000 – ADMINISTRATIVE REQUIREMENTS, FOR SUBMITTAL PROCEDURES.
B. PRODUCT DATA: SUBMIT TECHNICAL PRODUCT DATA AND INSTALLATION INSTRUCTIONS FOR IRRIGATION SYSTEM MATERIALS AND PRODUCTS.
C. SHOP DRAWINGS: SUBMIT SHOP DRAWINGS OR "AS BUILT" DRAWINGS FOR IRRIGATION SYSTEMS SHOWING PIPING MATERIALS, SIZES, LOCATIONS, AND ELEVATIONS; INCLUDE DETAILS OF UNDERGROUND STRUCTURES, CONNECTIONS, THRUST BLOCKS, AND ANCHORING. SHOW INTERFACE AND SPATIAL RELATIONSHIP BETWEEN PIPING AND PROXIMATE STRUCTURES.
D. OPERATION AND MAINTENANCE DATA: INCLUDE IN MAINTENANCE MANUALS SPECIFIED IN DIVISION 1.
INCLUDE DATA FOR THE FOLLOWING:
1. PROVIDE TYPEWRITTEN INSTRUCTIONS FOR OPERATION AND MAINTENANCE OF SYSTEM AND CONTROLS, SEASONAL ACTIVATION AND SHUTDOWN, AND MANUFACTURER'S PARTS CATALOG.
2. PROVIDE SCHEDULE INDICATING LENGTH OF TIME EACH VALVE IS REQUIRED TO BE OPEN TO PROVIDE A DETERMINED AMOUNT OF WATER.
3. SUBMIT MANUALS WITH RECORD DRAWINGS. THE MANUAL SHALL ALSO CONTAIN:
a. IDENTIFICATION READABLE FROM THE OUTSIDE OF THE COVER STATING BY WHOM THE INFORMATION WAS COMPILED.
b. NEATLY TYPE-WRITTEN INDEX NEAR THE FRONT OF THE MANUAL, FURNISHING IMMEDIATE INFORMATION AS TO THE LOCATION IN THE MANUAL OF ALL EMERGENCY DATA REGARDING THE INSTALLATION.
c. COMPLETE NOMENCLATURE OF ALL REPLACEABLE PARTS, THEIR PART NUMBERS, CURRENT COST, AND NAME AND ADDRESS OF THE NEAREST VENDOR OF REPLACEMENT PARTS.
d. COMPLETE OUTLINE OF FUTURE WATERING SCHEDULES AND WHEN THEY SHOULD BE CHANGED FROM THE INITIAL INSTALLATION SCHEDULE. THE INITIAL SCHEDULE IS CALCULATED FOR A WATERING RATE TO ESTABLISH LAWN.
e. COPY OF ALL GUARANTEES AND WARRANTIES ISSUED ON THE INSTALLATION SHOWING ALL DATES OF EXPIRATION.
F. RECORD DRAWINGS: AS INSTALLATION OCCURS, PREPARE ACCURATE RECORD DRAWINGS OF PIPING SYSTEM TO BE SUBMITTED PRIOR TO FINAL INSPECTION THAT ALSO INCLUDES:
1. DETAIL AND DIMENSION CHANGES MADE DURING CONSTRUCTION
2. SIGNIFICANT DETAILS AND DIMENSIONS NOT SHOWN IN THE APPROVED CONTRACT DOCUMENTS.
3. FIELD DIMENSIONED LOCATIONS OF VALVE BOXES, MANUAL DRAINS, CONTROL WIRE RUNS NOT IN MAINLINE DITCH, AND BOTH ENDS OF SLEEVES.
4. TAKE DIMENSIONS FROM PERMANENT CONSTRUCTED SURFACES OR EDGES LOCATED AT OR ABOVE FINISH GRADE.
5. TAKE AND RECORD DIMENSIONS AT TIME OF INSTALLATION.
F. PROVIDE REDUCED COPY OF RECORD DRAWINGS AT HALF-SIZE WITH COLOR KEY CIRCUITS AND LAMINATE BOTH SIDES WITH 5 MIL THICK OR HEAVIER PLASTIC. MOUNT ON 1/4 INCH PLYWOOD BOARD. DRILL TWO 1/2 INCH HOLES AT TOP OF BOARD AND HANG ON HOOKS IN CUSTODIAL ROOM OR AS DIRECTED BY PROJECT REPRESENTATIVE.
G. MAINTENANCE MATERIALS: PROVIDE THE FOLLOWING FOR OWNER'S USE IN MAINTENANCE OF PROJECT.

1. EXTRA SPRINKLER HEADS: ONE OF EACH TYPE AND SIZE.
2. EXTRA VALVE BOX KEYS: ONE.
3. WRENCHES: ONE FOR EACH TYPE HEAD CORE AND FOR REMOVING AND INSTALLING EACH TYPE HEAD.
H. WARRANTY DOCUMENTS: WARRANTY DOCUMENTS SHALL BE SUBMITTED TO OWNER AT THE TIME OF FINAL INSPECTION.
1.08 QUALITY ASSURANCE
A. MANUFACTURER QUALIFICATIONS: LICENSED FIRMS REGULARLY ENGAGED IN MANUFACTURE OF IRRIGATION SYSTEM PRODUCTS OF TYPES, MATERIALS AND SIZES SPECIFIED, WHOSE PRODUCTS HAVE BEEN IN USE IN SIMILAR SERVICE.
B. WORK AND MATERIALS SHALL BE IN ACCORDANCE WITH LATEST RULES AND REGULATIONS, AND OTHER APPLICABLE STATE OR LOCAL LAWS. NOTHING IN APPROVED CONTRACT DOCUMENTS IS TO BE CONSTRUED TO PERMIT WORK NOT CONFORMING TO THESE CODES.
C. PRE-INSTALLATION MEETING: SCHEDULE MEETING AFTER EXCAVATION OF TRENCHES AND INSTALLATION OF SLEEVES, BUT PRIOR TO INSTALLATION OF PIPE.
D. INSTALLER QUALIFICATIONS: LICENSED CONTRACTING FIRM REGULARLY ENGAGED IN SUCCESSFUL INSTALLATION OF IRRIGATION SYSTEMS SIMILAR IN SIZE AND SCOPE OF THIS CONTRACT. OWNER RESERVES THE RIGHT TO ASK FOR AND VERIFY REFERENCES FROM CONTRACTORS PAST PORTFOLIO OF WORK BEFORE AWARD OF CONTRACT.
1.09 CODES AND STANDARDS
A. PLUMBING CODE COMPLIANCE: COMPLY WITH ANY APPLICABLE PORTIONS OF THE UTAH STATE PLUMBING CODE PERTAINING TO THE SELECTION OF MATERIALS AND THE INSTALLATION OF IRRIGATION SYSTEMS.
B. WATER PURVEYOR COMPLIANCE: COMPLY WITH REQUIREMENTS OF PURVEYOR SUPPLYING WATER TO THE PROJECT.
C. ANY PERMITS THAT ARE NEEDED FOR THE INSTALLATION OF CONSTRUCTION OF ANY WORK INCLUDED UNDER THIS CONTRACT, WHICH ARE REQUIRED BY THE AUTHORITIES OF JURISDICTION, SHALL BE OBTAINED AND PAID FOR BY THE CONTRACTOR FOLLOWING WHATEVER ORDINANCES, REGULATIONS AND CODES REQUIRING THE PERMITS. IF THE AUTHORITIES OF THE JURISDICTION REQUIRE INSPECTION AT SAID POINTS OF THE INSTALLATION, THE CONTRACTOR SHALL ARRANGE FOR, AND BE PRESENT AT, ANY SUCH INSPECTIONS.
D. ADDITIONAL WORK OR FURNISHING OF MATERIALS REQUIRED DUE TO INSPECTION BY THE AUTHORITIES OF JURISDICTION SHALL BE FURNISHED AT NO COST TO THE OWNER. IN THE EVENT THAT THE SPECIFICATIONS FOR THIS PROJECT AND EXISTING ORDINANCES, REGULATIONS OR CODES ARE IN CONFLICT, THE CONFLICT SHALL BE NOTED IN WRITING BY THE CONTRACTOR TO THE OWNER'S AUTHORIZED REPRESENTATIVE, AND ANY NECESSARY CHANGES IN WORK SHALL FOLLOW AN ESTABLISHED PROCEDURE FOR CLAIMS FOR EXTRA COMPENSATION.
1.10 CONTRACTORS USE OF PREMISES
A. CONTRACTOR IS RESPONSIBLE FOR DAMAGES AND INTERRUPTION OF ALL EXISTING UTILITIES.
B. CONTRACTOR SHALL NOT UNREASONABLY ENCUMBER SITE WITH MATERIALS AND EQUIPMENT.
C. CONTRACTOR SHALL ASSUME FULL RESPONSIBILITY FOR PROTECTION AND SECURITY OF MATERIALS AND EQUIPMENT STORED ON JOB SITE.
D. CONTRACTOR SHALL CONFINE OPERATIONS TO AREAS WITHIN HIS CONTRACT LIMITS.
E. ANY DAMAGES TO EXISTING STRUCTURES, SURFACES, OR UTILITIES CAUSED BY CONTRACTOR OR CONTRACTOR'S EMPLOYEES SHALL BE CONSIDERED CONTRACTOR'S RESPONSIBILITY AND WILL BE PART OF THIS CONTRACT TO BE CORRECTED TO SATISFACTION OF OWNER.
F. CONTRACTOR IS RESPONSIBLE FOR CONTACTING UTILITY LOCATING SERVICES AND KEEPING UTILITIES CLEARLY MARKED ON THE JOB SITE. SCHOOL-OWNED UTILITIES AND PIPING WILL BE MARKED BY SCHOOL DISTRICT PERSONNEL; HOWEVER, CONTRACTOR IS RESPONSIBLE TO CONTACT THE DISTRICT MAINTENANCE DEPARTMENT TO SCHEDULE LOCATING AND MUST GIVE ADEQUATE TIME FOR LOCATING TO BE DONE. ANY UTILITIES, WIRING, OR PIPING DAMAGED BY CONTRACTOR WITHOUT FOLLOWING THESE GUIDELINES WILL BE THE SOLE RESPONSIBILITY OF THE CONTRACTOR TO REPAIR.
G. CONTRACTOR IS RESPONSIBLE FOR SAFETY ON JOB SITE. BARRICADING OR COVERING OPEN TRENCHES, ELIMINATING TRIP HAZARDS, AND OTHER SAFETY ISSUES ARE A PRIORITY. RENTAL OR SUPPLYING OF BARRICADES IS CONTRACTOR'S RESPONSIBILITY.
1.11 PERFORMANCE BOND/BID BOND/INSURANCE
A. THE OWNER SHALL HAVE THE RIGHT TO REQUIRE THE CONTRACTOR TO FURNISH BONDS COVERING FAITHFUL PERFORMANCE OF THE CONTRACT AND PAYMENT OF OBLIGATIONS ARISING THEREUNDER AS STIPULATED IN BIDDING REQUIREMENTS. A BID BOND, CERTIFIED CHECK, OR CASHIERS CHECK EXECUTED IN FAVOR OF LEHI CITY IN THE AMOUNT OF FIVE PERCENT (5%) OF THE TOTAL BID PRICE MUST BE SUBMITTED WITH THE PROPOSAL AS GUARANTEE THAT BIDDER IS WILLING TO ENTER INTO A CONTRACT. BIDDER MUST ALSO BE ABLE TO PROVIDE A ONE HUNDRED PERCENT (100%) PERFORMANCE AND PAYMENT BOND AT TIME OF AWARD OF CONTRACT.
B. SUCCESSFUL CONTRACTOR MUST MEET FEDERAL, STATE, COUNTY AND CITY CODES AND REGULATIONS. PROOF OF LIABILITY INSURANCE AND WORKMEN'S COMPENSATION MUST BE SUBMITTED WITH BID.
1.12 SUPERVISION
A. THE CONTRACTOR SHALL PROVIDE A COMPETENT SUPERINTENDENT AND ANY NECESSARY ASSISTANTS ON THE PROJECT WHEN WORK IS IN PROGRESS. THE SUPERINTENDENT SHALL NOT BE CHANGED DURING THE PROJECT WITHOUT THE CONSENT OF THE OWNER'S REPRESENTATIVE. UNLESS THE SUPERINTENDENT CEASES HIS STATUS AS AN EMPLOYEE OF THE CONTRACTOR, THE SUPERINTENDENT SHALL REPRESENT THE CONTRACTOR IN THE CONTRACTOR'S ABSENCE, AND ALL DIRECTIONS GIVEN TO HIM BY THE OWNER'S REPRESENTATIVE SHALL BE BINDING AS IF THEY WERE GIVEN TO THE CONTRACTOR.
B. THE CONTRACTOR'S SUPERINTENDENT SHALL SUPERVISE THE CONTRACTOR'S EMPLOYEES ON THE JOB SITE AND BE RESPONSIBLE FOR THEIR ACTIONS AND CONDUCT ON THE JOB SITE.
1.13 GUARANTEE
A. SUBMIT ONE-YEAR WRITTEN GUARANTEE SIGNED BY UNDERGROUND SPRINKLER CONTRACTOR, AGREEING TO REPAIR OR REPLACE ALL DEFECTS IN MATERIAL, EQUIPMENT, AND WORKMANSHIP.
B. GUARANTEE SHALL ALSO COVER REPAIR OF DAMAGE TO ANY PART OF THE PREMISES RESULTING FROM LEAKS OR OTHER DEFECTS IN MATERIAL, EQUIPMENT, AND WORKMANSHIP TO THE SATISFACTION OF THE OWNER. REPAIRS IF REQUIRED, SHALL BE DONE PROMPTLY AT NO COST TO THE OWNER.
1.14 SEQUENCING AND SCHEDULING
A. MAINTAIN UNINTERRUPTED WATER SERVICE TO BUILDING DURING NORMAL WORKING HOURS. ARRANGE FOR TEMPORARY WATER SHUTOFF WITH OWNER.
B. COORDINATE LAWN IRRIGATION PIPING WITH WORK SPECIFIED IN DIVISION 32 9223 "SODDING" AND 32 9300 "PLANTS".
C. COORDINATE LAWN IRRIGATION PIPING WITH UTILITY WORK.
PART 2 PRODUCTS
2.01 IRRIGATION SYSTEM
A. MANUFACTURERS:
1. RAIN BIRD SALES, INC: WWW.RAINBIRD.COM
2. HYDROPOINT DATA SYSTEMS, INC.: WWW.HYDROPOINT.COM
2.02 FILL MATERIAL
A. BACKFILL MATERIAL
1. BACKFILL MATERIAL FOR IRRIGATION PIPE SHALL CONSIST OF SAND, NATIVE MATERIAL OR TOPSOIL WITH NO ROCKS LARGER THAN 1/4 INCH IN ANY DIMENSION FOR PIPE BEDDING HAUNCHES AND INITIAL BACKFILL ABOVE THE PIPE. ABOVE THE INITIAL BACKFILL, THE TRENCH SHALL BE FILLED WITH SOIL WITH NO DEBRIS OR ROCKS GREATER THAN 1-1/2 INCH IN ANY DIRECTION. LANDSCAPE ARCHITECT SHALL APPROVE ON-SITE MATERIAL FOR BACKFILL OPERATION.
2. BACKFILL FOR IRRIGATION SLEEVES UNDER PAVEMENT SHALL CONSIST OF GRANULAR MATERIAL WITH NO ROCK SIZE LARGER THAN 1/4 INCH IN ANY DIMENSION UP TO THE BASE FOR THE PAVING ABOVE THE PIPE.
3. IMPORTED BACKFILL MATERIAL SHALL BE CLEAN SOIL, FREE FROM ORGANIC MATERIAL,

TRASH, DEBRIS, RUBBISH, BROKEN CEMENT, ASPHALT MATERIAL, OR OTHER OBJECTIONABLE SUBSTANCES AND APPROVED BY THE LANDSCAPE ARCHITECT.
B. DRAINAGE FILL MATERIAL
1. WASHED, EVENLY GRADED MIXTURE OF CRUSHED STONE, OR CRUSHED OR UNCRUSHED GRAVEL, WITH 100% PASSING A 1-1/2 INCH SIEVE AND NOT MORE THAN 5% PASSING A NO. 4 SIEVE.
2.03 PIPE MATERIALS
A. PVC PIPE: ASTM D2241; 200 PSI (1.38 MPA) PRESSURE RATED UPSTREAM FROM CONTROLS, 160 PSI (1.10 MPA) DOWNSTREAM; SOLVENT WELDED SOCKETS.
1. ALL LATERAL PIPING SMALLER THAN 3", SHALL BE SCHEDULE 40 PRESSURE RATED PVC GLUE JOINT PIPE WITH RATINGS PRINTED ON OUTSIDE OF PIPE.
2. ALL MAIN LINE PIPE 3" AND LARGER SHALL BE CLASS 200 PRESSURE RATED PVC GASKET JOINT PIPE WITH RATINGS PRINTED ON OUTSIDE OF PIPE, UNLESS OTHERWISE NOTED ON DRAWINGS OR DETAILS.
3. ALL LATERAL PIPE AND FITTINGS SHALL BE SCHEDULE 40 PRESSURE RATED PVC UNLESS SPECIFICALLY NOTED ON DRAWINGS.
4. ALL MAIN PRESSURE SIDE VALVE MANIFOLD PIPING SHALL BE DOMESTIC GALVANIZED IRON PIPE AND FITTINGS. ALL GALVANIZED IRON PIPE AND FITTING CONFIGURATIONS SHALL MATCH DETAIL DRAWINGS EXACTLY.
B. POLYETHYLENE PIPE:
1. PIPE SHALL BE CONTINUOUSLY AND PERMANENTLY MARKED WITH MANUFACTURER'S NAME, SIZE, SCHEDULE, TYPE, AND WORKING PRESSURE.
2. ALL IRRIGATION LATERAL PIPING SHALL BE POLYETHYLENE PLASTIC PIPE ID CONTROLLED PE 3408, ASTM 2239.
C. FITTINGS:
1. MAINLINES SHALL HAVE PVC SCH. 40 FITTINGS FOR PIPE SIZES 3/4 INCH THROUGH 1-1/2 INCH, PVC SCH 80 FOR PIPE SIZES 2 INCH THROUGH 3 INCH AND PUSH ON DUCTILE OR MECHANICAL CAST IRON FITTINGS ON PVC MAINLINE 4 INCH AND LARGER.
2. MAIN LINE PRESSURE FITTINGS SHALL BE CAST IRON MANUFACTURED BY HARCO OR APPROVED EQUAL.
3. ALL POLYTHELENE PIPE FITTINGS SHALL BE COMPRESSION FITTINGS OR INSERT BARBED FITTINGS SECURED WITH STAINLESS STEEL CLAMPS.
4. REMOTE CONTROL VALVE CONNECTION TO MAINLINE SHALL BE PVC SST TEE, EPOXY COATED DOUBLE STRAP SADDLE, M.J. TEE, OR HARCO DUCTILE IRONS SERVICE TEES.
5. JOINT RESTRAINT SHALL BE LEEMCO OR APPROVED EQUAL.
D. SLEEVE MATERIAL:
1. SLEEVE DIAMETER SHALL BE TWO TIMES LARGER THAN PIPE THAT IS TO BE INSTALLED IN SLEEVE. SLEEVES 4" AND SMALLER DIAMETER SHALL BE PVC SCHEDULE 40. SLEEVES 4 INCH AND LARGER SHALL BE CLASS 200 PVC OR PVC SEWER PIPE.
2. PIPING AND CONTROL WIRES UNDER WALKS, ROADS, OR OTHER HARD SURFACES SHALL BE INSTALLED IN CLASS 200 PVC SLEEVES OF ADEQUATE SIZE OR AS NOTED ON DRAWINGS.
3. SLEEVES FOR ELECTRICAL CONDUIT SHALL BE ADEQUATE TO ACCOMMODATE MINIMUM CONDUIT SIZES AS REQUIRED BY UNIFORM ELECTRICAL CODE.
4. WIRE SLEEVES SHALL BE PVC PIPE OR ELECTRICAL TUBING. MAZIMUM NUMBER OF 14-GAUGE WIRE IN SLEEVE SHALL BE AS FOLLOWS:
a. 1-10 WIRES IN A 1 INCH SLEEVE
b. 11-18 WIRES IN A 1-1/4 INCH SLEEVE
c. 19-25 WIRES IN A 1-1/2" SLEEVE
d. 26-40 WIRES IN A 2" SLEEVE
e. 41-56 WIRES IN A 2-1/2" SLEEVE
f. 57-88 WIRES IN A 3" SLEEVE
E. PIPE CONNECTION MATERIAL
1. P-70 PRIMER
2. 711 SOLVENT/GLUE
3. TEFLON TAPE
2.04 OUTLETS
A. MANUFACTURERS:
1. RAIN BIRD.
B. ALL SPRINKLER HEADS SHALL BE THE BRAND, MODEL, SIZE, AND TYPE SHOWN ON DRAWINGS.
C. ALL SPRINKLER HEADS SHALL BE INSTALLED ON A "SWING JOINT" ASSEMBLY. LAWN SPRAY HEADS AND SMALL ROTORS WITH AN INLET SIZE 3/4" AND SMALLER SHALL BE INSTALLED AS PER MANUFACTURER'S RECOMMENDATIONS WITH "FUNNY PIPE" AND "SWING ELLS" AS MANUFACTURED BY RAIN BIRD OR APPROVED EQUAL. ALL LARGE STREAM ROTOR AND IMPACT HEADS SHALL BE INSTALLED WITH THREE 1" SCHEDULE 40 MARLEX STREET ELLS AND ONE SCHEDULE 80 1"x12" NIPPLE. PREFABRICATED SWING JOINT ASSEMBLIES BY SPEARS MANUFACTURING OR OTHER APPROVED EQUAL CAN BE SUBSTITUTED IF DESIRED. ALL "SWING JOINT" CONFIGURATIONS SHALL MATCH DETAIL DRAWINGS EXACTLY.
D. ROTARY TYPE SPRINKLER HEAD: POP-UP TYPE WITH SCREENS; FULLY ADJUSTABLE FOR FLOW AND PRESSURE; SIZE AS INDICATED; WITH LETTER OR SYMBOL DESIGNATING DEGREE OF ARC AND ARROW INDICATING CENTER OF SPRAY PATTERN.
1. RAIN BIRD ROTARY HEADS: RVAN 1724, ROTARY NOZZLES, AND 5000 MPR.
2. RAIN BIRD ROTORS: 3500, 5000, 6504, AND 8005.
E. SPRAY TYPE SPRINKLER HEAD: POP-UP HEAD WITH FULL CIRCLE PATTERN OR HEAD PER PLAN.
1. RAIN BIRD SPRAY HEADS: 1800 SAM PRS, RD1800 SAM PRS, HE VAN SERIES SAM PRS, AND U-SERIES SAM PRS FOR ALL SPRAY SPRINKLER HEADS.
F. QUICK COUPLER & HOSE BIBBS:
1. RAINBIRD 44NP ON SECONDARY WATER SYSTEMS OR 44LRC ON CULINARY WATER SYSTEMS OR APPROVED EQUAL WITH CORRESPONDING 2049 UNLOCK KEY AND 44K VALVE KEY.
G. RISERS: STATIONARY SPRAY POP-UP SPRINKLER HEADS, SHRUB SPRAY HEADS, STATIONARY SPRAY SPRINKLER HEADS AND ROTOR HEADS SHALL HAVE RISERS MADE UP OF ONE OF THE FOLLOWING WAYS:
1. RISERS FOR IRRIGATION HEADS WITH INLET SIZE OF 1/2 INCH SHALL BE SWING PIPE 14-INCHES LONG MINIMUM AND 24 INCHES MAXIMUM. SWING PIPE WITH SPIRAL BARB FITTINGS AND STREET "L" SHALL BE ASSEMBLED ACCORDING TO PLAN DETAILS. EQUAL AS APPROVED BY LANDSCAPE ARCHITECT BEFORE BIDDING.
2. RISER FOR IRRIGATION HEADS WITH 3/4 INCH TO 1 INCH INLETS SHALL HAVE A SWING JOINT ASSEMBLY ACCORDING TO DETAILS ON DRAWING.
2.05 VALVES
A. MANUFACTURERS:
1. RAIN BIRD
2. CARSON
3. HYDROPOINT
4. SUBSTITUTIONS: SEE SECTION 01 6000 – PRODUCT REQUIREMENTS.
B. ALL CONTROL MASTER VALVE/QUICK COUPLER VALVES
C. GATE VALVES: BRONZE CONSTRUCTION NON-RISING STEM.
1. NIBCO OR CLOW OR MATCO-NORCA NON-RISING STEM, RESILIENT WEDGE, GATE VALVE, OR APPROVED EQUAL. BRONZE CONSTRUCTION, DESIGNED FOR WORKING PRESSURE OF 150 PSI MINIMUM.
2. VALVES SIZED TWO AND A HALF (2-1/2) INCHES AND LARGER SHALL HAVE FLANGED CONNECTIONS. VALVES TWO INCHES AND SMALLER SHALL HAVE THREADED CONNECTIONS WITH UNIONS ON EACH SIDE OF THE VALVE.
3. BURIED VALVES SHALL HAVE CROSS HANDLES OR 2" SQUARE NUT DESIGNED TO RECEIVE OPERATING KEY. VALVES INSIDE STRUCTURES OR VAULTS SHALL HAVE WHEEL HANDLES.

D. REMOTE CONTROL VALVES:
1. ALL CONTROL VALVES USED SHALL BE SCRUBBER VALVES.
2. RAIN BIRD PESB-R PRS-D WITH PRESSURE REGULATION, SCRUBBER SCREENS AND PURPLE HANDLE FOR RECLAIMED WATER.
E. VALVE BOX AND COVER: ALL BOXES TO HAVE LOCKING LIDS.
1. VALVES IN LARGE AREAS OR IN GROUPS OF THREE OR MORE ARE LOCATED IN PRE-CAST CONCRETE VALVE BOXES. CHECK WITH OWNER AND DRAWINGS FOR LOCATIONS AND DETAILS.
2. CONTROL VALVE BOXES SHALL BE APPROPRIATE SIZE, MADE OF HDPE PLASTIC, GREEN IN COLOR, WITH BOLT DOWN LID. VALVE BOXES SHALL BE MADE BY CARSON INDUSTRIES OR APPROVED EQUAL. NO MORE THAN ONE VALVE SHALL BE LOCATED IN EACH PLASTIC BOX.
3. VALVES LOCATED IN HARD SURFACE AREAS SHALL BE HOUSED IN A CAST IRON 3-PIECE ADJUSTABLE EXTENSION BOX.
4. CIRCUIT OR ISOLATION VALVE: CARSON 1220 JUMBO BOX OR APPROVED EQUAL.
5. VALVE BOX SUPPORTS: STANDARD SIZE FIRED CLAY PAVING BRICKS WITHOUT HOLES.
F. DRAIN VALVES:
1. NIBCO BRASS BALL GAS COCK WITH TEFLON SEAT OR APPROVED EQUAL. BRASS BALL VALVE SHALL HAVE "T" HANDLE ON MAIN LINES AND SHALL BE IN VALVE BOXES ON LATERAL LINES.
2. FORD 811-444 NLFEMALE PIPE THREAD WITH AND NO LEAD ALLOYS. BALL VALVE SHALL HAVE "T" HANDLE ON MAIN LINES AND SHALL BE IN VALVE BOXES ON LATERAL LINES.
G. STOP & WASTE VALVE:
1. 2" MUELLER MARK II ORISEAL.
H. MASTER VALVE:
1. MASTER VALVE SHALL BE PROVIDED WITH A MANUAL-OPERATING FEATURE TO ENABLE VALVE TO BE OPENED MANUALLY OR IN CASE OF POWER OUTAGE.
2. RAIN BIRD 300 BPES BRASS MASTER VALVE.
I. COMBINATION AIR & VACUUM RELIEF VALVE:
1. CRISPIN UNIVERSAL AIR VALVE OR APPROVED EQUAL.
2. BERNAD MODEL 02-ARC-1 OR APPROVED EQUAL.
J. FLOW SENSOR & CONTROL:
1. HYDROPOINT WTLFLOWHD-I-600
2.06 CONTROLS
A. MANUFACTURERS:
1. HYRDOPPOINT
2. SUBSTITUTIONS: SEE SECTION 01 6000 – PRODUCT REQUIREMENTS.
B. CONTROLLER: HYDROPOINT (SEE IRRIGATION PLAN)
1. REMOTE PHONE CONNECTION TO CONTROLLER.
2. PROVIDE ANY WIRING, COMMUNICATION, LINKS COMPUTER PROGRAMS TO MAKE WEATHER STATION AND CONTROLLER OPERATIONAL.
C. CONTROLLER HOUSING: NEMA 250 TYPE 3; WEATHERPROOF, WATERTIGHT, WITH LOCKABLE ACCESS DOOR.
D. WIRE CONDUCTORS:
1. ELECTRICAL WIRE:
a. ALL WIRING SHALL CONFORM TO THE NATIONAL ELECTRICAL CODE.
2. TRADITIONAL WIRING:
a. CONTROL WIRE SHALL BE UL LISTED DIRECT BURIAL CABLE NOT SMALLER THAN 14 GAUGE. IN SOME CASES 18-GAUGE MULTI-STRAND WIRE IS USED IN SPECIAL SITUATIONS AS SHOWN ON DRAWINGS AND APPROVED BY OWNER.
b. WEATHERTRAK COMMUNICATION AND FLOW SENSOR WIRE SHALL BE A THREE PAIR SHIELDED CABLE SPECIFIED BY RAIN BIRD. WIRE MUST BE PE-39 CABLE AS SUPPLIED BY A RAIN BIRD DISTRIBUTOR.
c. ADD EXTRA WIRES AS SHOWN ON DRAWINGS FOR FUTURE USE. WIRE SHALL BE OF A DIFFERENT COLOR OR MARKED AS AN EXTRA WIRE.
d. COLORS OF WIRE SHALL BE AS FOLLOWS:
1) CONTROL WIRE FOR TURF AREAS: RED
2) CONTROL WIRE FOR SHRUB AREAS: YELLOW
3) CONTROL WIRE TO MASTER VALVE: BLUE
4) CONTROL WIRE TO FILTER BLOWOUT VALVE: BROWN
5) COMMON WIRE: WHITE
6) EXTRA WIRES ORANGE
3. EXPANSION CURLS: SHALL BE PROVIDED WITHIN THREE (3) FEET OF EACH WIRE CONNECTION TO SOLENOID AND AT LEAST EVERY THREE HUNDRED (300) FEET IN LENGTH. (EXPANSION CURLS ARE FORMED BY WRAPPING 36" OF WIRE AROUND A ROD OR PIPE 1" OR MORE IN DIAMETER, THEN WITHDRAWING THE ROD FOR SINGLE STRAND WIRE AND LOOSELY COILED FOR TWO WIRE CABLE).
2.07 OTHER COMPONENTS
A. WYE STRAINER: ZURN MODEL SXL WYE STRAINER.
B. FLOW SENSOR: SEE IRRIGATION SCHEDULE FOR FLOW SENSOR.
C. MIXES: CONCRETE FOR THRUST BLOCKS ON IRRIGATION PIPE 3" OR LARGER.
1. ONE CU. FT. CEMENT, 2 CU. FT. SAND, 4 CU. FT. GRAVEL, AND 5 GALLONS MINIMUM TO 6 GALLONS MAXIMUM WATER.
2. MIX THOROUGHLY BEFORE PLACING.
D. SUBMIT OTHER COMPONENTS RECOMMENDED BY MANUFACTURER FOR ARCHITECT'S REVIEW AND ACCEPTANCE PRIOR TO INSTALLATION.
E. PROVIDE COMPONENTS NECESSARY TO COMPLETE AND MAKE SYSTEM OPERATIONAL.
F. FURNISH EXTRA MATERIALS DESCRIBED BELOW THAT MATCH PRODUCTS INSTALLED AND THAT ARE PACKAGED WITH PROTECTIVE COVERING FOR STORAGE AND IDENTIFIED WITH LABELS DESCRIBING CONTENTS. DELIVER EXTRA MATERIALS TO OWNER.
1. TWO VALVE BOX COVER KEYS.
2. TWO QUICK COUPLER KEYS WITH BRASS HOSE SWIVEL.
3. TWO MANUAL DRAIN VALVE KEYS.
4. TWO SETS OF SPRINKLER WRENCHES FOR ADJUSTING, CLEANING OR DISASSEMBLY OF EACH TYPE OF SPRINKLER.
5. TWO EACH OF ANY OTHER TOOLS REQUIRED FOR ANY OTHER EQUIPMENT.



Approved Construction Plans
03/18/2026
VE UPDATE - 6.4.2026



IRRIGATION SPECIFICATIONS			
TITLE	PROJECT	CLIENT	ADDRESS
	LAKEVIEW PARK	LEHI CITY	
			4675 N AUTUMN VIEW DRIVE, LEHI, UT 84043

REVISIONS		
NO.	DATE	DESCRIPTION

DATE:	01-26-2026
JOB NUMBER:	80020
CHECKED BY:	HISLOP

SHEET
L600

ALL DRAWINGS, SPECIFICATIONS, DESIGNS AND IDEAS REPRESENTED HEREIN ARE AND SHALL REMAIN THE PROPERTY OF THE DESIGNER. NO PART THEREOF SHALL BE COPIED AND/OR DISCLOSED TO OTHERS OR USED IN CONJUNCTION WITH ANY OTHER PROJECT OTHER THAN THE SPECIFIC PROJECT FOR WHICH THEY HAVE BEEN PREPARED WITHOUT THE WRITTEN CONSENT OF THE DESIGNER. WRITTEN DIMENSIONS OF THESE DRAWINGS SHALL HAVE PRECEDENCE OVER SCALED DIMENSIONS. CONTRACTORS SHALL VERIFY AND BE RESPONSIBLE FOR ALL DIMENSIONS AND CONDITIONS ON THE JOB. NOTIFY DESIGNER OF ANY VARIATIONS FROM THE DIMENSIONS AND CONDITIONS SHOWN BY THEIR DRAWINGS. COPYRIGHT © 2025 PRIME LANDSCAPE ARCHITECTURE, LLC.

PART 3 EXECUTION

3.01 OWNERS SALVAGE RIGHTS

A. ANY ITEMS REMOVED AND NOT REUSED IN CONTRACT WILL REMAIN OWNER'S PROPERTY AND WILL BE RETURNED TO OWNER AT HIS DISCRETION.

3.02 EXAMINATION

- A. VERIFY LOCATION OF EXISTING UTILITIES.
- B. VERIFY THAT REQUIRED UTILITIES ARE AVAILABLE, IN PROPER LOCATION, AND READY FOR USE.
- C. PRIOR TO INSTALLATION OF IRRIGATION SYSTEM, THE CONTRACTOR MUST VERIFY THE SUPPLY PRESSURE AT THE WORK SITE. IF THERE IS A FAILURE TO OBTAIN THE NEEDED PRESSURE OR IF AN EXCESS PRESSURE SITUATION EXISTS FOR NORMAL OPERATION, THE CONTRACTOR MUST CONTACT THE OWNER FOR ANY ADJUSTMENTS TO THE SUPPLY OR IRRIGATION SYSTEM DESIGN. FAILURE TO REPORT ANY DISCREPANCIES IN PRESSURE DUE TO ANY REASON, AND ANY INSTALLATION DONE PRIOR TO NOTIFICATION OF OWNER SHALL BE DONE AT THE EXPENSE OF THE CONTRACTOR.

3.03 PREPARATION

- A. DURING CONSTRUCTION AND STORAGE, PROTECT MATERIALS FROM DAMAGE AND PROLONGED EXPOSURE TO SUNLIGHT.
- B. WORK DAMAGED DURING COURSE OF WORK IN THIS SECTION SHALL BE REPLACED OR REPAIRED AT NO ADDITIONAL COST TO OWNER. IF DAMAGED WORK IS NEW, REPAIR OR REPLACEMENT SHALL BE PERFORMED BY INSTALLER OF ORIGINAL WORK.
- C. LAYOUT AND STAKE LOCATIONS OF SYSTEM COMPONENTS.
- D. REVIEW LAYOUT REQUIREMENTS WITH OTHER AFFECTED WORK. COORDINATE LOCATIONS OF SLEEVES UNDER PAVING TO ACCOMMODATE SYSTEM.
- E. ALL LATERAL LINES SHALL RUN PARALLEL WITH PLANTING AREAS AND AVOID CONFLICT WITH THE LOCATION OF PLANT MATERIALS. WHERE TRENCHING IS REQUIRED IN PROXIMITY TO PLANT MATERIALS CARE SHALL BE TAKEN TO AVOID DAMAGE TO ROOTS. DO NOT CUT EXISTING TREE ROOTS MEASURING OVER 2 INCHES IN DIAMETER.

3.04 TRENCHING

- A. TRENCH SIZE:
1. MINIMUM COVER OVER INSTALLED SUPPLY PIPING: 18 INCHES (457 MM).
2. MINIMUM COVER OVER INSTALLED BRANCH PIPING: 12 INCHES (305 MM).
- B. TRENCH TO ACCOMMODATE GRADE CHANGES.
- C. MAINTAIN TRENCHES FREE OF DEBRIS, MATERIAL, OR OBSTRUCTIONS THAT MAY DAMAGE PIPE.
- D. PULLING OF PIPE IS NOT PERMITTED.
- E. WHEN DIGGING ON PROJECT SITE, THE AREA SHALL BE "BLUE STAKED" TO IDENTIFY THE APPROXIMATE LOCATION OF ALL KNOWN UNDERGROUND UTILITIES AND STRUCTURES.
- F. EXCAVATION WORK SHALL BE AS DEEP AND AS WIDE AS REQUIRED TO SAFELY PERFORM THE WORK, SUCH AS MAKING MAINLINE CONNECTIONS OR FORMING VAULTS. WHERE TRENCHING IS DONE IN ESTABLISHED LAWN, CARE MUST BE TAKEN TO KEEP THE TRENCHES ONLY AS WIDE AS IS NECESSARY TO ACCOMPLISH THE WORK.
- G. IF MORE THAN ONE LINE IS REQUIRED IN A SINGLE TRENCH, THAT TRENCH SHALL BE DEEP AND WIDE ENOUGH TO ALLOW FOR AT LEAST 3 INCHES OF SEPERATION BETWEEN PIPES. INSTALL THE PIPING IN A MANNER FOR EASY REPAIR IN THE FUTURE.
- H. OVER-EXCAVATE TRENCHES 2 INCHES AND BRING BACK TO INDICATED DEPTH BY FILLING WITH BACKFILL MATERIAL AS SPECIFIED UNDER PART 2 – PRODUCTS. SEPARATE OUT ROCKS LARGER THAN 1-1/2 INCH IN ANY DIRECTION UNCOVERED IN TRENCHING OPERATION FROM EXCAVATED MATERIAL AND REMOVE FROM AREAS TO RECEIVE LANDSCAPING.
- I. WHERE IS BECOMES NECESSARY TO EXCAVATE BEYOND THE LIMITS OF NORMAL EXCAVATION LINES TO REMOVE ROCK OR OTHER INTERFERING OBJECTS, THE VOID REMAINING AFTER THE REMOVAL OF THE OBJECT SHALL BE BACKFILLED WITH SUITABLE MATERIAL AND COMPACTED AS PER THE "EARTHWORK" SECTION. THE REMOVAL OF ALL ROCK OR OTHER INTERFERING OBJECTS AND THE BACKFILLING OF VOIDS LEFT BY SUCH REMOVALS SHALL BE AT THE EXPENSE OF THE CONTRACTOR.
- J. ANY EXISTING UTILITY LINES DAMAGED DURING EXCAVATING OR TRENCHING SHALL BE REPAIRED IMMEDIATELY AFTER NOTIFICATION OF THE UTILITY OWNER AND TO HIS/HER SATISFACTION. SHOULD UTILITY LINES BE ENCOUNTERED, WHICH ARE NOT INDICATED ON PLANS, THE PROJECT REPRESENTATIVE SHALL BE NOTIFIED. THE REPAIR OF ANY DAMAGE SHALL BE DONE AS SOON AS POSSIBLE BY THE CONTRACTOR OR THE UTILITY OWNER AND PROPER COMPENSATION WILL BE NEGOTIATED BY THE OWNER. SUCH UTILITY LOCATIONS SHALL BE NOTED ON THE "AS-BUILT" DRAWINGS.

3.05 INSTALLATION

- A. GENERAL:
1. INSTALL PIPE, VALVES, CONTROLS, AND OUTLETS IN ACCORDANCE WITH MANUFACTURER'S INSTRUCTIONS.
2. CONNECT TO UTILITIES.
3. SET OUTLETS AND BOX COVERS AT FINISH GRADE ELEVATIONS.
4. PROVIDE FOR THERMAL MOVEMENT OF COMPONENTS IN SYSTEM.
- B. PIPES:
1. INSTALL PIPE IN MANNER TO PROVIDE FOR EXPANSION AND CONTRACTIONS AS RECOMMENDED BY MANUFACTURER.
2. UNLESS OTHERWISE INDICATED ON APPROVED DRAWINGS, INSTALL MAIN LINES AND LATERAL LINES CONNECTING ROTOR POP-UP SPRINKLERS WITH MINIMUM COVER OF 18 INCHES BASED ON FINISHED GRADE. INSTALL REMAINING LATERAL LINES WITH MINIMUM OF 12 INCHES OF COVER BASED ON FINISH GRADE.
3. INSTALL PIPE AND WIRES UNDER DRIVEWAYS OR PARKING AREAS IN SPECIFIED SLEEVES 18 INCHES MINIMUM BELOW FINISH GRADE OR AS SHOWN ON APPROVED DRAWINGS.
4. SLOPE PIPES UNDER PARKING AREAS OR DRIVEWAYS TO DRAIN OUTSIDE THESE AREAS.
5. LOCATE SPRINKLER HEADS NO CLOSER THAN 12 INCHES FROM BUILDING FOUNDATION. HEADS IMMEDIATELY ADJACENT TO MOW STRIPS, WALKS, OR CURBS SHALL BE ONE INCH BELOW TOP OF MOW STRIP, WALK, OR CURB AND HAVE 1 TO 3 INCHES CLEARANCE BETWEEN HEAD AND MOW STRIP, WALK, OR CURB.
6. SLOPE PIPING FOR SELF DRAINAGE TO CONTROL BOX WHERE POSSIBLE.
7. WHERE THIS IS NOT POSSIBLE, SLOPE PIPE TO A MINIMUM NUMBER OF LOW POINTS.
- A. 3/4 INCH MANUAL DRAIN
- B. INSTALL 2 INCH CLASS 200 PVC PIPE OVER TOP OF MANUAL DRAIN AND CUT AT FINISH GRADE.
- C. INSTALL RUBBER VALVE CAP MARKER FLUSH WITH FINISHED GRADE.
- D. DO NOT USE AUTOMATIC DRAIN VALVES.
8. CUT PLASTIC PIPE SQUARE. REMOVE BURRS AT CUT ENDS PRIOR TO INSTALLATION SO UNOBSTRUCTED FLOW WILL RESULT.
9. MAKE SOLVENT WELD JOINTS AS FOLLOWS:
- A. DO NOT MAKE SOLVENT WELD JOINTS IF AMBIENT TEMPERATURE IS BELOW 40 DEGREES F.
- B. CLEAN MATING PIPE AND FITTING WITH CLEAN, DRY CLOTH AND APPLY ONE COAT OF P-70 PRIMER TO EACH.
- C. APPLY UNIFORM COAT OF 711 SOLVENT TO OUTSIDE OF PIPE.
- D. APPLY SOLVENT TO FITTING IN A SIMILAR MANNER.
- E. RE-APPLY LIGHT COAT OF SOLVENT TO PIPE AND QUICKLY INSERT INTO FITTING.
- F. GIVE PIPE OR FITTING A QUARTER TURN TO ENSURE EVEN DISTRIBUTION OF SOLVENT AND MAKE SURE PIPE IS INSERTED TO FULL DEPTH OF FITTING SOCKET.

- G. HOLD IN POSITION FOR 15 SECONDS MINIMUM OR LONG ENOUGH TO SECURE JOINT.
- H. WIPE OFF SOLVENT APPEARING AT OUTER SHOULDER OF FITTING.
- I. DO NOT USE EXCESSIVE AMOUNT OF SOLVENT THEREBY CAUSING OBSTRUCTION TO FORM ON INSIDE OF PIPE.
- J. ALLOW JOINTS TO SET AT LEAST 24 HOURS BEFORE APPLYING PRESSURE TO PVC PIPE.
10. THREADED CONNECTIONS SHALL BE MADE WITH TEFLON TAPE.
- C. SLEEVING:
1. CONTRACTOR IS RESPONSIBLE TO COORDINATE THE INSTALLATION OF SLEEVING WITH THE WORK OF OTHER TRADES (I.E. CONCRETE, ASPHALT PAVING, ETC.)
2. SLEEVE IRRIGATION WATER LINES AND CONTROL WIRES UNDER WALKS AND PAVING. EXTEND SLEEVES 6 INCHES MINIMUM BEYOND WALK OR PAVEMENT EDGE. CAP SLEEVES UNTIL PIPES AND WIRES ARE INSTALLED TO KEEP SLEEVE CLEAN AND FREE OF DIRT AND DEBRIS.
3. USE ONE WATER PIPE MAXIMUM PER SLEEVE. SLEEVE CONTROL WIRING IN SEPERATE SLEEVE.
4. POSITION SLEEVES WITH RESPECT TO BUILDINGS AND OTHER OBSTRUCTIONS SO PIPE CAN BE EASILY REMOVED.
- D. OUTLETS:
1. USE THREADED NIPPLES FOR RISERS TO EACH OUTLET.
2. SPRINKLER HEADS:
- A. PRIOR TO INSTALLATION OF SPRINKLER HEADS, OPEN CONTROL VALVES AND USE FULL HEAD OF WATER TO FLUSH OUT SYSTEM.
- B. SET SPRINKLER HEADS AND QUICK-COUPLING VALVES PERPENDICULAR TO FINISH GRADE.
- C. DO NOT INSTALL SPRINKLERS USING SIDE INLETS. INSTALL USING BASE INLETS ONLY.
- D. SET SPRINKLERS AT A CONSISTENT DISTANCE FROM EXISTING WALKS, CURBS, AND OTHER PAVED AREAS AND TO GRADE.
- E. SHRUB SPRAY HEADS SHALL BE INSTALLED ON RISERS A MINIMUM OF 12 INCHES ABOVE FINISH GRADE OF PLANTING AREA WHERE NOT ADJACENT TO PEDESTRIAN AREAS. AT SHRUB AREAS ADJACENT TO PEDESTRIAN ACCESS USE 12" POP-UP SPRAY HEADS.
- E. CONTROLS:
1. INSTALL IRRIGATION CONTROLLER PER MANUFACTURER'S RECOMMENDATION AND WITH PROPER GROUNDING FOR SURGE AND LIGHTNING PROTECTION.
2. INSTALL IRRIGATION CONTROLLER IN MECHANICAL ROOM PER DRAWINGS.
- F. VALVES & VALVE BOXES:
1. INSTALL CONTROL WIRES, AND VALVES IN ACCORDANCE WITH MANUFACTURER'S RECOMMENDATIONS AND PER ELECTRICAL CODE.
2. INSTALL VALVES, IN PLASTIC BOXES WITH LOCKING REINFORCED HEAVY-DUTY PLASTIC COVERS. LOCATE VALVE BOX TOPS AT FINISH GRADE. DO NOT INSTALL MORE THAN TWO VALVES IN A SINGLE BOX.
3. PLACE PEA GRAVEL A MINIMUM OF 6 INCHES DEEP BELOW VALVE FOR DRAINAGE. EXTEND WASHED GRAVEL 3 INCH MINIMUM BEYOND LIMITS OF VALVE BOX. MAINTAIN 4 INCH MINIMUM BETWEEN BOTTOM OF VALVE AND TOP OF GRAVEL AND 3 INCHES MINIMUM CLEARANCE BETWEEN THE TOP OF THE VALVE TO THE BOTTOM OF VALVE COVER. SET VALVE BOXES OVER VALVE SO ALL PARTS OF VALVE CAN BE REACHED FOR SERVICE. SET COVER OF VALVE BOX EVEN WITH FINISH GRADE. VALVE BOX SHALL BE REASONABLY FREE FROM DIRT AND DEBRIS.
4. INSTALL 3/4 INCH BRASS BALL VALVE IN VALVE BOX ON DOWNSTREAM SIDE OF AUTOMATIC VALVES IF LATERAL LINE SLOPES TOWARD VALVE BOX.
5. INSTALL QUICK COUPLING VALVES IN APPROPRIATE LOCATIONS IN VALVE BOXES.
6. ISOLATION VALVES, AND ANY OTHER EQUIPMENT REQUIRED BY LOCAL AUTHORITIES SHALL BE INSTALLED ACCORDING TO LOCAL CODES AND REQUIREMENTS IN ORDER TO MAKE THIS SYSTEM COMPLETE.
7. INSTALL ISOLATION VALVES, AIR RELEASE VALVE, MASTER CONTROL VALVES AND FLOW SENSORS ACCORDING TO DETAILS PLANS AND MANUFACTURES RECOMMENDATIONS.
8. INSTALL ANY OTHER EQUIPMENT REQUIRED BY LOCAL AUTHORITIES ACCORDING TO LOCAL CODES AND REQUIREMENTS IN ORDER TO MAKE THIS SYSTEM COMPLETE.
- G. WIRING:
1. STANDARD WIRE:
- A. TAPE CONTROL WIRE TO SIDE OF MAIN LINE EVERY 10 FEET. WHERE CONTROL WIRE LEAVES MAIN OR LATERAL LINE, ENCLOSE IT IN CLASS 200 PVC CONDUIT.
- B. PLACE ALL WATERPROOF WIRE SPLICE CONNECTORS INSIDE VALVE BOXES.
- C. USE WHITE OR GRAY COLOR FOR COMMON WIRE AND OTHER COLORS FOR ALL OTHER WIRE. EACH COMMON WIRE MAY SERVE ONLY ONE CONTROLLER. PROVIDE 12 INCHES OF EXPANSION LOOP SLACK WIRE AT ALL CONNECTIONS INSIDE VALVE BOX.
- D. RUN ONE EXTRA CONTROL WIRE FROM PANEL CONTINUOUSLY FROM VALVE TO VALVE THROUGHOUT SYSTEM LIKE THE COMMON WIRE FOR USE IF THE COMMON WIRE FAILS. WIRE SHALL BE A DIFFERENT COLOR THAN ALL OTHER WIRES AND SHALL BE MARKED IN CONTROL BOX AS AN EXTRA WIRE.
- EXTEND EXTRA CONTROL WIRES 24 INCHES AND LEAVE COILED IN EACH VALVE BOX.
- H. EARTH GROUNDING:
1. EARTH GROUNDING ROD(S) OR PLATE(S) SHALL PROVIDE A MINIMUM RESISTANCE OF 10 OHMS OR LESS. A MINIMUM OF ONE ROD IS REQUIRED BUT SECOND ROD A PLATE OR MULTIPLE RODS AND PLATES MAY BE REQUIRED IF THE RODS OR PLATES RESISTANCE ARE OVER 10 OHMS.
2. GROUND RODS AND PLATS SHALL BE ATTACHED TO GROUND WIRE BY CADWELD CONNECTION.
3. ELECTRICAL DISCHARGE AREAS FOR RODS AND PLATES ARE TO BE KEPT MOIST. INSTALL IN LAWN AREA OR PROVIDE IRRIGATION FOR TO MAINTAIN SOIL MOISTURE AS NEEDED.
4. INSTALL GROUND ENHANCEMENT MATERIALS IF NECESSARY, TO IMPROVE SOIL CONDUCTIVITY.
5. PROVIDE INGROUND SURGE PROTECTION FOR IRRIGATION CONTROLLER AS PER DETAILS AND ENVIRONMENTAL CONDITIONS.
6. RAINBIRD AND WEATHERTRAK WT2W-LSP INSTALL IN LINE SURGE PROTECTORS FOR TWO WIRE CONTROL SYSTEMS EVERY 500 FEET OR EVERY 5 DECODERS WHICH EVERY IS SMALLEST AND AT THE END OF EACH TWO-WIRE PATH OVER 25'.
7. GROUNDING TEST SHALL BE DONE. TESTER MUST BE APPROVED BY LEHI CITY. LEHI CITY CAN PROVIDE TESTER TO BE PAID BY THE CONTRACTOR.
- I. FLOW SENSOR: INSTALL FLOW SENSOR PER MANUFACTURES' RECOMMENDATIONS. SET FLOW SENSOR IN A LOCATION WHERE THERE IS AT LEAST 10 UPSTREAM AND 5 DOWNSTREAM DIAMETERS OF PIPE HAVING A STRAIGHT UNINTERRUPTED FLOW.
- J. AFTER PIPING IS INSTALLED, BUT BEFORE OUTLETS ARE INSTALLED AND BACKFILLING COMMENCES, OPEN VALVES AND FLUSH SYSTEM WITH FULL HEAD OF WATER.
- 3.06 FIELD QUALITY CONTROL
- A. NOTIFY LANDSCAPE ARCHITECT TWO WORKING DAYS MINIMUM PRIOR TO TESTING.
- B. FIELD INSPECTION AND TESTING WILL BE PERFORMED UNDER PROVISIONS OF SECTION 01 4000 – QUALITY REQUIREMENTS.
- C. PRIOR TO BACKFILLING, TEST SYSTEM FOR LEAKAGE AT MAIN PIPING TO MAINTAIN 100 PSI (690 KPA) PRESSURE FOR SIX HOURS MINIMUM.
- D. SYSTEM IS ACCEPTABLE IF NO LEAKAGE OR LOSS OF PRESSURE OCCURS AND SYSTEM SELF DRAINS DURING TEST PERIOD.
- 3.07 BACKFILLING
- A. COVER BOTH TOP AND SIDES OF PIPE WITH 3 INCH (75 MM) OF BACKFILL MATERIAL AS SPECIFIED UNDER PART

- 2 – PRODUCTS.
- B. BACKFILL TRENCH AND COMPACT TO WITHIN 5 INCHES (127 MM) OF FINISH GRADE AS SPECIFIED IN RELATED SECTIONS. PROTECT PIPING FROM DISPLACEMENT. TOP 5 INCHES (127 MM) OF BACKFILL SHALL BE TOPSOIL AS SPECIFIED IN RELATED SECTION.
- C. DO NOT COVER PRESSURE MAIN, SPRINKLER PIPE, OR FITTINGS UNTIL PRESSURE TEST HAS BEEN COMPLETED AND ARCHITECT HAS INSPECTED AND APPROVED THE SYSTEM.
- D. AFTER BACKFILLING, PERFORM AN OPERATING TEST OF THE ENTIRE SYSTEM. OPERATE THE ENTIRE SYSTEM THROUGH ONE CYCLE OF THE CONTROLLER FOR THE PURPOSE OF CHECKING COVERAGE AND ASSURING THE ABSENCE OF LEAKS. REPAIR WATER LINES, VALVES, OR CONNECTIONS WHICH SHOW EVIDENCE OF LEAKAGE.
- E. ALL TRENCHES SHALL BE BACKFILLED AND THEN SATURATED WITH WATER SUFFICIENTLY TO ENSURE NO SETTLING OF THE SURFACE AFTER LAWN IS PLANTED.
- F. ANY PORTION OF THE SYSTEM WHICH SHOWS DEFECTS OR LEAKAGE SHALL BE REPAIRED TO THE SATISFACTION OF THE LANDSCAPE ARCHITECT AND OWNER OR BE REPLACED. AFTER ALL REPAIRS OR REPLACEMENTS HAVE BEEN MADE AND APPROVED BY THE LANDSCAPE ARCHITECT, THE ABOVE REQUIRED TEST SHALL BE MADE AGAIN.
- 3.08 SYSTEM STARTUP
- A. PREPARE AND START SYSTEM IN ACCORDANCE WITH MANUFACTURER'S INSTRUCTIONS.
- B. ADJUST CONTROL SYSTEM TO ACHIEVE TIME CYCLES REQUIRED TO PROVIDE PROPER AMOUNTS OF WATER TO ALL PLANTS.
- C. ADJUST HEADS TO PROPER GRADE WHEN TURF IS SUFFICIENTLY ESTABLISHED TO ALLOW WALKING ON IT WITHOUT APPRECIABLE HARM. SUCH LOWERING OR RAISING OF HEADS SHALL BE PART OF ORIGINAL CONTRACT WITH NO ADDITIONAL COST TO OWNER.
- D. ADJUST SPRINKLER HEADS FOR PROPER DISTRIBUTION AND SO SPRAY DOES NOT FALL ON BUILDING.
- 3.09 CLOSEOUT ACTIVITIES
- A. AT THE POINT OF SUBSTANTIAL COMPLETION OF WORK OUTLINED IN THESE PLANS, THE LANDSCAPE CONTRACTOR SHALL CONTACT THE OWNER'S REPRESENTATIVE AND ARRANGE FOR A WALK THROUGH TO VERIFY THE INSTALLATION OF THE SYSTEM. A COVERAGE TEST WILL BE COMPLETED AND THE SYSTEM INSTALLATION INSPECTED AND A PUNCH LIST OF FINAL ITEMS NEEDING COMPLETION MADE.
- B. AT THE TIME OF FINAL INSPECTION, THE ENTIRE SYSTEM MUST BE TESTED IN THE PRESENCE OF OWNER'S REPRESENTATIVE. IT MUST BE FULLY OPERATIONAL IN A SATISFACTORY CONDITION, WITH FULL UNIFORM COVERAGE OF THE AREAS INDICATED TO BE IRRIGATED. ALL HEADS SHALL BE ADJUSTED TO PATTERN, RADIUS, AND GRADE LEVEL.
- C. BEFORE THE INSPECTION IS COMPLETE, THE CONTRACTOR MUST FURNISH THE 'AS BUILT' DRAWINGS. THESE DRAWINGS SHOULD BE UPDATED ON A DAILY BASIS TO ENSURE ACCURACY. THESE DRAWINGS MUST SHOW THE LOCATION OF ALL PIPING, VALVES, HEADS, WIRE SPLICES AND OTHER PERTINENT INFORMATION. THESE DRAWINGS AND ALL MAINTENANCE MANUALS MUST BE SUBMITTED AT THE TIME OF FINAL INSPECTION IN ACCORDANCE WITH THESE SPECIFICATIONS.
- D. IF AT THE TIME OF THE FINAL INSPECTION THERE IS ANY ADDITIONAL WORK TO SATISFY CONTRACT REQUIREMENTS, IT WILL BE NOTED ON A "PUNCH LIST". CONTRACTOR WILL HAVE 10 DAYS IN ORDER TO SATISFY, OR MAKE SUITABLE ARRANGEMENTS WITH OWNER TO SATISFY ITEMS ON THE "PUNCH LIST". AT OWNER'S DISCRETION FINAL PAYMENT OR A PORTION THEREOF, COULD BE HELD PENDING COMPLETION OF "PUNCH LIST" ITEMS.
- E. INSTRUCT OWNER'S PERSONNEL IN OPERATION AND MAINTENANCE OF THE SYSTEM, INCLUDING ADJUSTING OF SPRINKLER HEADS. USE OPERATION AND MAINTENANCE DATA AS BASIS FOR DEMONSTRATION.
- 3.10 CLEAN-UP AND MAINTENANCE
- A. REMOVE FROM SITE ALL DEBRIS RESULTING FROM WORK OF THIS SECTION.
- B. SEE SECTION 01 7000 – EXECUTION AND CLOSEOUT REQUIREMENTS, FOR ADDITIONAL REQUIREMENTS RELATING TO MAINTENANCE SERVICE.
- C. PROVIDE ONE COMPLETE SPRING START-UP AND A FALL SHUTDOWN BY INSTALLER, AT NO EXTRA COST TO OWNER.
- 3.11 WARRANTY
- A. ALL WORK SHALL BE WARRANTED FOR COMPLIANCE WITH THE CONTRACT REQUIREMENTS, INCLUDING REPLACEMENT, FOR A PERIOD OF ONE YEAR FROM DATE OF SUBSTANTIAL COMPLETION. IF AN UNSATISFACTORY CONDITION DEVELOPS DURING THE WARRANTY PERIOD AND IS DUE TO NEGLIGENCE, FAULTY MATERIALS, OR WORKMANSHIP, CONTRACTOR SHALL IMMEDIATELY REPLACE SUCH ITEMS IN A SATISFACTORY CONDITION. ALL WARRANTIES SHALL BE IN WRITING, SIGNED BY CONTRACTOR OR LEGAL REPRESENTATIVE, AND WORDED AS APPROVED BY OWNER. WARRANTY DOCUMENTS SHALL BE PRESENTED TO OWNER AT THE TIME OF FINAL INSPECTION.
- B. DURING ONE-YEAR WARRANTY PERIOD, CONTRACTOR WILL COMPLY WITH THE FOLLOWING:
1. FILL AND REPAIR LOW AREAS AND REPLACE PLANTINGS DUE TO SETTLEMENT OF EXCAVATED AREAS.
2. AT THE END OF THE FIRST WATERING SEASON, CONTRACTOR SHALL SHUT OFF AND WINTERIZE THE SYSTEM.
3. AT THE BEGINNING OF THE NEXT SEASON, CONTRACTOR SHALL RESTART SYSTEM AND MAKE ANY REPAIRS OR ADJUSTMENTS NEEDED TO MAKE SYSTEM FULLY OPERATIONAL.
- END OF SECTION



Approved Construction Plans
03/18/2026
VE UPDATE - 6.4.2026



IRRIGATION SPECIFICATIONS			
TITLE	PROJECT	LAKEVIEW PARK	
	CLIENT	LEHI CITY	
	ADDRESS	4675 N AUTUMN VIEW DRIVE, LEHI, UT 84043	

REVISIONS	
NO.	DATE DESCRIPTION



DATE: 01-26-2026
JOB NUMBER: 80020
CHECKED BY: HISLOP

ALL DRAWINGS, SPECIFICATIONS, DESIGNS AND IDEAS REPRESENTED HEREIN ARE AND SHALL REMAIN THE PROPERTY OF THE DESIGNER. NO PART THEREOF SHALL BE COPIED AND/OR DISCLOSED TO OTHERS OR USED IN CONJUNCTION WITH ANY OTHER PROJECT OTHER THAN THE SPECIFIC PROJECT FOR WHICH THEY HAVE BEEN PREPARED WITHOUT THE WRITTEN CONSENT OF THE DESIGNER. WRITTEN DIMENSIONS OF THESE DRAWINGS SHALL HAVE PRECEDENCE OVER SCALED DIMENSIONS. CONTRACTORS SHALL VERIFY AND BE RESPONSIBLE FOR ALL DIMENSIONS AND CONDITIONS ON THE JOB. NOTIFY DESIGNER OF ANY VARIATIONS FROM THE DIMENSIONS AND CONDITIONS SHOWN BY THEIR DRAWINGS. COPYRIGHT © 2025 PRIME LANDSCAPE ARCHITECTURE, LLC.



PLANTING SPECIFICATIONS			
TITLE	PROJECT	CLIENT	ADDRESS
	LAKEVIEW PARK	LEHI CITY	4675 N AUTUMN VIEW DRIVE, LEHI, UT 84043

REVISIONS	
NO.	DESCRIPTION



LEHI CITY

DATE: 01-26-2026

JOB NUMBER: 80020

CHECKED BY: HISPOL

ALL DRAWINGS, SPECIFICATIONS, DESIGNS AND IDEAS REPRESENTED HEREIN ARE AND SHALL REMAIN THE PROPERTY OF THE DESIGNER. NO PART THEREOF SHALL BE COPIED AND/OR DISCLOSED TO ANY OTHER PROJECT OTHER THAN THE SPECIFIC PROJECT FOR WHICH THEY HAVE BEEN PREPARED WITHOUT THE WRITTEN CONSENT OF THE DESIGNER. WRITTEN DIMENSIONS OF THESE DRAWINGS SHALL HAVE PRECEDENCE OVER SCALED DIMENSIONS. CONTRACTORS SHALL VERIFY AND BE RESPONSIBLE FOR ALL DIMENSIONS AND CONDITIONS ON THE JOB. NOTIFY DESIGNER OF ANY VARIATIONS FROM THE DIMENSIONS AND CONDITIONS SHOWN BY THEIR DRAWINGS. COPYRIGHT 2025 PRIME LANDSCAPE ARCHITECTURE, LLC.

- B. PROVIDE QUALITY, SIZE, GENUS, SPECIES, AND VARIETY OF TREES, SHRUBS, AND PLANTS INDICATED COMPLYING WITH THE APPLICABLE REQUIREMENTS OF ANSI/AHA Z60.1.
- C. MEASURE TREES AND SHRUBS ACCORDING TO ANSI/AHA Z60.1 WITH BRANCHES AND TRUNKS OR CANES IN THEIR NORMAL POSITION. DO NOT PRUNE TO OBTAIN REQUIRED SIZES. TAKE CALIPER MEASUREMENTS 6 INCHES ABOVE GROUND FOR TREES UP TO 4 INCH CALIPER SIZE AND 12 INCHES ABOVE GROUND FOR LARGER SIZES. MEASURE MAIN BODY OF TREE OR SHRUB FOR HEIGHT AND SPREAD; DO NOT MEASURE BRANCHES OR ROOTS TIP-TO-TIP.
- D. TREE PRUNING: COMPLY WITH ANSI A300 PART 1.
- 1.05 DELIVERY, STORAGE, AND HANDLING
- A. TREES AND SHRUBS: DELIVER FRESHLY DUG TREES AND SHRUBS. DO NOT PRUNE BEFORE DELIVERY, EXCEPT AS APPROVED BY LANDSCAPE ARCHITECT. PROTECT BARK, BRANCHES, AND ROOT SYSTEMS FROM SUN SCALD, DRYING, SWEATING, WHIPPING, AND OTHER HANDLING AND TYING DAMAGE. DO NOT BEND OR BIND-TIE TREES OR SHRUBS IN SUCH A MANNER AS TO DESTROY NATURAL SHAPE. PROVIDE PROTECTIVE COVERING DURING DELIVERY. DO NOT DROP TREES AND SHRUBS DURING DELIVERY.
- B. HANDLE BALLED AND BURLAPPED STOCK BY THE ROOT BALL.
- C. DELIVER TREES, SHRUBS, AND PLANTS AFTER PREPARATIONS FOR PLANTING HAVE BEEN COMPLETED AND INSTALL IMMEDIATELY. IF PLANTING IS DELAYED MORE THAN 6 HOURS AFTER DELIVERY, SET PLANTING MATERIALS IN SHADE, PROTECT FROM WEATHER AND MECHANICAL DAMAGE, AND KEEP ROOTS MOIST.
1. SET BALLED STOCK ON GROUND AND COVER BALL WITH SOIL, PEAT MOSS, SAWDUST, OR OTHER ACCEPTABLE MATERIAL.
2. DO NOT REMOVE CONTAINER-GROWN STOCK FROM CONTAINERS BEFORE TIME OF PLANTING.
3. WATER ROOT SYSTEMS OF TREES AND SHRUBS STORED ON SITE WITH A FINE-MIST SPRAY. WATER AS OFTEN AS NECESSARY TO MAINTAIN ROOT SYSTEMS IN A MOIST CONDITION.
- D. PROTECT AND MAINTAIN PLANT LIFE UNTIL PLANTED.
- E. DELIVER PLANT LIFE MATERIALS IMMEDIATELY PRIOR TO PLACEMENT. KEEP PLANTS MOIST.
- 1.06 FIELD CONDITIONS
- A. DO NOT INSTALL PLANT LIFE WHEN AMBIENT TEMPERATURES MAY DROP BELOW 35 DEGREES F (2 DEGREES C) OR RISE ABOVE 90 DEGREES F (32 DEGREES C).
- B. DO NOT INSTALL PLANT LIFE WHEN WIND VELOCITY EXCEEDS 30 MPH (48 K/HR).
- C. UTILITIES: DETERMINE LOCATION OF ABOVE GRADE AND UNDERGROUND UTILITIES AND PERFORM WORK IN A MANNER WHICH WILL AVOID DAMAGE. HAND EXCAVATE AS REQUIRED. MAINTAIN GRADE STAKES UNTIL REMOVAL IS MUTUALLY AGREED UPON BY PARTIES CONCERNED.
- D. EXCAVATION: WHEN CONDITIONS DETRIMENTAL TO PLANT GROWTH ARE ENCOUNTERED, SUCH AS RUBBLE FILL, ADVERSE DRAINAGE CONDITIONS, OR OBSTRUCTIONS, NOTIFY LANDSCAPE ARCHITECT BEFORE PLANTING.
- 1.07 COORDINATION AND SCHEDULING
- A. COORDINATE INSTALLATION OF PLANTING MATERIALS DURING NORMAL PLANTING SEASONS FOR EACH TYPE OF PLANT MATERIAL REQUIRED.
- 1.08 WARRANTY
- A. GENERAL WARRANTY: THE SPECIAL WARRANTY SPECIFIED IN THIS ARTICLE SHALL NOT DEPRIVE THE OWNER OF OTHER RIGHTS THE OWNER MAY HAVE UNDER OTHER PROVISIONS OF THE CONTRACT DOCUMENTS AND SHALL BE IN ADDITION TO AND RUN CONCURRENT WITH OTHER WARRANTIES MADE BY THE CONTRACTOR UNDER REQUIREMENTS OF THE CONTRACT DOCUMENTS.
- B. SPECIAL WARRANTY: WARRANT TREES, SHRUBS, AND PLANTS FOR A PERIOD OF ONE YEAR AFTER DATE OF SUBSTANTIAL COMPLETION AGAINST DEFECTS INCLUDING DEATH AND UNSATISFACTORY GROWTH, EXCEPT FOR DEFECTS RESULTING FROM LACK OF ADEQUATE MAINTENANCE, NEGLIGENCE, OR ABUSE BY OWNER, ABNORMAL WEATHER CONDITIONS UNUSUAL FOR WARRANTY PERIOD, OR INCIDENTS THAT ARE BEYOND CONTRACTOR'S CONTROL.
- C. REPLACEMENTS: PLANTS OF SAME SIZE AND SPECIES AS SPECIFIED, PLANTED IN THE NEXT GROWING SEASON, WITH A NEW WARRANTY COMMENCING ON DATE OF REPLACEMENT.
1. REMOVE AND REPLACE DEAD PLANTING MATERIALS IMMEDIATELY UNLESS REQUIRED TO PLANT IN THE SUCCEEDING PLANTING SEASON.
2. REPLACE PLANTING MATERIALS THAT ARE MORE THAN 25% DEAD OR IN AN UNHEALTHY CONDITION AT END OF WARRANTY PERIOD.
3. A LIMIT OF ONE REPLACEMENT OF EACH PLANT MATERIAL WILL BE REQUIRED, EXCEPT FOR LOSSES OR REPLACEMENTS DUE TO FAILURE TO COMPLY WITH REQUIREMENTS.
- PART 2 PRODUCTS
- 2.01 TREE AND SHRUB MATERIAL
- A. PLANTS: SPECIES AND SIZE IDENTIFIED IN PLANT SCHEDULE, GROWN IN CLIMATIC CONDITIONS SIMILAR TO THOSE IN LOCALITY OF THE WORK.
- B. GENERAL: FURNISH NURSERY-GROWN TREES AND SHRUBS CONFORMING TO ANSI/AHA Z60.1, WITH HEALTHY ROOT SYSTEMS, DEVELOPED BY TRANSPLANTING OR ROOT PRUNING. PROVIDE WELL SHAPED, FULLY-BRANCHED, HEALTHY, VIGOROUS STOCK FREE OF DISEASE, INSECTS, EGGS, LARVAE, AND DEFECTS SUCH AS KNOTS, SUN SCALD, INJURIES, ABRASIONS, AND DISFIGUREMENT.
- C. GRADE: PROVIDE TREES AND SHRUBS OF SIZES AND GRADES CONFORMING TO ANSI/AHA Z60.1 FOR TYPE OF TREES AND SHRUBS REQUIRED. TREES AND SHRUBS OF A LARGER SIZE MAY BE USED IF ACCEPTABLE TO LANDSCAPE ARCHITECT WITH PROPORTIONATE INCREASE IN SIZE OF ROOTS AND BALL.
- D. LABEL AT LEAST 1 TREE AND 1 SHRUB OF EACH VARIETY AND CALIPER WITH A SECURELY ATTACHED, WATERPROOF TAG BEARING LEGIBLE DESIGNATION OF BOTANNICAL AND COMMON NAME.
- 2.02 SHADE AND FLOWERING TREES
- A. SHADE TREES: SINGLE-STEM TREES WITH STRAIGHT TRUNK, WELL-BALANCED CROWN, AND INTACT LEADER, OF HEIGHT AND CALIPER INDICATED, CONFORMING TO ANSI/AHA Z60.1 FOR TYPE OF TREES REQUIRED.
- B. SMALL TREES: SMALL UPRIGHT OR SPREADING TYPE, BRANCHED OR PRUNED NATURALLY ACCORDING TO SPECIES AND TYPE, AND WITH RELATIONSHIP OF CALIPER, HEIGHT, AND BRANCHING RECOMMENDED BY ANSI/AHA Z60.1.
- C. PROVIDE BALLED AND BURLAPPED TREES WHEN SPECIFIED ON APPROVED PLANS.
- 2.03 CONIFEROUS EVERGREENS
- A. FORM & SIZE: NOMAL QUALITY, WELL-BALANCED. CONIFEROUS EVERGREENS, OF TYPE, HEIGHT, SPREAD, AND SHAPE REQUIRED, COMPLYING WITH ANSI/AHA Z60.1
- 2.04 SHRUBS AND PERENNIALS
- A. FORM AND SIZE: SHRUBS WITH NOT LESS THAN THE MINIMUM NUMBER OF CANES REQUIRED BY AND MEASURED ACCORDING TO ANSI/AHA Z60.1 FOR TYPE, SHAPE, AND HEIGHT OF SHRUB.
- B. PROVIDE BALLED AND BURLAPPED OR CONTAINER SHRUBS AND PERENNIALS.
- 2.05 SOIL MATERIALS
- A. PROVIDE APPROVED IMPORTED TOPSOIL REQUIRED TO BRING SURFACE TO SPECIFIED ELEVATION RELATIVE TO WALK OR CURB.
- B. TOPSOIL: FERTILE, AGRICULTURAL SOIL, TYPICAL FOR LOCALITY, CAPABLE OF SUSTAINING VIGOROUS PLANT GROWTH, TAKEN FROM DRAINED SITE; FREE OF SUBSOIL, CLAY OR IMPURITIES, PLANTS, WEEDS AND ROOTS; SEE SECTION 32 9113: SOIL PREPARATION FOR REQUIRED CHEMICAL AND PHYSICAL CHARACTERISTICS.



VE UPDATE - 6.4.2026

Approved Construction Plans

03/18/2026

- elevations shown, after light rolling and natural settlement. Do not spread if planting soil or sub-grade is frozen.
1. Place approximately 1/2 the thickness of planting soil mixture required. Work into top of loosened sub-grade to create transition layer and then place remainder of planting soil mixture.
2. Allow for sod thickness in areas to be sodded.
- D. Preparation of unchanged grades: where lawns are to be planted in areas unaltered or undisturbed by excavating, grading, or surface soil stripping operations, prepare soil as follows:
1. Till surface soil to a depth of at least 6 inches. Apply required soil amendments and initial fertilizers and mix thoroughly into top 4 inches of soil. Trim high areas and fill in depressions. Till soil to a homogenous mixture of fine texture
2. Clean surface soil of roots, plants, sod, stones, clay lumps, and other extraneous materials harmful to plant growth.
- E. Grade lawn and grass areas to a smooth, even surface with loose, uniformly fine texture. Roll and rake, remove ridges, and fill depressions to meet finish grades. Limit fine grading to areas that can be planted in the immediate future. Remove trash, debris, stones larger than 1-1/2 inches in any dimension, and other objects that may interfere with planting or maintenance operations.
- F. Moisten prepared lawn areas before planting when soil is dry. Water thoroughly and allow surface to dry before planting. Do not create muddy soil.
- G. Restore prepared areas if eroded or otherwise disturbed after fine grading and before planting.
- H. Topsoil depth shall be a minimum of 4 inches.
- 3.03 FERTILIZING
- A. Apply fertilizer in accordance with manufacturer's instructions.
- B. Apply after smooth raking of topsoil and prior to installation of sod.
- C. Apply fertilizer no more than 48 hours before laying sod.
- D. Mix thoroughly into upper 2 inches of topsoil.
- E. Lightly water to aid the dissipation of fertilizer.
- 3.04 LAYING SOD
- A. Moisten prepared surface immediately prior to laying sod.
- B. Lay sod within 24 hours after harvesting to prevent deterioration. Do not lay sod if dormant or if ground is frozen.
- C. Lay sod smooth and tight with no open joints visible, and no overlapping; stagger end joints 12 inches minimum. Do not stretch or overlap sod pieces.
- D. Where new sod adjoins existing grass areas, align top surfaces.
- E. Where sod is placed adjacent to hard surfaces, such as curbs, pavements, etc., place top elevation of sod 1/2 inch below top of hard surface.
- F. Lay sod across angle of slopes exceeding 1:3.
- G. On slopes 6 inches per foot and steeper, lay sod perpendicular to slope and secure every row with wooden pegs at maximum 2 feet on center. Drive pegs flush with soil portion of sod.
- H. Water sodded areas immediately after installation. Saturate sod to 4 inches of soil. During first week, water daily or more frequently as necessary to maintain moist soil to a minimum depth of 1-1/2 inches below the sod.
- I. After sod and soil have dried, roll sodded areas to ensure good bond between sod and soil and to remove minor depressions and irregularities.
- 3.05 CLEAN-UP AND PROTECTION
- A. During landscaping, keep pavement clean and work area in an orderly condition.
- B. Protect landscaping from damage due to landscape operations, operations by other contractors and trades, and trespassers. Maintain protection during installation and maintenance periods. Treat, repair, or replace damaged landscape work as directed.
- 3.06 DISPOSAL OF SURPLUS AND WASTE MATERIALS
- A. Remove surplus soil and waste material, including excess subsoil, unsuitable soil, trash, and debris, and legally dispose of it off the owner's property.
- 3.07 MAINTENANCE
- A. Provide maintenance at no extra cost to Owner; Owner will pay for water.
- B. Maintain sodded areas immediately after placement until grass is well established and exhibits a vigorous growing condition, but not less than 30 days after date of Substantial Completion and second full mowing has been performed.
- C. Mow grass at regular intervals to maintain at a maximum height of 2-1/2 inches. Do not cut more than 1/3 of grass blade at any one mowing. Do not delay mowing until grass blades bend over and become matted. Do not mow grass when wet.
- D. Apply fertilizer to lawn after first mowing and when grass is dry. Use fertilizer that will provide actual nitrogen of at least 1 lb. per 1000 sq. ft. of lawn area.
- E. Neatly trim edges and hand clip where necessary.
- F. Immediately remove clippings after mowing and trimming.
- G. Water to prevent grass and soil from drying out to a uniform depth of 4 inches. Water lawn at the minimum rate of 1 inch per week.
- H. Roll surface to remove irregularities.
- I. Control growth of weeds. Apply herbicides in accordance with manufacturer's instructions. Remedy damage resulting from improper use of herbicides.
- J. Immediately replace sod to areas that show deterioration or bare spots.
- K. Protect sodded areas with warning signs during maintenance period.
- END OF SECTION

SECTION 32 9300

PLANTS

PART 1 GENERAL

1.01 SECTION INCLUDES

- A. PREPARATION OF SUBSOIL.
- B. TOPSOIL BEDDING.
- C. NEW TREES AND PLANTS.
- D. RELOCATED TREES AND PLANTS.
- E. FERTILIZER.
- F. MAINTENANCE.
- G. TREE AND SHRUB PRUNING.

1.02 DEFINITIONS

- A. WEEDS: ANY PLANT LIFE NOT SPECIFIED OR SCHEDULED.
- B. PLANTS: LIVING TREES, PLANTS, AND GROUND COVER SPECIFIED IN THIS SECTION, AND DESCRIBED IN ANSI Z60.1.

1.03 REFERENCE STANDARDS

- A. ANSI A300 PART 1 – AMERICAN NATIONAL STANDARD FOR TREE CARE OPERATIONS – TREE, SHRUB AND OTHER WOODY PLANT MAINTENANCE – STANDARD PRACTICES; 2017.
- B. ANSI/AHA Z60.1 – AMERICAN NATIONAL STANDARD FOR NURSERY STOCK; 2014.

1.04 QUALITY ASSURANCE

- A. INSTALLER QUALIFICATIONS: ENGAGE AN EXPERIENCED INSTALLER WHO HAS COMPLETED LANDSCAPING WORK SIMILAR IN MATERIAL, DESIGN, AND EXTENT TO THAT INDICATED FOR THIS PROJECT WITH AT LEAST 3 YEARS EXPERIENCE AND A RECORD OF SUCCESSFUL LANDSCAPE ESTABLISHMENT.

- (a) SOD AREAS: 5.5 INCHES BELOW TOP OF WALK OR CURB.
- (b) PLANTER BED AREAS: 16 INCHES BELOW TOP OF WALK OR CURB.
3. DO NOT EXPOSE OR DAMAGE EXISTING SHRUB OR TREE ROOTS. REDISTRIBUTE APPROVED EXISTING TOPSOIL STORED ON SITE. REMOVE ORGANIC MATERIAL, ROCKS AND CLODS GREATER THAN 1-1/2 INCH IN ANY DIMENSION, AND OTHER OBJECTIONABLE MATERIALS.
4. SLOPE GRADE AWAY FROM BUILDING AS SPECIFIED. DIRECT SURFACE DRAINAGE IN MANNER INDICATED ON DRAWINGS BY MOLDING SURFACE TO FACILITATE NATURAL RUN-OFF. FILL LOW SPOTS AND POCKETS WITH SPECIFIED FILL MATERIAL AND GRADE TO DRAIN PROPERLY.

END OF SECTION

SECTION 32 9223

SODDING

PART 1 GENERAL

1.01 SECTION INCLUDES

- A. Placing topsoil.
- B. Fertilizing.
- C. Sod installation.
- D. Maintenance.

1.02 RELATED REQUIREMENTS

- A. Section 31 2200 – Grading: Preparation of subsoil and placement of topsoil in preparation for the work of this section.

1.03 DEFINITIONS

- A. Weeds: Includes Dandelion, Jimsonweed, Quackgrass, Horsetail, Morning Glory, Rush Grass, Mustard, Lambsquarter, Chickweed, Cress, Crabgrass, Canadian Thistle, Nutgrass, Poison Oak, Blackberry, Tansy Ragwort, Bermuda Grass, Johnson Grass, Poison Ivy, Nut Sedge, Nimble Will, Bindweed, Bent Grass, Wild Garlic, Perennial Sorrel, and Brome Grass.

1.04 REFERENCE STANDARDS

- A. 21 CFR 11 – Part 11, Electronic Records; Electronic Signatures – Scope and Application; Current Edition.
- B. TPI (SPEC) – Guideline Specifications to Turfgrass Sodding; 2006.

1.05 QUALITY ASSURANCE

- A. Sod Producer: Company specializing in sod production and harvesting with minimum five years experience, and certified by the State of Utah.
- B. Installer Qualifications: Engage an experienced installer who has completed landscaping work similar in material, design, and extent to that indicated for this project and with a record of successful landscape establishment.
- 1.06 DELIVERY, STORAGE, AND HANDLING
- A. Deliver sod in rolls. Protect exposed roots from dehydration.
- B. Do not deliver more sod than can be laid within 24 hours.
- C. Harvest, deliver, store, and handle sod according to the requirements of the American Sod Producer's Association (ASPA) "Specifications for Turfgrass Sod Materials and Transplanting/Installing".

1.07 PROJECT CONDITIONS

- A. Utilities: Determine location of above grade and underground utilities and perform work in a manners which will avoid damage. Hand excavate as required. Maintain grade stakes until removal is mutually agreed upon by parties concerned.
- B. Excavation: When conditions detrimental to plant growth are encountered such as rubble fill, adverse drainage conditions, or obstructions, notify landscape architect before planting.

1.08 COORDINATION AND SCHEDULING

- A. Coordinate installation of planting materials during normal planting seasons for each type of plant material required.

1.09 WARRANTY

- A. General Warranty: the special warranty specified in this article shall not deprive the owner of other rights the owner may have under other provisions of the Contract Documents and shall be in addition to and run concurrent with other warranties made by the contractor under requirements of the Contract Documents.
- B. Special Warranty: warrant all lawn areas for a period of one year after date of substantial completion against defects including death and unsatisfactory growth, except for defects resulting from lack of adequate maintenance, neglect, or abuse by owner, abnormal weather conditions unusual for warranty period, or incidents that are beyond contractor's control.
- C. Remove and replace dead materials immediately unless required to plant in the succeeding planting season.
- D. A limit of one replacement of each plant material will be required, except for losses or replacements due to failure to comply with requirements.

PART 2 PRODUCTS

2.01 MATERIALS

- A. Sod: TPI (SPEC), Certified Turfgrass Sod quality; cultivated grass sod; type indicated in plant schedule on Drawings; with strong fibrous root system; free of stones, burned or bare spots; containing no more than 5 weeds per 1000 sq. ft. Minimum age of 18 months, with root development that will support its own weight without tearing, when suspended vertically by holding the upper two corners.

1. Kentucky Blue Grass Type: 3 cultivar minimum.
2. Thickness: "Thin" sod, minimum 1/2 inch and maximum 1 inch topsoil base.
3. Thickness: "Thick" sod, minimum 1 inch and maximum 1-3/8 inch topsoil base.
4. Cut sod in area not exceeding 1 sq yd.
5. Machine cut sod and load on pallets in accordance with TPI (SPEC) Guidelines.
- B. Topsoil: Fertile, agricultural soil, typical for locality, capable of sustaining vigorous plant growth, taken from drained site; free of subsoil, clay, or impurities, plants, weeds and roots; pH value of minimum 5.4 and maximum 7.0. Bring surface to specified elevation relative to walk or curb.
- C. Commercial Fertilizer: Complete fertilizer of neutral character; recommended for grass, with fifty percent of the elements derived from organic sources; of proportion necessary to eliminate any deficiencies of topsoil, to the following proportions:

1. Nitrogen: >16% (of which 50% will be organic). Provide nitrogen in a form that will be available to lawn during initial period of growth.
2. Phosphoric Acid: 16%
3. Soluble Potash: 8%

PART 3 EXECUTION

3.01 EXAMINATION

- A. Verify that prepared soil base is ready to receive the work of this section. Examine areas to receive landscaping for compliance with requirements and for conditions affecting performance of work if this section. Do not proceed with installation until unsatisfactory conditions have been corrected.

3.02 PREPARATION

- A. Place topsoil in accordance with Section 31 2200.
- B. Loosen sub-grade to a minimum depth of 4 inches. Remove stones larger than 1-1/2 inches in any dimension, sticks, roots, rubbish, and other extraneous materials.
- C. Spread planting soil mixture to depth required to meet thickness, grades, and

- SECTION 32 9113
- SOIL PREPARATION
- PART 1 GENERAL
- 1.01 SECTION INCLUDES
- A. PERFORM SOIL PREPARATION WORK.
- B. FURNISH AND APPLY SOIL AMENDMENTS.
- C. PERFORM FINE GRADING WORK REQUIRED TO PREPARE SITE FOR PAVING FINISH GRADING AND FOR LANDSCAPE FINISH GRADING.
- 1.02 REFERENCES
- A. ASTM D1557 – STANDARD TEST METHODS FOR LABORATORY COMPACTION CHARACTERISTICS OF SOIL USING MODIFIED EFFORT.
- 1.03 SUBMITTALS
- A. PRODUCT DATA: PRODUCT LITERATURE AND CHEMICAL /NUTRIENT ANALYSIS OF SOIL AMENDMENTS AND FERTILIZERS.
- B. INFORMATIONAL SUBMITTALS:
1. FIELD QUALITY CONTROL SUBMITTALS:
- a. SUBMIT TESTS ON IMPORTED AND SITE TOPSOIL BY LICENSED LABORATORY BEFORE USE.
- 1) BEFORE USE, TOPSOIL SHALL MEET MINIMUM SPECIFIED REQUIREMENTS AND BE APPROVED BY ARCHITECT.
- 2) IF NECESSARY, SUBMIT PROPOSED AMENDMENTS AND APPLICATION RATES NECESSARY TO BRING TOPSOIL UP TO MINIMUM SPECIFIED REQUIREMENTS.
- b. SUBMIT REPORT STATING LOCATION OF SOURCE OF IMPORTED TOPSOIL AND ACCOUNT OF RECENT USE.
- PART 2 PRODUCTS
- 2.01 MATERIALS
- A. TOPSOIL:
1. TOPSOIL USED IN LANDSCAPED AREAS, WHETHER IMPORTED, STOCKPILED, OR IN PLACE, SHALL BE FERTILE, LOOSE, FRIABLE SOIL MEETING THE FOLLOWING CRITERIA:
- a. CHEMICAL CHARACTERISTICS:
- 1) ACIDITY / ALKALINITY RANGE: PH 5.5 TO 8.0.
- 2) SOLUBLE SALTS: LESS THAN 3.0 MMHOS/CM.
- 3) SODIUM ABSORPTION RATIO (SAR): LESS THAN 6.0.
- 4) ORGANIC MATTER: GREATER THAN ONE PERCENT.
- b. PHYSICAL CHARACTERISTICS:
- 1) GRADATION AS DEFINED BY USDA TRIANGLE OF PHYSICAL CHARACTERISTICS AS MEASURED BY HYDROMETER.
- (a) SAND: 15 TO 60 PERCENT
- (b) SILT: 10 TO 60 PERCENT
- (c) CLAY: 5 TO 30 PERCENT
- 2) CLEAN AND FREE FROM TOXIC MINERALS AND CHEMICALS, NOXIOUS WEEDS, ROCKS LARGER THAN 1-1/2 INCH IN ANY DIMENSION, AND OTHER OBJECTIONABLE MATERIALS.
- 3) SOIL SHALL NOT CONTAIN MORE THAN 2 PERCENT BY VOLUME OF ROCKS MEASURING OVER 3/32 INCH IN LARGEST SIZE.
- c. FERTILITY REQUIREMENTS:
- 1) NITRATE-NITROGEN PPM > 20
- 2) PHOSPHOROUS PPM > 15
- 3) POTASSIUM PPM > 150
- 4) IRON PPM > 10
- B. SOIL AMENDMENTS:
1. INCORPORATE FOLLOWING SOIL AMENDMENTS INTO TOPSOIL, EITHER IMPORT OR STOCKPILED, USED ON SITE ADJUST APPLICATION RATES AND ADD AMENDMENTS THAT SHALL BRING THE SOIL TO COMPLY WITH SOILS TEST:
- a. ACCEPTABLE SOIL AMENDMENTS AND APPLICATION RATES:
- 1) SULFUR – 0.5 LBS. PER 1000 SQ. FT.
- 2) EQUAL AS APPROVED BY ARCHITECT BEFORE INSTALLATION.
- b. ACCEPTABLE FERTILIZERS AND APPLICATION RATES:
- 1) LAWNS: PHOSPHORUS 1-2 LBS PER 1000 SQ. FT., POTASSIUM 2 LBS. PER 1000 SQ.FT., AND NITROGEN 2-4 LBS. PER 1000 SQ. FT.
- 2) SHRUBS: PHOSPHORUS 1-2 LBS PER 1000 SQ. FT., POTASSIUM 2 LBS. PER 1000 SQ.FT., AND NITROGEN 1-2 LBS. PER 1000 SQ. FT.
- 3) EQUAL AS APPROVED BY ARCHITECT BEFORE INSTALLATION.
- c. ACCEPTABLE SOIL CONDITIONERS AND APPLICATION RATES:
- 1) TYPE ONE ACCEPTABLE PRODUCTS.
- (a) SOIL CONDITIONER THAT MEETS THE REQUIRED FERTILIZER AND SOIL AMENDMENTS STATED ABOVE CAN BE USED AT THE DISCRETION OF THE CONTRACTOR.
- PART 3 EXECUTION
- 3.01 PERFORMANCE
- A. PROTECTION OF IN-PLACE CONDITIONS: PROTECT UTILITIES AND SITE ELEMENTS FROM DAMAGE.
- B. SOIL AMENDMENTS:
1. ADD SPECIFIED SOIL AMENDMENTS AT SPECIFIED RATES TO LAWN AREAS.
2. ROTO-TILL OR OTHERWISE MIX AMENDMENTS EVENLY INTO TOP 4 INCHES OF TOPSOIL.
3. INCORPORATE AND LEACH SOIL AMENDMENTS WHICH REQUIRE LEACHING, SUCH AS GYPSUM, WITHIN SUCH TIME LIMITS THAT SOIL IS SUFFICIENTLY DRY TO ALLOW PROPER APPLICATION OF FERTILIZER AND SOIL CONDITIONERS.
- C. SURFACE PREPARATION:
1. LANDSCAPING AND PLANTING AREAS:
- a. BEFORE GRADING, DIG OUT WEEDS FROM PLANTING AREAS BY THEIR ROOTS AND REMOVE FROM SITE. REMOVE ROCKS LARGER THAN 1-1/2 INCHES IN SIZE AND FOREIGN MATTER SUCH AS BUILDING RUBBLE, WIRE, CANS, STICKS, CONCRETE, ETC.
- b. BEFORE BEGINNING MAINTENANCE PERIOD, PLANTS SHALL BE IN AT LEAST AS SOUND, HEALTHY, VIGOROUS, AND IN APPROVED CONDITION AS WHEN DELIVERED TO SITE, UNLESS ACCEPTED BY ARCHITECT IN WRITING AT FINAL LANDSCAPE INSPECTION.
- c. REMOVE IMPORTED PAVING BASE MATERIAL PRESENT IN PLANTING AREAS DOWN TO NATURAL SUBGRADE OR OTHER MATERIAL ACCEPTABLE TO ARCHITECT.
- D. PERFORMANCE:
1. DO NOT EXPOSE OR DAMAGE EXISTING SHRUB OR TREE ROOTS.
2. TOLERANCES:
- a. LANDSCAPING AND PLANTING TOLERANCES:
- 1) MAXIMUM VARIATION FROM REQUIRED GRADES SHALL BE 1/10 OF ONE FOOT.
- 2) TO ALLOW FOR FINAL FINISH GRADES OF PLANTING AREAS, FINE GRADE ELEVATIONS BEFORE PLACING TOPSOIL AND MULCH ARE:

D

C

B

A

2.06 SOIL AMENDMENT MATERIALS

A. FERTILIZER FOR TREES AND SHRUBS: CONTAINING FIFTY PERCENT OF THE ELEMENTS DERIVED FROM ORGANIC SOURCES; OF PROPORTION NECESSARY TO ELIMINATE ANY DEFICIENCIES OF TOPSOIL, TO THE FOLLOWING PROPORTIONS:

1. NITROGEN: >20% (OF WHICH 50% WILL BE ORGANIC).

2. PHOSPHORIC ACID: 10%.

3. SOLUBLE POTASH: 5%.

2.07 ACCESSORIES

A. STAKES: SOFTWOOD LUMBER, POINTED END.

B. CABLE, WIRE, EYE BOLTS AND TURNBUCKLES: NON-CORROSIVE, OF SUFFICIENT STRENGTH TO WITHSTAND WIND PRESSURE AND RESULTING MOVEMENT OF PLANT LIFE.

PART 3 EXECUTION

3.01 EXAMINATION

A. EXAMINE AREAS TO RECEIVE LANDSCAPING FOR COMPLIANCE WITH REQUIREMENTS AND FOR CONDITIONS AFFECTING PERFORMANCE OF WORK OF THIS SECTION. DO NOT PROCEED WITH INSTALLATION UNTIL UNSATISFACTORY CONDITIONS HAVE BEEN CORRECTED.

B. VERIFY THAT PREPARED SUBSOIL AND PLANTERS ARE READY TO RECEIVE WORK.

C. SATURATE SOIL WITH WATER TO TEST DRAINAGE.

3.02 PREPARATION OF SUBSOIL

A. PREPARE SUBSOIL TO ELIMINATE UNEVEN AREAS. MAINTAIN PROFILES AND CONTOURS. MAKE CHANGES IN GRADE GRADUAL. BLEND SLOPES INTO LEVEL AREAS.

B. REMOVE STONES LARGER THAN 1 INCH IN ANY DIMENSION, FOREIGN MATERIALS, STICKS, RUBBISH, WEEDS AND UNDESIRABLE PLANTS AND THEIR ROOTS. REMOVE CONTAMINATED SUBSOIL.

C. SCARIFY SUBSOIL TO A DEPTH OF 6 INCHES (150 MM) WHERE PLANTS ARE TO BE PLACED. REPEAT CULTIVATION IN AREAS WHERE EQUIPMENT, USED FOR HAULING AND SPREADING TOPSOIL, HAS COMPACTED SUBSOIL.

3.03 PLACING TOPSOIL

A. TOPSOIL DEPTH SHALL BE A MINIMUM OF 12 INCHES.

B. SPREAD TOPSOIL TO A MINIMUM DEPTH OF 6 INCHES (150 MM) OVER AREA TO BE PLANTED. WORK INTO TOP OF LOOSENEED SUB GRADE TO CREATE A TRANSITION LAYER AND HTEN PLACE REMAINDER OF PLANTING SOIL MIXTURE.

C. TILL SOIL IN BEDS TO A MINIMUM DEPTH OF 8 INCHES AND MIX WITH SPECIFIED SOIL AMENDMENTS AND FERTILIZERS.

D. PLACE TOPSOIL DURING DRY WEATHER AND ON DRY UNFROZEN SUBGRADE.

E. REMOVE VEGETABLE MATTER AND FOREIGN NON-ORGANIC MATERIAL FROM TOPSOIL WHILE SPREADING.

F. GRADE TOPSOIL TO ELIMINATE ROUGH, LOW OR SOFT AREAS, AND TO ENSURE POSITIVE DRAINAGE.

3.04 FERTILIZING

A. APPLY FERTILIZER IN ACCORDANCE WITH MANUFACTURER'S INSTRUCTIONS.

B. APPLY AFTER INITIAL RAKING OF TOPSOIL AND TILL IN TO BEDS.

C. MIX THOROUGHLY INTO UPPER 8 INCHES (203 MM) OF TOPSOIL.

D. LIGHTLY WATER TO AID THE DISSIPATION OF FERTILIZER.

3.05 EXCAVATION FOR TREES AND SHRUBS

A. PITS AND TRENCHES: EXCAVATE WITH BOTTOM OF EXCAVATION SLIGHTLY RAISED AT CENTER TO ASSIST DRAINAGE. LOOSEN HARD SUBSOIL IN BOTTOM OF EXCAVATION.

1. BALLED AND BURLAPPED TREES AND SHRUBS: EXCAVATE APPROXIMATELY 3 TIMES AS WIDE AS BALL DIAMETER AND EQUAL TO BALL DEPTH.

2. CONTAINER-GROWN TREES AND SHRUBS: EXCAVATE APPROXIMATELY 3 TIMES AS WIDE AS CONTAINER DIAMTER AND EQUAL TO ROOT MASS DEPTH.

B. DISPOSE OF SUBSOIL REMOVED FROM LANDSCAPE EXCAVATIONS. DO NOT MIX WITH PLANTING SOIL OR USE AS BACKFILL.

C. OBSTRUCTIONS: NOTIFY LANDSCAPE ARCHITECT IF UNEXPECTED ROCK OR OBSTRUCTIONS DETRIMENTAL TO TREES OR SHRUBS ARE ENCOUNTERED IN EXCAVATIONS.

D. DRAINAGE: NOTIFY LANDSCAPE ARCHITECT IF SUBSOIL CONDITIONS EVIDENCE UNEXPECTED WATER SEEPAGE OR RETENTION IN TREE OR SHRUB PITS.

E. FILL EXCAVATION WITH WATER AND ALLOW TO PERCOLATE OUT BEFORE PLACING SETTING LAYER AND POSITIONING TREES AND SHRUBS.

3.06 PLANTING

A. LAYOUT INDIVIDUAL TREE AND SHRUB LOCATIONS AND AREAS FOR MULTIPLE PLANTINGS. STAKE LOCATIONS, OUTLINE AREAS, AND SECURE LANDSCAPE ARCHITECTS ACCEPTANCE BEFORE THE START OF PLANTING WORK. MAKE MINOR ADJUSTMENTS AS NEEDED.

B. SET BALLED AND BURLAPPED STOCK PLUMB AND IN CENTER OF PIT OR TRENCH WITH TOP OF BALL RAISED ABOVE ADJACENT FINISH GRADES AS INDICATED.

1. PLACE STOCK ON UNDISTURBED OR COMPACTED TOPSOIL.

2. REMOVE BURLAP AND WIRE BASKETS FROM TOPS AND AT LEAST UPPER HALF OF ROOT BALL (MORE IF THE ROOT BALL IS STABLE), BUT DO NOT REMOVE FROM UNDER ROOT BALL. REMOVE PALLETS, IF ANY, BEFORE SETTING. DO NOT USE PLANTING STOCK IF BALL IS CRACKED OR BROKEN BEFORE OR DURING PLANTING OPERATION.

3. PLACE BACKFILL AROUND BALL IN LAYERS, TAMPING TO SETTLE BACKFILL AND ELIMINATE VOIDS AND AIR POCKETS.

4. BACKFILL TO CONSIST OF ONE (1) PART TOPSOIL AND ONE (1) PART NATIVE SOIL CLEAN AND FREE FROM TOXIC MINERAL AND CHEMICALS, NOXIOUS WEEDS, ROCKS LARGER THAN 1-1/2 INCH IN ANY DIMENSION, AND OTHER OBJECTIONABLE MATERIALS.

5. WHEN PIT IS APPROXIMATELY 1/2 BACKFILLED, WATER THOROUGHLY BEFORE PLACING REMAINDER OF BACKFILL. REPEAT WATERING UNTIL NO MORE IS ABSORBED. WATER AGAIN AFTER PLACING AND TAMPING FINAL LAYER OF BACKFILL.

C. SET CONTAINER-GROWN STOCK PLUMB IN CENTER OF PIT OR TRENCH WITH TOP OF BALL RAISED ABOVE ADJACENT FINISH GRADES AS INDICATED.

1. CAREFULLY REMOVE CONTAINERS SO AS NOT TO DAMAGE ROOT BALLS.

2. PLACE STOCK ON UNDISTURBED OR COMPACTED TOPSOIL.

3. PLACE BACKFILL AROUND BALL IN LAYERS, TAMPING TO SETTLE BACKFILL AND ELIMINATE VOIDS AND AIR POCKETS.

4. BACKFILL TO CONSIST OF ONE (1) PART TOPSOIL AND ONE (1) PART NATIVE SOIL CLEAN AND FREE FROM TOXIC MINERAL AND CHEMICALS, NOXIOUS WEEDS, ROCKS LARGER THAN 1-1/2 INCH IN ANY DIMENSION, AND OTHER OBJECTIONABLE MATERIALS.

5. WHEN PIT IS APPROXIMATELY 1/2 BACKFILLED, WATER THOROUGHLY BEFORE PLACING REMAINDER OF BACKFILL. REPEAT WATERING UNTIL NO MORE IS ABSORBED. WATER AGAIN AFTER PLACING AND TAMPING FINAL LAYER OF BACKFILL.

D. DISH AND TAMP TOP OF BACKFILL TO FORM A 3 INCH HIGH MOUND AROUND THE RIM OF THE PIT. DO NOT COVER TOP OF ROOT BALL WITH BACKFILL.

3.07 PLANT SUPPORT

A. BRACE PLANTS VERTICALLY WITH PLANT PROTECTOR WRAPPED GUY WIRES AND STAKES TO THE FOLLOWING:

1. TREE CALIPER: 1 INCH (25 MM); TREE SUPPORT METHOD: 1 STAKE WITH ONE TIE

3.08 TREE PRUNING

A. PRUNE TREES AS RECOMMENDED IN ANSI A300 PART 1.

B. UNLESS OTHERWISE DIRECTED BY LANDSCAPE ARCHITECT, DO NOT CUT TREE LEADERS, REMOVE ONLY DEAD, BROKEN, AND SPLIT BRANCHES.

C. PRUNE SHRUBS TO RETAIN NATURAL CHARACTER. SHRUB SIZES INDICATED ARE SIZE AFTER PRUNING.

3.09 FIELD QUALITY CONTROL

A. PLANTS WILL BE REJECTED IF A BALL OF EARTH SURROUNDING ROOTS HAS BEEN DISTURBED OR DAMAGED PRIOR TO OR DURING PLANTING.

3.10 CLEAN-UP AND PROTECTION

A. DURING LANDSCAPING, KEEP PAVEMENT CLEAN AND WORK AREA IN ORDERLY CONDITION.

B. PROTECT LANDSCAPING FROM DAMAGE DUE TO LANDSCAPE OPERATIONS, OPERATIONS BY OTHER CONTRACTORS AND TRADES, AND TRESPASSERS. MAINTAIN PROTECTION DURING INSTALLATION AND MAINTENANCE PERIODS. TREAT, REPAIR, OR REPLACE DAMAGED LANDSCAPE WORK AS DIRECTED.

3.11 DISPOSAL OF SURPLUS AND WASTE MATERIALS

A. REMOVE SURPLUS SOIL AND WASTE MATERIAL, INCLUDING EXCESS SUBSOIL, UNSUITABLE SOIL, TRASH, AND DEBRIS, AND LEGALLY DISPOSE OF IT OFF THE OWNER'S PROPERTY.

3.12 MAINTENANCE

A. PROVIDE MAINTENANCE AT NO EXTRA COST TO OWNER; OWNER WILL PAY FOR WATER.

B. MAINTAIN PLANT LIFE FOR 60 DAYS AFTER DATE OF SUBSTANTIAL COMPLETION.

C. IRRIGATE SUFFICIENTLY TO SATURATE ROOT SYSTEM AND PREVENT SOIL FROM DRYING OUT.

D. REMOVE DEAD OR BROKEN BRANCHES AND TREAT PRUNED AREAS OR OTHER WOUNDS.

E. NEATLY TRIM PLANTS WHERE NECESSARY.

F. IMMEDIATELY REMOVE CLIPPINGS AFTER TRIMMING.

G. CONTROL GROWTH OF WEEDS. APPLY HERBICIDES IN ACCORDANCE WITH MANUFACTURER'S INSTRUCTIONS.

H. CONTROL INSECT DAMAGE AND DISEASE. APPLY PESTICIDES IN ACCORDANCE WITH MANUFACTURERS INSTRUCTIONS.

I. REMEDY DAMAGE FROM USE OF HERBICIDES AND PESTICIDES.

J. MAINTAIN WRAPPINGS, GUYS, AND STAKES. REPAIR OR REPLACE ACCESSORIES WHEN REQUIRED.

END OF SECTION

SECTION 32 9419

LANDSCAPE SURFACING

PART 1 GENERAL

1.01 SECTION INCLUDES

A. CRUSHED ROCK.

B. WEED BARRIER

C. MAINTENANCE.

1.02 SUBMITTALS

A. SEE SECTION 01 3000 - ADMINISTRATIVE REQUIREMENTS, FOR SUBMITTAL PROCEDURES.

1.03 QUALITY ASSURANCE

A. INSTALLER QUALIFICATIONS: ENGAGE AN EXPERIENCED INSTALLER WHO HAS COMPLETED LANDSCAPING WORK SIMILAR IN MATERIAL, DESIGN, AND EXTENT TO THAT INDICATED FOR THIS PROJECT WITH AT LEAST 3 YEARS EXPERIENCE AND A RECORD OF SUCCESSFUL LANDSCAPE ESTABLISHMENT.

1.04 FIELD CONDITIONS

A. DO NOT INSTALL MULCH WHEN WIND VELOCITY EXCEEDS 30 MPH (48 K/HR).

1.05 WARRANTY

A. GENERAL WARRANTY: THE SPECIAL WARRANTY SPECIFIED IN THIS ARTICLE SHALL NOT DEPRIVE THE OWNER OF OTHER RIGHTS THE OWNER MAY HAVE UNDER OTHER PROVISIONS OF THE CONTRACT DOCUMENTS AND SHALL BE IN ADDITION TO AND RUN CONCURRENT WITH OTHER WARRANTIES MADE BY THE CONTRACTOR UNDER REQUIREMENTS OF THE CONTRACT DOCUMENTS.

PART 2 PRODUCTS

2.01 ACCESSORIES

A. WEED CONTROL BARRIER: 5 OZ. WOVEN, NEEDLE-PUNCHED POLYPROPYLENE FABRIC. DEWITT PRO 5 WEED BARRIER OR LANDSCAPE ARCHITECT'S APPROVED EQUIVALENT.

B. ANTIDESSICANT: WATER-INSOLUBLE EMULSION, PERMEABLE MOISTURE RETARDER, FILM FORMING, FOR TREES AND SHRUBS. DELIVER IN ORIGINAL, SEALED, AND FULLY LABELED CONTAINERS AND MIX ACCORDING TO MANUFACTURER'S INSTRUCTIONS.

PART 3 EXECUTION

3.01 EXAMINATION

A. EXAMINE AREAS TO RECEIVE LANDSCAPING FOR COMPLIANCE WITH REQUIREMENTS AND FOR CONDITIONS AFFECTING PERFORMANCE OF WORK OF THIS SECTION. DO NOT PROCEED WITH INSTALLATION UNTIL UNSATISFACTORY CONDITIONS HAVE BEEN CORRECTED.

B. VERIFY THAT PREPARED SUBSOIL AND PLANTERS ARE READY TO RECEIVE WORK.

3.02 MULCHING

A. WEED CONTROL BARRIERS: INSTALL WEED CONTROL BARRIERS ACCORDING TO MANUFACTURER'S RECOMMENDATIONS AND BEFORE MULCHING. COMPLETELY COVER AREA TO BE MULCHED, LAPPING EDGES A MINIMUM OF 6 INCHES.

B. PLACE SOIL PEP IN ALL 3 FOOT DIAMETER TREE RINGS.

C. AGGREGATE: PLACE 6 INCH DEPTH AGGREGATE IN AREAS AS SHOWN ON PLANS AND ACCORDING TO DETAIL.

D. ROCK: PLACE 3 INCH DEPTH ROCK IN AREAS AS SHOWN ON PLANS WITH WEED CONTROL BARRIER BENEATH.

3.03 ACCESSORIES

A. APPLY ANTIDESSICANT USING POWER SPRAY TO PROVIDE AN ADEQUATE FILM ON TRUNKS, BRANCHES, STEMS, TWIGS, AND FOLIAGE. WHEN DECIDUOUS TREES OR SHRUBS ARE MOVED IN FULL-LEAF, SPRAY WITH ANTIDESSICANT AT NURSERY BEFORE MOVING AND AGAIN 2 WEEKS AFTER PLANTING.

3.04 CLEAN-UP AND PROTECTION

A. DURING LANDSCAPING, KEEP PAVEMENT CLEAN AND WORK AREA IN ORDERLY CONDITION.

B. PROTECT LANDSCAPING FROM DAMAGE DUE TO LANDSCAPE OPERATIONS, OPERATIONS BY OTHER CONTRACTORS AND TRADES, AND TRESPASSERS. MAINTAIN PROTECTION DURING INSTALLATION AND MAINTENANCE PERIODS. TREAT, REPAIR, OR REPLACE DAMAGED LANDSCAPE WORK AS DIRECTED.

3.05 DISPOSAL OF SURPLUS AND WASTE MATERIALS

A. REMOVE SURPLUS SOIL AND WASTE MATERIAL, INCLUDING EXCESS SUBSOIL, UNSUITABLE SOIL, TRASH, AND DEBRIS, AND LEGALLY DISPOSE OF IT OFF THE OWNER'S PROPERTY.

3.06 MAINTENANCE

A. REPLACE SOIL PEP WHEN DETERIORATED.

END OF SECTION



Approved Construction Plans
03/18/2026
VE UPDATE - 6.4.2026



PLANTING SPECIFICATIONS			
TITLE	LAKEVIEW PARK		
PROJECT	LEHI CITY		
CLIENT	LEHI CITY		
ADDRESS	4675 N AUTUMN VIEW DRIVE, LEHI, UT 84043		

REVISIONS	
NO.	DATE DESCRIPTION

LEHI CITY

DATE: 01-26-2026



JOB NUMBER: 80020

CHECKED BY: HISLOP

SHEET

L603

ALL DRAWINGS, SPECIFICATIONS, DESIGNS AND IDEAS REPRESENTED HEREIN ARE AND SHALL REMAIN THE PROPERTY OF THE DESIGNER. NO PART THEREOF SHALL BE COPIED AND/OR USED IN CONJUNCTION WITH ANY OTHER PROJECT OTHER THAN THE SPECIFIC PROJECT FOR WHICH THEY HAVE BEEN PREPARED WITHOUT THE WRITTEN CONSENT OF THE DESIGNER. WRITTEN DIMENSIONS OF THESE DRAWINGS SHALL HAVE PRECEDENCE OVER SCALED DIMENSIONS. CONTRACTORS SHALL VERIFY AND BE RESPONSIBLE FOR ALL DIMENSIONS AND CONDITIONS ON THE JOB. NOTIFY DESIGNER OF ANY VARIATIONS FROM THE DIMENSIONS AND CONDITIONS SHOWN BY THEIR DRAWINGS. COPYRIGHT 2025 PRIME LANDSCAPE ARCHITECTURE, LLC.

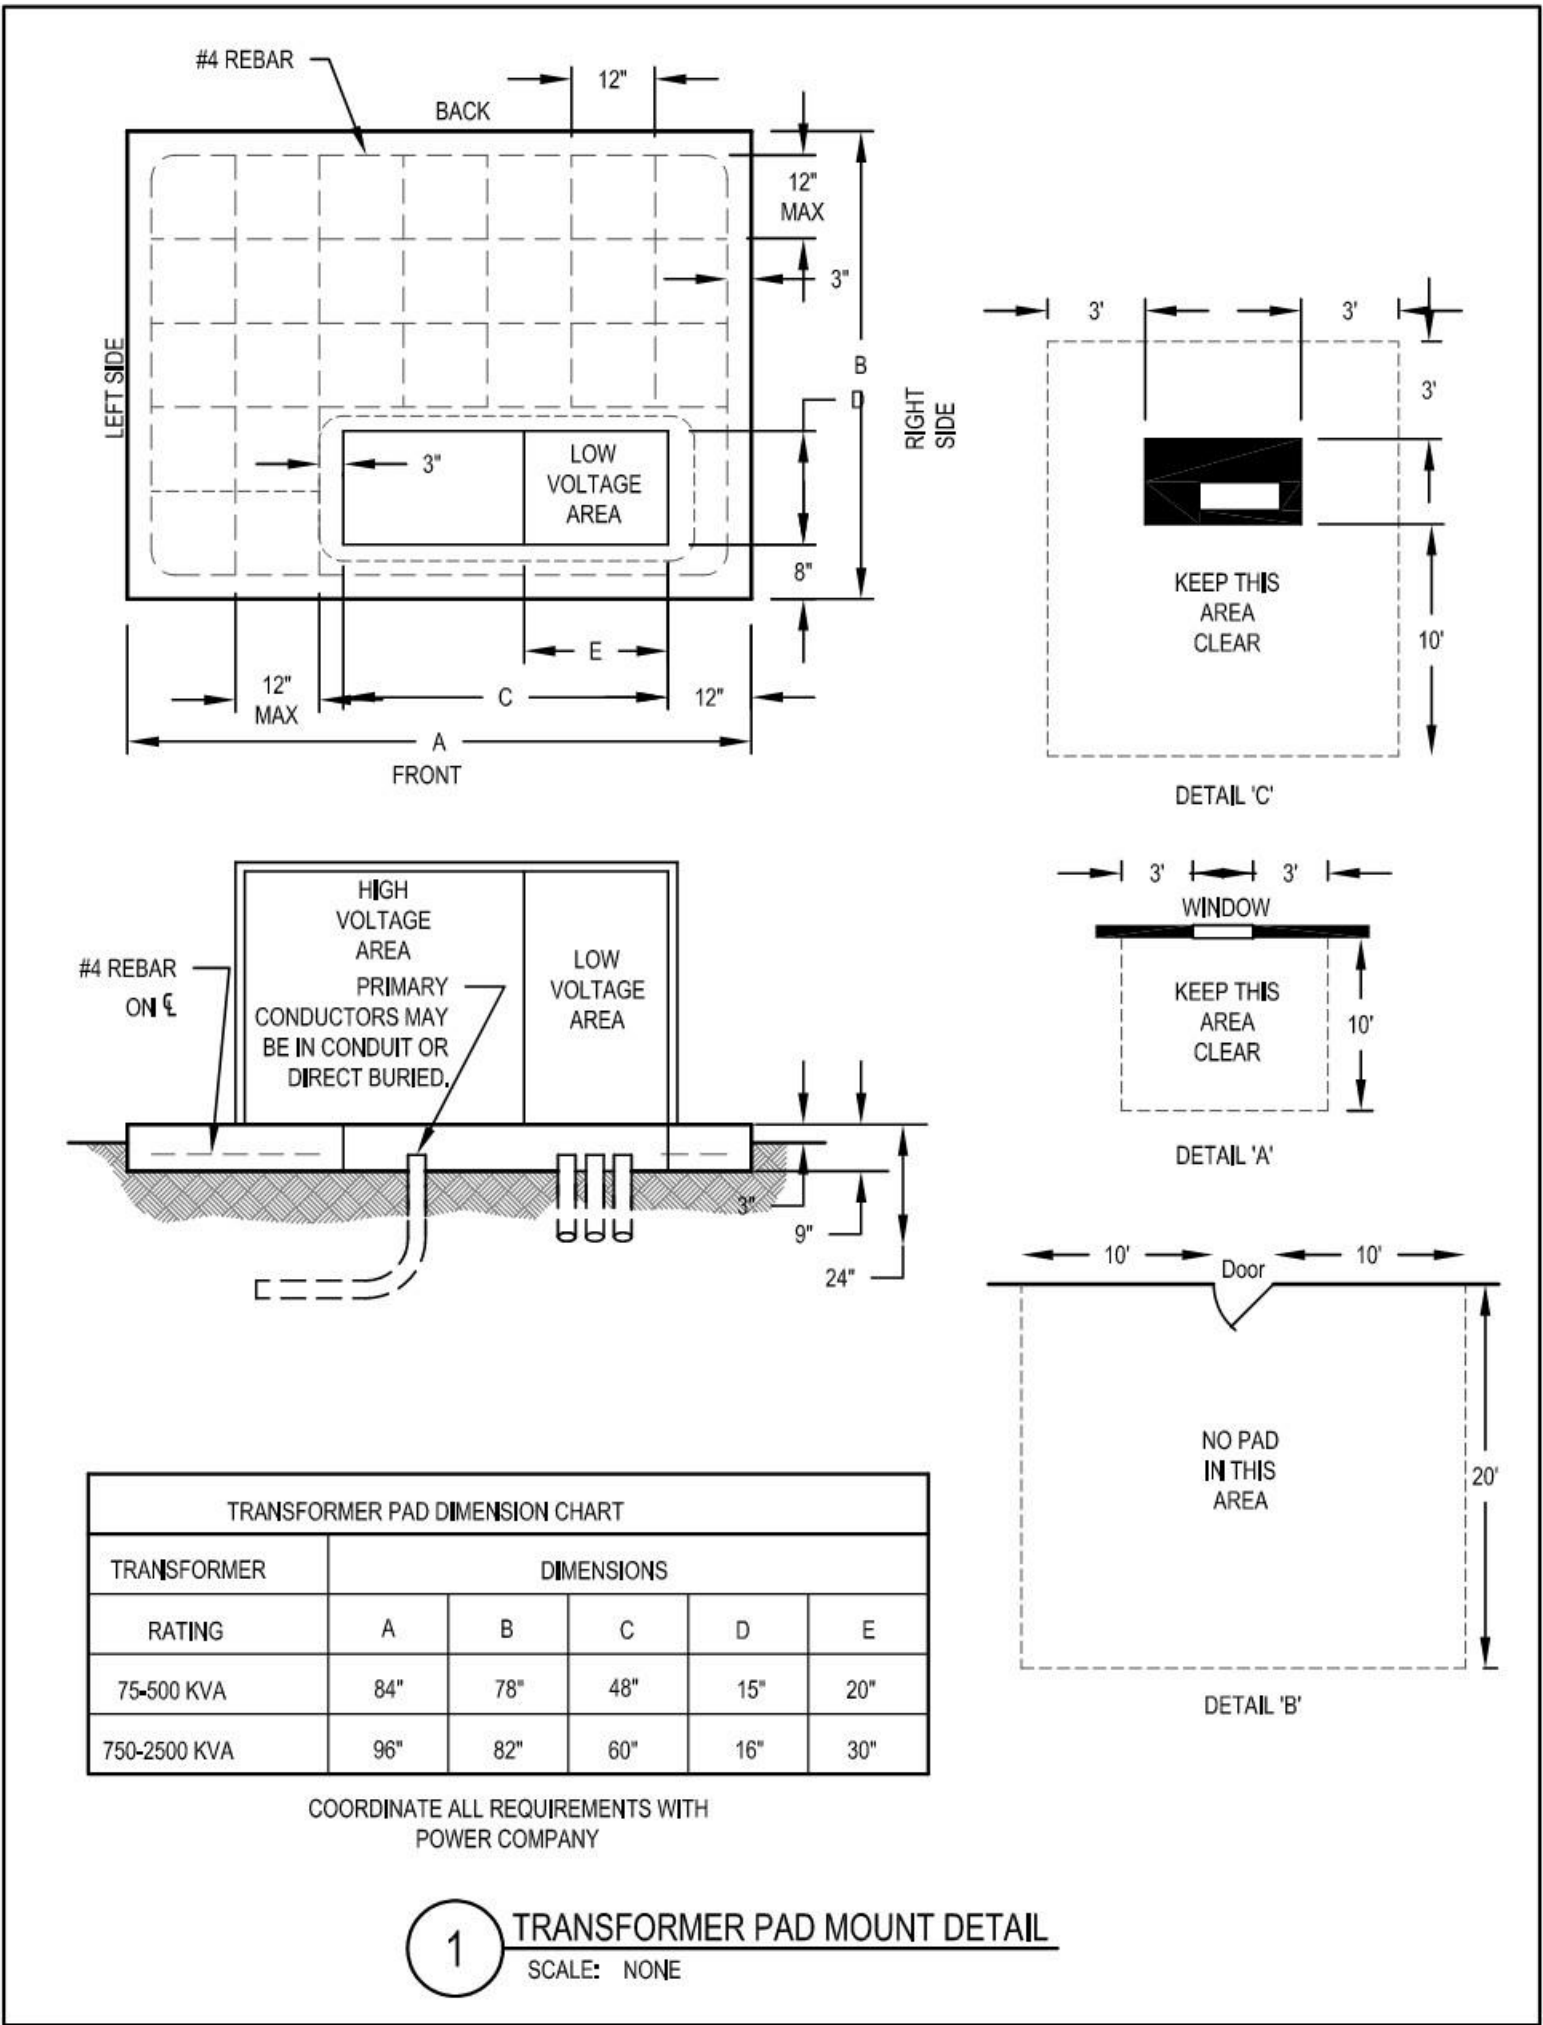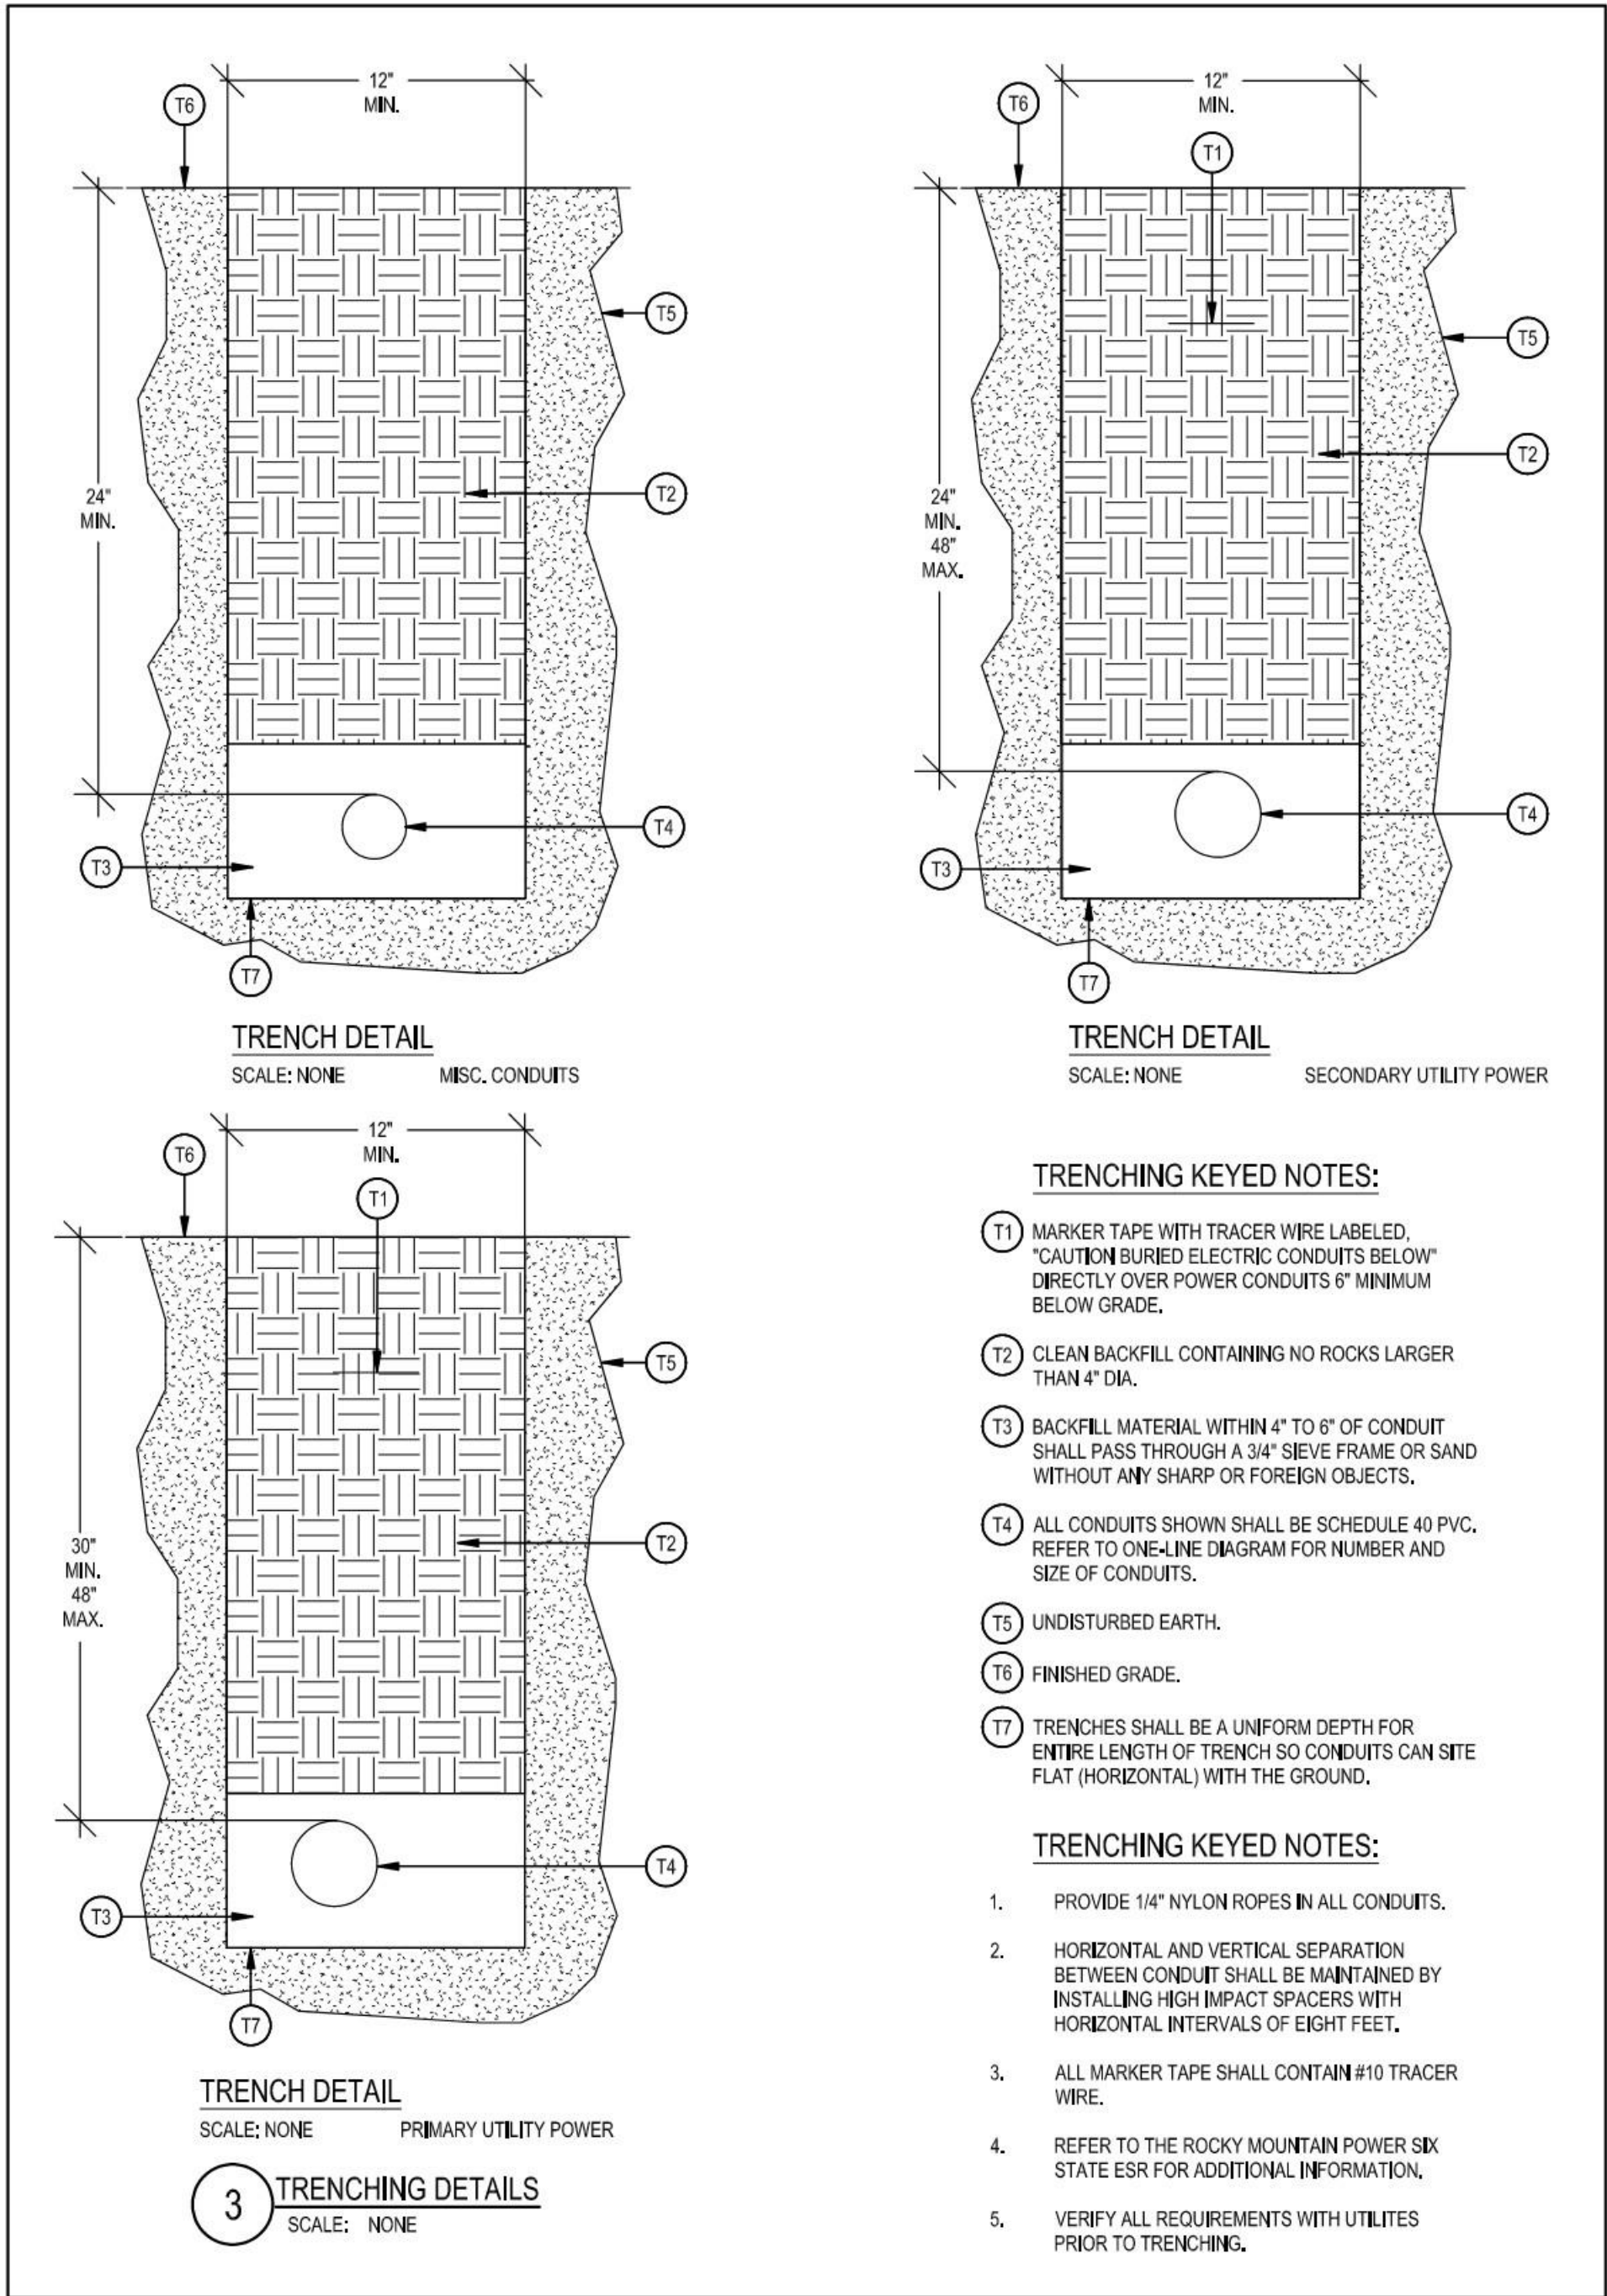

GENERAL PROJECT NOTES

- DIVISION 26 CONTRACTOR IS RESPONSIBLE FOR READING AND APPLYING WHAT IS IN THE SPECIFICATIONS TO THIS PROJECT. ANYTHING THAT IS NOT INCLUDED ON THE PROJECT THAT IS CALLED OUT IN THE SPECIFICATION SHALL BE LISTED ON THE SUBSTANTIAL COMPLETION PUNCHLIST. THE CONTRACTOR WILL BE REQUIRED TO REMEDY THESE DEFICIENCIES. THERE WILL BE NO EXCEPTIONS.
- THE CONTRACTOR MAY SCHEDULE A PRE-CONSTRUCTION MEETING. AT THEIR DISCRETION WITH THE ELECTRICAL ENGINEER AND REVIEW THE DRAWINGS AND SPECIFICATIONS. THE MEETING SHALL BE A MAXIMUM OF ONE HOUR AND SHALL TAKE PLACE AT THE ENGINEER'S OFFICE.
- THE FOLLOWING ITEMS ARE SOME OF THE REQUIREMENTS THAT ARE LISTED IN THE SPECIFICATIONS. THESE ITEMS DO NOT REPRESENT ALL ITEMS AND THE CONTRACTOR IS RESPONSIBLE FOR MEETING ALL REQUIREMENTS OF THE SPECIFICATIONS:
 - INSULATED THROAT CONNECTORS OR PLASTIC BUSHINGS SHALL BE UTILIZED FOR ALL CONDUIT SIZES USED ON THIS PROJECT.
 - A DEDICATED NEUTRAL CONDUCTOR WILL BE PROVIDED FOR ALL LIGHTING AND POWER CIRCUITS.
 - THE CONTRACTOR SHALL LABEL ALL ELECTRICAL EQUIPMENT AS IT IS CALLED OUT IN THE SPECIFICATIONS.
 - THE CONTRACTOR SHALL PROVIDE SEISMIC SUPPORT AND BRACING FOR ALL ELECTRICAL EQUIPMENT AS REQUIRED BY LOCAL AND NATIONAL CODE.
- THE CONTRACTOR SHALL FOLLOW THE PANELBOARD SCHEDULES AS INDICATED IN THE DRAWINGS. EACH CIRCUIT BREAKER HAS BEEN ASSIGNED A SPECIFIC AREA OF THE BUILDING. NO DEVIATION WILL BE ALLOWED WITHOUT THE APPROVAL FROM THE ELECTRICAL ENGINEER.
- THE CONTRACTOR SHALL INSTALL THE WIRE SIZES AS CALLED OUT ON THE ONE-LINE DIAGRAM. EQUIPMENT SCHEDULES, VOLTAGE DROP TABLES, AND ELECTRICAL SPECIFICATIONS, HOWEVER, THE CONTRACTOR IS RESPONSIBLE TO ENSURE THE WIRE IS SIZED LARGE ENOUGH TO ALLOW FOR VOLTAGE DROP.
- THE CONTRACTOR SHALL VERIFY ALL MECHANICAL OVERCURRENT DEVICES FOR THE ACTUAL MECHANICAL EQUIPMENT SUPPLIED ON THE JOB. PRIOR TO RELEASE OF ANY ELECTRICAL DISTRIBUTION EQUIPMENT, CONTACT THE ELECTRICAL ENGINEER WITH ANY DISCREPANCIES.
- THE CONTRACTOR SHALL VISIT THE SITE BEFORE SUBMITTING THE BID, AND SHALL EXAMINE ALL PHYSICAL CONDITIONS WHICH MAY BE MATERIAL TO THE PERFORMANCE OF HIS WORK. NO EXTRA PAYMENTS WILL BE ALLOWED TO THE CONTRACTOR AS A RESULT OF EXTRA WORK MADE NECESSARY BY HIS FAILURE TO DO SO. ANY CASE OF DISCREPANCY OR LACK OF CLARITY SHALL BE PROMPTLY IDENTIFIED TO THE OWNER'S REPRESENTATIVE AND THE ENGINEER FOR CLARIFICATION.
- THE CONTRACTOR SHALL MAKE SURE THAT ALL BRANCH CIRCUITS THAT ARE AFFECTED BY THIS PROJECT ARE NOT OVERLOADED. PROVIDE ADDITIONAL BRANCH CIRCUITS FROM ELECTRICAL PANELS AS NECESSARY TO COMPLY WITH THE BRANCH CIRCUIT LOADING REQUIREMENTS. PROVIDE ALL MATERIAL AND LABOR AS NECESSARY FOR A COMPLETE AND OPERATING SYSTEM.
- PROVIDE UPDATED, TYPED PANELBOARD SCHEDULE(S) TO REFLECT ALL THE CHANGES MADE INCLUDING EXISTING LOADS. THE EXISTING LOADS SHALL BE NAMED THE SAME AS LISTED ON THE EXISTING PANELBOARD SCHEDULE.



Approved Construction Plans
03/18/2026
VE UPDATE - 6.4.2026

ELECTRICAL SYMBOL SCHEDULE GENERAL NOTES	
1. MOUNT ALL OUTLETS, DEVICES, AND EQUIPMENT AT HEIGHTS INDICATED BELOW, UNLESS NOTED OTHERWISE ON THE DRAWINGS. UNLESS NOTED OTHERWISE, HEIGHTS ARE GIVEN FROM FINISHED FLOOR TO CENTER OF OUTLET BOX.	
2. WHERE OUTLETS, DEVICES, AND EQUIPMENT ARE NOTED BY SUBSCRIPTS, REFER TO ABBREVIATION SCHEDULE FOR DEFINED REQUIREMENTS.	
3. WHERE OUTLETS, DEVICES AND EQUIPMENT ARE NOTED BY THE SUBSCRIPT 'A', MOUNT AT 4" ABOVE COUNTER. IF COUNTER HAS A BACK SPLASH, MOUNT AT 4" ABOVE BACK SPLASH. REFER TO ARCHITECTURAL INTERIOR ELEVATIONS AND COORDINATE WITH CASEWORK SUPPLIER.	
4. NOT ALL ELECTRICAL SYMBOLS MAY BE USED.	
ABBREVIATION SCHEDULE	
NOTE: NOT ALL ABBREVIATIONS MAY BE USED.	
A ABOVE COUNTER ACC AMP OR AMPS ADJ ACCESS CONTROL ADJ ADJACENT AFF ABOVE FINISHED FLOOR AHJ AUTHORITY HAVING JURISDICTION AL ALUMINUM ATS AUTOMATIC TRANSFER SWITCH AUX AUXILIARY BAS BUILDING AUTOMATION SYSTEM BLDG BUILDING C CONDUIT CB CIRCUIT BREAKER CKT CIRCUIT CLG CEILING CO CONVENIENCE OUTLETS CU COPPER DAS DISTRIBUTED ANTENNA SYSTEM (E) EXISTING EA EACH EG EQUIPMENT GROUND ELEC ELECTRICAL EM EMERGENCY ENT ELECTRIC METALLIC TUBING EQU EQUIPMENT EWC ELECTRIC WATER COOLER EXP EXPLOSION PROOF FA FIRE ALARM FACP FIRE ALARM CONTROL PANEL FLA FULL LOAD AMPS FMC FLEXIBLE METAL CONDUIT FO FIBER OPTIC FOB FREIGHT ON BOARD FTL FEED-THROUGH LUGS GEO GROUNDING ELECTRODE CONDUCTOR GND GROUND CONDUCTOR HOA HAND-OFF-AUTO HP HORSE POWER ID INTRUSION DETECTION IG ISOLATED GROUND IMC INTERMEDIATE METAL CONDUIT INS INSULATED ISO ISOLATED KVA KILO VOLT AMPERES KW KILOWATTS LFNC LIQUID-TIGHT NONMETAL CONDUIT LS LONG-TIME, SHORT-TIME	LSI LONG-TIME, SHORT-TIME INSTANTANEOUS LSIG LONG-TIME, SHORT-TIME INSTANTANEOUS GROUND FAULT LTG LIGHTING MCA MINIMUM CIRCUIT AMPS MCB MAIN CIRCUIT BREAKER MLO MAIN LUGS ONLY MV MEDIUM VOLTAGE MW MICROWAVE NC NORMALLY CLOSED NEC NATIONAL ELECTRIC CODE NIC NOT IN CONTRACT NL NIGHT LIGHT NO NORMALLY OPEN OC ON CENTER(S) OCP OVER CURRENT PROTECTION OCPD OVER CURRENT PROTECTION DEVICE PA PUBLIC ADDRESS PH PHASE PV PHOTOVOLTAIC PWR POWER QTY QUANTITY R REMOVE REF REFRIGERATOR REQ REQUIREMENTS RGC RIGID GALVANIZED CONDUIT RMC RIGID METAL CONDUIT RMP ROCKY MOUNTAIN POWER RNC RIGID NONMETALLIC CONDUIT RR REMOVE AND RELOCATE SBJ SYSTEM BONDING JUMPER SCP SECURITY CONTROL PANEL SFL SUB-FEED LUGS SPD SURGE PROTECTIVE DEVICE SS SURGE SUPPRESSION TR TAMPER RESISTANT TTB TELEPHONE TERMINAL BOARD TYP TYPICAL UF UNDER FLOOR UG UNDERGROUND UNO UNLESS NOTED OTHERWISE USB UNIVERSAL SERIAL BUS VSS VIDEO SURVEILLANCE SYSTEM W WITH WO WITHOUT WP WEATHER PROOF WR WEATHER RESISTANT XFMR TRANSFORMER

GENERAL SYMBOLS			
SYMBOL	DESCRIPTION	REMARKS	
	KEYED NOTE		
	DETAIL REFERENCE	TOP NUMBER INDICATES DETAIL NUMBER; BOTTOM LETTER-NUMBER INDICATES DRAWING SHEET WHERE DETAIL IS SHOWN; WHERE NOT SPECIFICALLY REFERENCED, DETAIL IS GENERAL IN NATURE AND SHALL APPLY WHERE APPLICABLE.	
EQUIPMENT AND CONTROL SYMBOLS			
SYMBOL	DESCRIPTION	MOUNTING	REMARKS
	NON-FUSED DISCONNECT SWITCH	+60"	
	LIGHTING AND APPLIANCE PANELBOARD (SURFACE-MOUNTED)	TOP AT +72"	20"W X 6"D
WIRING DEVICE SYMBOLS			
SYMBOL	DESCRIPTION	MOUNTING	REMARKS
	GROUND FAULT CIRCUIT INTERRUPTER DUPLEX RECEPTACLE	+18"	
LIGHTING SYMBOLS			
SYMBOL	DESCRIPTION	MOUNTING	REMARKS
	SURFACE-MOUNTED LIGHT FIXTURE	AS SPECIFIED OR DETAILED	
	ELECTRIC PHOTOCELL	N/A	MOUNT ON ROOF FACING NORTH SKY
	LIGHT FIXTURE CALLOUT (LETTER DENOTES FIXTURE TYPE)		
LIGHTING CONTROLS			
SYMBOL	DESCRIPTION	MOUNTING	REMARKS
	LOW-VOLTAGE PUSH BUTTON TIMER SWITCH	+48"	

SHEET LIST

E-001	GENERAL NOTES, SYMBOLS AND DETAILS
E-002	SCHEDULES AND RISER DIAGRAMS
E-003	SITE PLAN - ELECTRICAL



ENV/ENV2

GENERAL NOTES & SYMBOLS LIST

PROJECT LAKEVIEW PARK
CLIENT LEHI CITY

ADDRESS AUTUMN VIEW DRIVE, LEHI, UT 84043

REVISIONS

NO.	DATE	DESCRIPTION



DATE: 01-16-2025
JOB NUMBER: 80020
CHECKED BY:

GENERAL NOTES
& SYMBOLS
LISTS
E-001

LIGHT FIXTURE SCHEDULE					
TYPE	DESCRIPTION	SOURCE	LOAD	APPROVED MANUFACTURERS	CATALOG NUMBER / SERIES
AP1	EXTERIOR LED AREA LIGHT WITH TYPE 4 DISTRIBUTION, INTEGRAL MOTION SENSOR AND 20' ROUND TAPERED POLE.	LED 20,000 LM 0-10V DIMMING 4000 K	120V 185 W	MCGRAW-EDISON GARDCO LITHONIA BEACON PRODUCTS, INC.	GLAN-SA2C-740J-T2-SCBA-SPB2-SSP20 (MGR, KW) OPF-A14-740-T2M-AR1-JNV-STANDARD FINISH RSX2 LED P3 40K R2 MVOLT SPA HS NLTAR2 PRHM DDBXD / SS 20 4C DM19AS DDBXD VP-2-320L-210-4KT-2-UNV-A-SQU-SCBA SHD 24HSS-XXX-SCBA SSSB20-40A-I-B3-SCB
C1	SURFACE MOUNTED EXTERIOR RATED CANOPY FIXTURE, IMPACT RESISTANT.	LED 5,000 LM 0-10V DIMMING 3500 K	120V 35 W	KENALL	HPG14-MW-RW-CP-35L-35K3-DIM10-DV
HR1	LED HANDRAIL PUCK LIGHT FIXTURE WITH ASYMMETRIC DISTRIBUTION, SPACE LIGHT FIXTURES ONE FOOT FROM EACH END OF THE HANDRAIL AND THEN SPACED 3 FEET ON CENTER ALONG THE LENGTH OF THE HANDRAILS. SEE DRAWINGS FOR QUANTITY.	LED 500 LM NON-DIMMING 3500 K	120V 5 W	ZANEEN LEDSCAPE BRUCK KLIK	L12R0008 LS25 750S-35K-ST-PC-CF LEDPOD**

LIGHT FIXTURE GENERAL NOTES

- REFER TO THE SPECIFICATIONS FOR OTHER LIGHT FIXTURE REQUIREMENTS.
- ALL LIGHT FIXTURES ARE TO BE A MINIMUM OF 80 CRI UNLESS OTHERWISE NOTED IN THE FIXTURE DESCRIPTION.
- ALL LED SOURCES MUST MEET L80 AT 50,000 HRS MINIMUM UNLESS OTHERWISE NOTED.
- ALL LIGHT FIXTURES ARE TO HAVE AN EFFICACY OF 80 LUMENS PER WATT MINIMUM.

BIDDING REQUIREMENTS

- BID ONLY PRODUCTS THAT ARE SPECIFIED OR APPROVED BY ADDENDUM.
- PACKAGING OF LIGHT FIXTURES WITH OTHER SYSTEMS IS NOT ALLOWED AND MUST BE BID SEPARATELY, I.E. LIGHT FIXTURES, THEATRICAL LIGHTING, SPORTS LIGHTING AND ALL LIGHTING CONTROLS.
- WHEN ONLY ONE PRODUCT IS APPROVED FOR BIDDING, THE PRICE FOR THAT ITEM SHALL BE BROKEN OUT SEPARATELY WHEN SUBMITTING PRICING TO VARIOUS DISTRIBUTORS AND / OR CONTRACTOR.
- WHEN A CONTRADICTION EXISTS BETWEEN A SPECIFIC MODEL NUMBER AND THE DESCRIPTION, THE DESCRIPTION SHALL GOVERN.

LIGHT FIXTURE PRIOR APPROVAL REQUIREMENTS



- PRIOR APPROVAL IS REQUIRED BEFORE BIDDING THIS PROJECT.
- PRIOR APPROVALS SHALL BE SUBMITTED TO THE ELECTRICAL ENGINEER'S OFFICE AT LEAST (8) WORKING DAYS BEFORE BID TIME. PRIOR APPROVALS RECEIVED AFTER THIS TIME PERIOD SHALL BE REJECTED.
- ITEMS THAT ARE SUBMITTED AND HAVE BEEN APPROVED WILL BE LISTED IN THE ADDENDUM(S). VERBAL APPROVALS WILL NOT BE GIVEN ON ANY ITEM.
- IT IS NOT THE RESPONSIBILITY OF THE ELECTRICAL ENGINEER TO NOTIFY THE SUBMITTING PARTY OF ERRORS IN THE SUBMITTAL. NOTIFICATION OF ERRORS BY THE ELECTRICAL ENGINEER PRIOR TO ISSUANCE OF THE ADDENDUM(S) MAY NOT BE GIVEN.
- PRIOR APPROVALS SHALL CONSIST OF CUT SHEETS DESCRIBING THE PRODUCTS BEING SUBMITTED AS EQUIVALENTS. ALL SPECIFICATION INFORMATION SHALL BE CLEARLY MARKED. PRODUCTS WITHOUT PHOTOMETRIC DATA WILL NOT BE APPROVED.
- LIGHTING PACKAGES WILL BE REVIEWED FOR GENERAL PROJECT COMPLIANCE ONLY. AN IN-DEPTH REVIEW OF ANY ALTERNATE FIXTURES WILL BE DONE DURING THE SUBMITTAL REVIEW PROCESS. ANY FIXTURES THAT ARE NOT TRULY EQUAL, AND / OR DO NOT COMPLY WITH ALL OF THE REQUIREMENTS CONTAINED IN THE CONTRACT DOCUMENTS, WILL NOT BE APPROVED.

LIGHTING CONTROL PANEL SCHEDULE					
PANEL NAME: LC1					
LOCATION: PLUMBING CHASE					
TRANSFORMER VOLTAGE: 120					
MOUNTING: SURFACE					
NEMA TYPE: NEMA 1					
RELAY NO.	CIRCUIT BREAKER	LOAD CONTROLLED	POLES	METHOD OF CONTROL	PROGRAMMING REQUIREMENTS
1	A-1	PAVILION LIGHTING	1	SWITCHED	G
2	A-5	PARKING LOT LIGHTING	1	SWITCHED	F
3	A-7	STAR LIGHTING	1	SWITCHED	F
4	-	SPARE	1	SWITCHED	-
PROGRAMMING REQUIREMENTS					
A	TIME ON (6:00 AM) - TIME OFF (7:00 PM), 2 HOUR OVERRIDE AT LOW VOLTAGE SWITCH				
B	TIME ON (6:00 AM) - TIME OFF (10:00 PM)				
C	MANUAL ON - TIME OFF (5:30 PM)				
D	MANUAL ON - MANUAL OFF - SWEEP OFF AT END OF DAY (5:30 PM)				
E	TIME ON (7:30 AM) - MANUAL OFF - SWEEP OFF AT END OF DAY (5:30 PM)				
F	PHOTO CELL ON - PHOTO CELL OFF				
G	PHOTO CELL ON - TIMED OFF (11:00 PM), MANUAL CONTROL THROUGH LOW-VOLTAGE PUSH BUTTON, PROGRAM TO TURN ON FOR 1 HOUR WHEN PUSH BUTTON IS PRESSED.				
NOTES: COORDINATE WITH THE ARCHITECT/OWNER FOR THE EXACT START AND END TIMES PRIOR TO THE FINAL PROGRAMMING OF THE LIGHTING CONTROL SYSTEM.					

PANELBOARD SCHEDULE													
PANEL NAME: A													
MOUNTING: SURFACE				VOLTAGE: 240 / 120				LOCATION: RESTROOM BUILDING				FEED FROM: METER	
ENCLOSURE: NEMA 3R				PHASE: 1				MAIN TYPE: MLO				SPD: NONE	
MIN. AIC RATING: 22K AIC				WIRES: 3				BUS RATING: 150 A				NEUTRAL RATING: 100%	
								MCB RATING: NONE				ISOLATED GROUND: NONE	
CIR. #	CIRCUIT DESCRIPTION	AMPS	POLE	LOAD CLASS	A		B		LOAD CLASS	POLE	AMPS	CIRCUIT DESCRIPTION	CIR. #
1	PAVILION OUTLETS / LTG	20	1	R/L	920				-	1	-	RESTROOM HAND DRYER	2
3	SPRINKLER CONTROLLER	20	1	E			200		-	1	-	RESTROOM HAND DRYER	4
5	PARKING LOT LIGHTING	20	1	L	372				-	1	-	RESTROOM LTG / RCPTS	6
7	STAIR LIGHTING	20	1	L			108		-	1	-	SPACE	8
9	BACKFLOW PREVENTER	20	1	E					-	1	-	SPACE	10
11	SPARE	20	1	-					-	1	-	SPACE	12
13	SPARE	20	1	-					-	1	-	SPACE	14
15	SPARE	20	1	-					-	1	-	SPACE	16
17	SPARE	20	1	-					-	1	-	SPACE	18
19	SPARE	20	1	-					-	1	-	SPACE	20
TOTAL CONNECTED LOAD PER PHASE (VA)					1292		308						
TOTAL CONNECTED CURRENT PER PHASE (AMPS)					5.38		1.28						
LOAD CLASSIFICATION				CONNECTED LOAD	DEMAND FACTOR		ESTIMATED DEMAND		PANEL TOTALS				
R	RECEPTACLES			0	100%		0		TOTAL CONNECTED LOAD:		1600		
L	LIGHTING			0	125%		0		25% OF LARGEST MOTOR:		0		
M	MOTOR			0	100%		0		TOTAL ESTIMATED DEMAND:		0.00		
E	EQUIPMENT			0	100%		0		TOTAL CONNECTED CURRENT:		6.67		
O	OTHER			0	65%		0		TOTAL EST. DEMAND CURRENT:		0.00		

GENERAL NOTES:

- THE ELECTRICAL CONTRACTOR SHALL VERIFY THE AVAILABLE FAULT CURRENT WITH THE OWNER PRIOR TO BIDDING AND PROVIDE EQUIPMENT RATING ACCORDINGLY. SUBMIT FAULT CURRENT CALCULATIONS WITH SHOP DRAWINGS SUBMITTAL.
- PROVIDE FULL LENGTH VERTICAL BUSSING IN ALL SWITCHBOARDS, DISTRIBUTION PANELBOARDS, AND PANELBOARDS.
- COORDINATE SPACE WITH ALL OTHER TRADES TO MAINTAIN ALL CODE-REQUIRED CLEARANCES.
- CONTRACTOR SHALL REVIEW ONE-LINE DIAGRAM AND CONFIRM FEEDER WIRE SIZES. ANY DISCREPANCIES SHALL BE REPORTED TO THE ENGINEER PRIOR TO BID. IF DISCREPANCIES EXIST, CONTRACTOR SHALL PROVIDE CORRECT WIRE SIZE BASED ON ACTUAL BREAKER SIZE AND ANY VOLTAGE DROP ADJUSTMENTS. SEE NEC 210.19, 215.2, 250.112, AND 310.15.

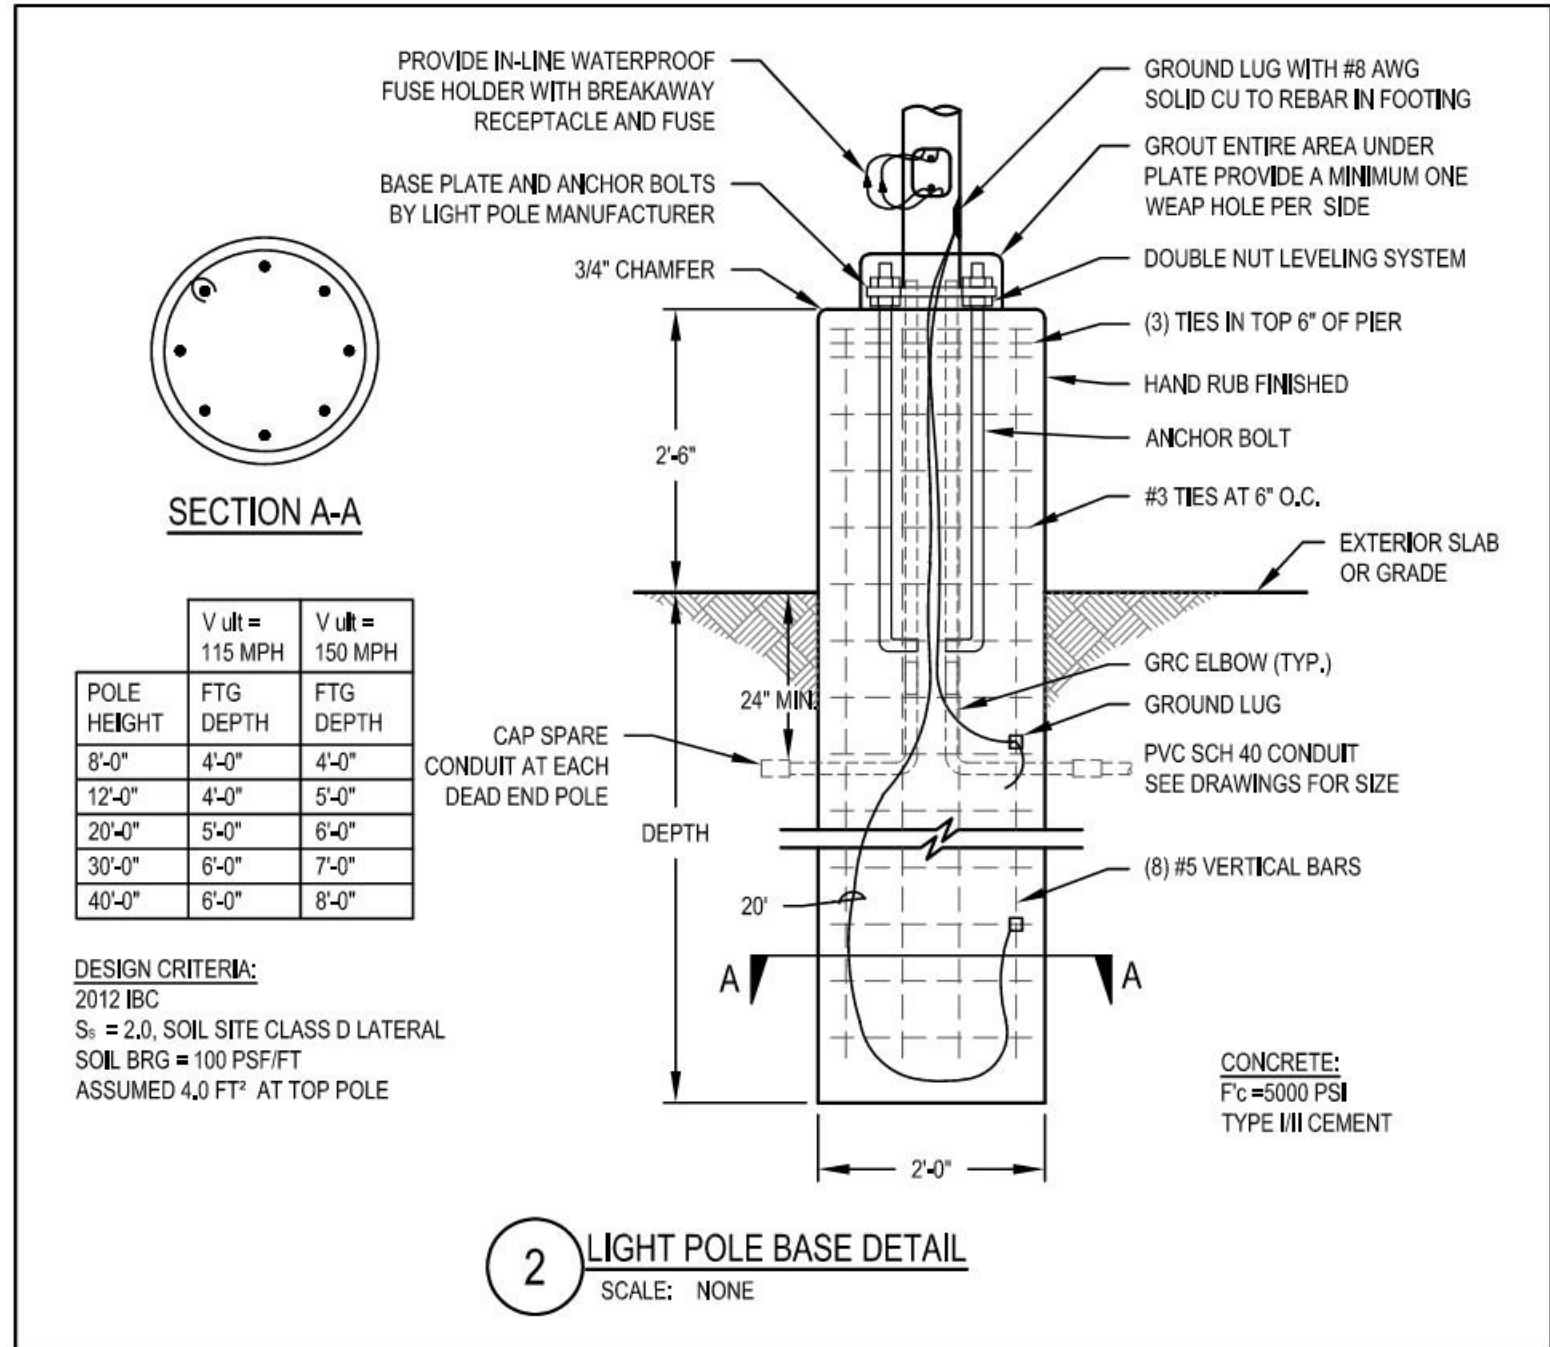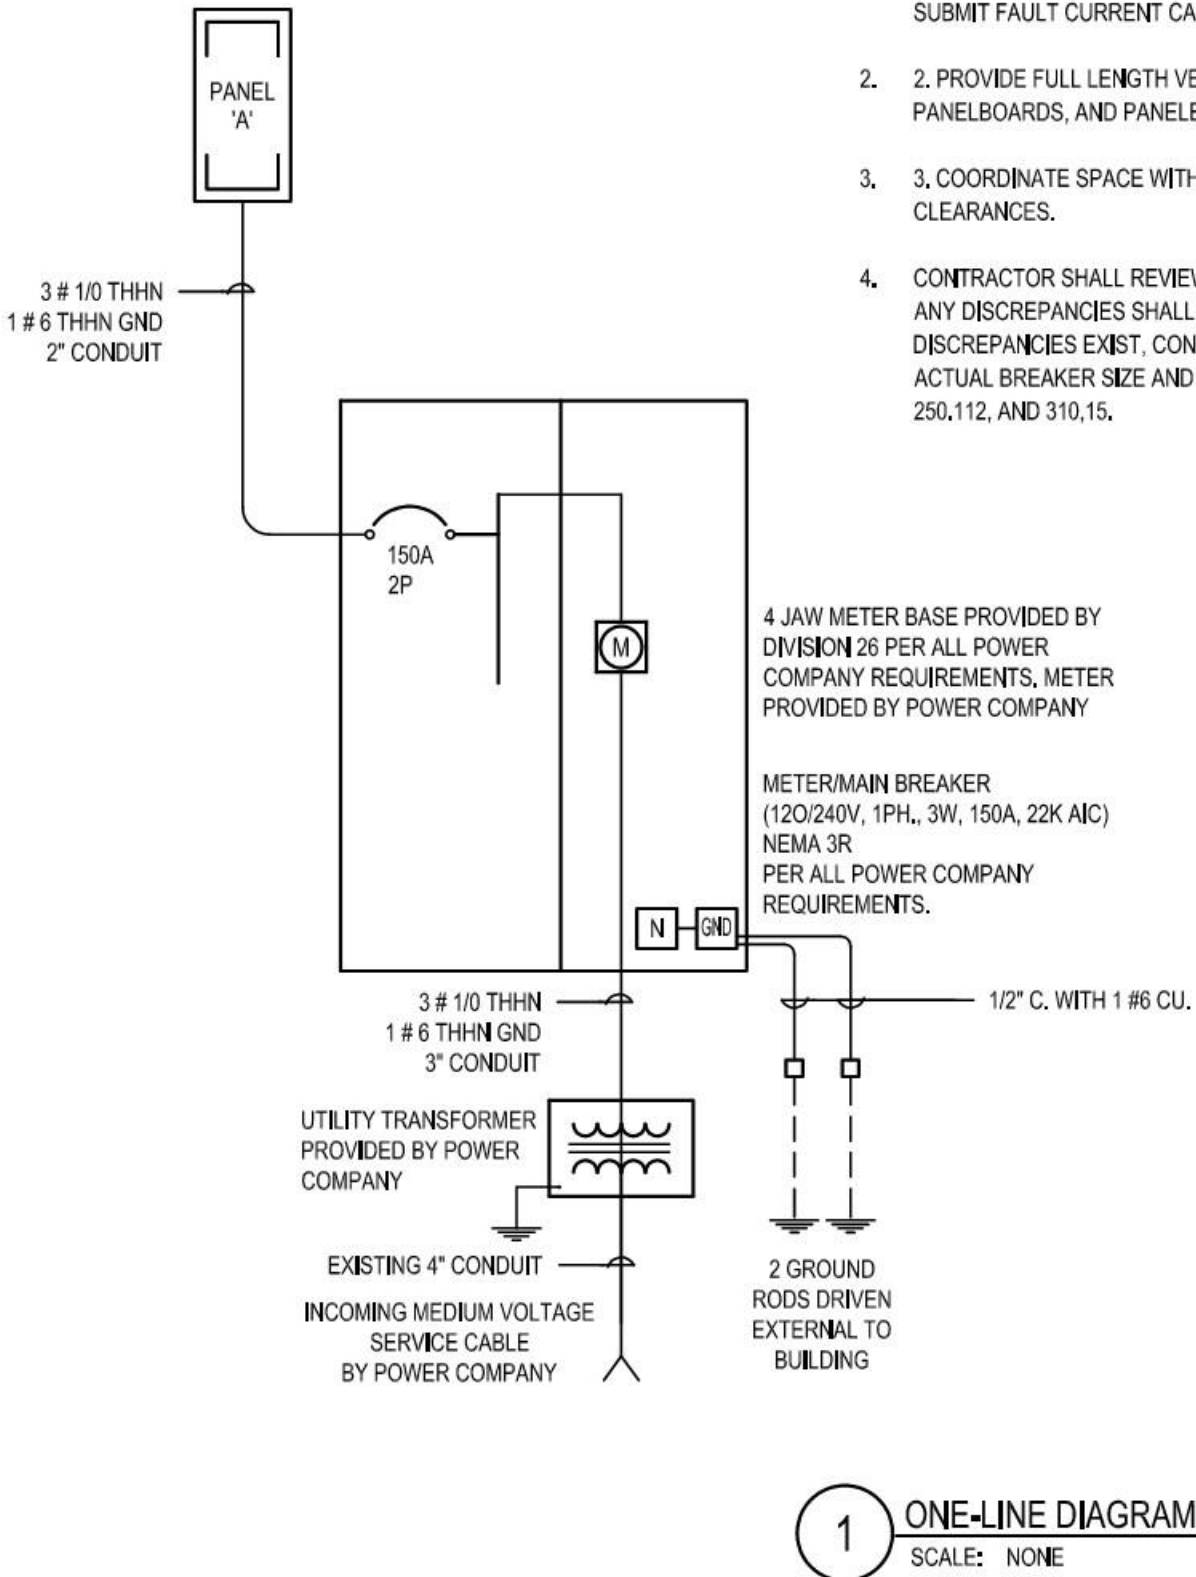

Approved Construction Plans
03/18/2026
VE UPDATE - 6.4.2026




ENV:BNV

SCHEDULES & RISER DIAGRAMS

TITLE	PROJECT	CLIENT	ADDRESS
	LAKEVIEW PARK	LEHI CITY	AUTUMN VIEW DRIVE, LEHI, UT 84043

REVISIONS		
NO.	DATE	DESCRIPTION

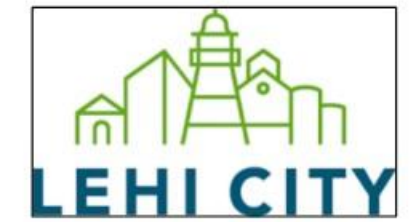

DATE: 01-16-2025
JOB NUMBER: 80020
CHECKED BY:

SCHEDULES & RISER DIAGRAMS

E-002

ALL DRAWINGS, SPECIFICATIONS, DESIGNS AND IDEAS REPRESENTED HEREIN ARE AND SHALL REMAIN THE PROPERTY OF THE DESIGNER. NO PART THEREOF SHALL BE COPIED OR USED IN CONJUNCTION WITH ANY OTHER PROJECT OTHER THAN THE SPECIFIC PROJECT FOR WHICH THEY HAVE BEEN PREPARED WITHOUT THE WRITTEN CONSENT OF THE DESIGNER. WRITTEN DIMENSIONS OF THESE DRAWINGS SHALL HAVE PRECEDENCE OVER SCALED DIMENSIONS. CONTRACTORS SHALL VERIFY AND BE RESPONSIBLE FOR ALL DIMENSIONS AND CONDITIONS ON THE JOB. NOTIFY DESIGNER OF ANY VARIATIONS FROM THE DIMENSIONS